


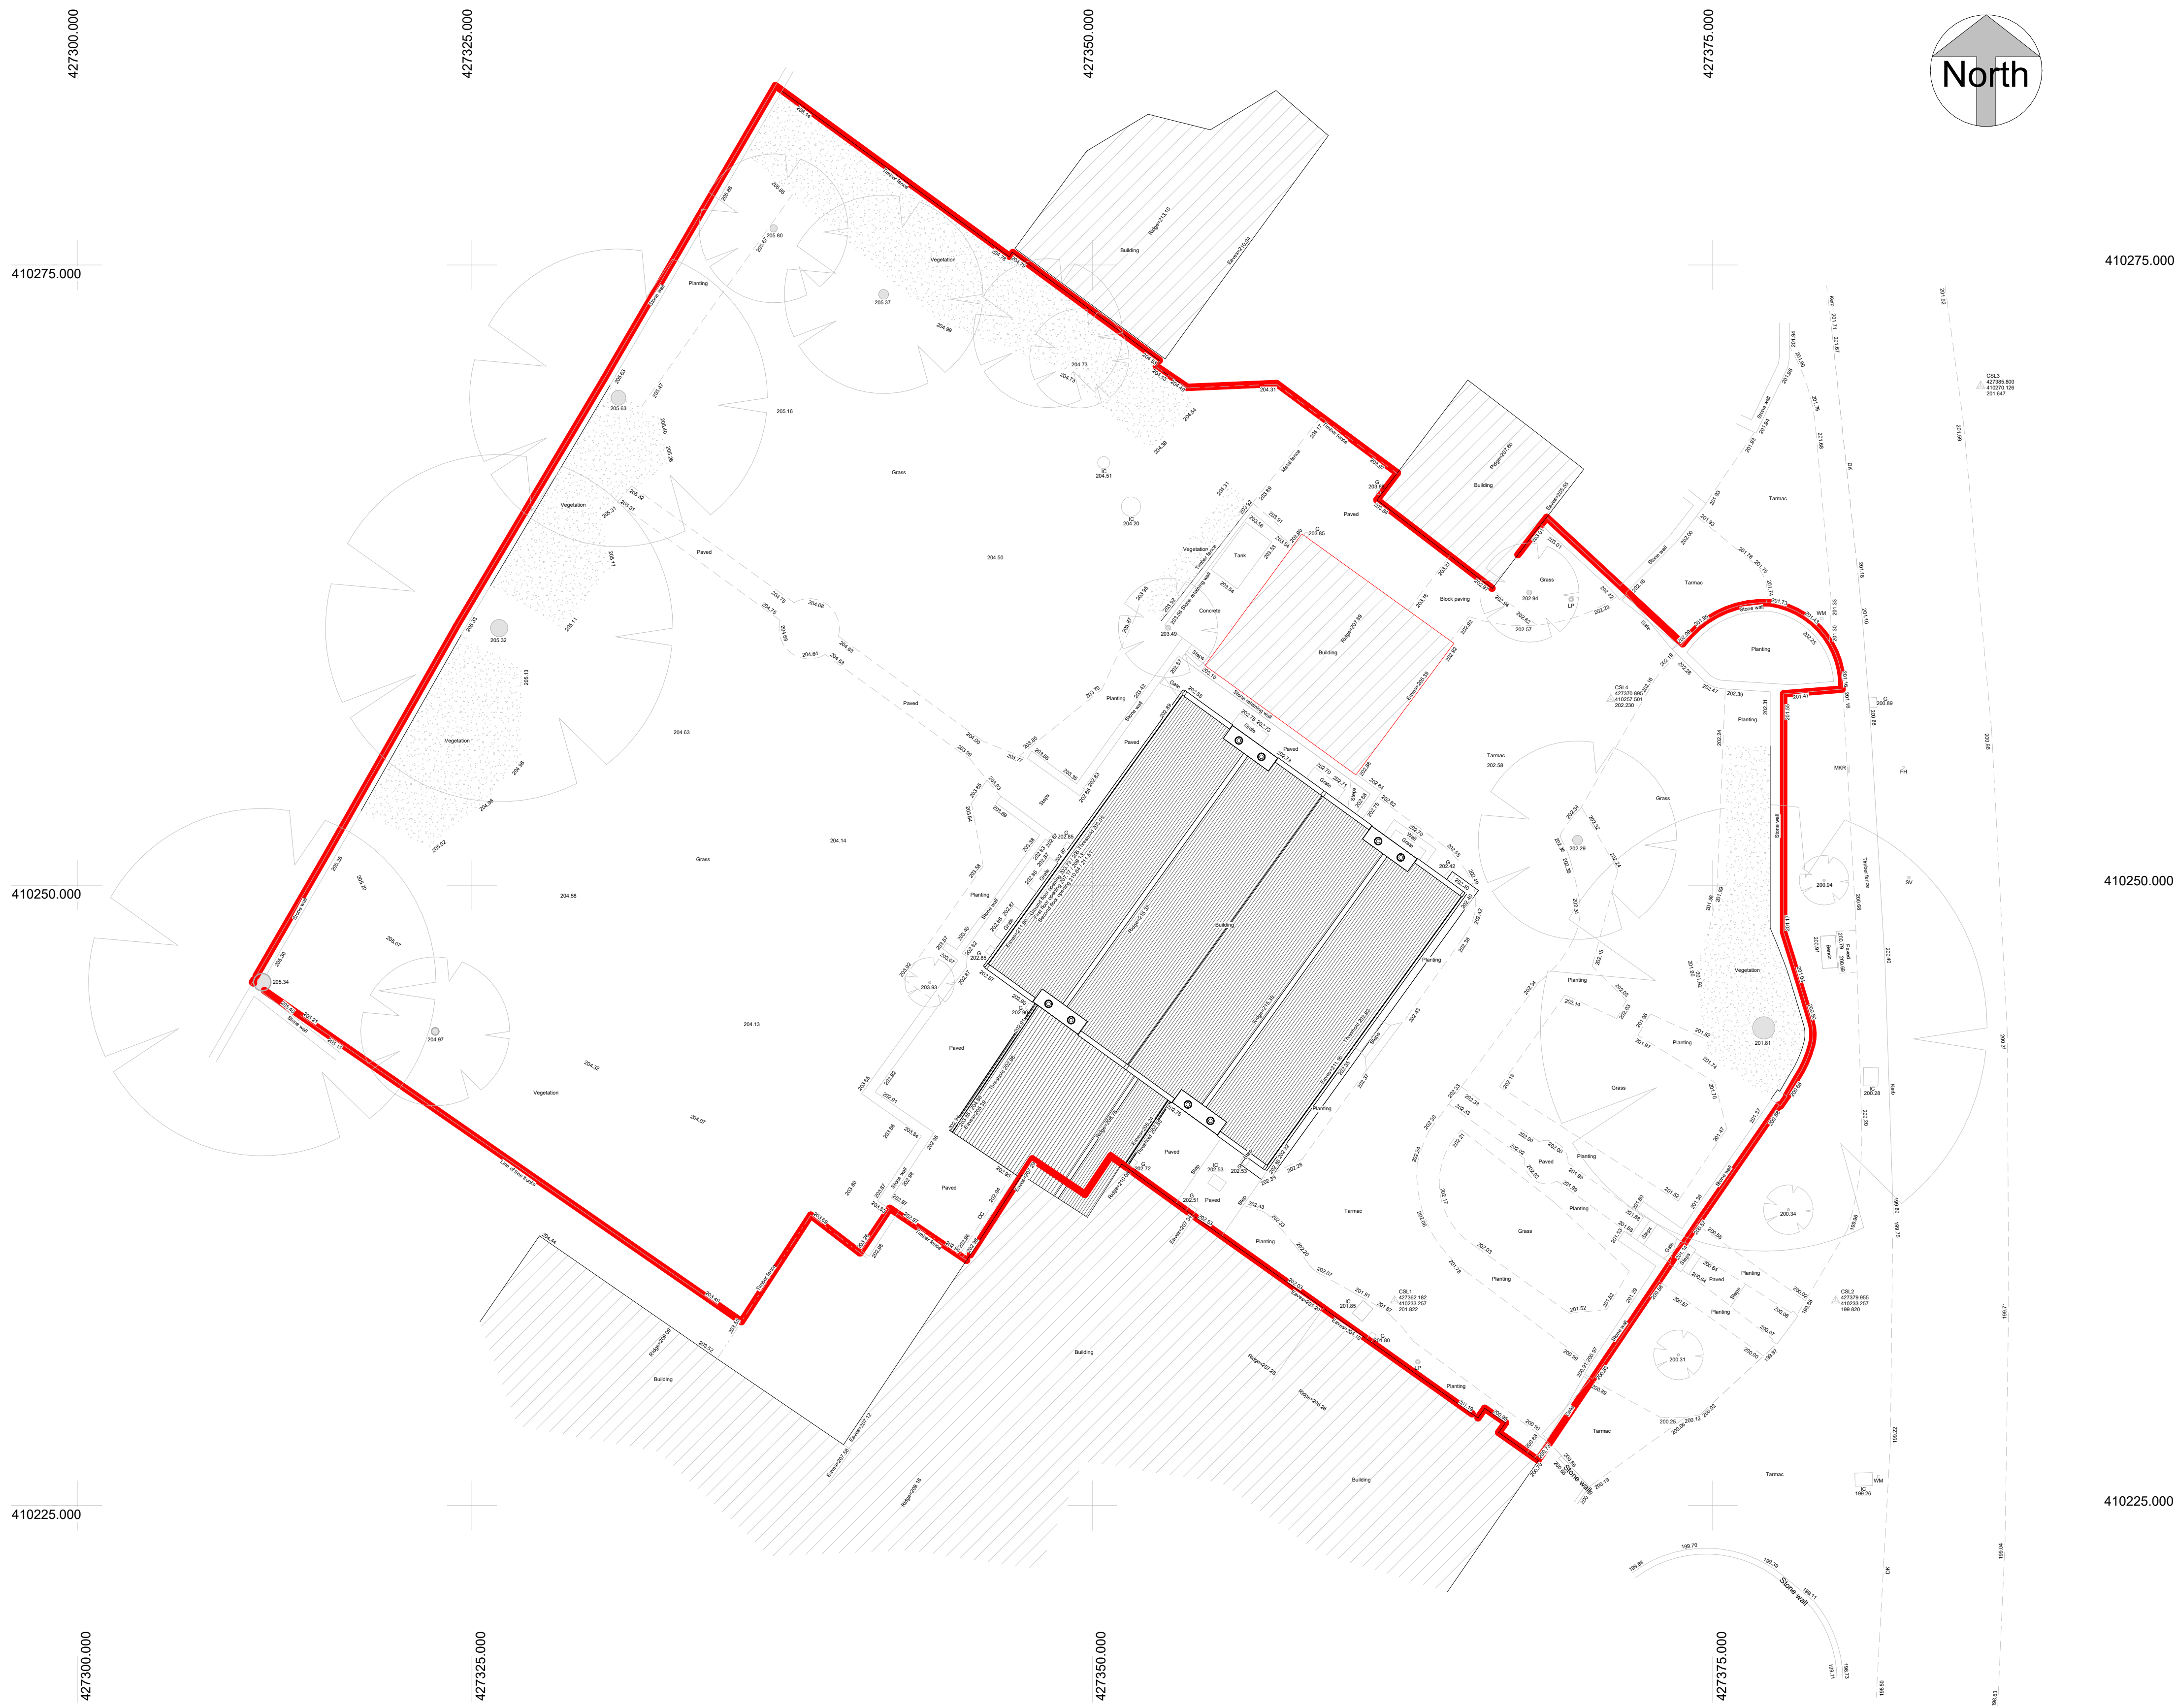

GENERAL NOTES
All dimensions to be checked on site and any discrepancies to be confirmed to Architecture One Eight Ltd.
All building works to be carried out using the plans and associated specification. Each plan refers to stage of works and provides sufficient level of information required for this stage. Please refer any queries to Architecture One Eight Ltd.
The plans should be used in association with current Building Regulations Documents, Codes of Practice and relevant British Standards. Please refer any queries to Architecture One Eight Ltd. Do not scale off these plans.

EXISTING SITE PLAN
1 : 150



41 TOWER STREET, HARROGATE, HG1 2AG TEL: 01423 549648
www.architecture18.co.uk

REV	Description	DATE
1	PROJECT TITLE: ALTERATION AND EXTENSION TO EXISTING GRADE 2 LISTED BUILDING	11/22
2	DRAWING TITLE: EXISTING SITE PLAN	11/22
3	Scale (@ A1): 1 : 150	11/22
4	PROJECT ADDRESS: THE HALL, CHURCH LANE, HIGH HOYLAND, BARNLEY, SOUTH YORKSHIRE, S75 4BJ	11/22
5	DRAWING NO: 380.01.003	11/22
6	ISSUE: EXISTING	11/22
7	REV:	11/22