


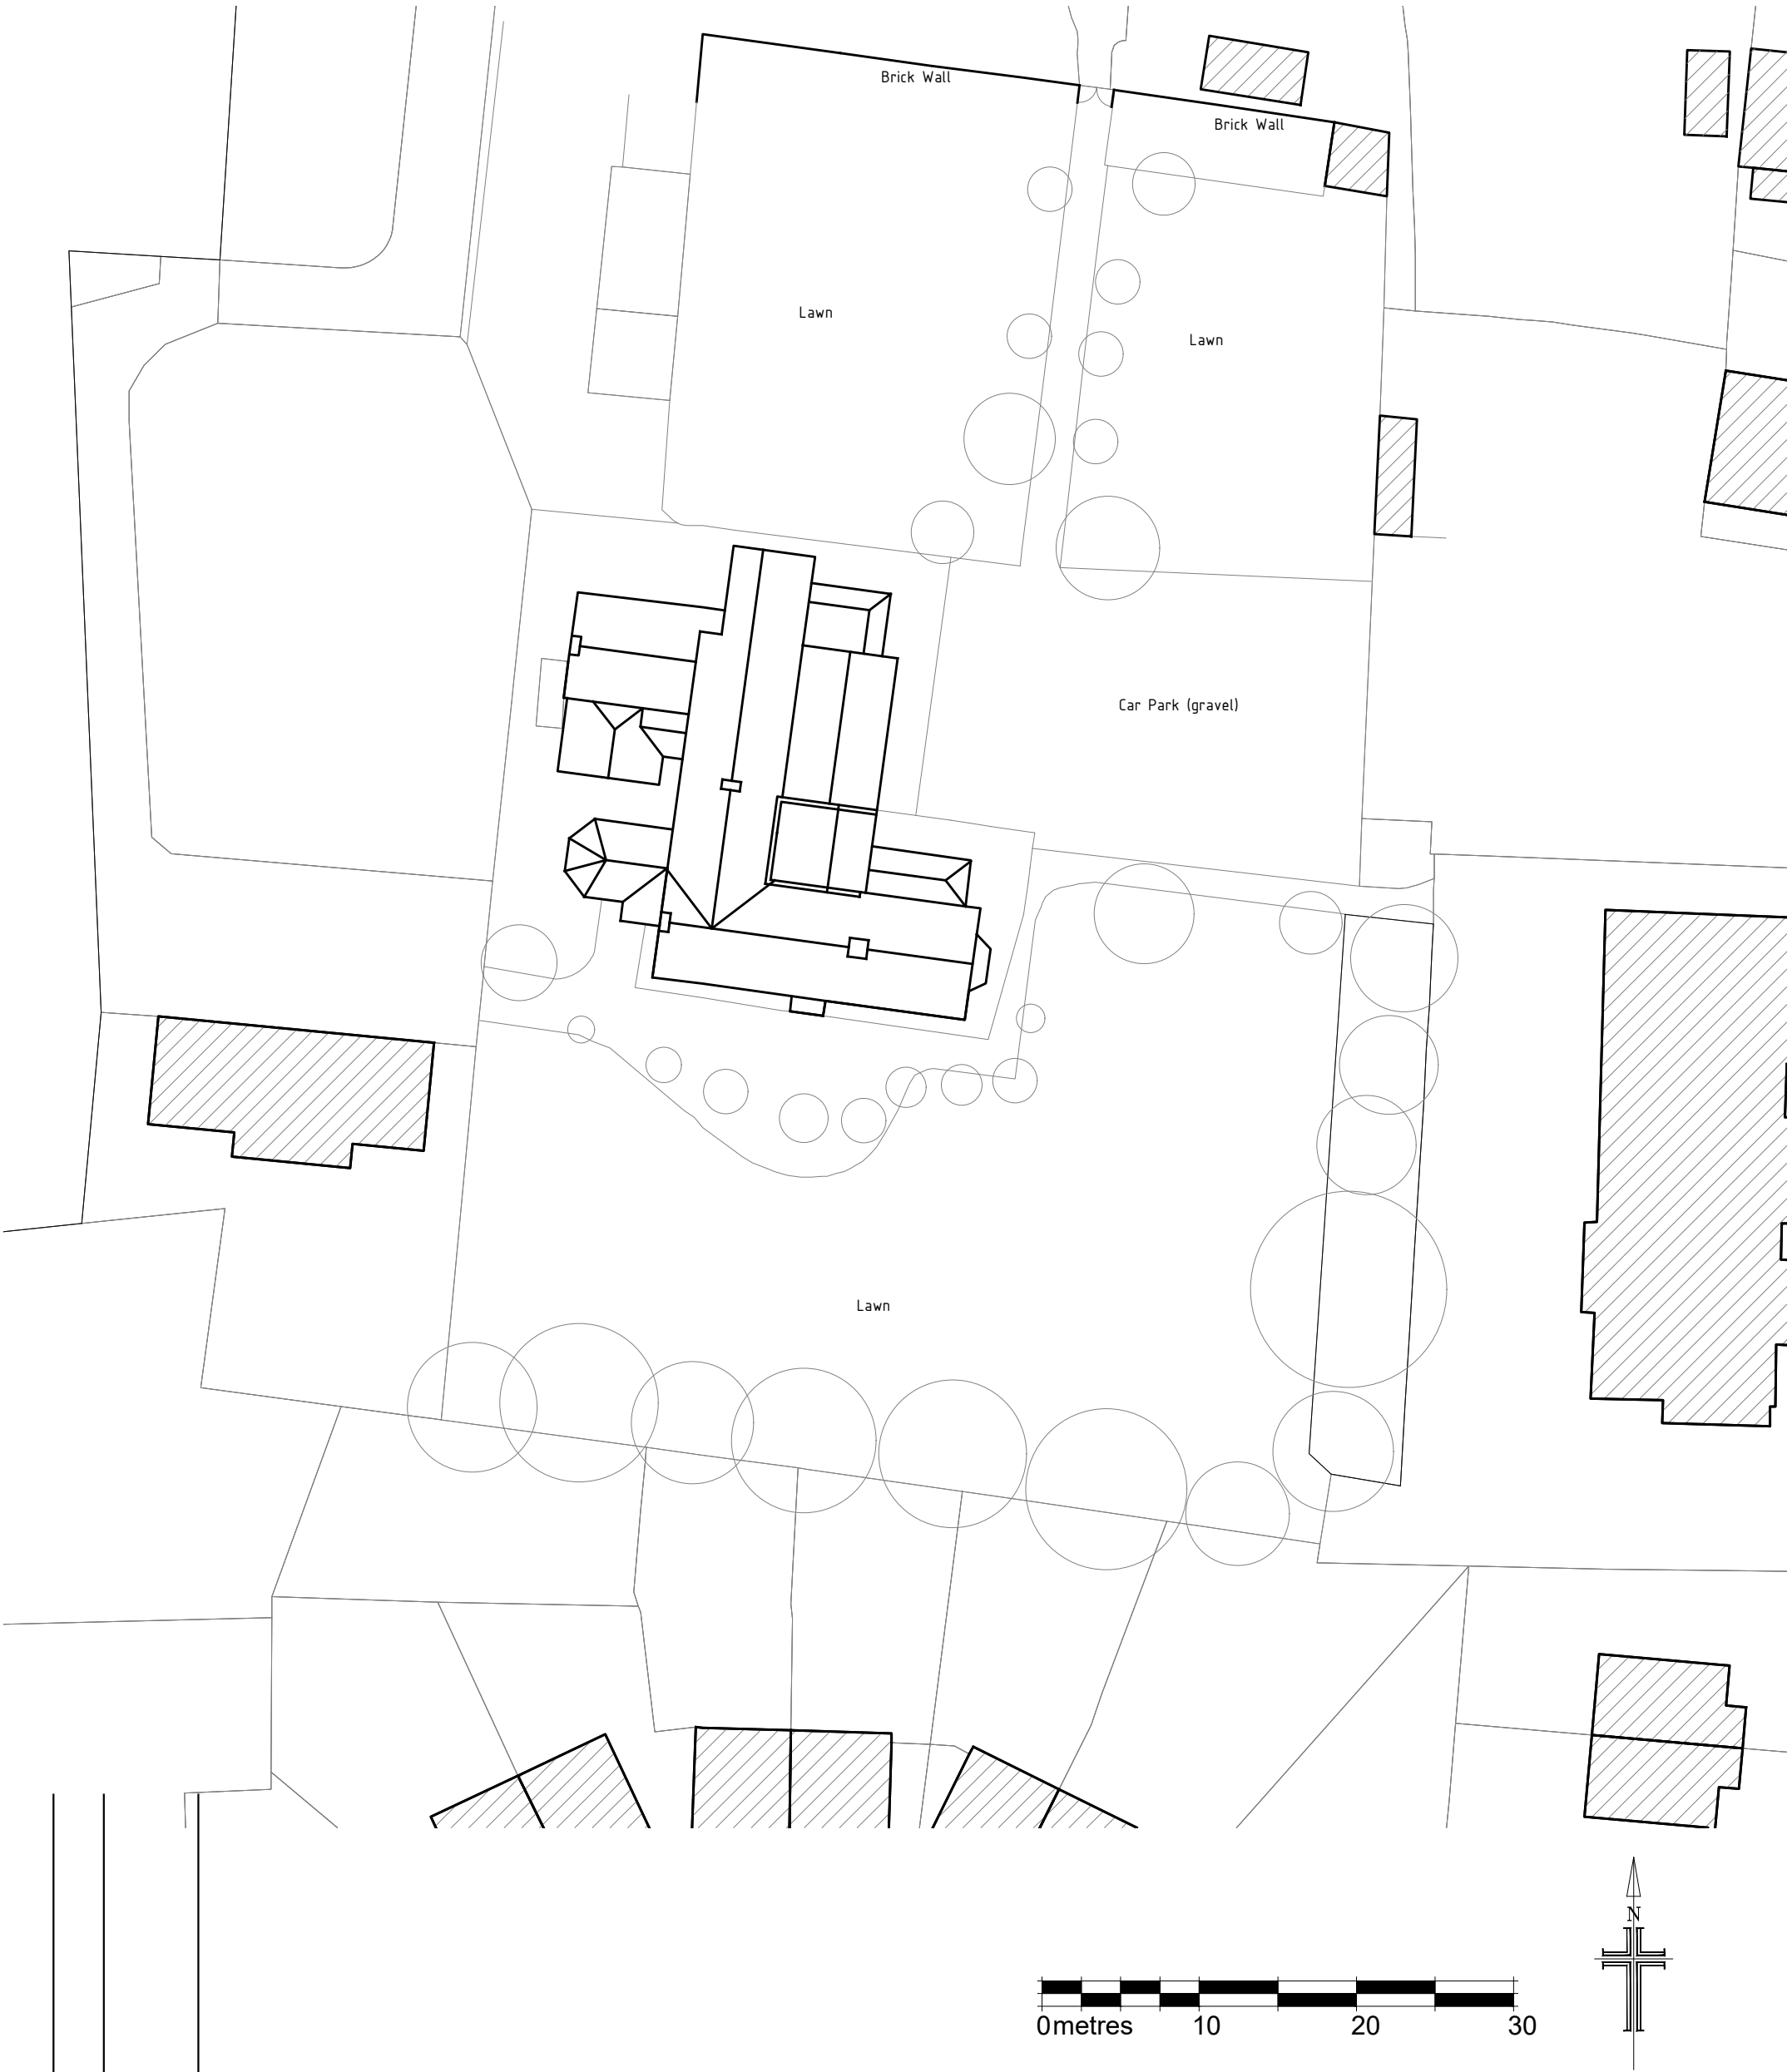

Rev	By	Date	Revision Note
-----	----	------	---------------

Pearce Bottomley
architects

Pearce Bottomley LLP
Roman Ridge, Main Street,
Aberford, Leeds LS25 3AW
T: 0113 281 2000 F: 0113 281 2911
E: pbb@pbarchitects.co.uk
www.pbarchitects.co.uk

Copyright Pearce Bottomley LLP.

Client/ Project
MR G COOLEY
THURNSCOE HALL, HIGH STREET,
BARNSELY S63 0JS

THURNSCOE HALL

Drawing
SITE PLAN

Scale 1:400	Drawn ADL	Checked ----	Date Oct-12
----------------	--------------	-----------------	----------------

Status
Planning

Project No. 4818	Drawing No. (P) 03	Rev. -
----------------------------	------------------------------	------------------