




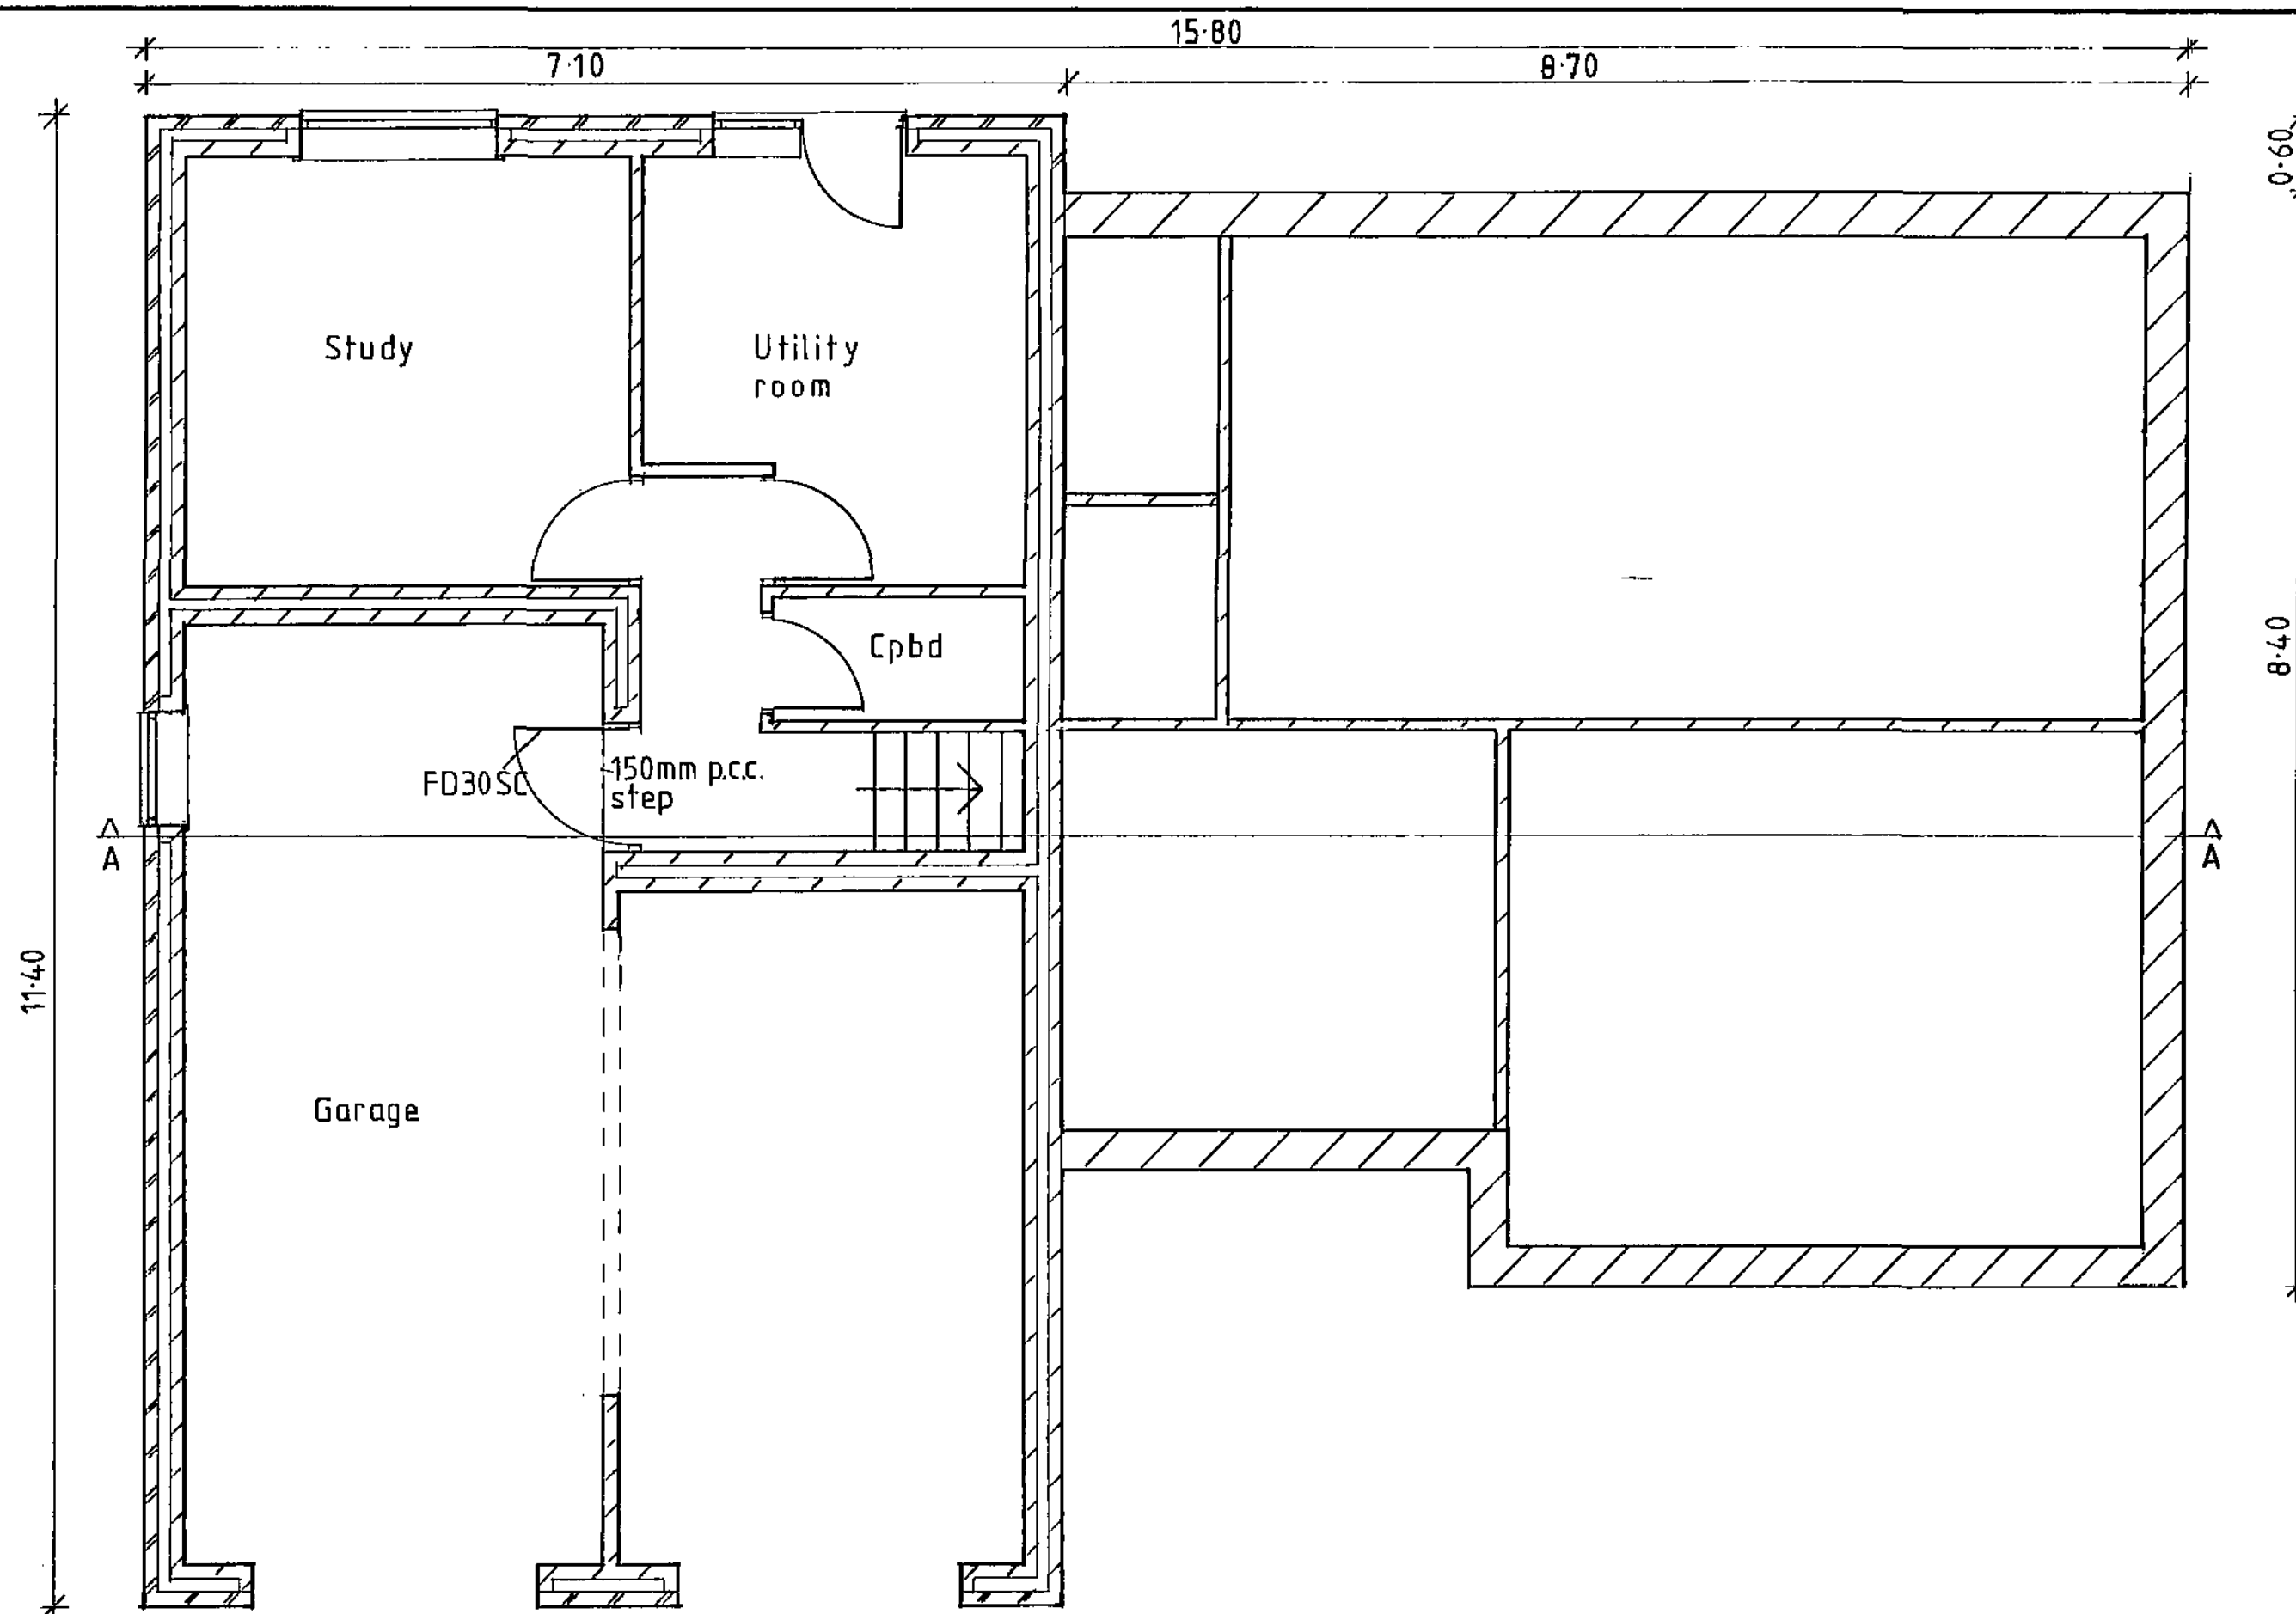


PROPOSED LOWER GROUND FLOOR

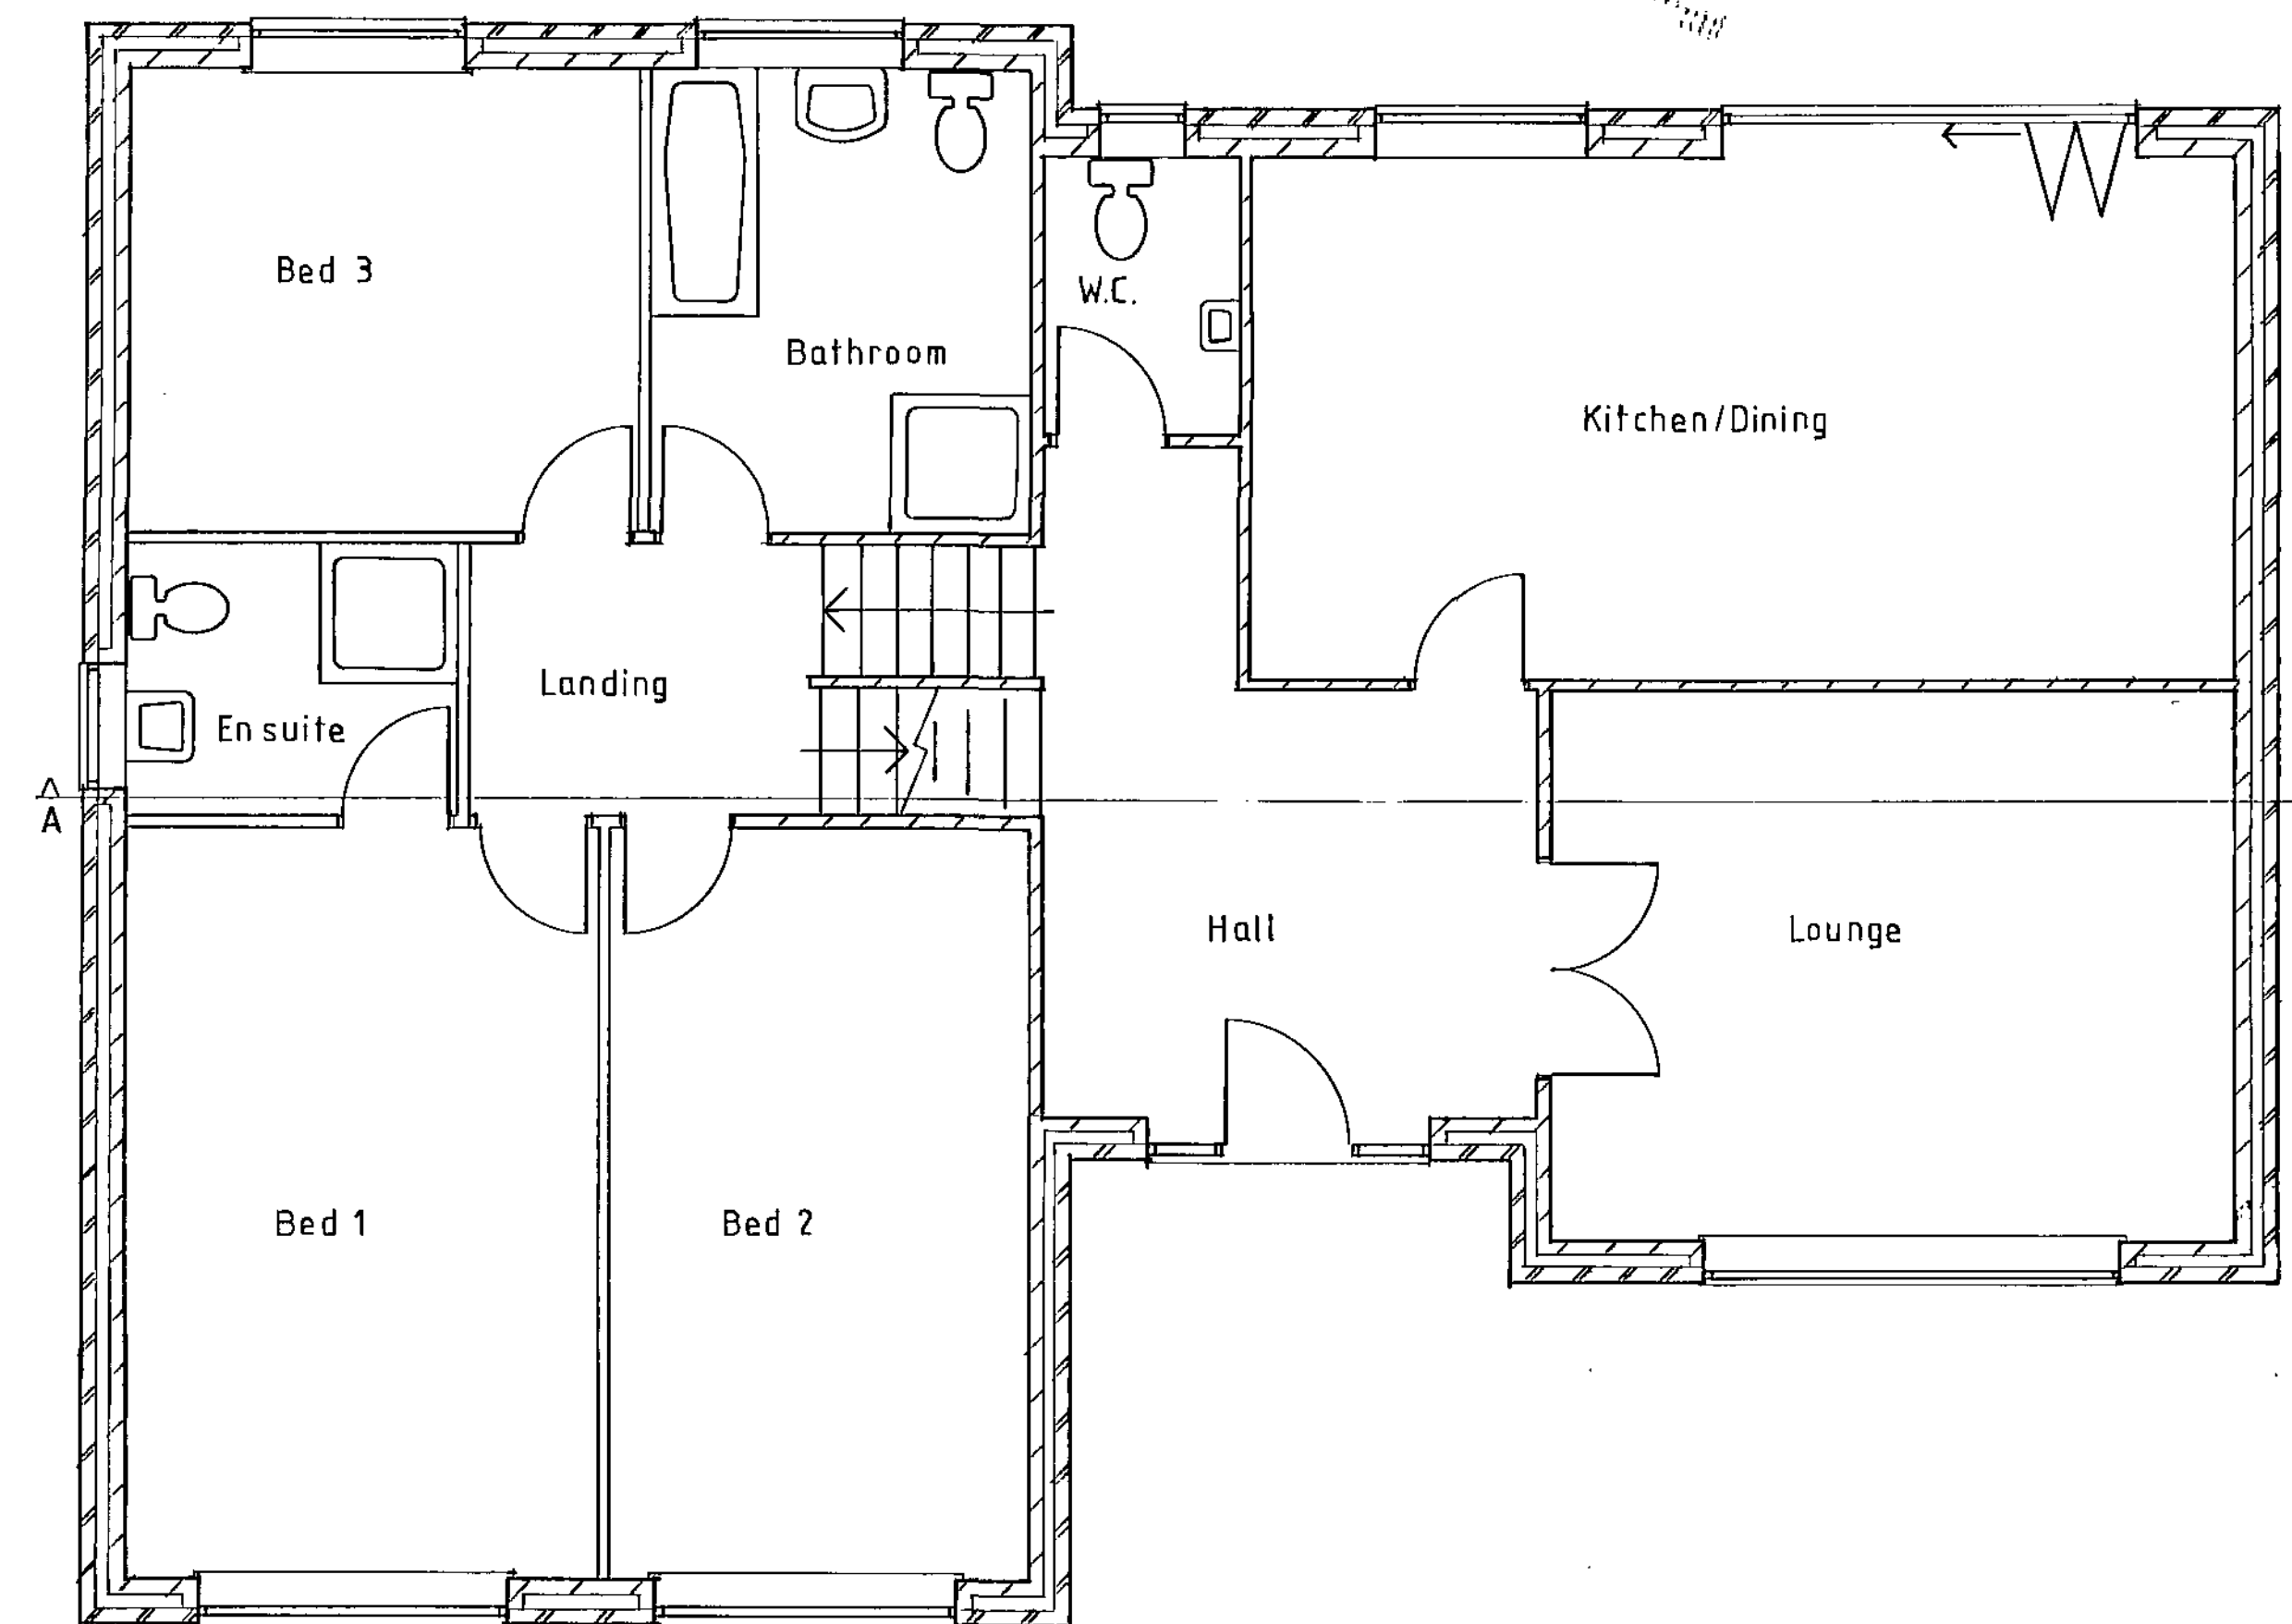

PROPOSED GROUND FLOOR

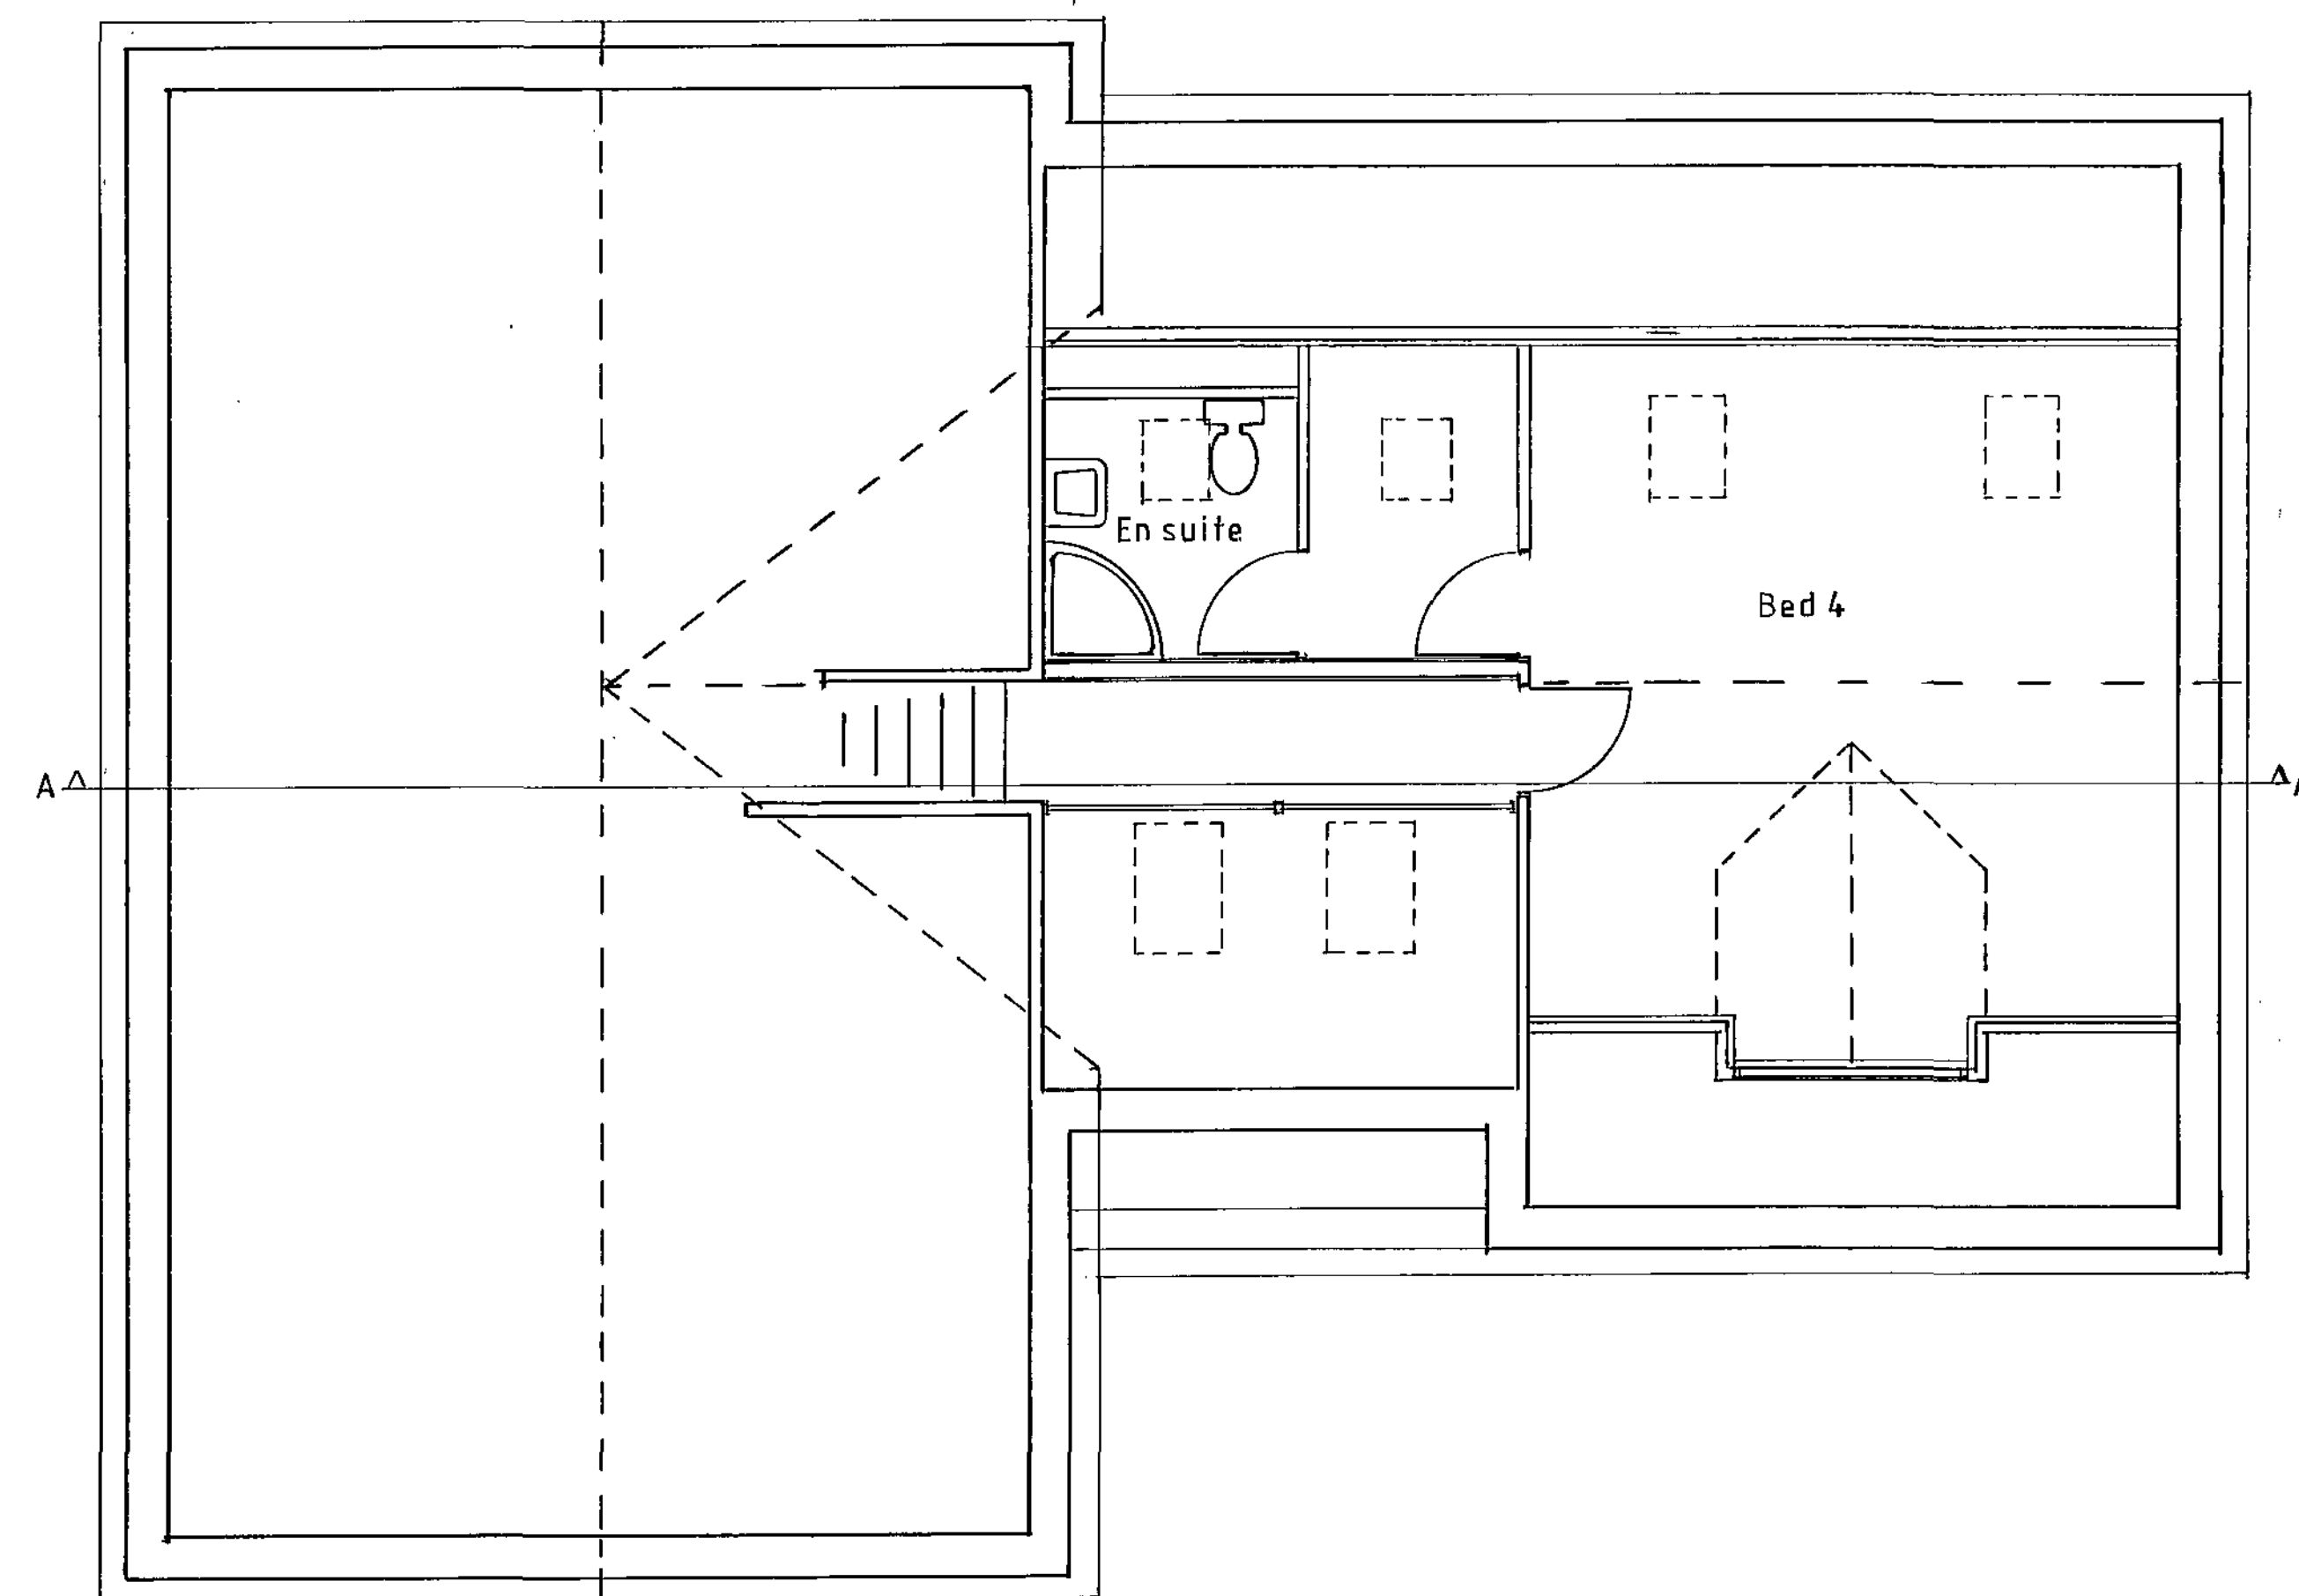

PROPOSED FIRST FLOOR

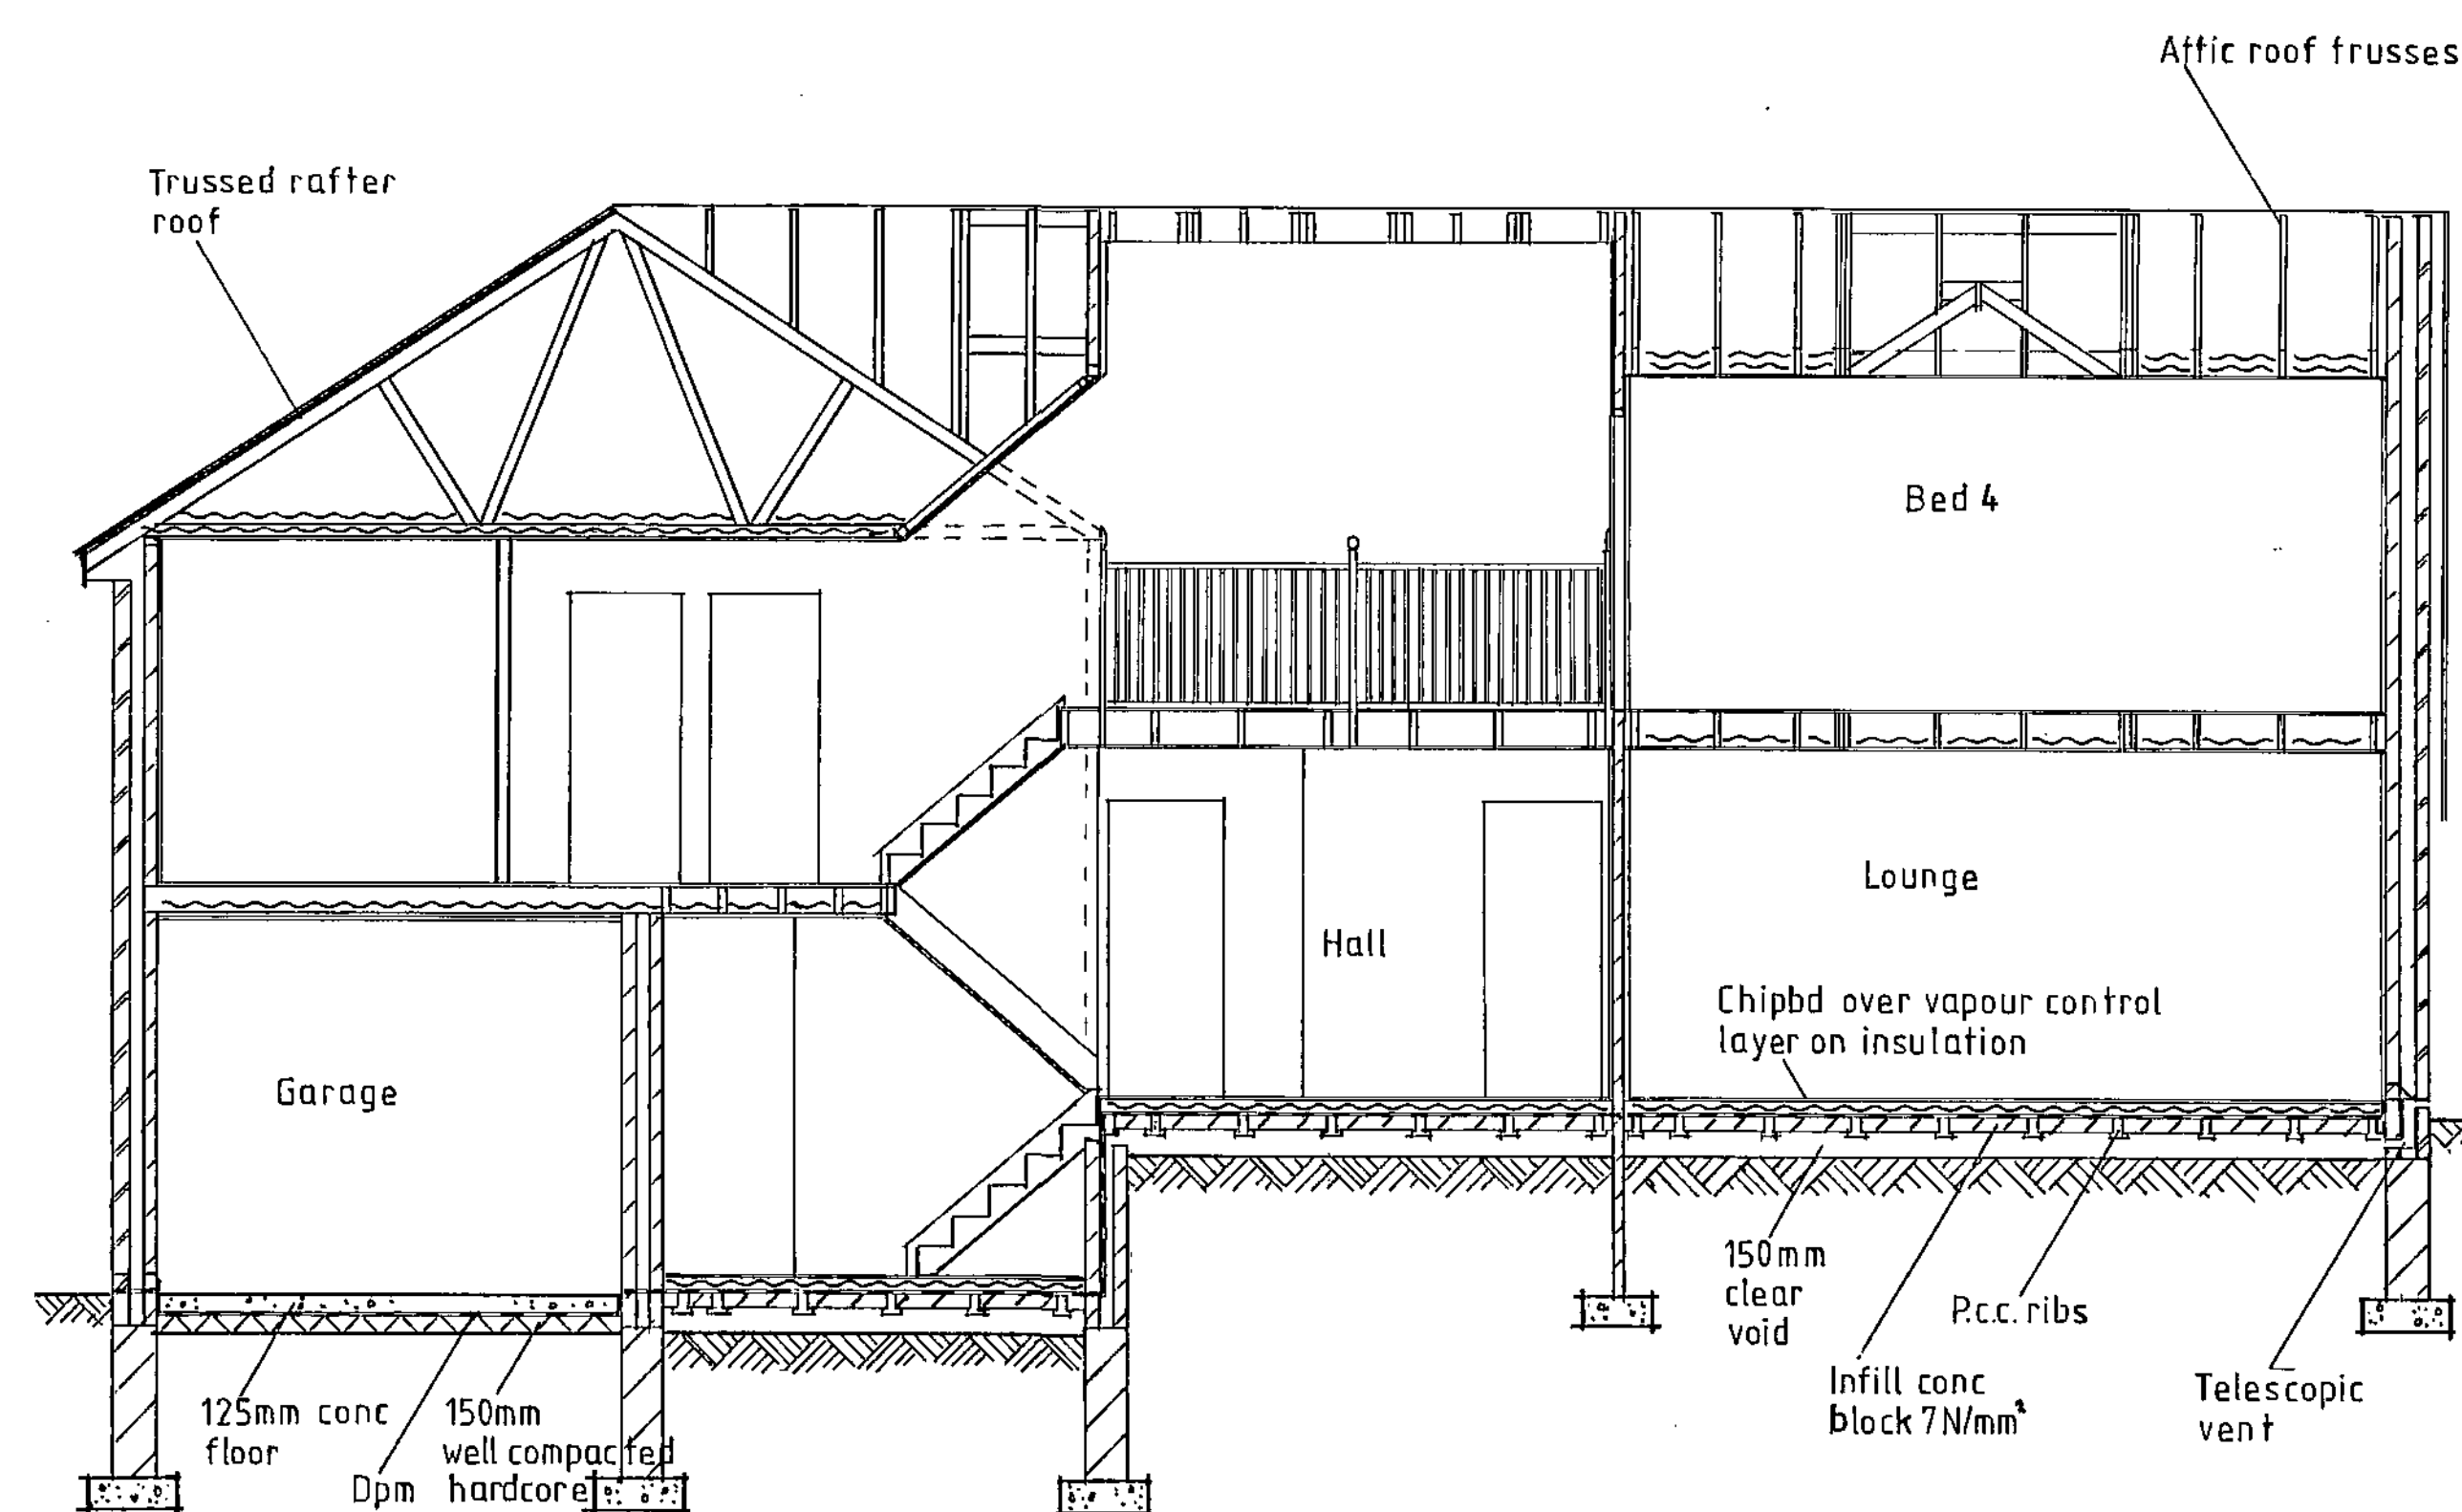


SECTION A-A

NOTES:
All dimensions must be checked on site and not scaled from this drawing.

B	14/08/10	Dims altered-reduce width
A	07/07/10	Section A-A added.
Date	Revisions	

© copyright

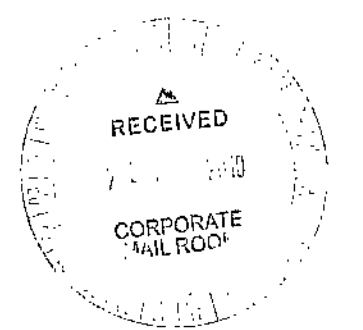

Client
MR.B.SANDERSON

Job Title
**PROPOSED DWELLING
PLOT 1 ADJACENT 49, LUND
AVE., BURTON GRANGE,
BARNLEY**

Drawing Title
**FLOOR PLANS
SECTION A-A**

Scale **1:50**

Date **16-06-10** Drawn by **P.GLOVER**

Drg No.
PG105

Rev.
B