




Proposed Front Elevation
1:100


Proposed Side Elevation
1:100

Proposed Rear Elevation
1:100


Proposed Side Elevation
1:100

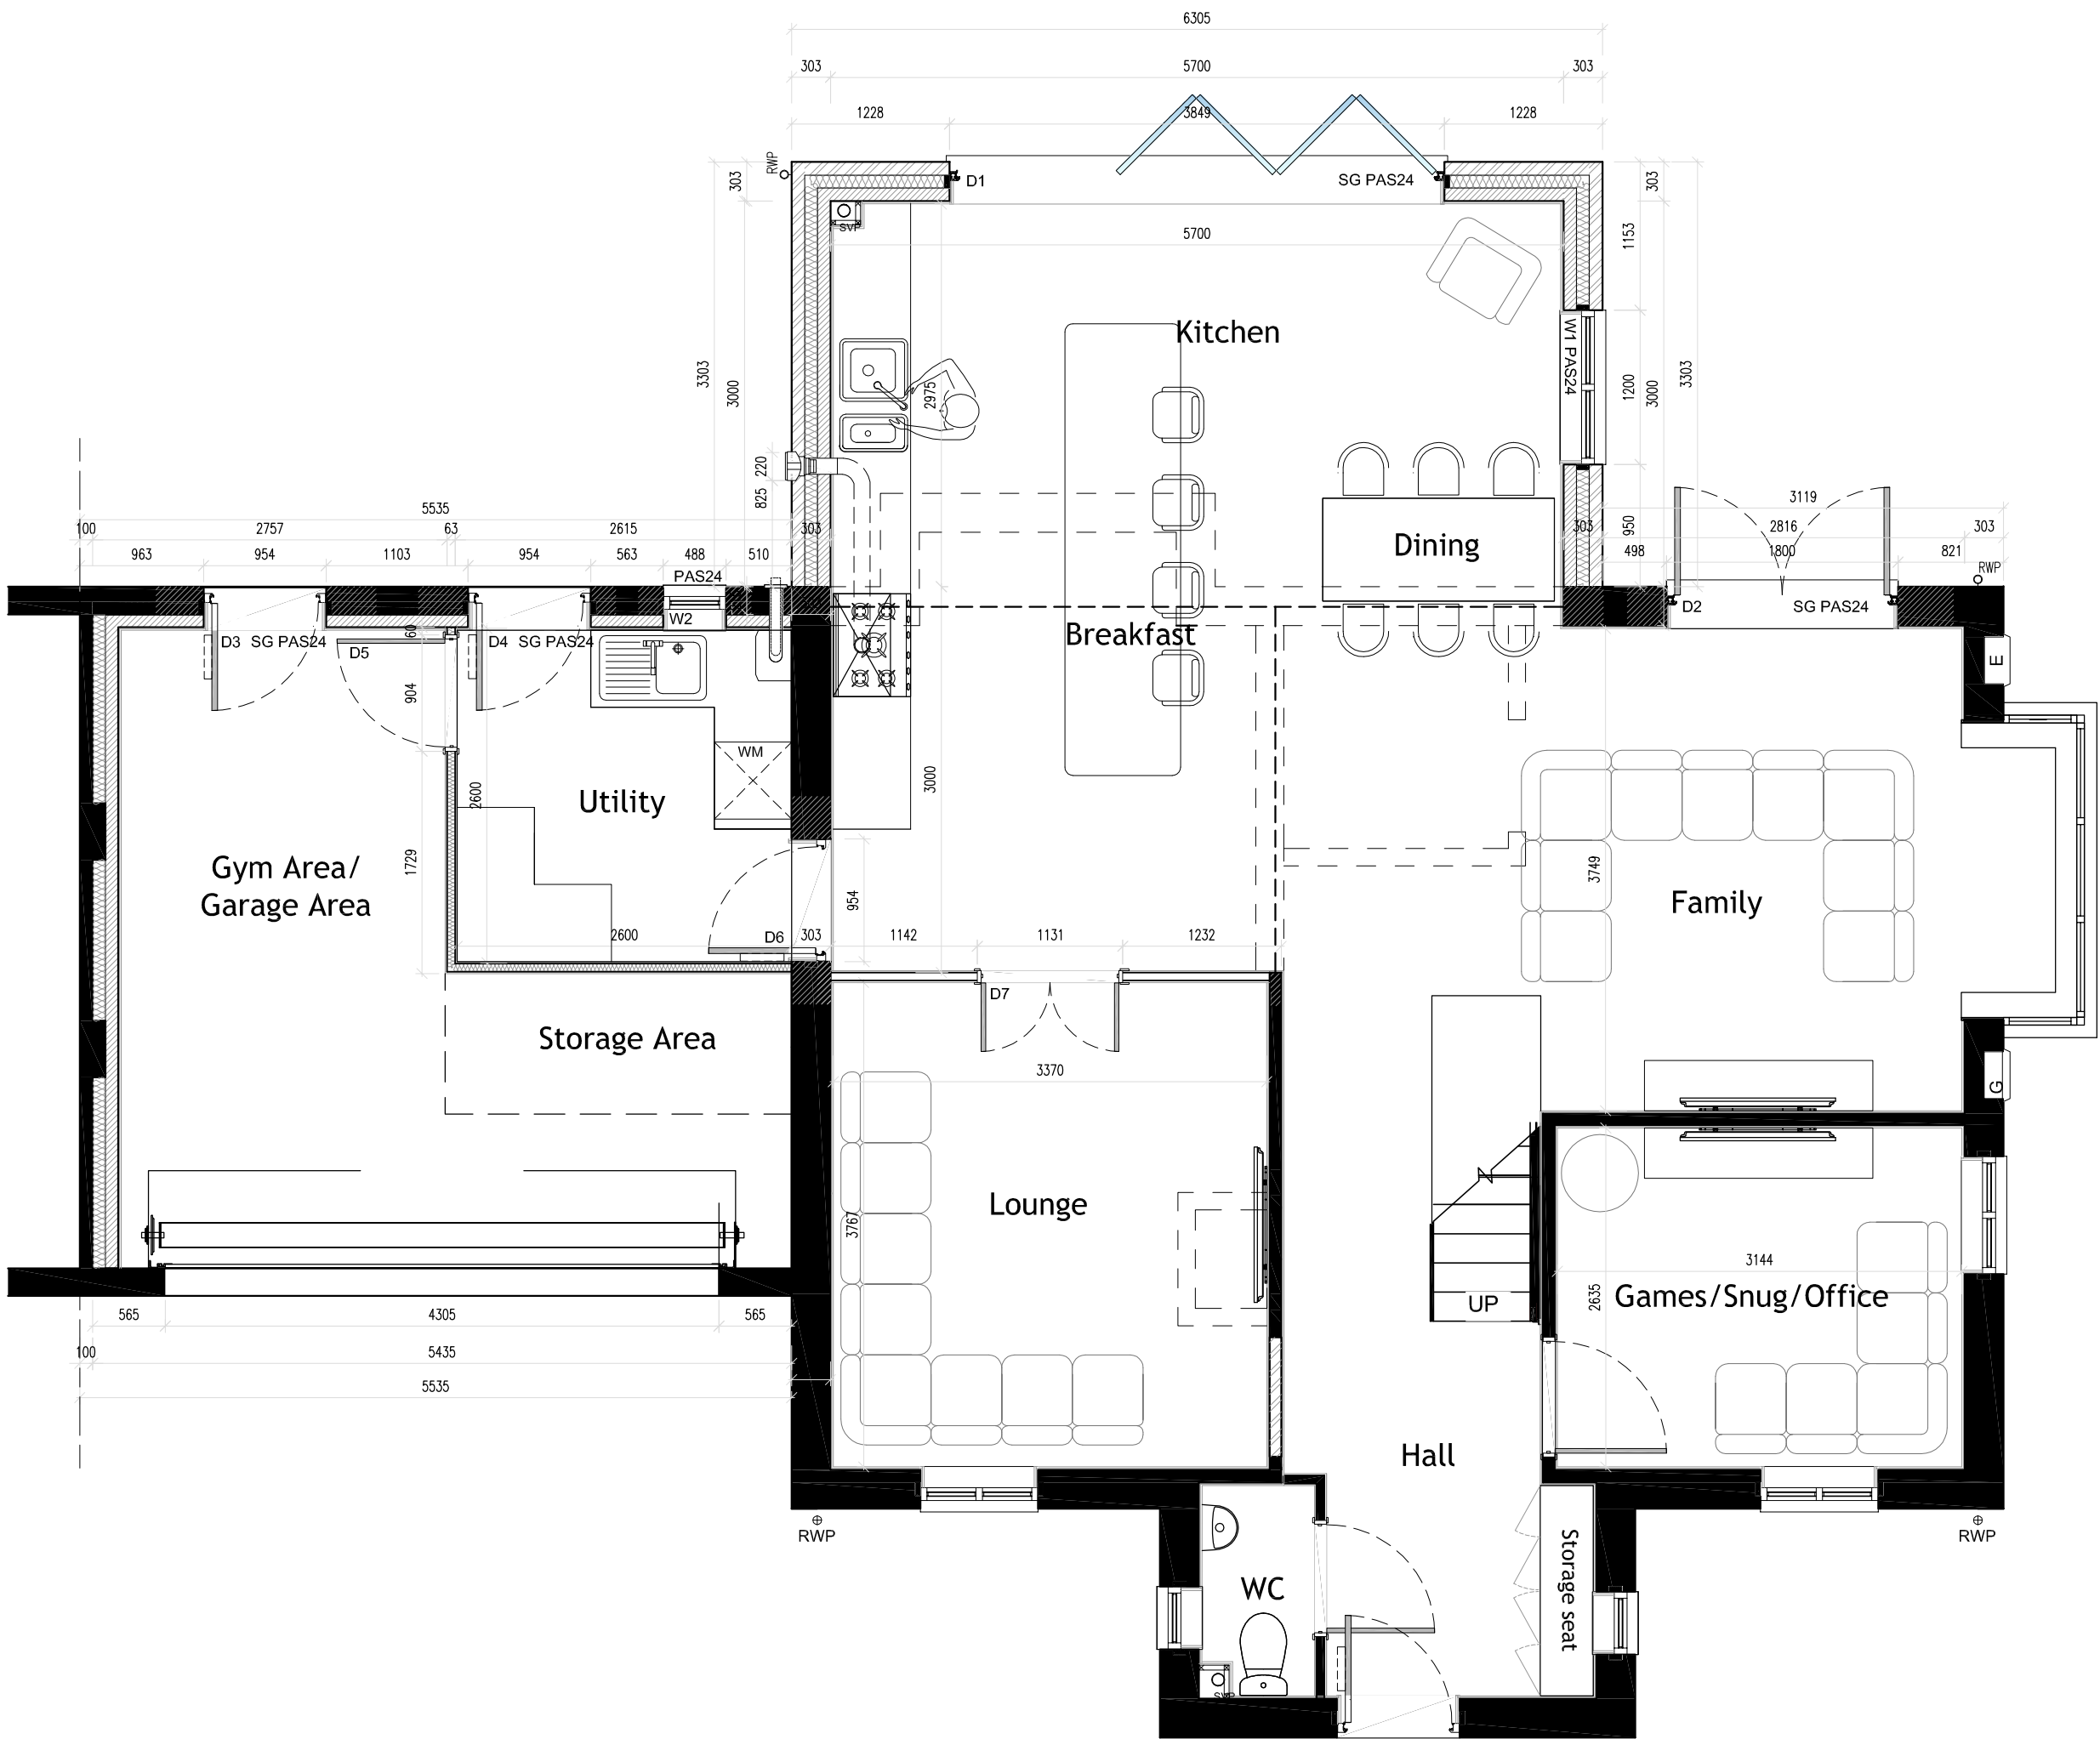

Proposed Ground Floor
1:50

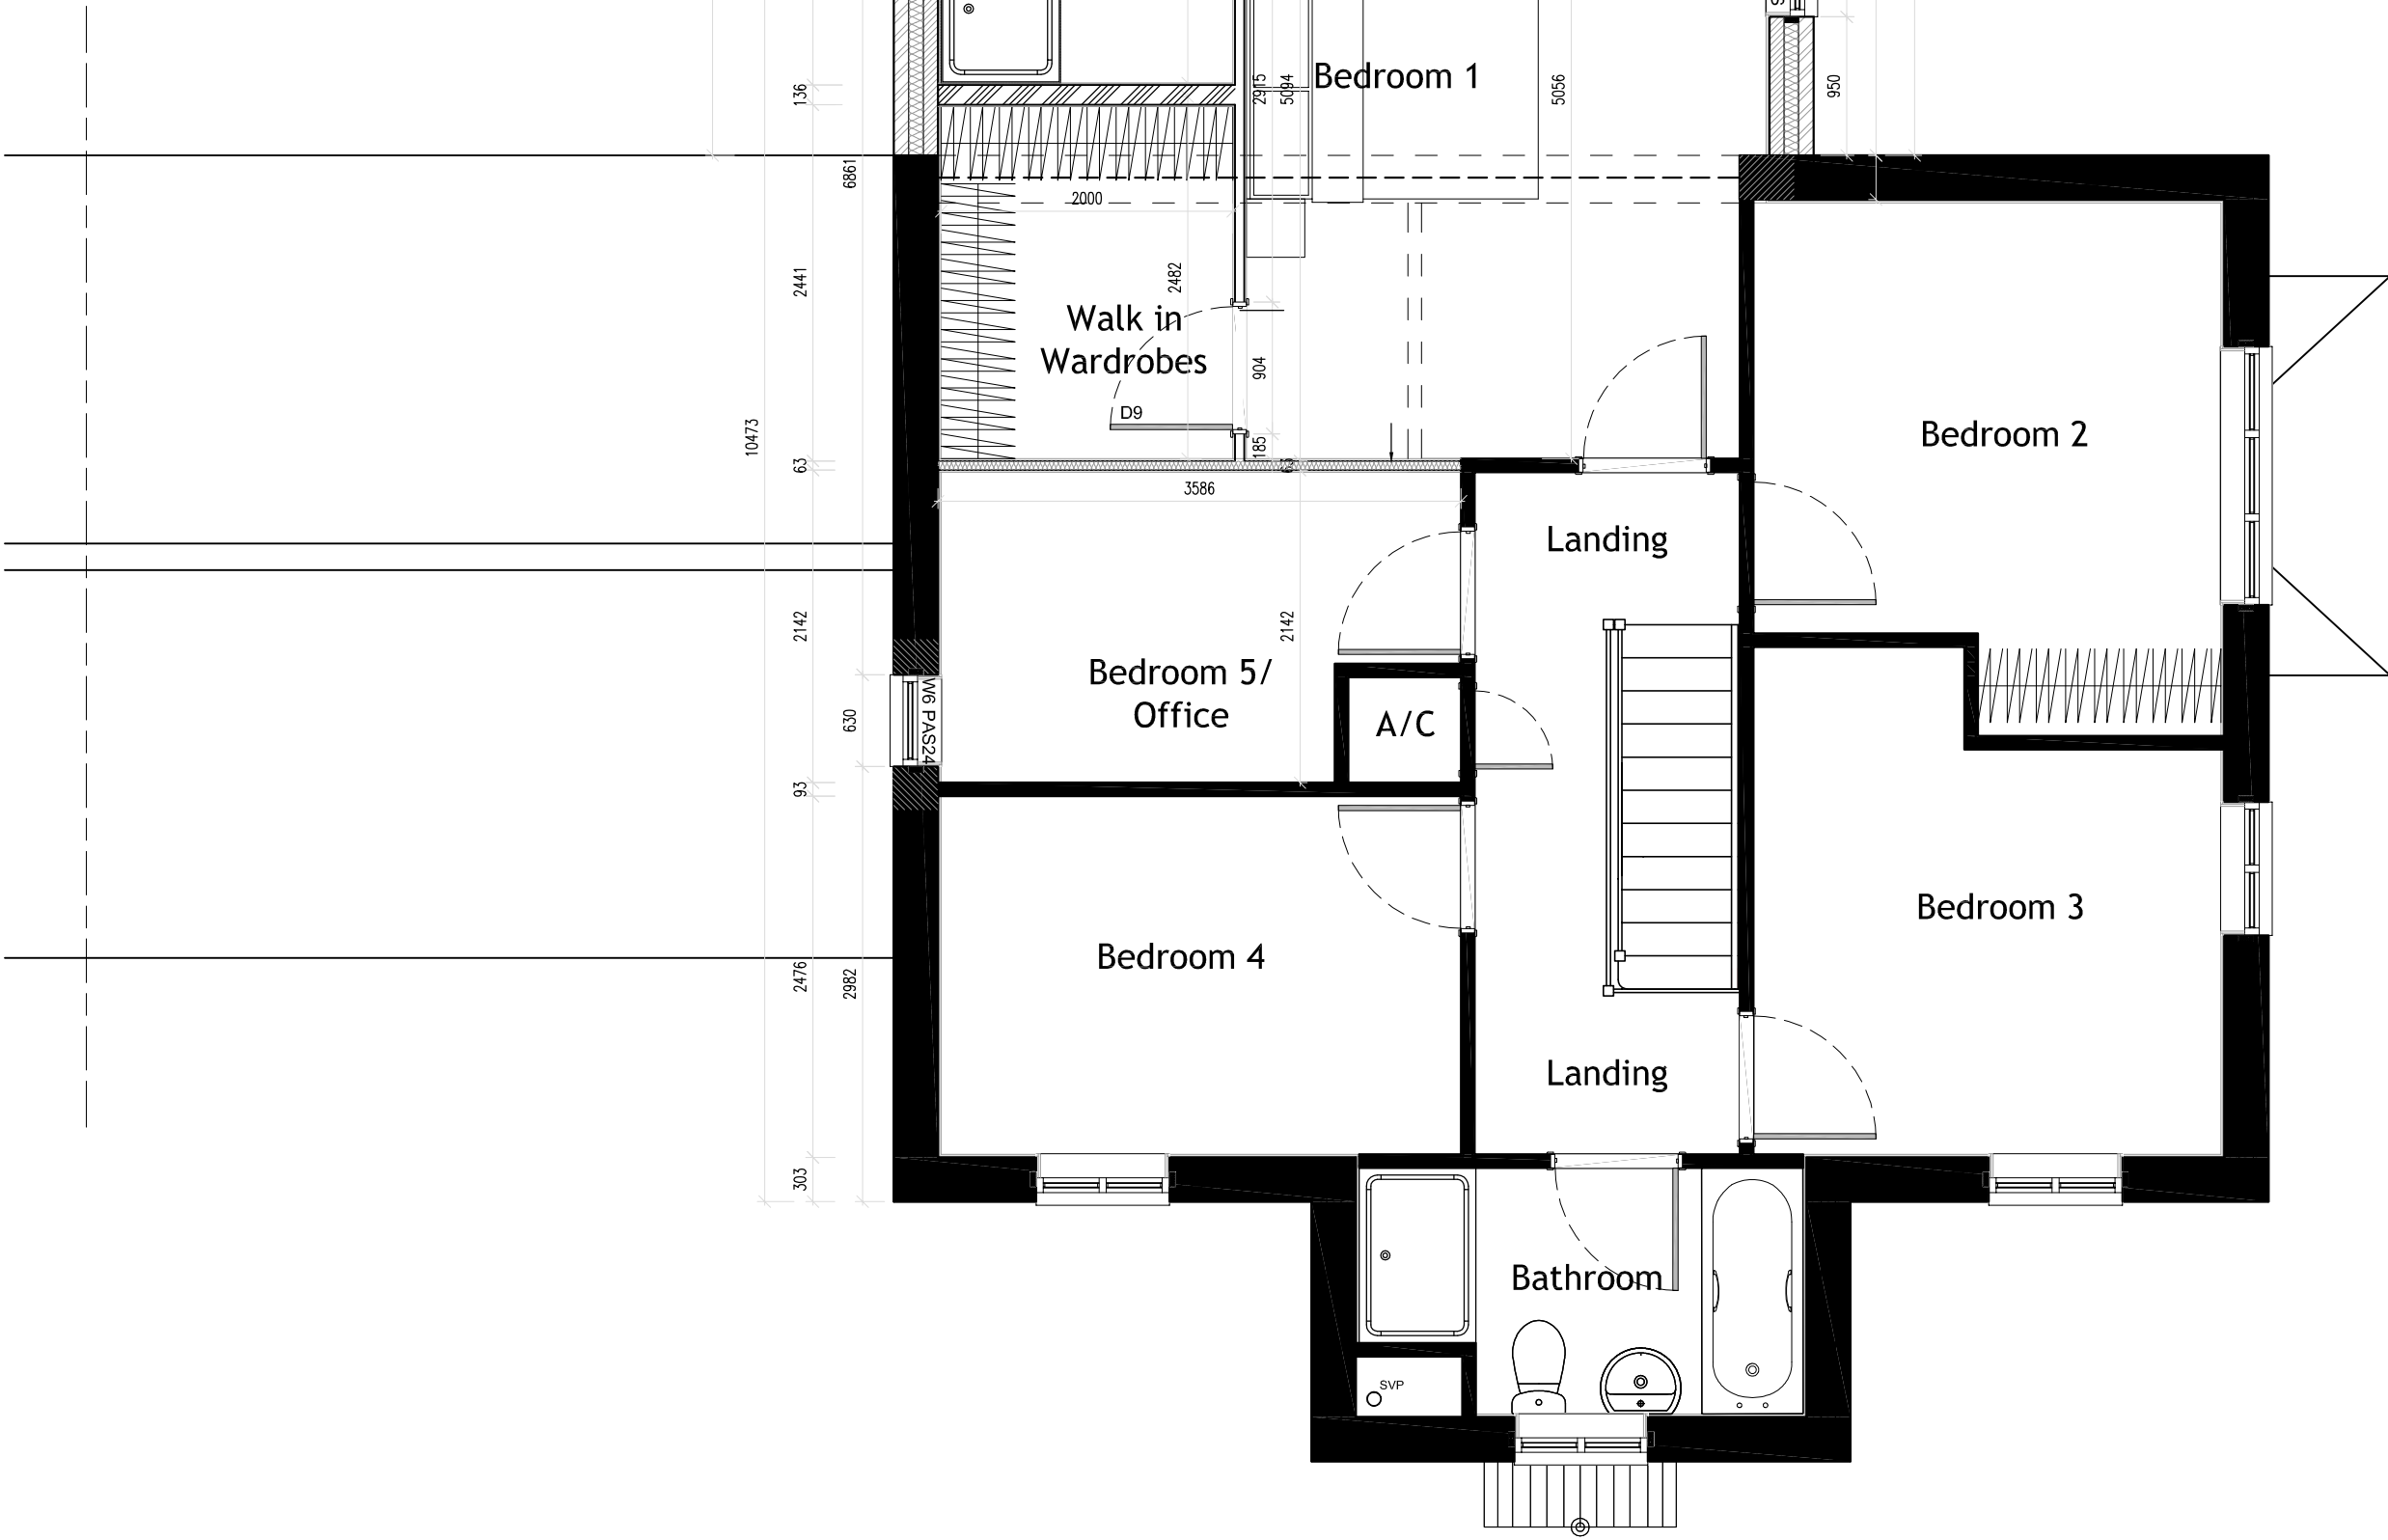

Proposed First Floor
1:50

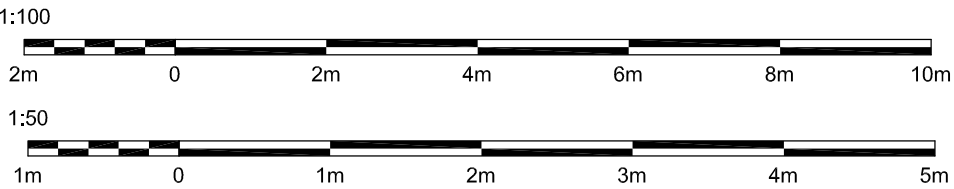

Rev	Details	Date	By	Chk
DATE	23/07/20	DRAWN	JB	
SCALE	As Shown @ A1	CHK	H51	

31 Bells Croft, Barnsley, S73 0UZ

Proposed Layouts & Elevations

Dwg No	BC-003	Rev	--
--------	--------	-----	----