

114 HOYLAND ROAD : HOYLAND : S74 0AS
PROPOSED TWO STOREY EXTENSION TO
FRONT.

07/2008


SCALE 1:100

DWG 2590/02A


DAVID COTTAM
0114 2667312

49 ANSELL ROAD

SHEFFIELD S117PE

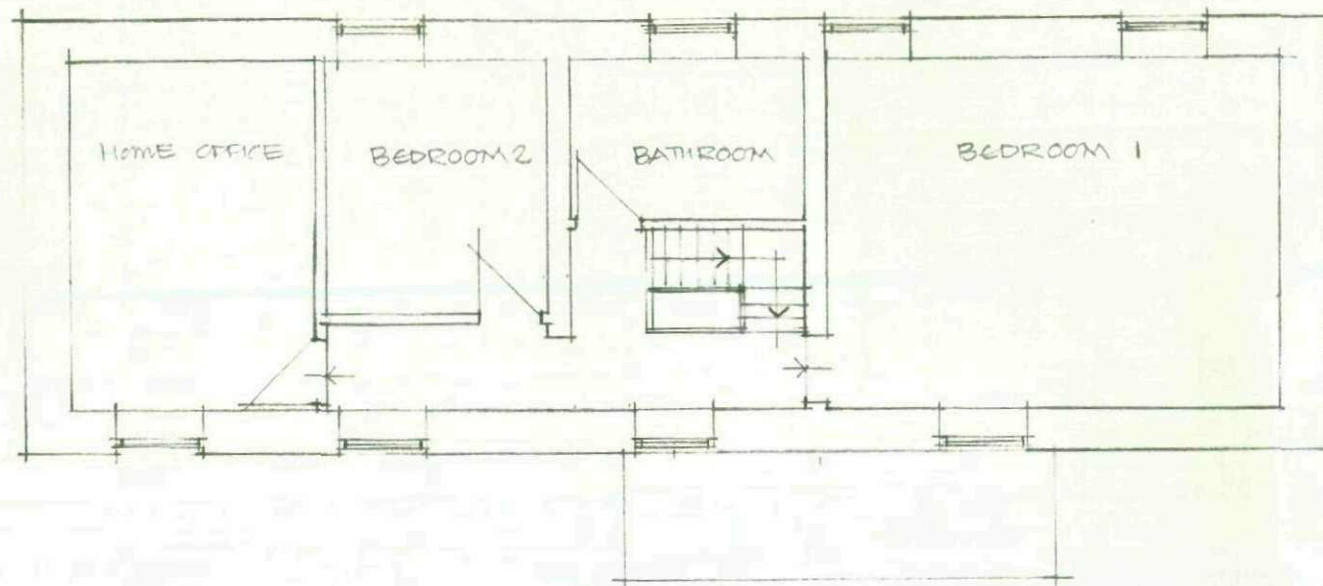


EXISTING FIRST
FLOOR PLAN

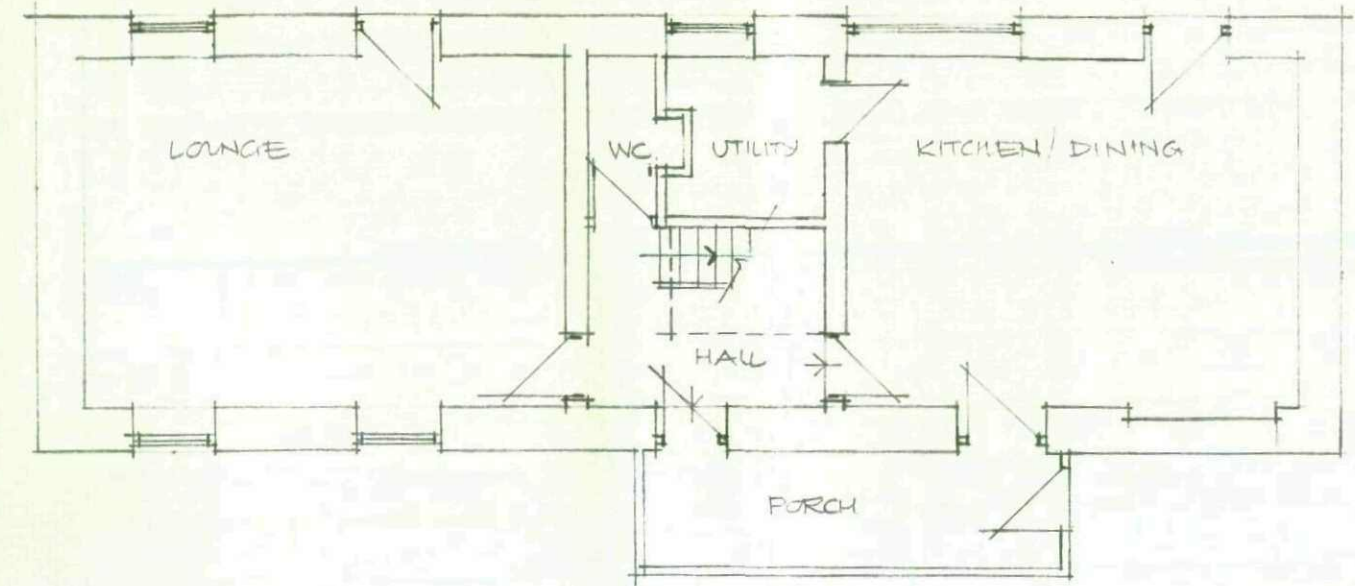


EXISTING GROUND
FLOOR PLAN

114 HOYLAND ROAD : HOYLAND : S740AS
EXTENSIONS TO FRONT AND REAR

06/2009 SCALE 1:100 DWG 2590/03E
DAVID COTTAM 48 ANSEL ROAD SHEPPARD S11 7PE
0114 2667312

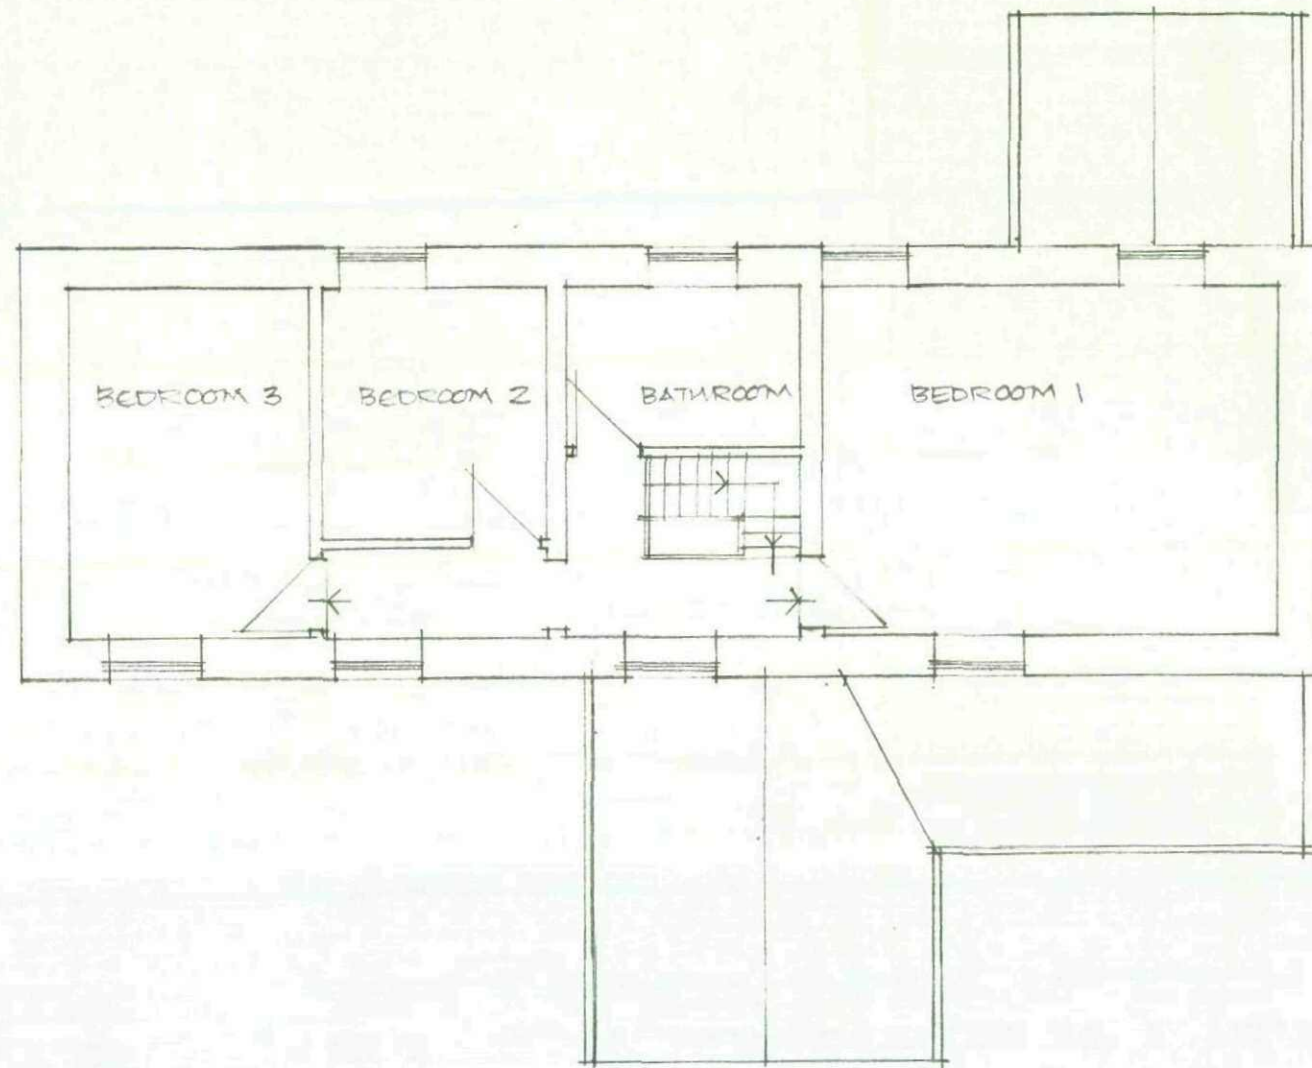

FIRST FLOOR PLAN

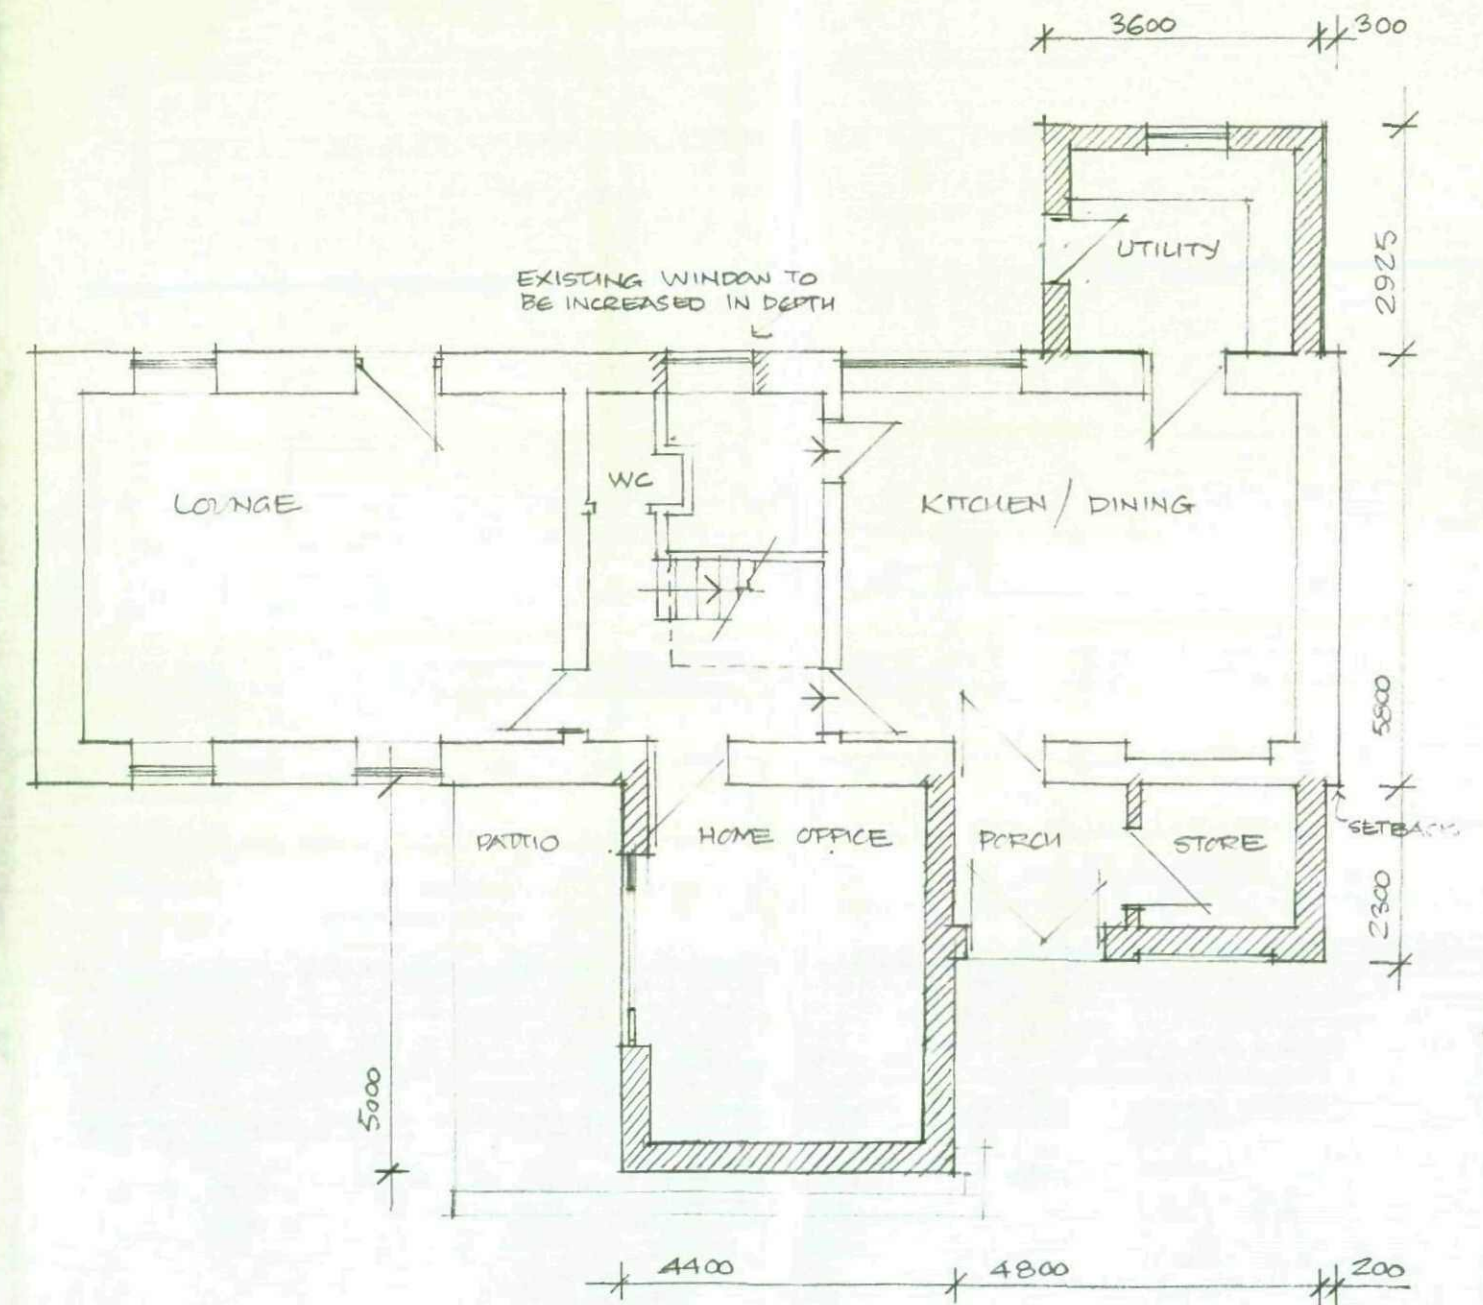

GROUND FLOOR PLAN

114 HOYLAND ROAD : HOYLAND : S74 0AS
 PROPOSED TWO STOREY EXTENSION TO
 FRONT

07/2008


SCALE 1:100

DWG 2590/04A


DAVID COTTAM
 0114 2667312

49 ANSELL ROAD


SHEFFIELD S117PE

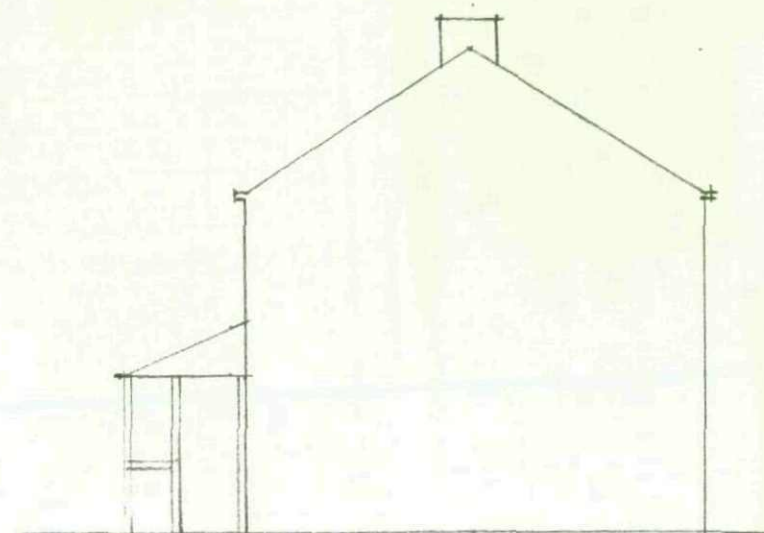


EXISTING ELEVATION TO NO 116
 STONWORK

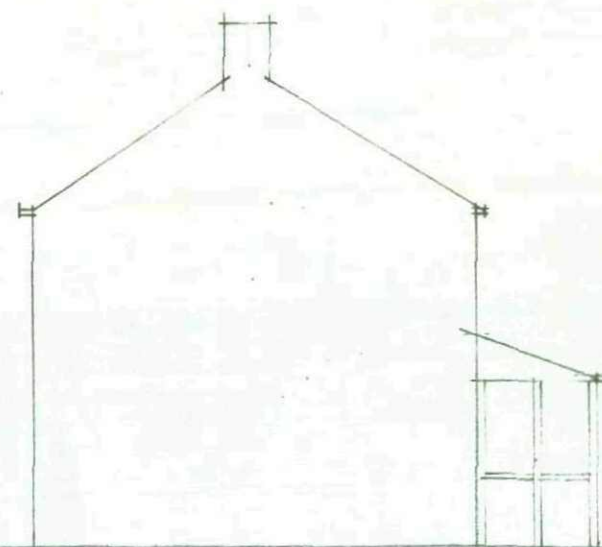

EXISTING ELEVATION TO NO 110
 RENDER

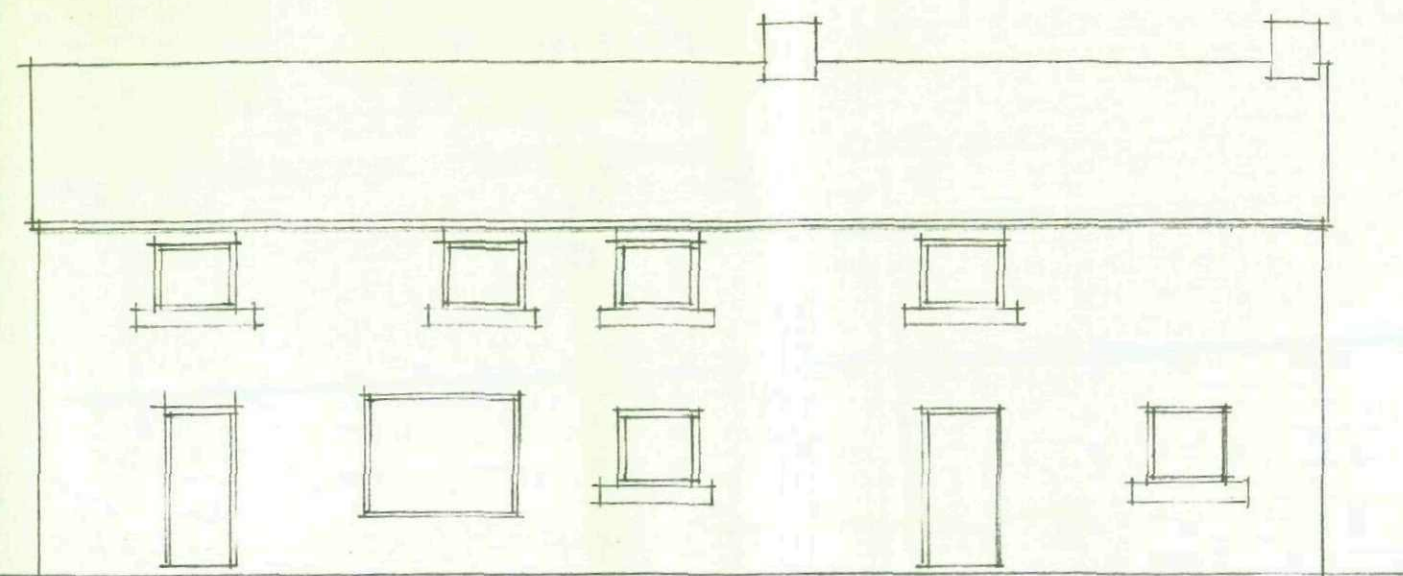


EXISTING ELEVATION TO REAR
 RENDER

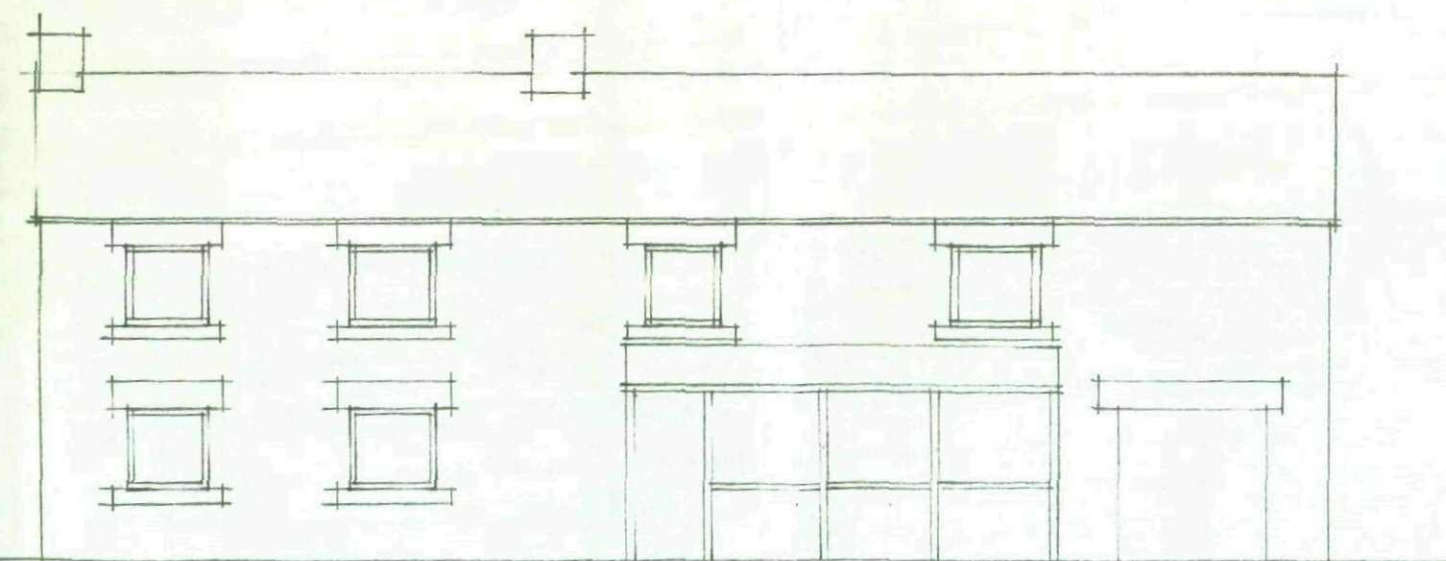


EXISTING ELEVATION TO FRONT : HOYLAND ROAD
 STONWORK

114 HOYLAND ROAD : HOYLAND : S74 OAS
EXTENSIONS TO FRONT AND REAR

06/2009 SCALE 1:100 DWG 2590/05 E
DAVID COTTAM 49 ANSEL ROAD SHEPPIELD S11 7PE
0114 2667312

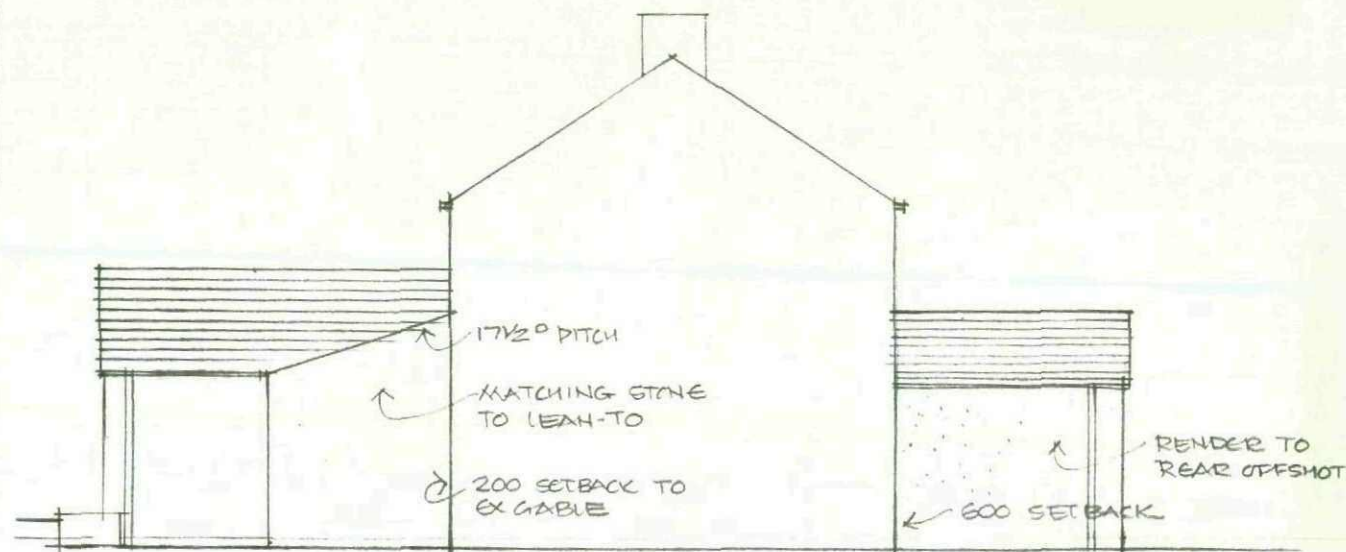


PROPOSED ELEVATION TO NO 116

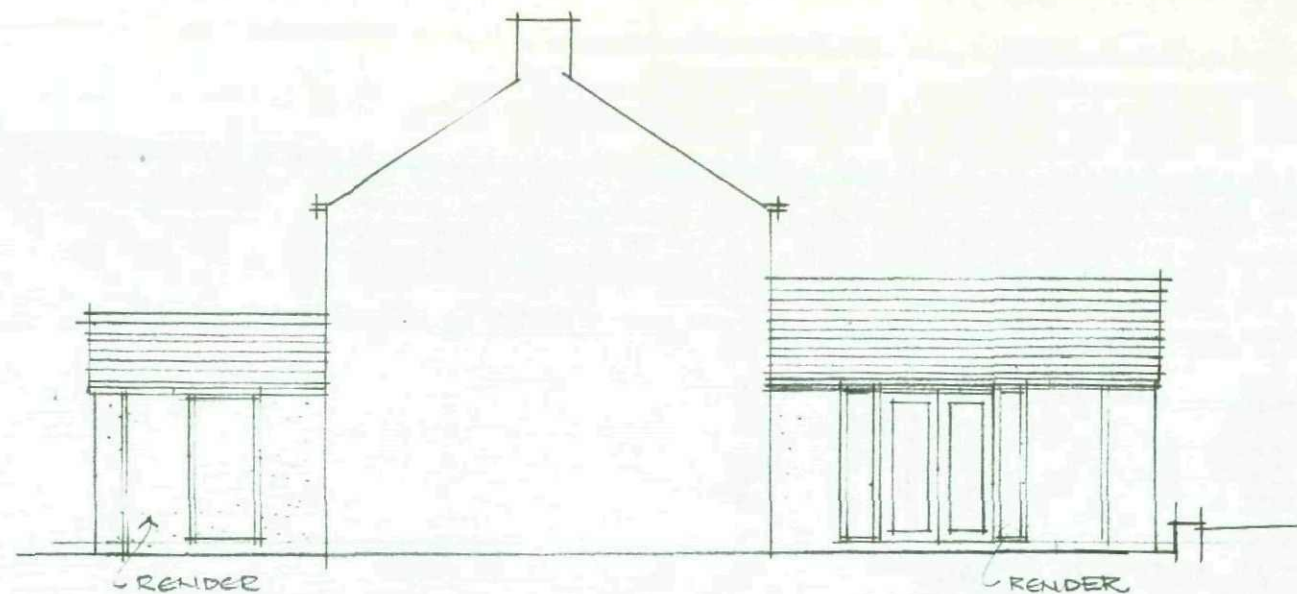


PROPOSED ELEVATION TO NO 110
DOORS + WINDOWS TO MATCH EXISTING

MATERIALS

ROOF ~ CONCRETE DOUBLE PANTILES (SANDTONE) ~ COLOUR TO MATCH EXISTING
WALL ~ STONEMWORK/RENDER TO MATCH EXISTING
WINDOW ~ TO MATCH EXISTING

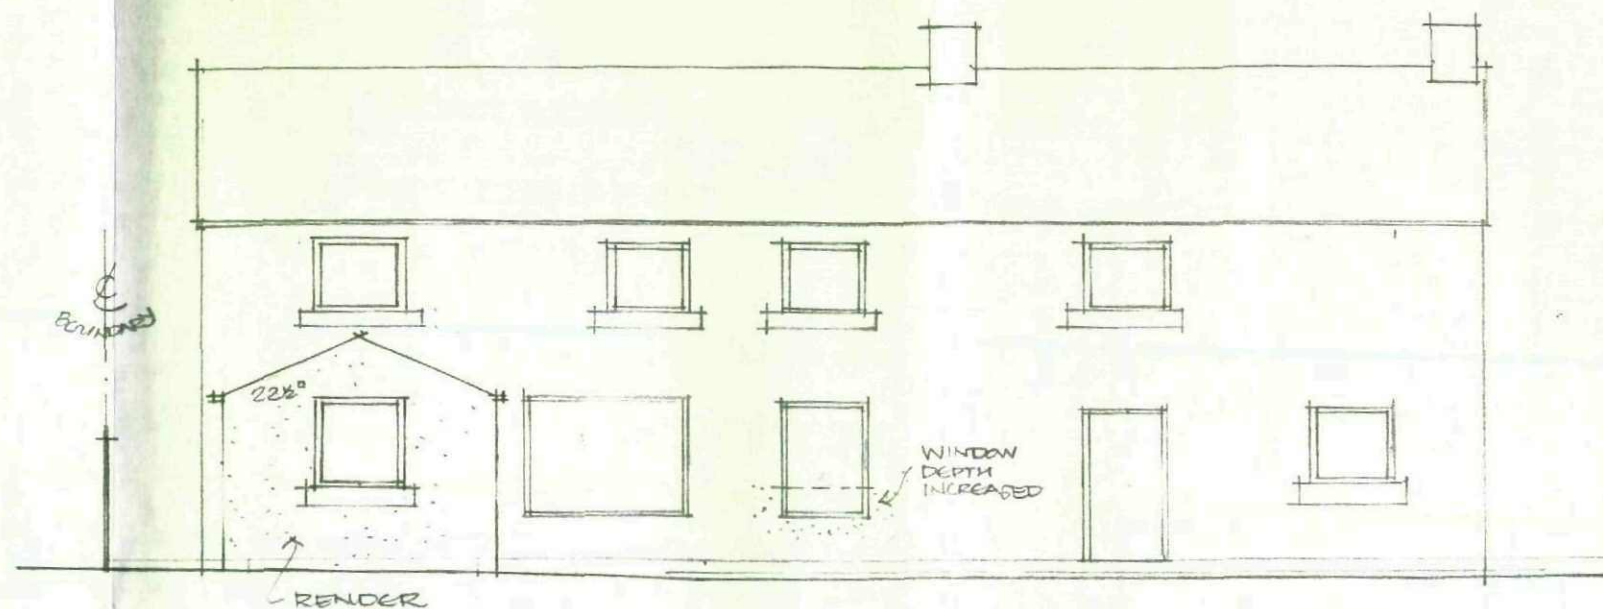

PROPOSED ELEVATION TO REAR GARDEN

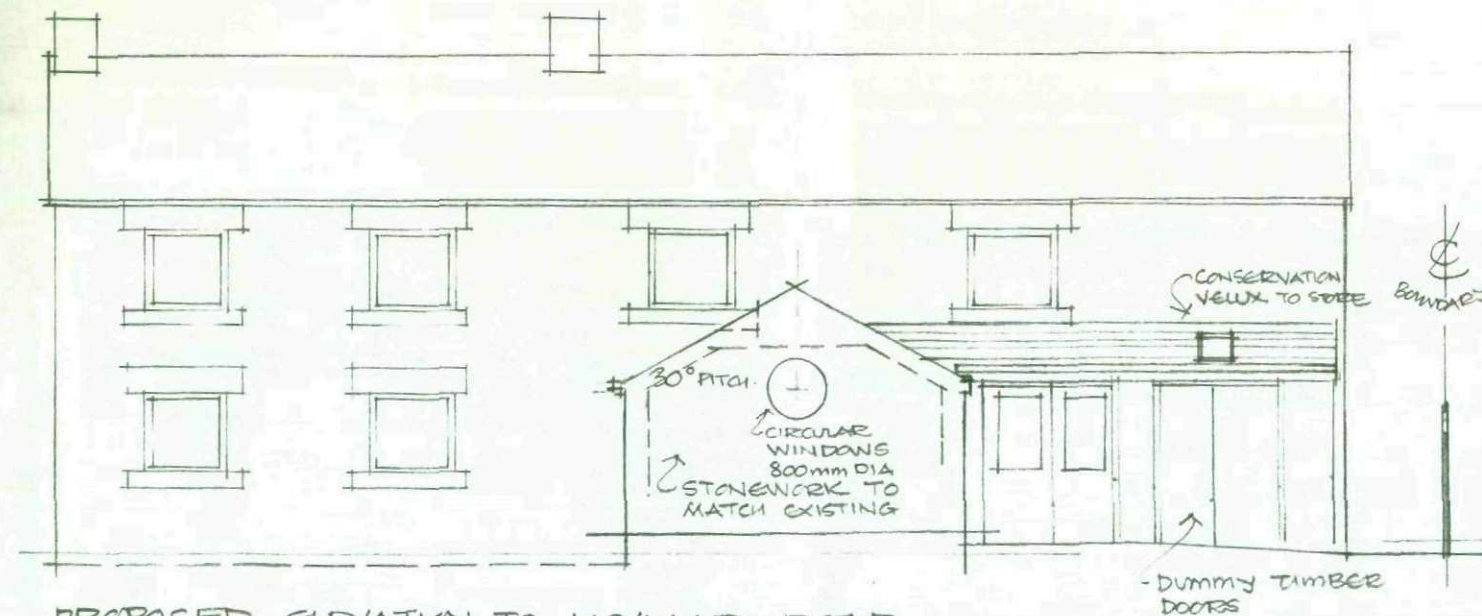

PROPOSED ELEVATION TO HOYLAND ROAD