





FRONT ELEVATION

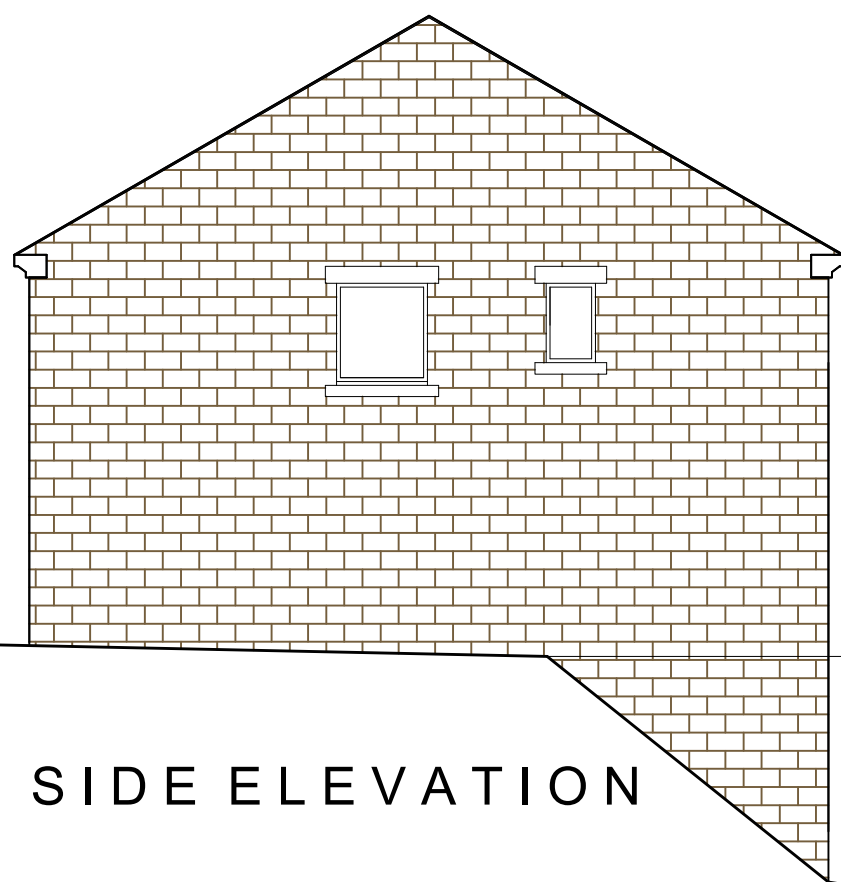


SIDE ELEVATION




REAR ELEVATION

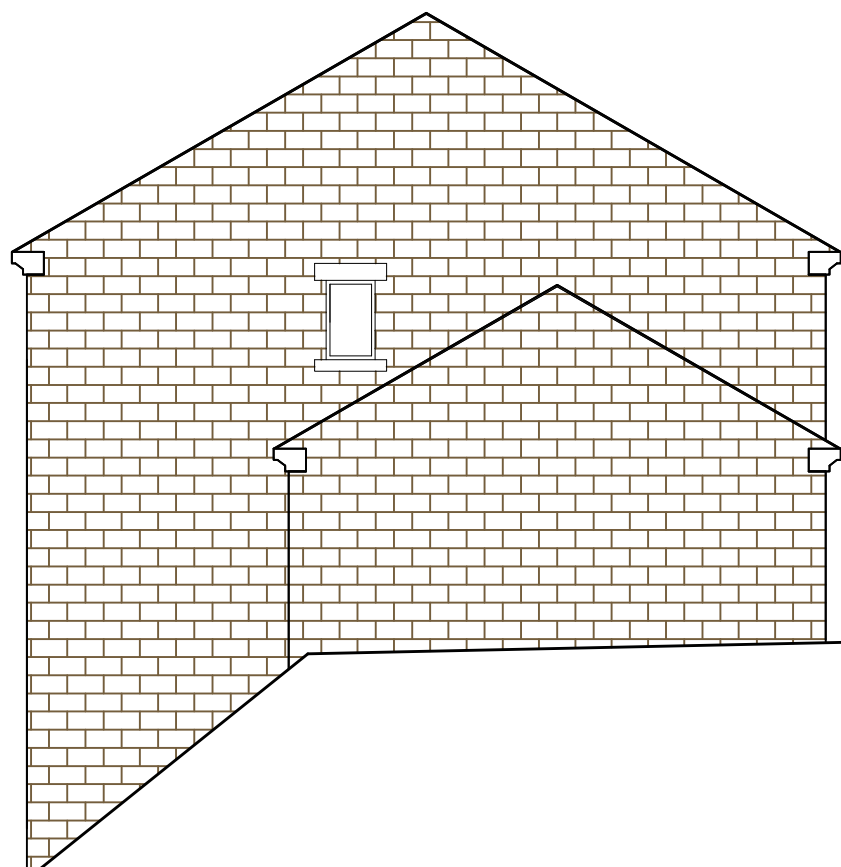


SIDE ELEVATION

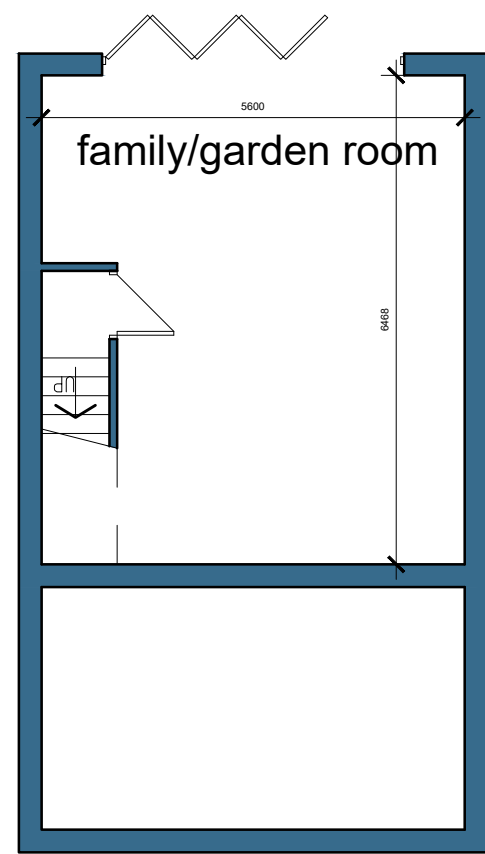

LOWER GROUND FLOOR PLAN

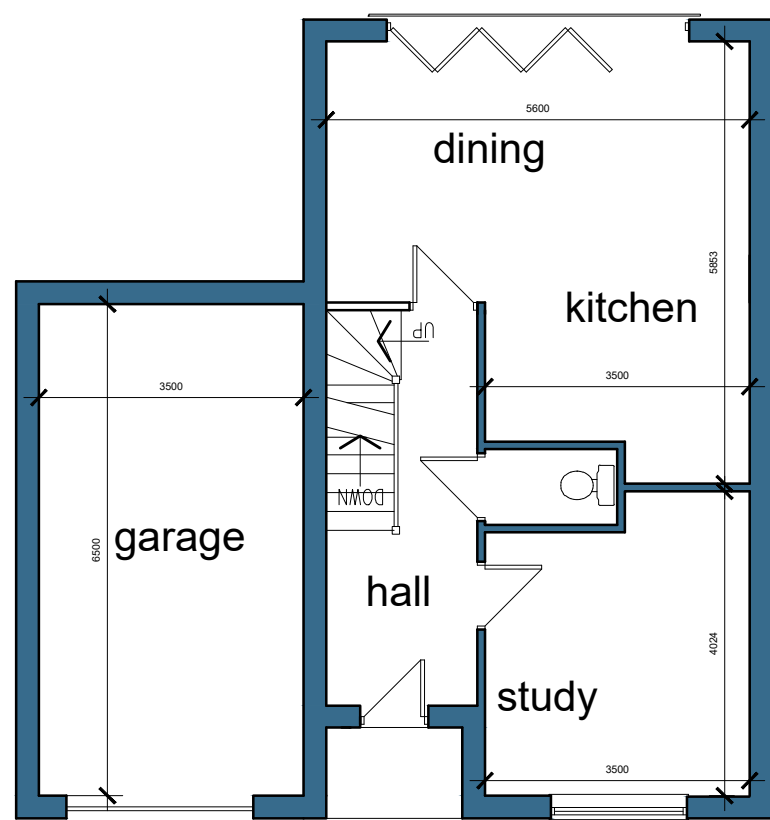

UPPER GROUND FLOOR PLAN

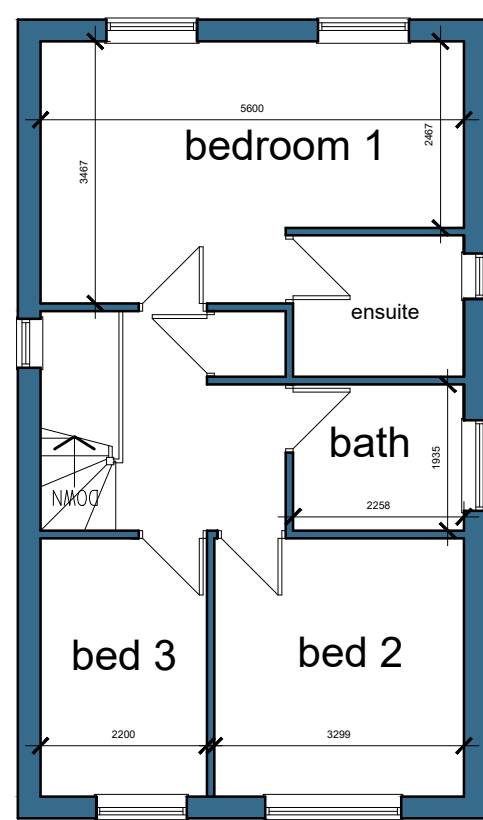


FIRST FLOOR PLAN




SITE PLAN

SCALE 1:200

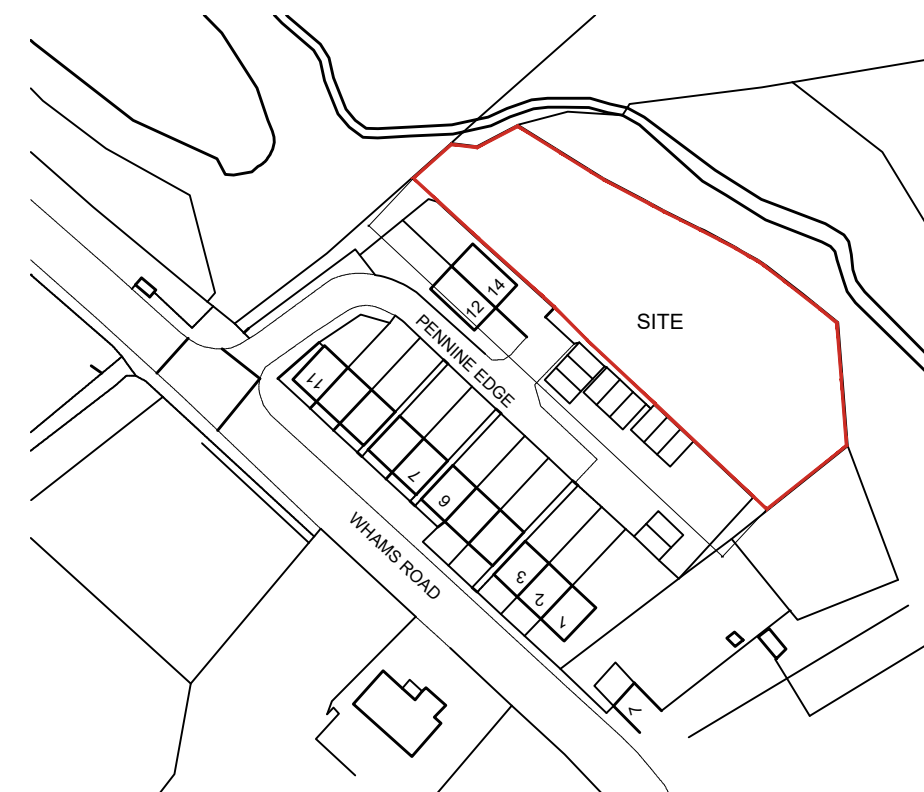


LOCATION PLAN


SCALE 1:1250

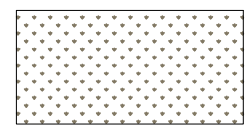


EXISTING EMBANKMENT WITH AMENITY PLANTING

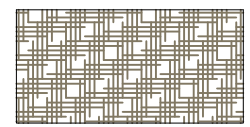


PRIVATE AMENITY AREAS FORMED AT LOWER LEVELS INCORPORATING RETAINING WALLS AS NECESSARY

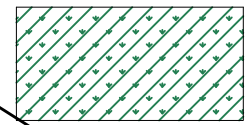

PRIVATE AMENITY AREAS AT HIGHER (EXISTING) GROUND LEVEL

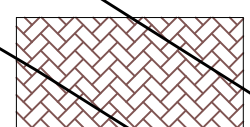

PARKING AREAS

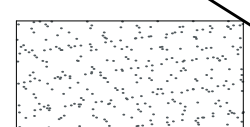

PRIVATE DRIVE



OFFICE ONE,
34 VICTORIA ROAD,
BARNESLEY,
S70 2BU

Phone: 01226 208482

Email: info@whiteaguspартnership.co.uk
Web: www.whiteaguspартnership.co.uk

ARCHITECTURAL SERVICES

Project.
RESIDENTIAL DEVELOPMENT AT
PENNINE EDGE, CROW EDGE

Client.
MR MARK WETTON

Drawing
Title.
PLANS AND ELEVATIONS

Date.
SEPT 2020
Ref.
20-098

Scale.
1:100 & 1:200 @ A1
Dwg. No.
01
Rev.
A

Date
23-04-21

Suffix
A

Description
GENERAL REVISIONS

Date

Suffix

Description