


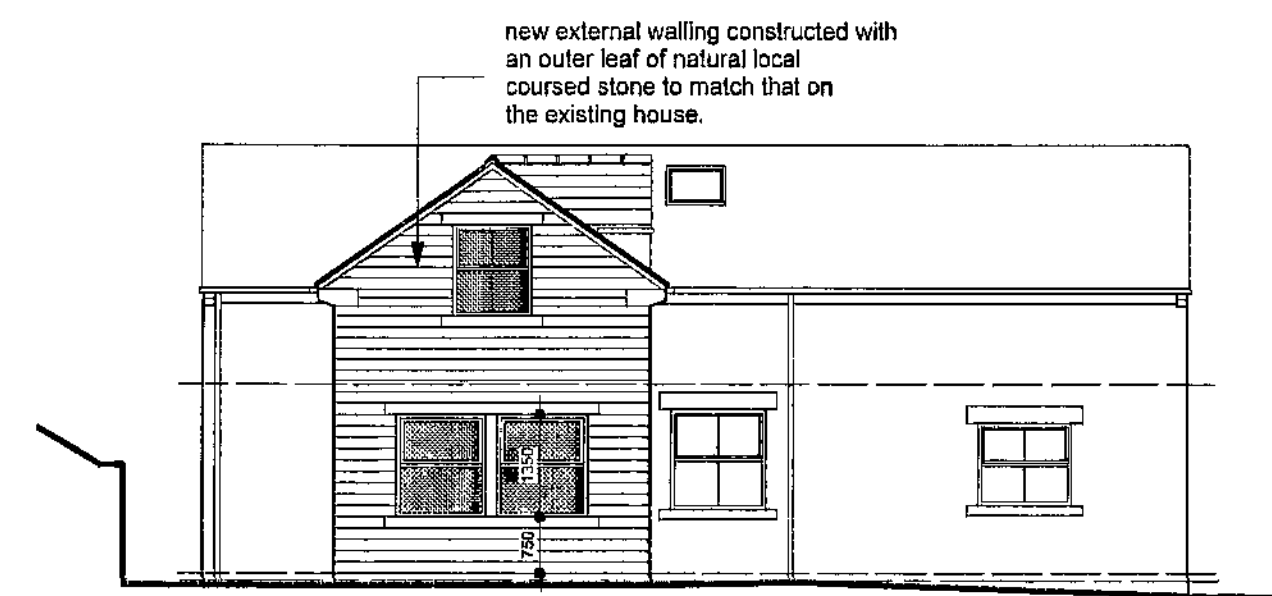

new roof surfaced in concrete interlocking roof tiles to match those on the existing property.

Watermans Cottages

Don View Bungalow

Whims Lodge

Hazlehead

Hazlehead Bridge


A 616

A 616

252.7m


© Crown Copyright 2008. All rights reserved. Licence number 100020459

Site Plan

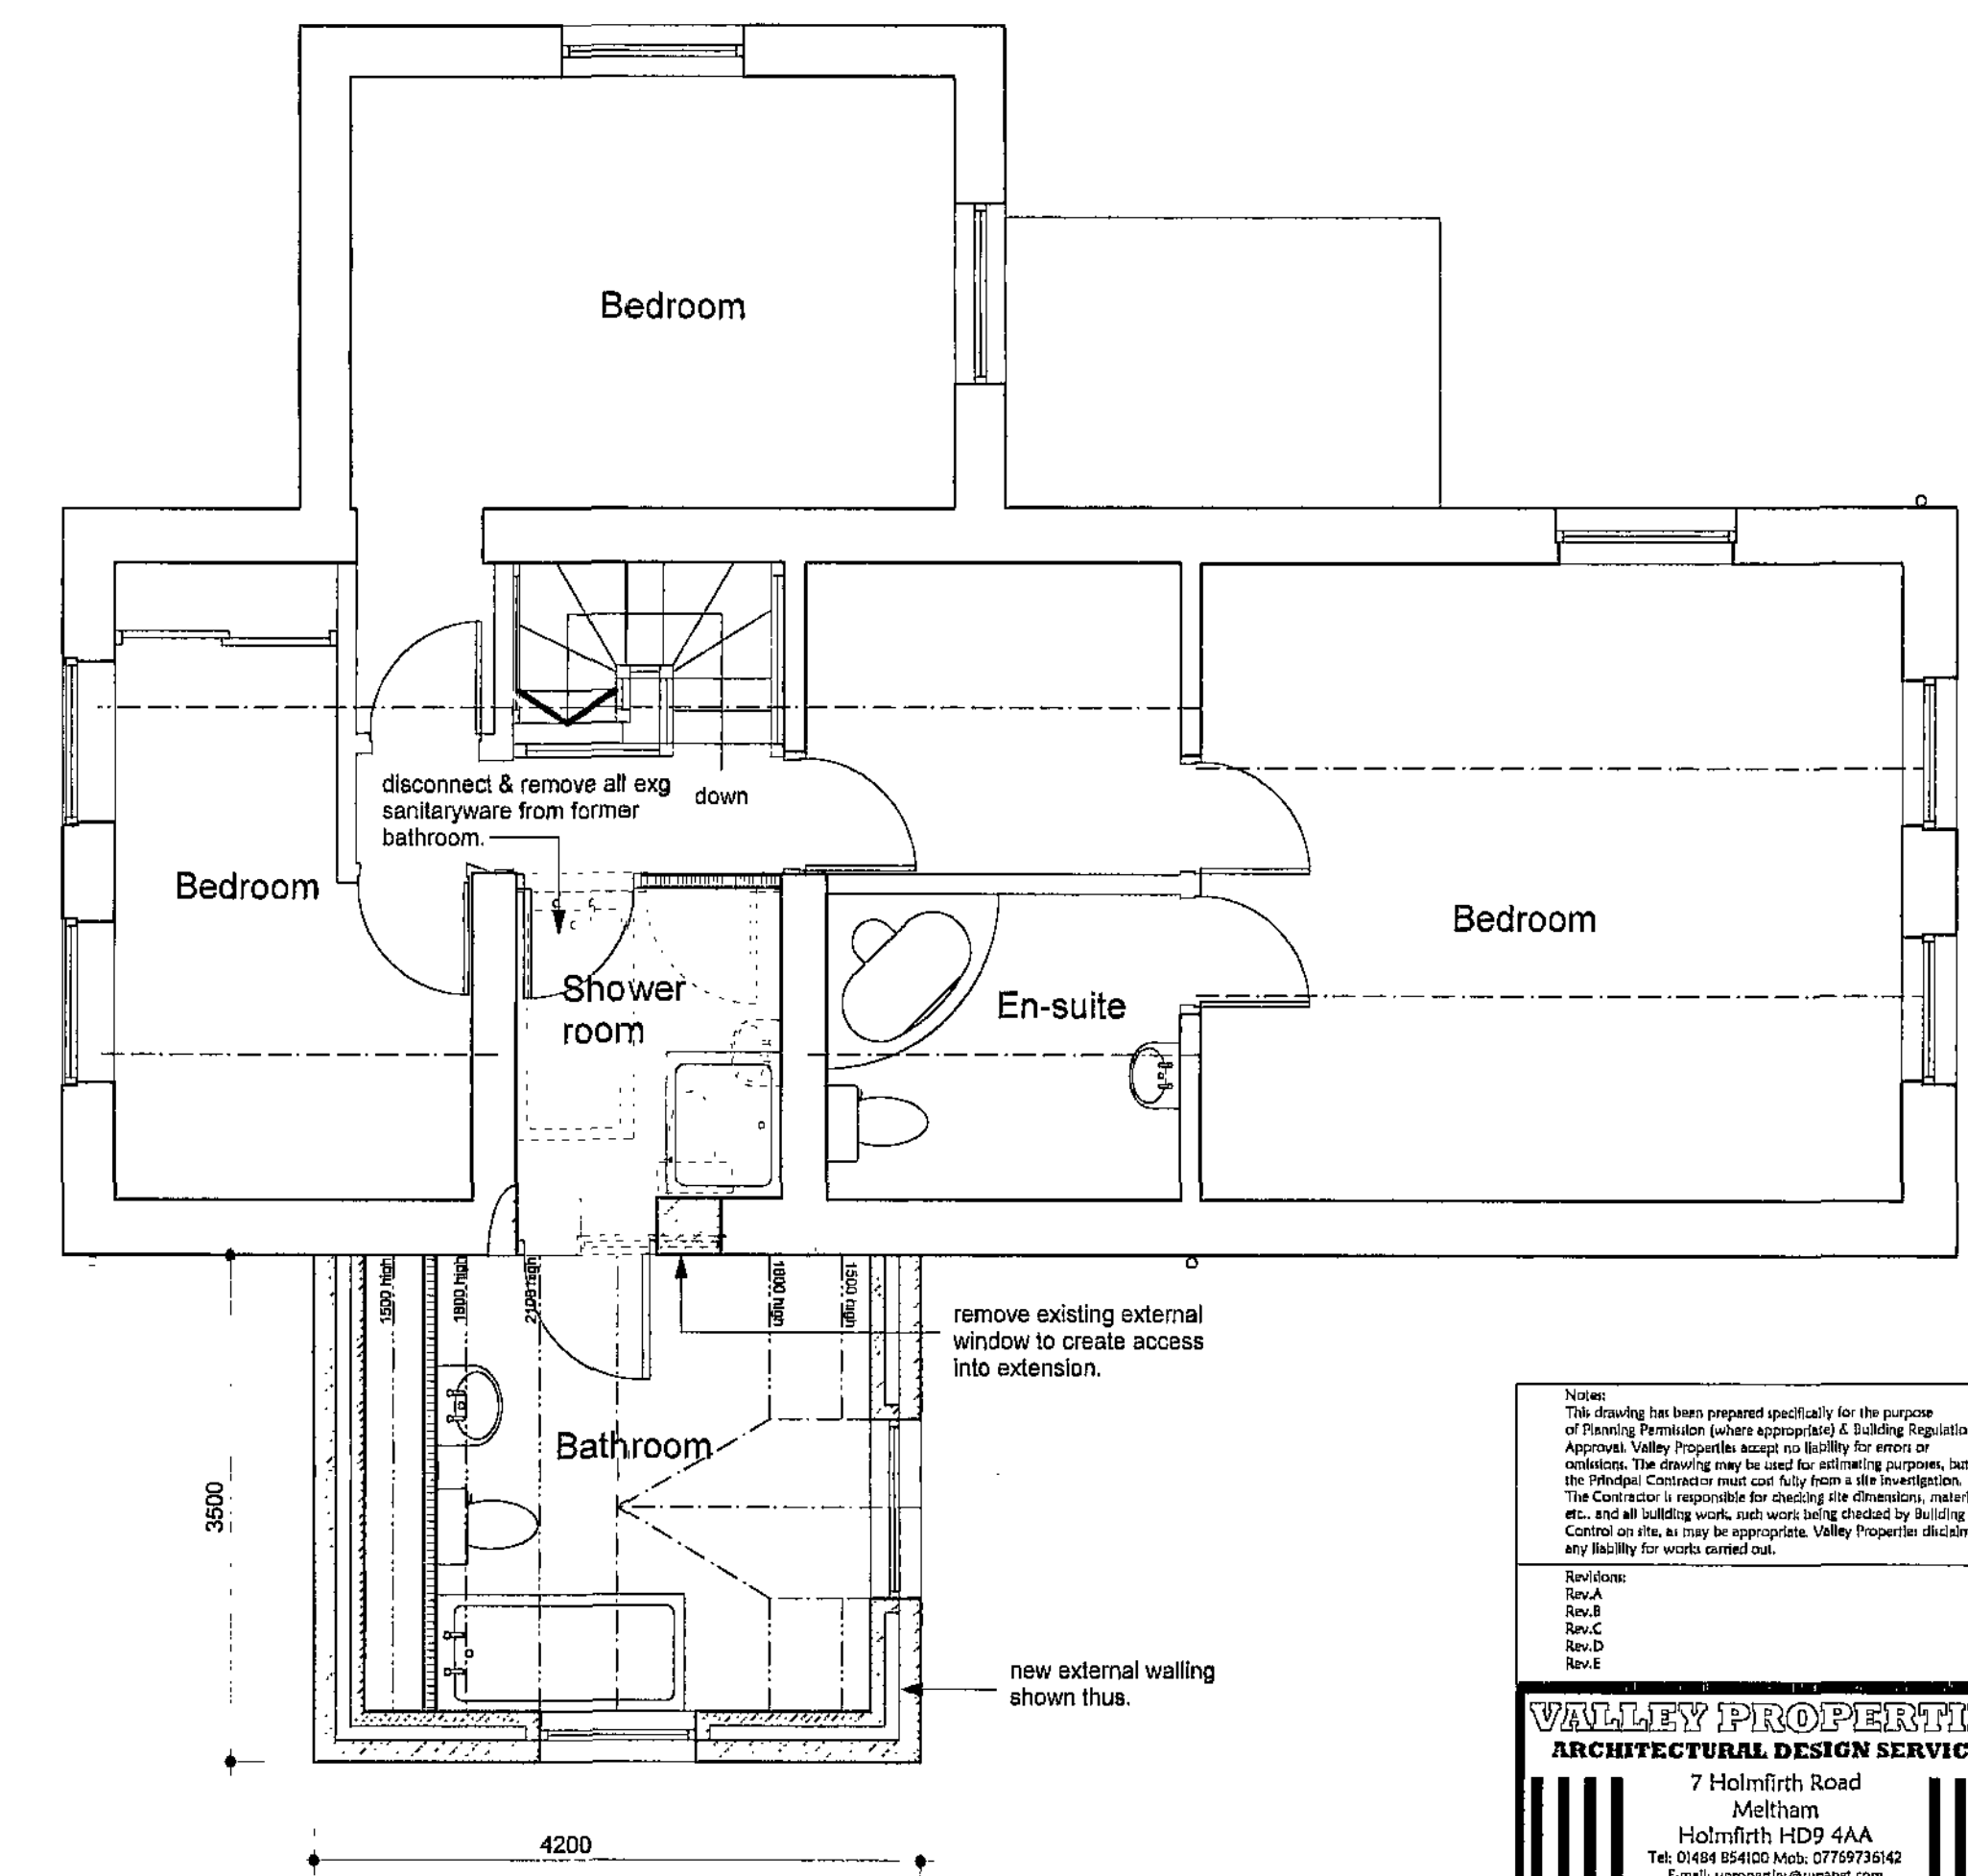

First Floor Plan

Notes: This drawing has been prepared specifically for the purpose of Planning Permission (where appropriate) & Building Regulations Approval. Valley Properties accept no liability for errors or omissions. The drawing may be used for advertising purposes, but the Approved Contract must come fully from an investigation. The Client is responsible for checking all dimensions, materials etc. and not building works, must work within Building Regulations and all building work can be inspected. Valley Properties decline any liability for works omitted out.				
Rev: _____ Rev/A Rev/B Rev/C Rev/D				
VALLEY PROPERTIES ARCHITECTURE & BUILDING SERVICES				
7 Holmfirth Road Metham Holmfirth HD9 4AA Tel: 01484 56400 Mob: 07767764042 Email: vprop@valleyprop.co.uk				
Client Details				
Mr & Mrs Pickford Wahms Lodge Hazelhead				
Project Title				
Proposed 2 storey extension at Wahms Lodge Hazelhead				
Drawing:				
Planning Modified Proposals				
Scale: 1/50	Drawing Number: 22040001	Rev: _____	Date: 08/09/2009	Drawn by: Andrew Smith

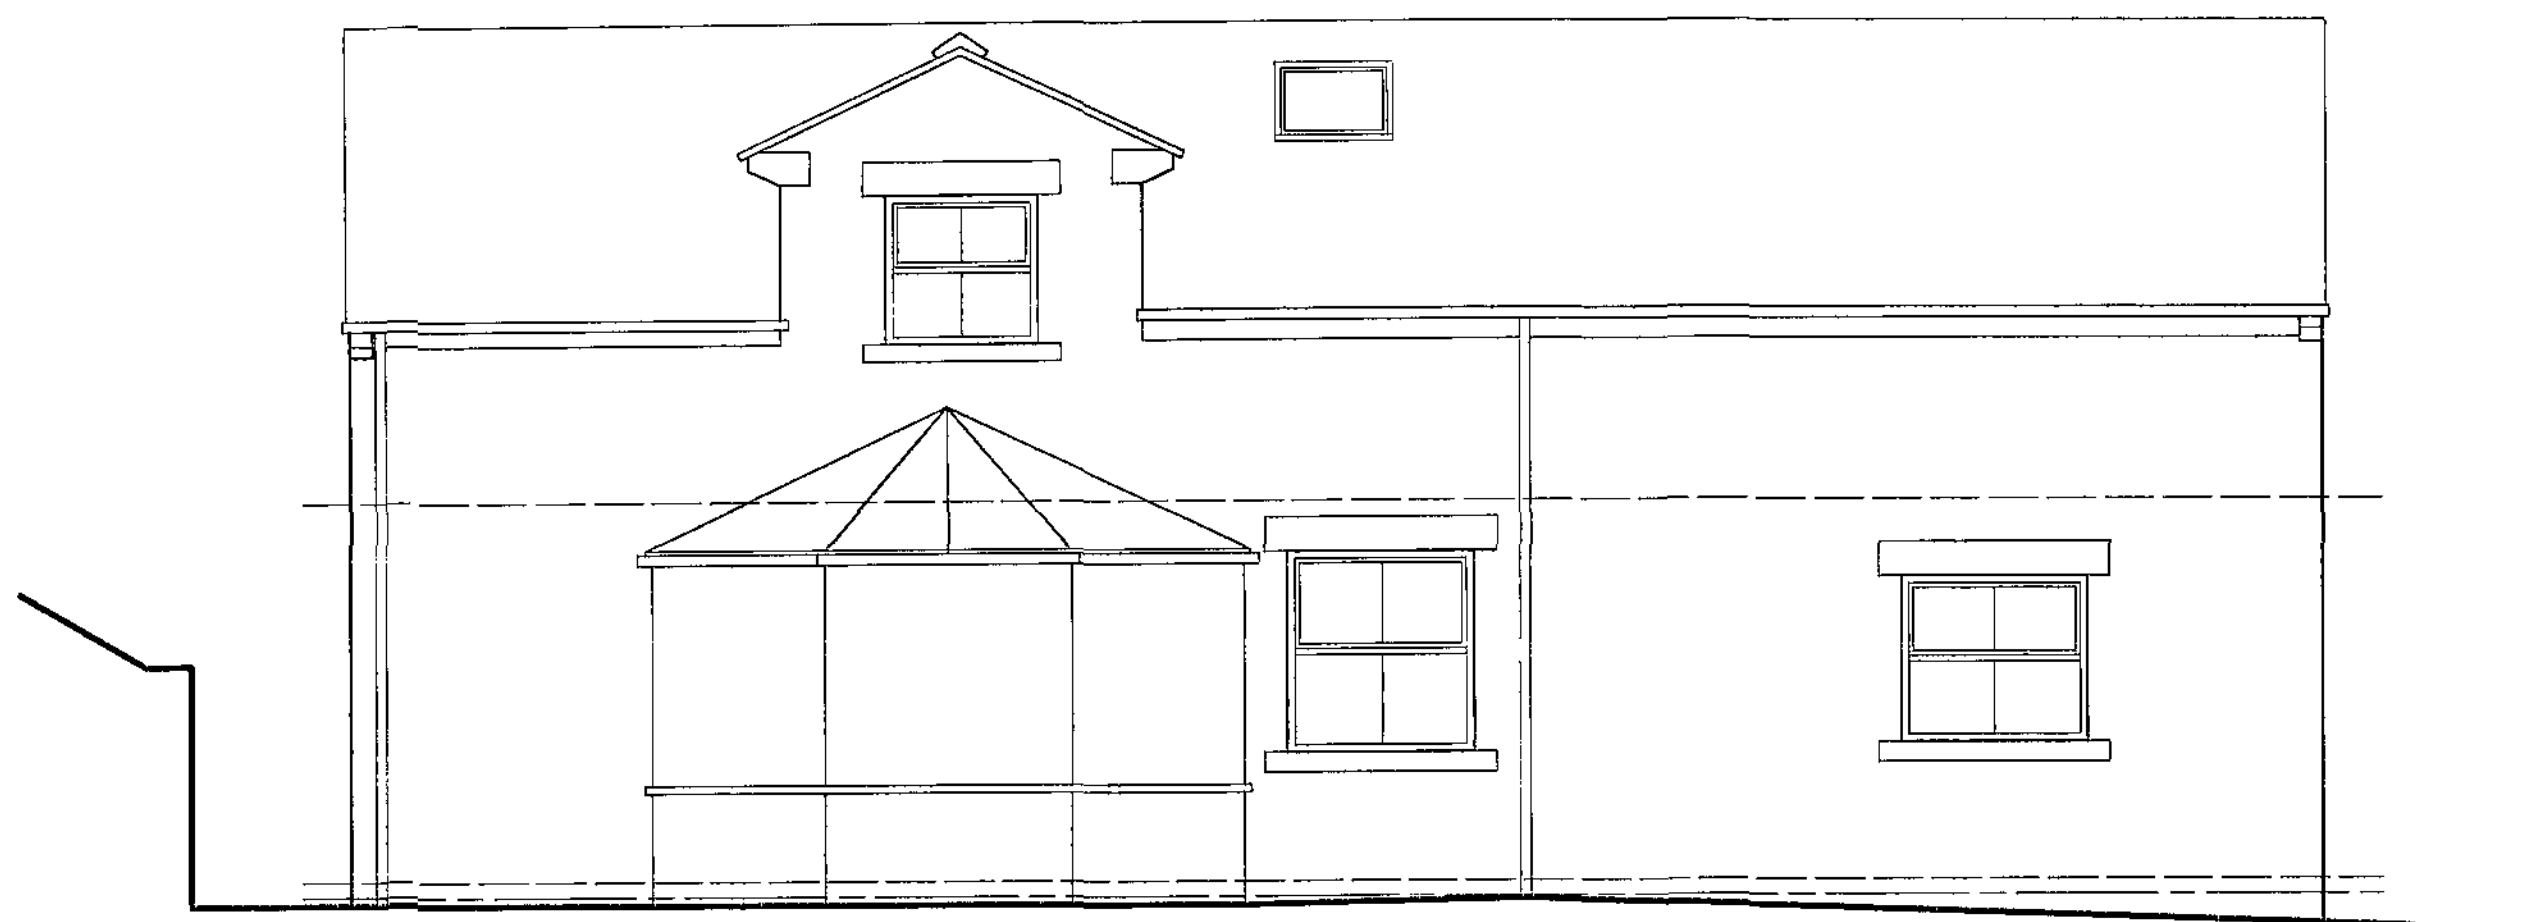


West Elevation




South Elevation



North Elevation

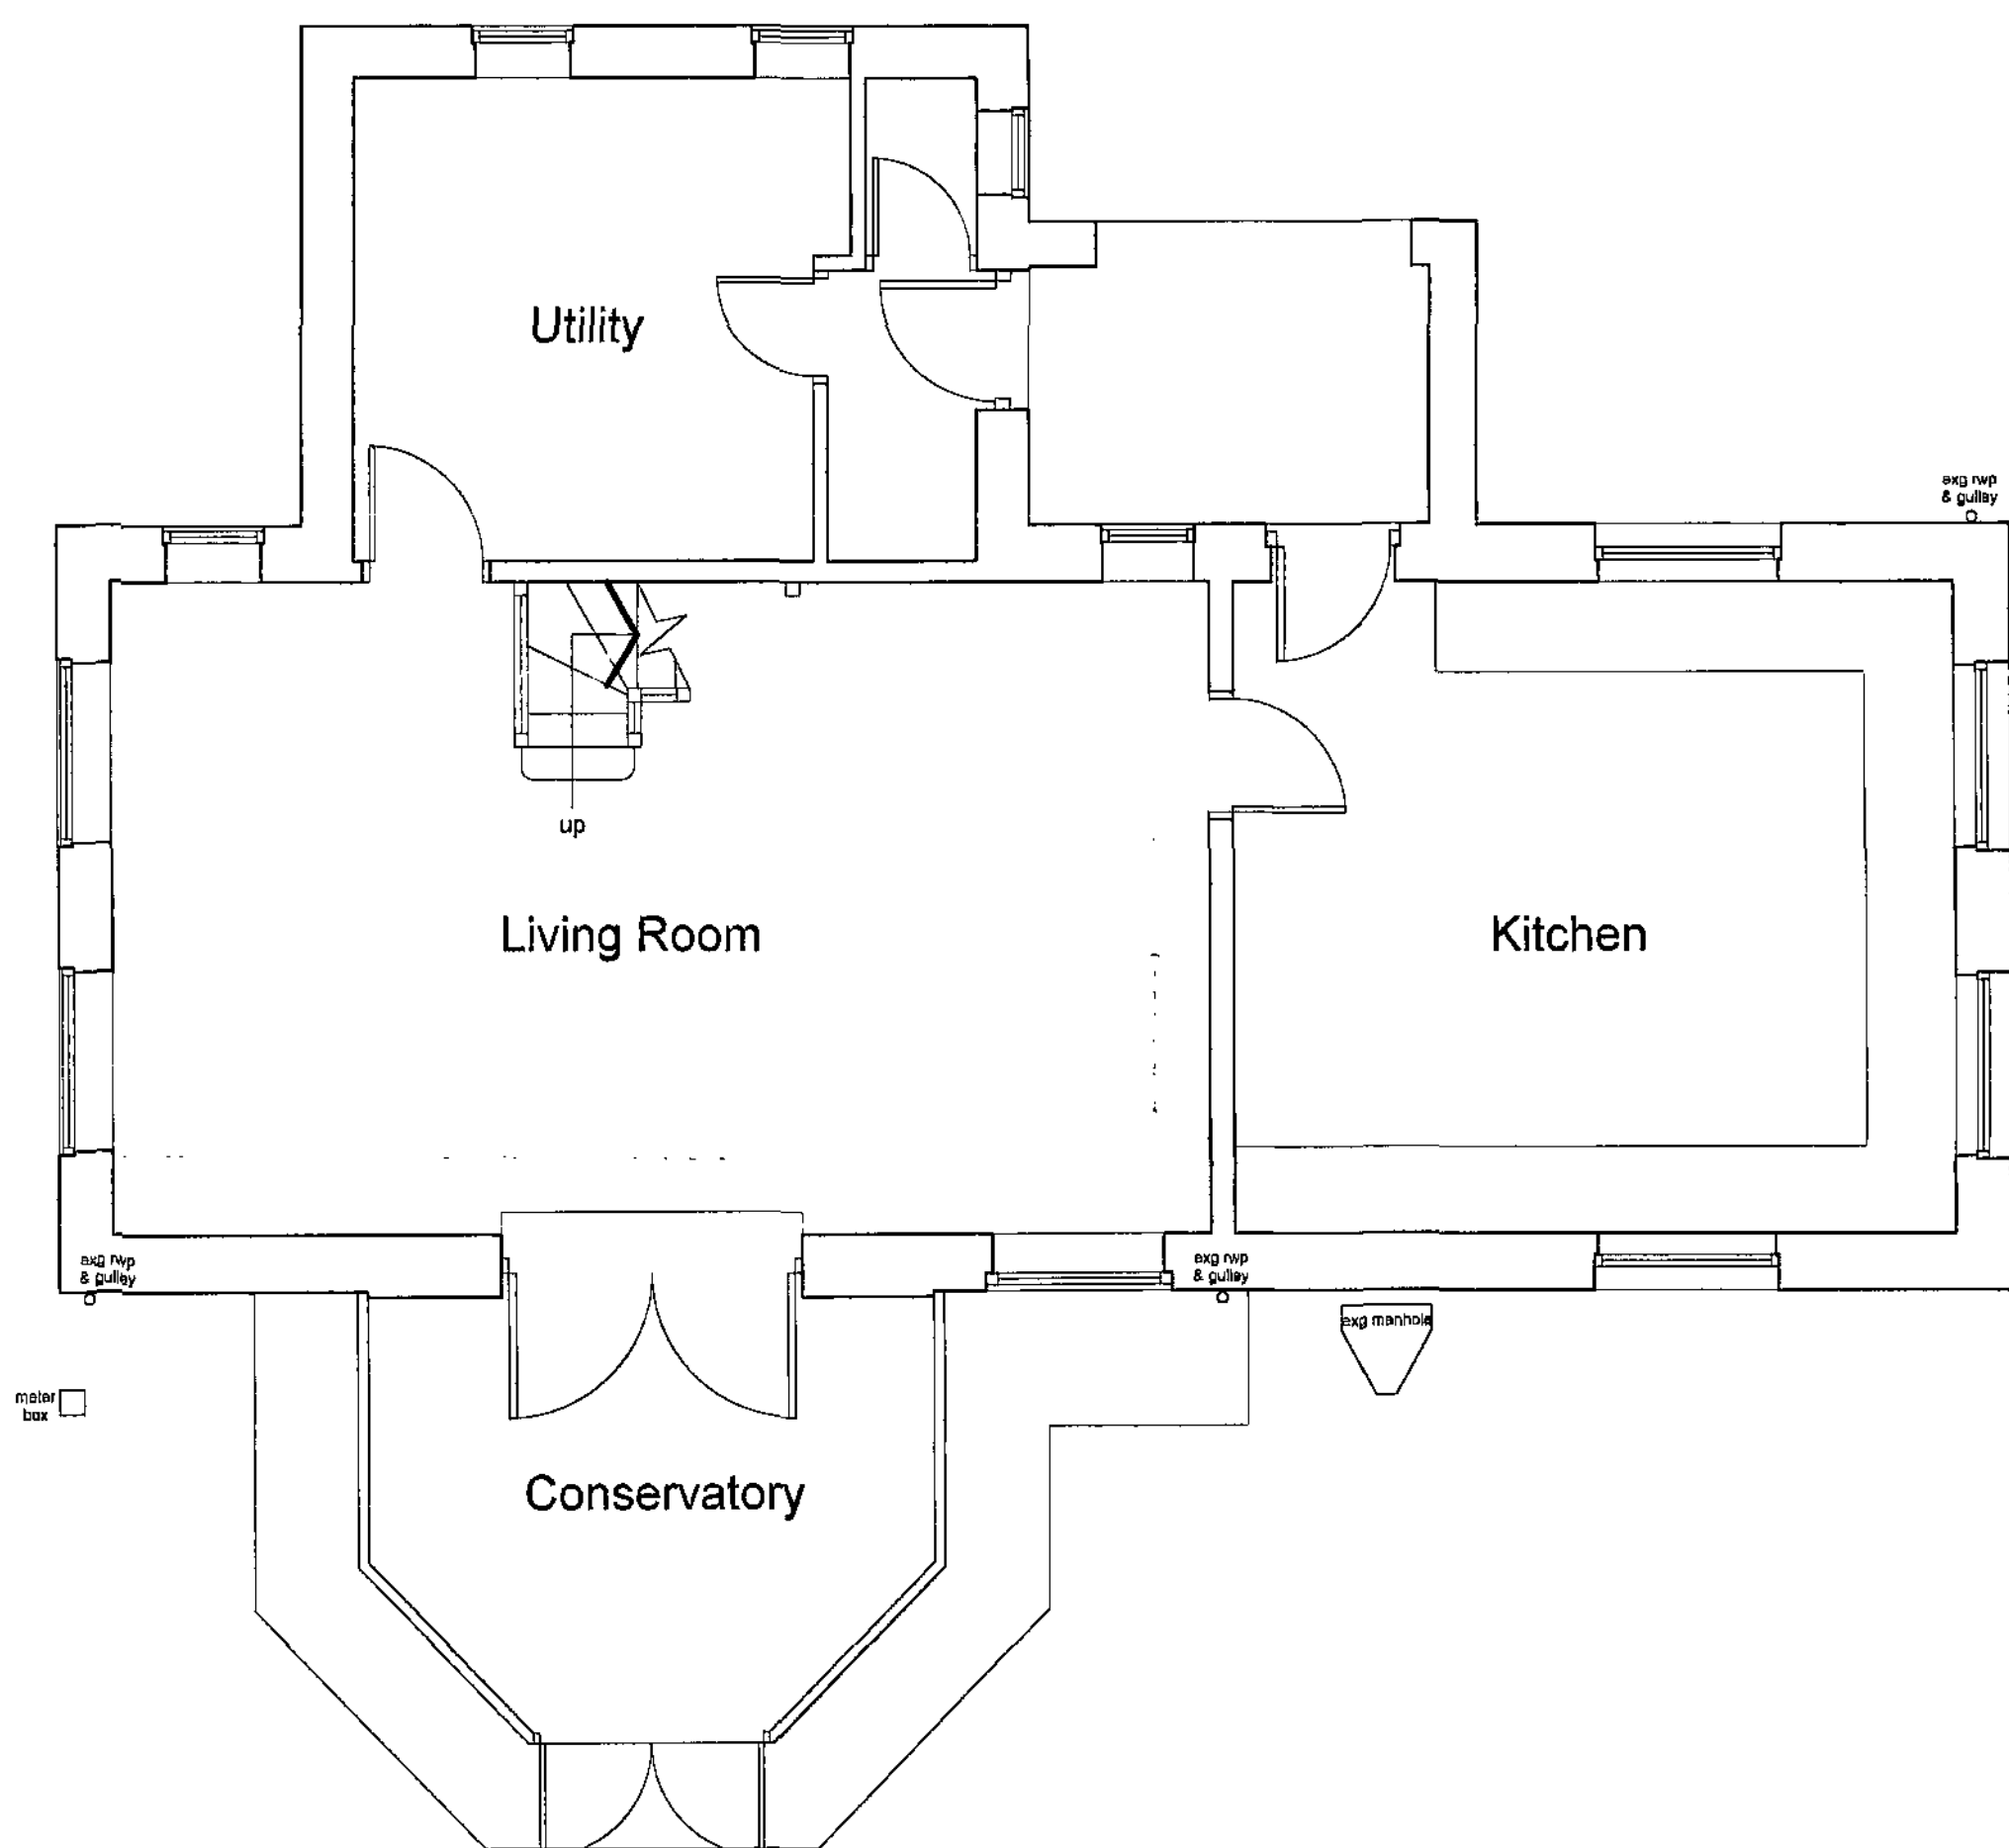

Ground Floor Plan

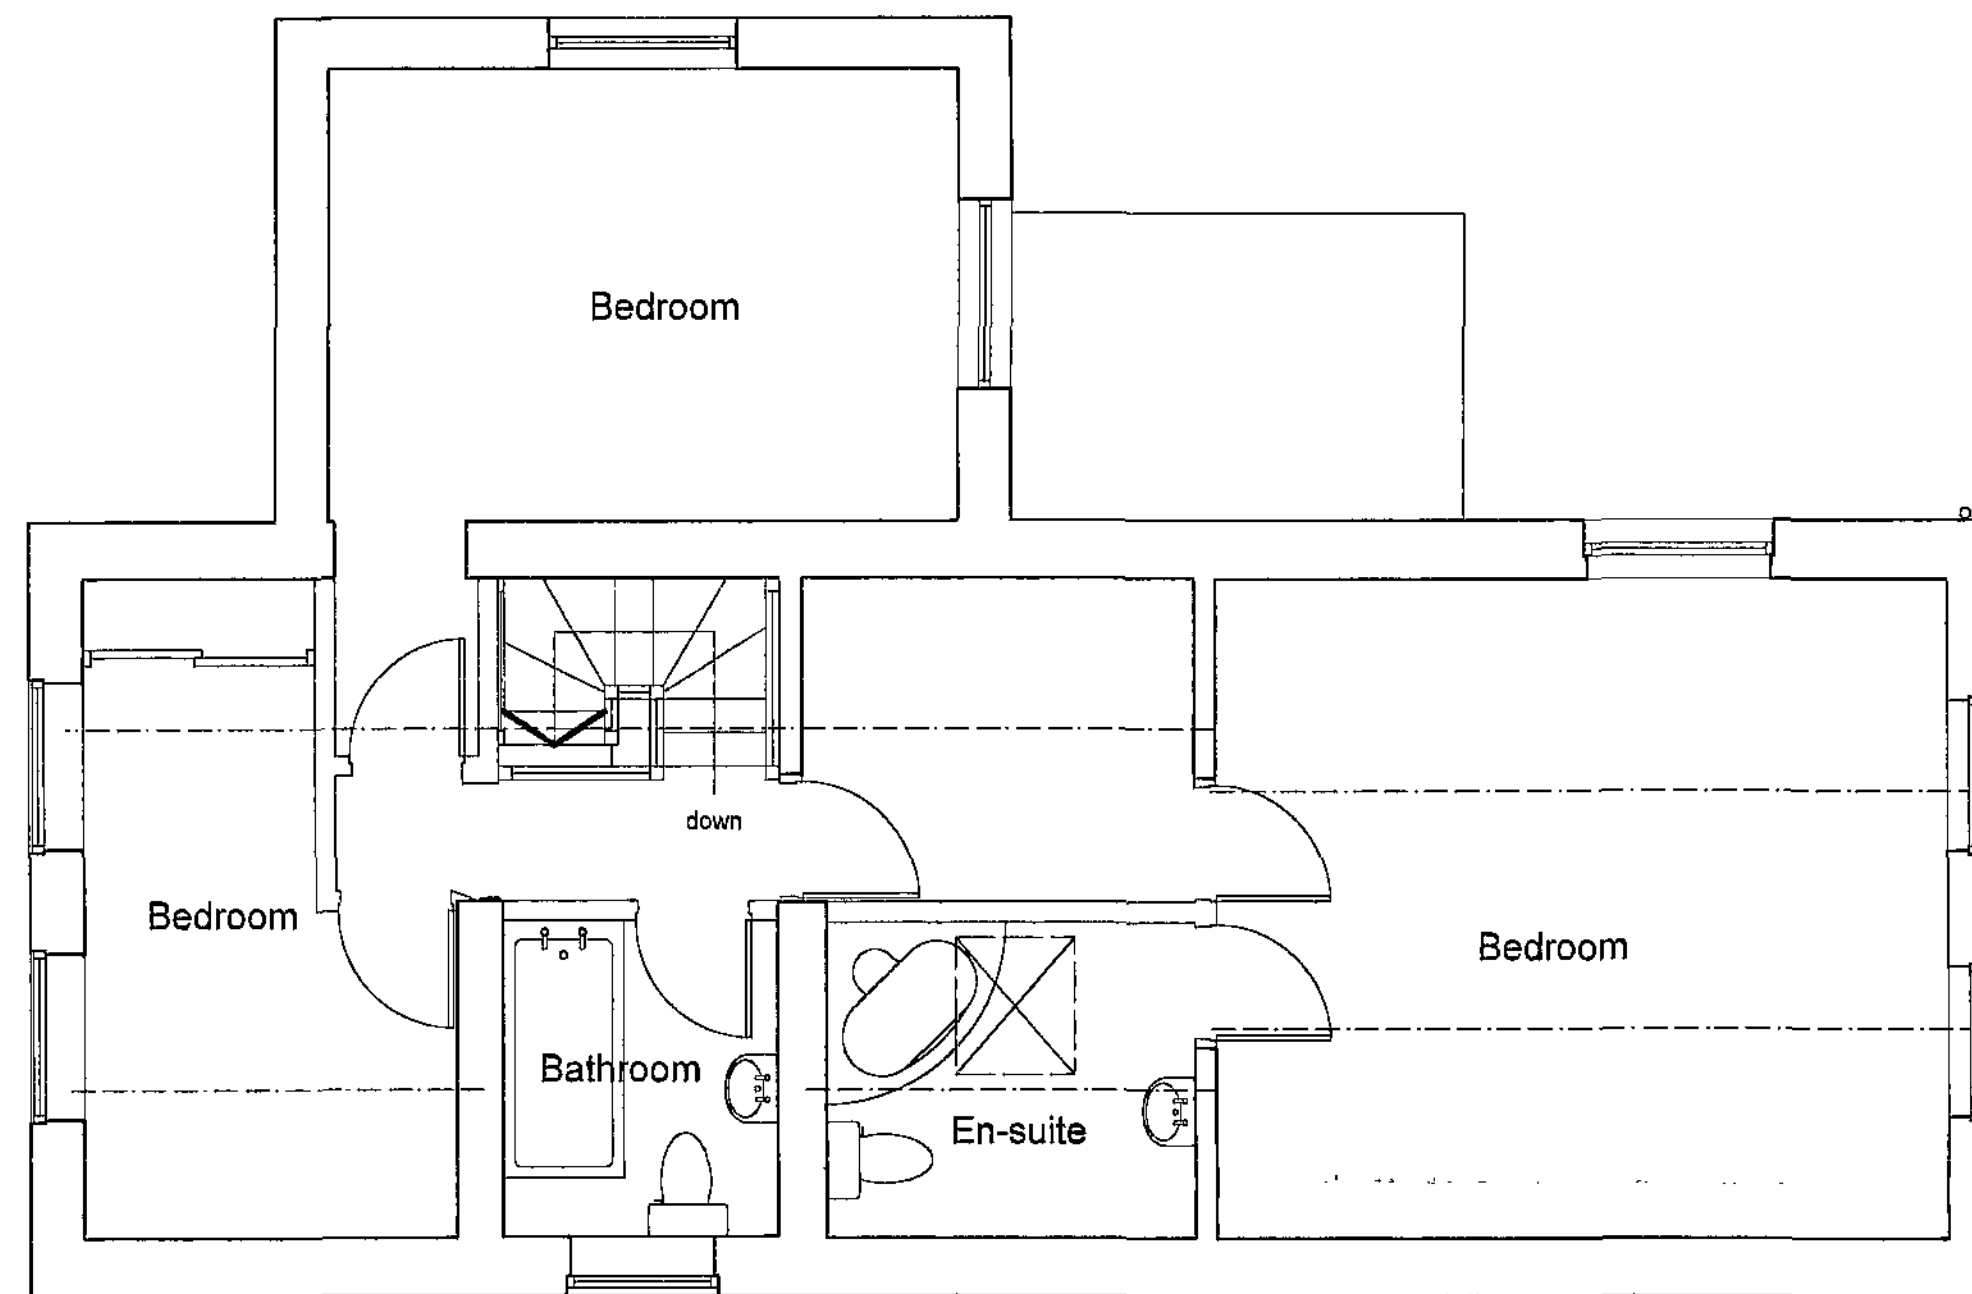

First Floor Plan

Notes:
This drawing has been prepared specifically for the purpose of Planning Permission (where appropriate) & Building Regulation Approval. Valley Properties accept no liability for errors or omissions. The drawing may be used for estimating purposes, but the Principal Contractor must carry out a site investigation. The Contractor is responsible for checking the dimensions, materials etc., and all building work, such work being checked by Building Control on site, as may be appropriate. Valley Properties disclaim any liability for works carried out.

Revisions:
Rev.A
Rev.B
Rev.C
Rev.D
Rev.E

VALLEY PROPERTIES
ARCHITECTURAL DESIGN SERVICES
7 Holmfirth Road
Meltham
Holmfirth HD9 4AA
Tel: 01484 854100 Mob: 07769736142
E-mail: vproperties@vuplanet.com

Client Details

Mr & Mrs Pickford
Whams Lodge
Hazelhead

Project Title

Proposed 2 storey extension at
Whams Lodge
Hazelhead

Drawing Title

Survey Drawing

Scale: 1/50	Drawing Number: 2008/007/01	Rev:	Date Drawn: Feb 2008	Drawn By: Andrew Smith
----------------	--------------------------------	------	-------------------------	---------------------------