




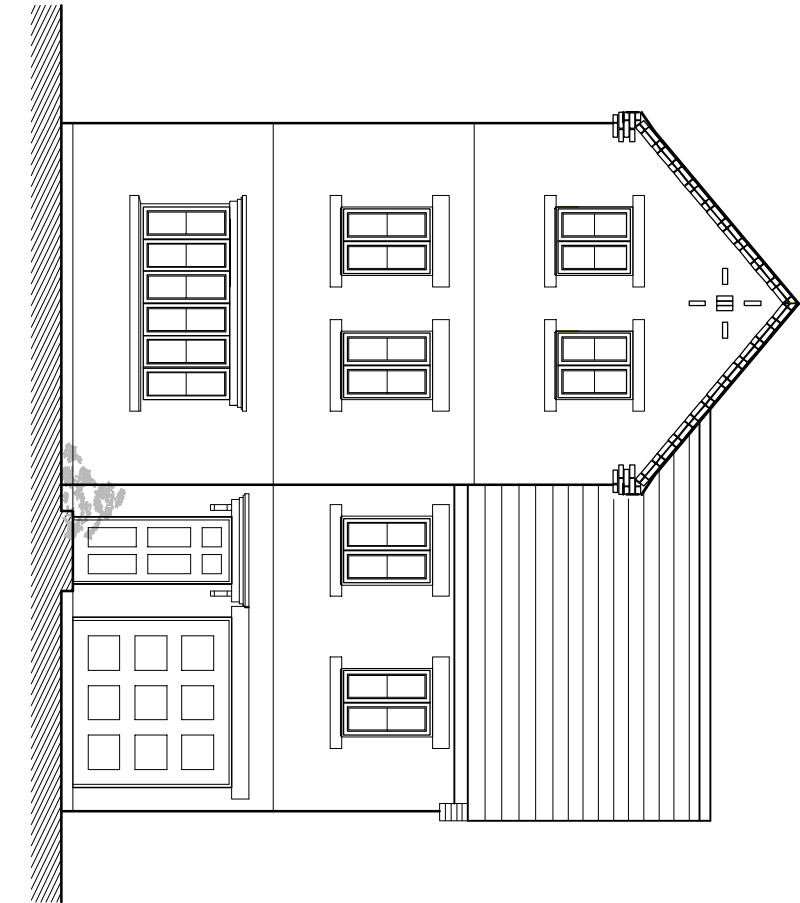


Front Elevation

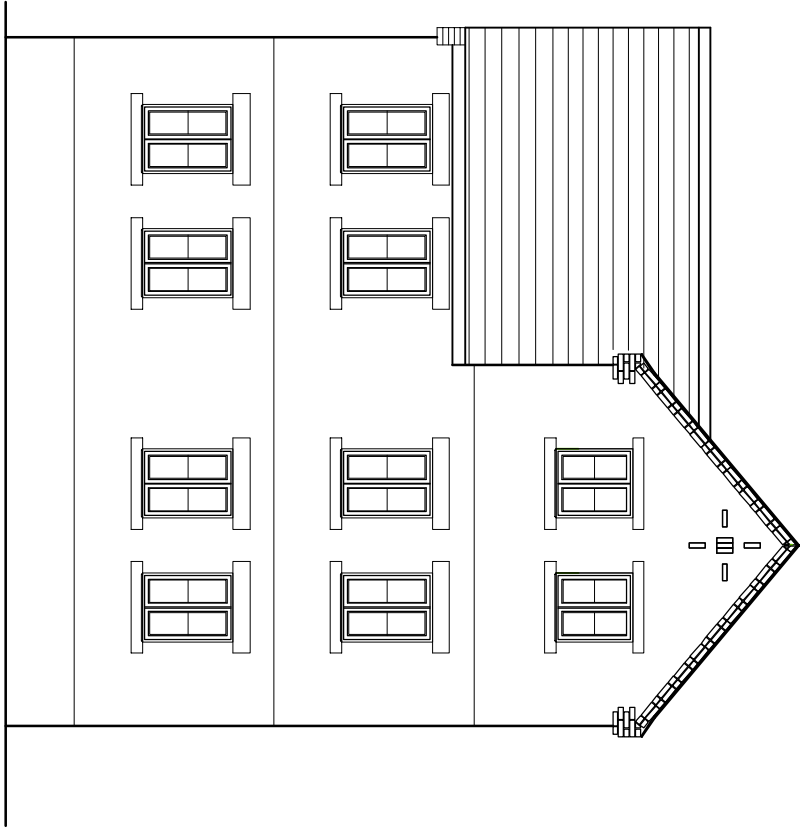

Rear Elevation Elevation

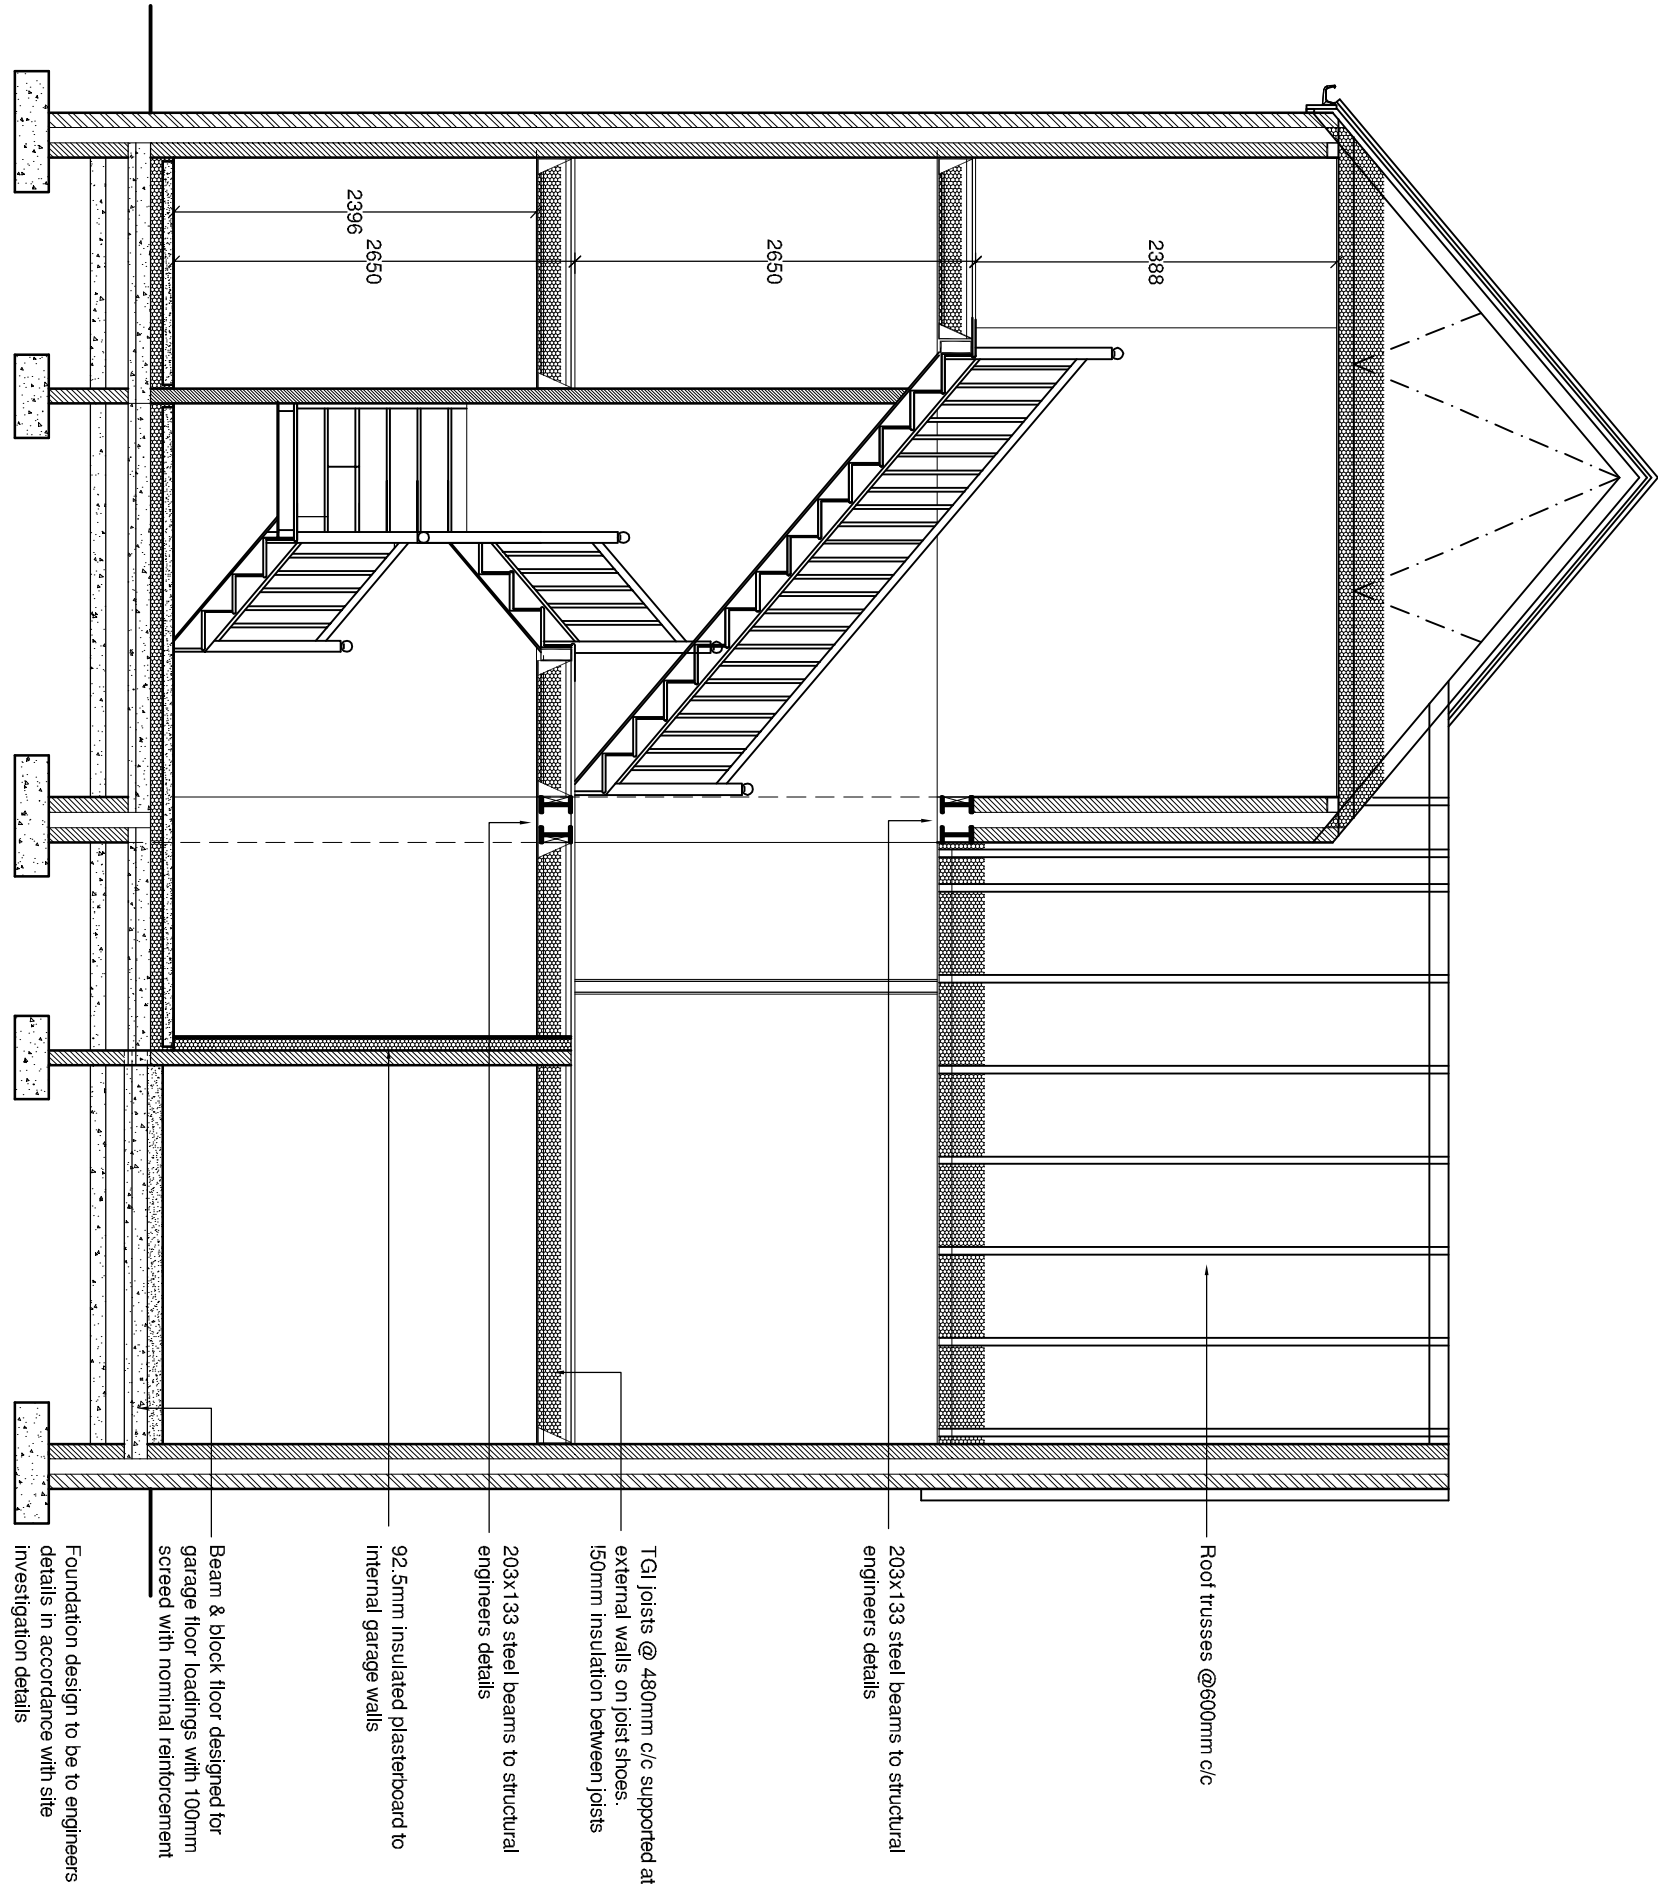


Section A - A

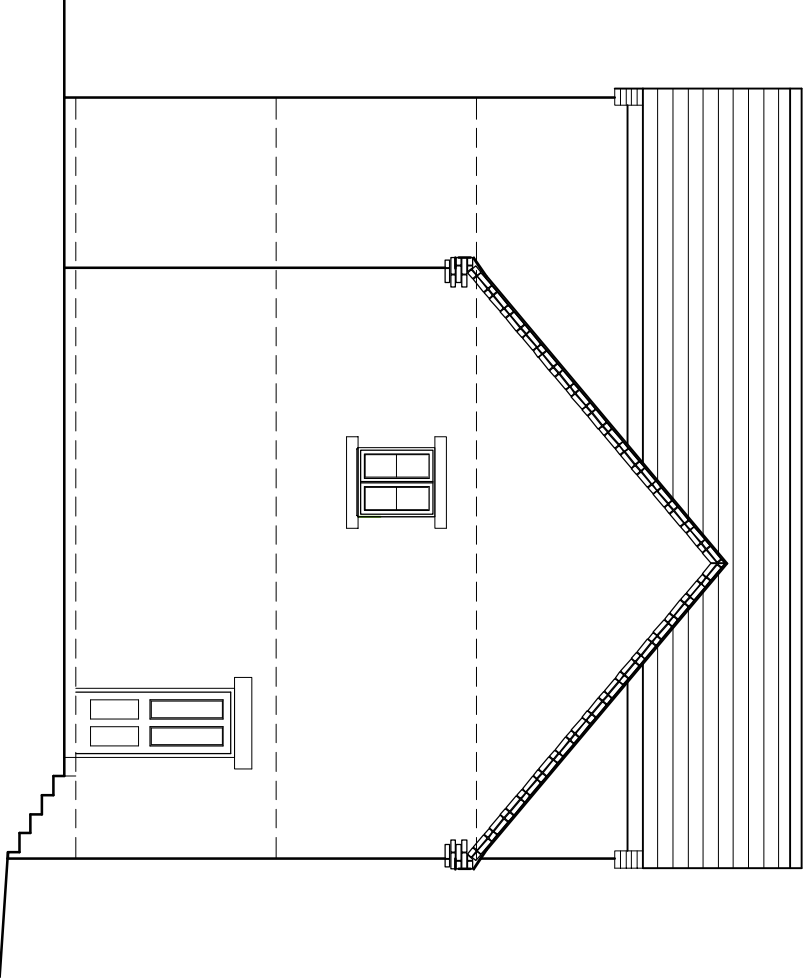


North Elevation


FD * indicates half hour FR door & frame with intumescent strips
FDS * indicates half hour FR door & frame with intumescent smoke seals & door closer

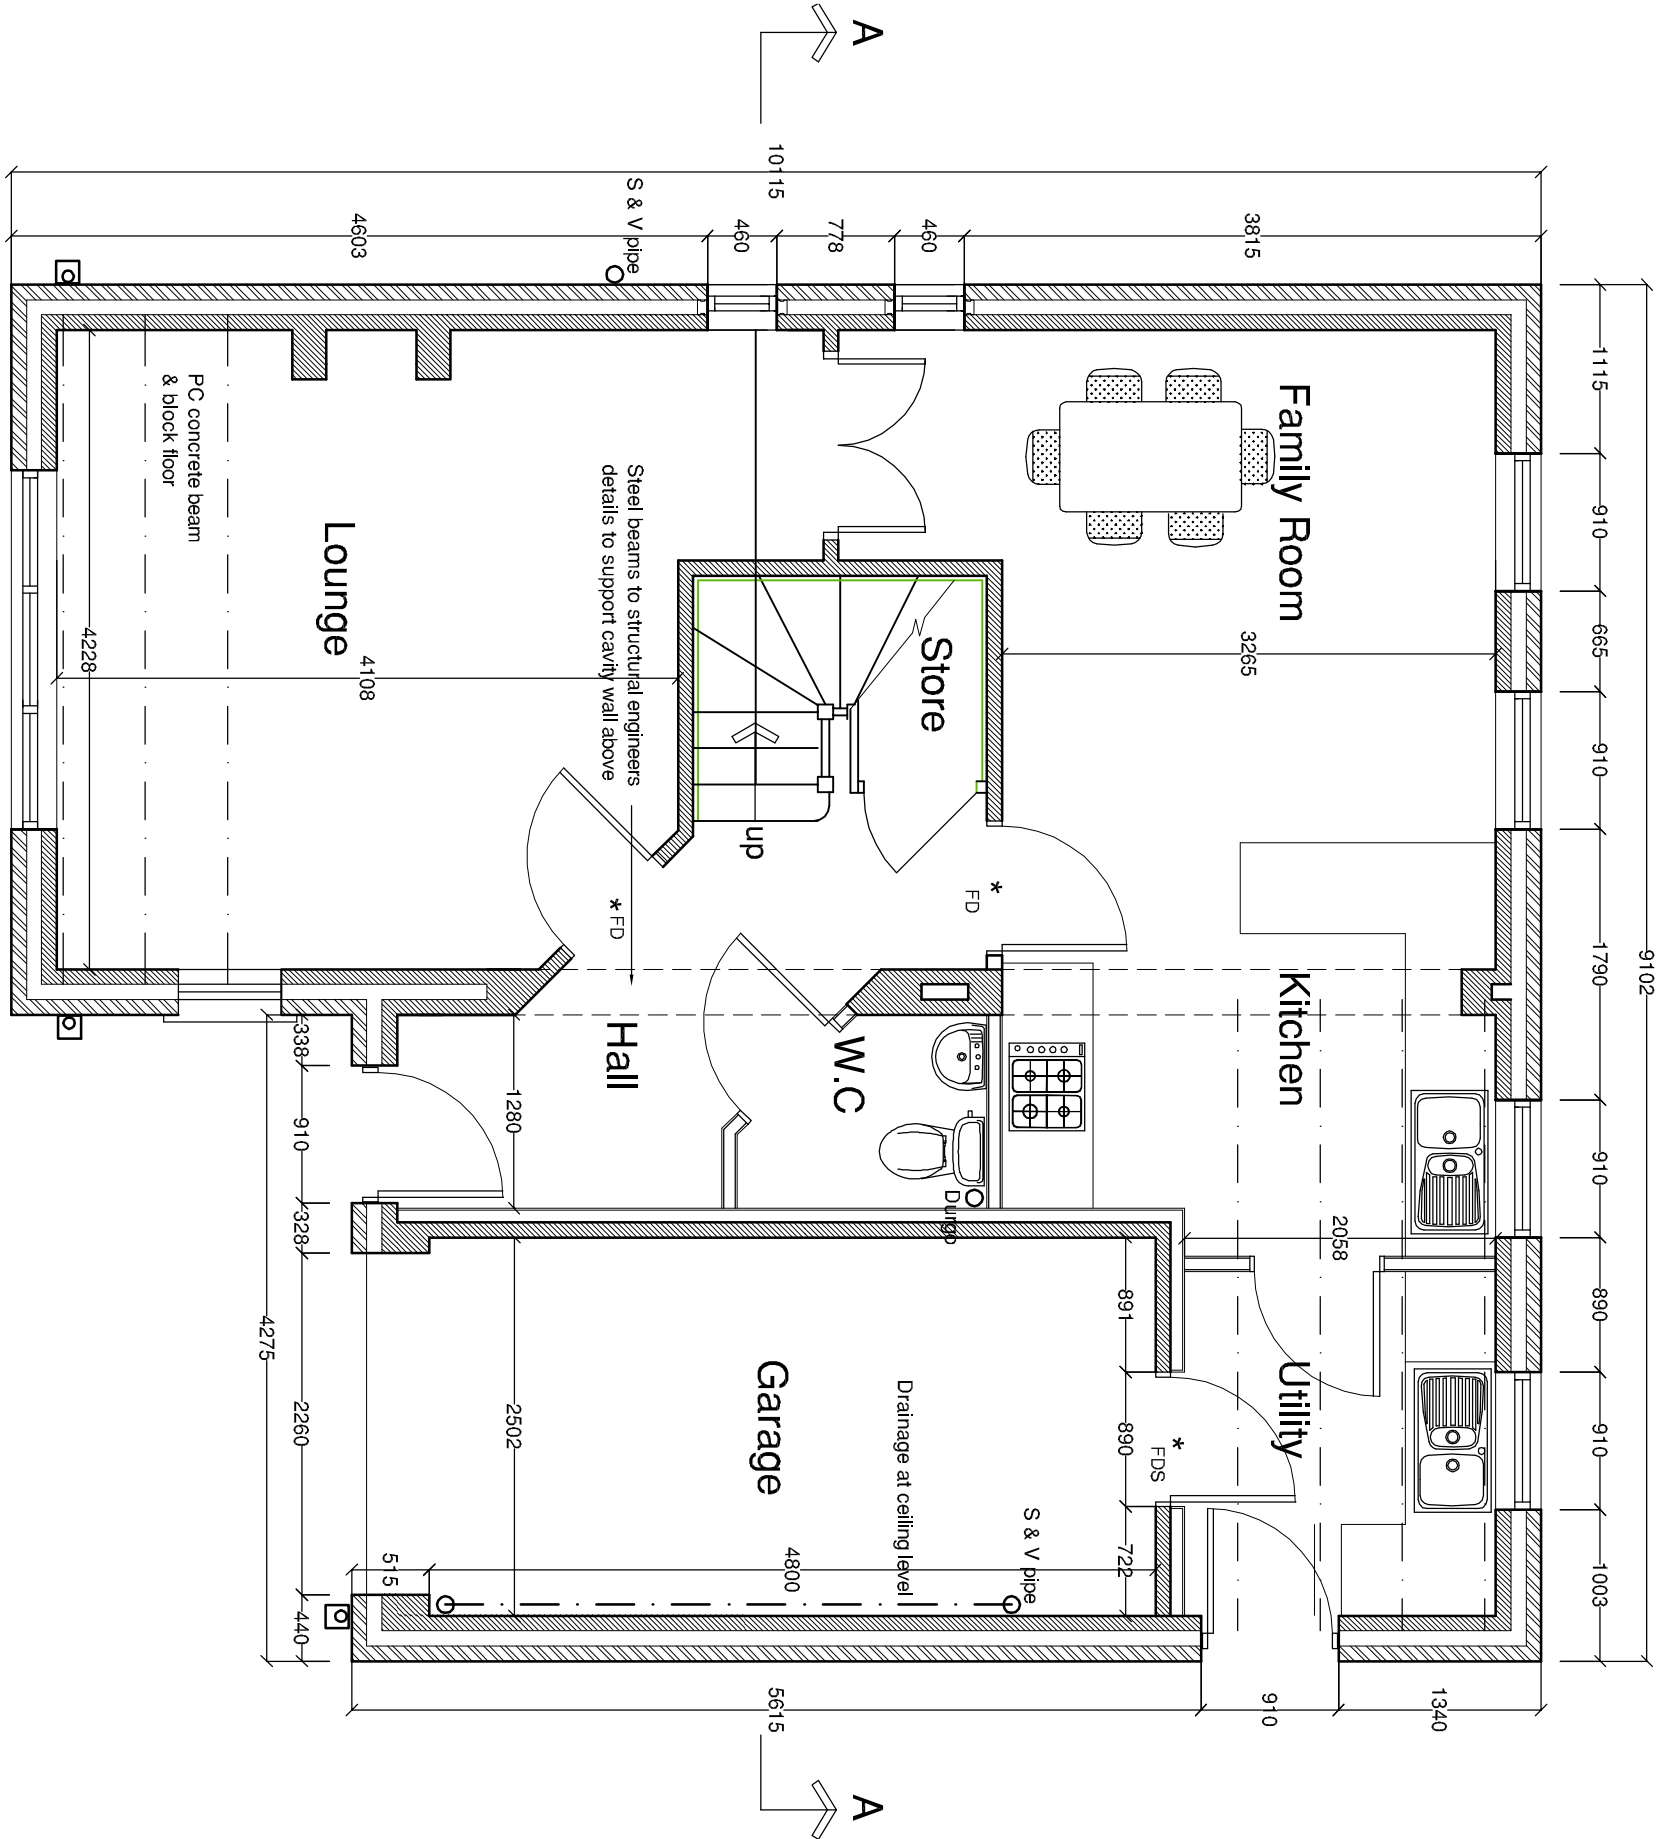

Ground Floor Plan

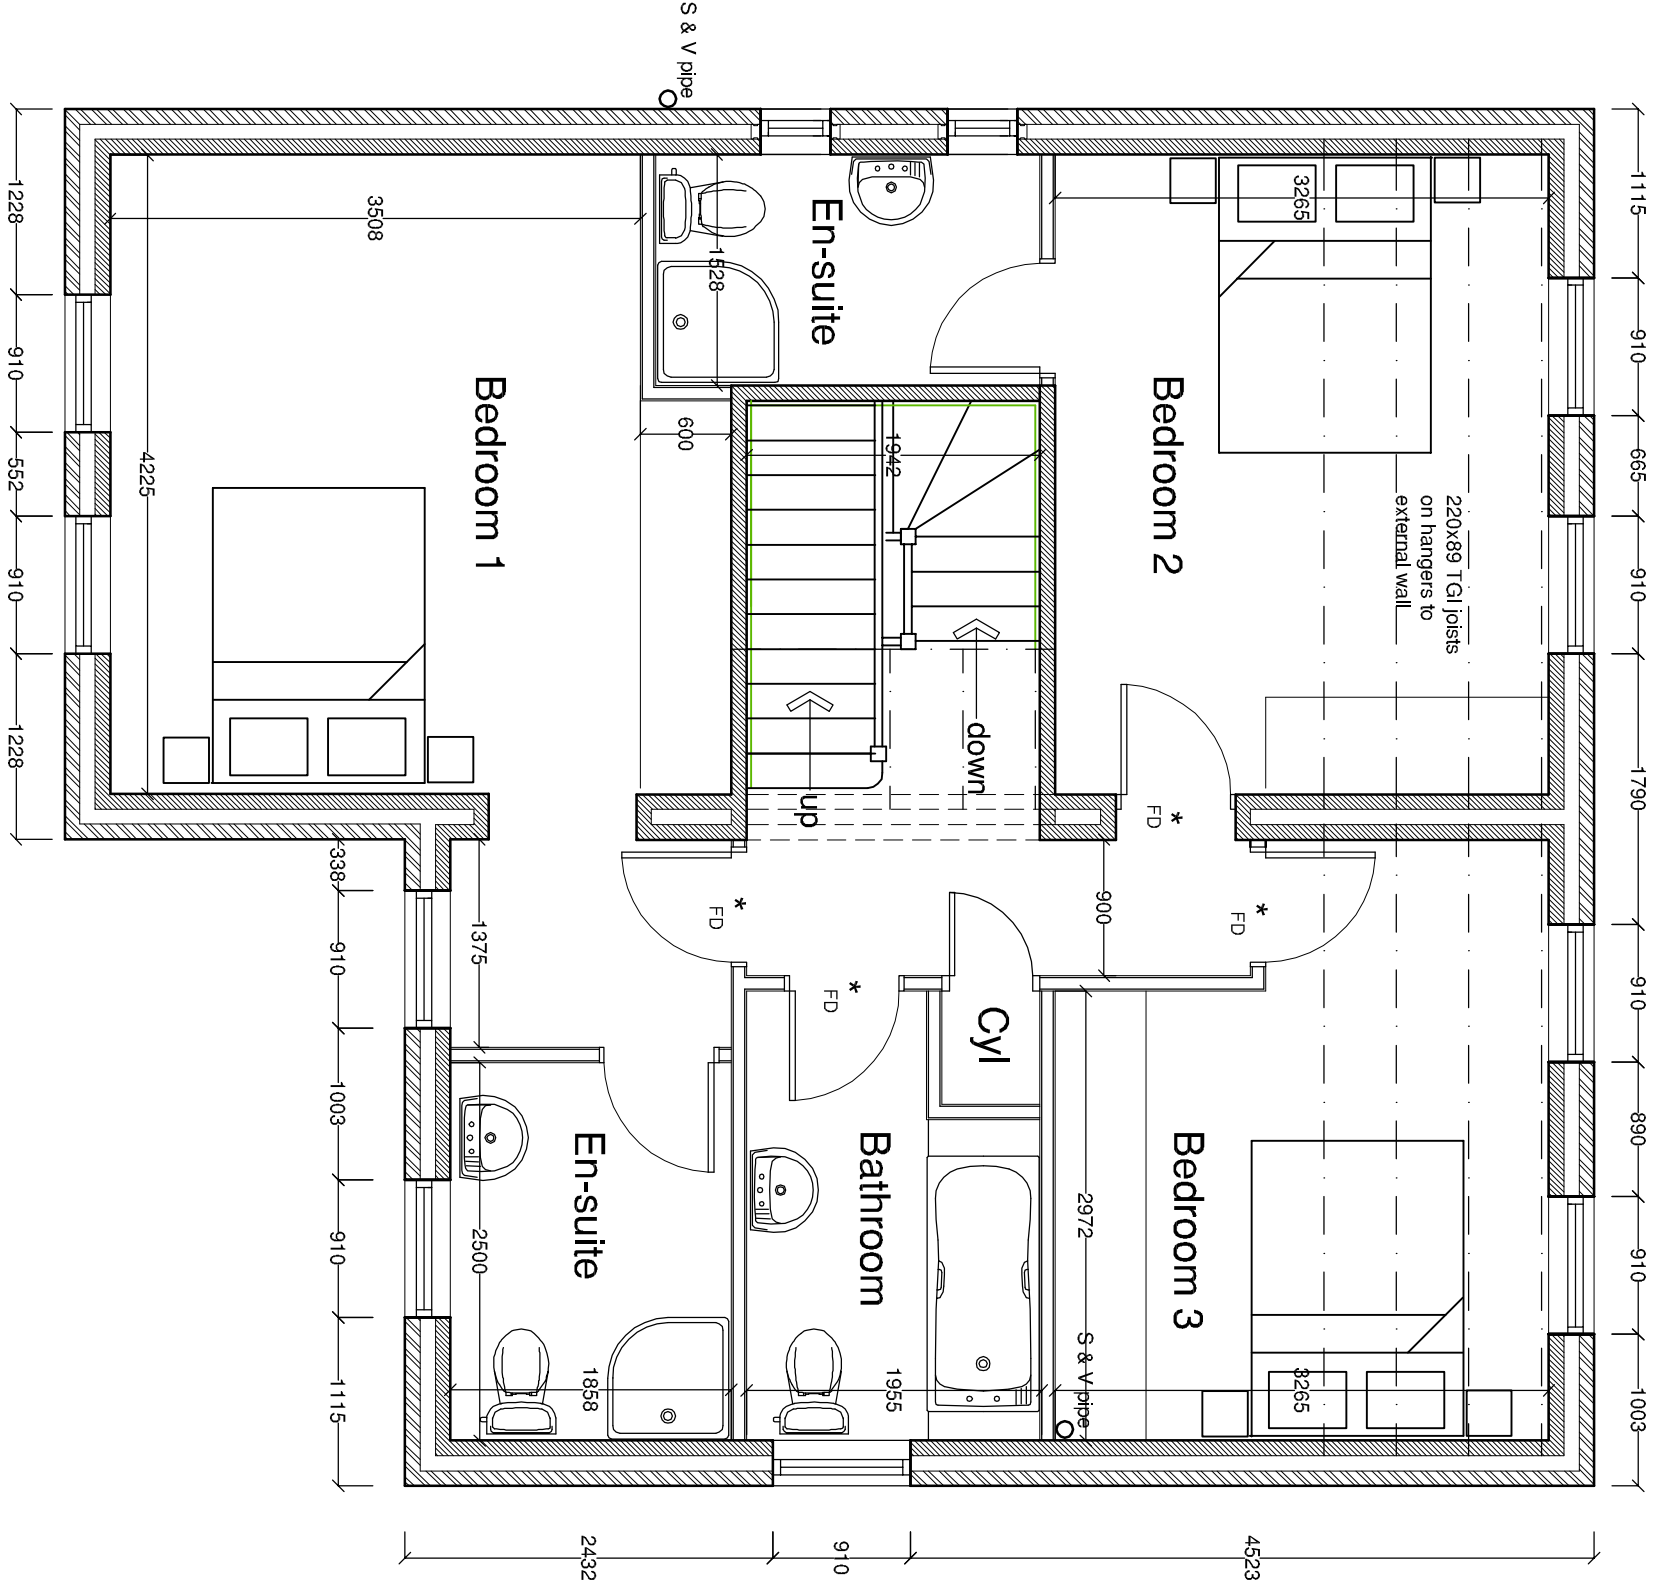


First Floor Plan

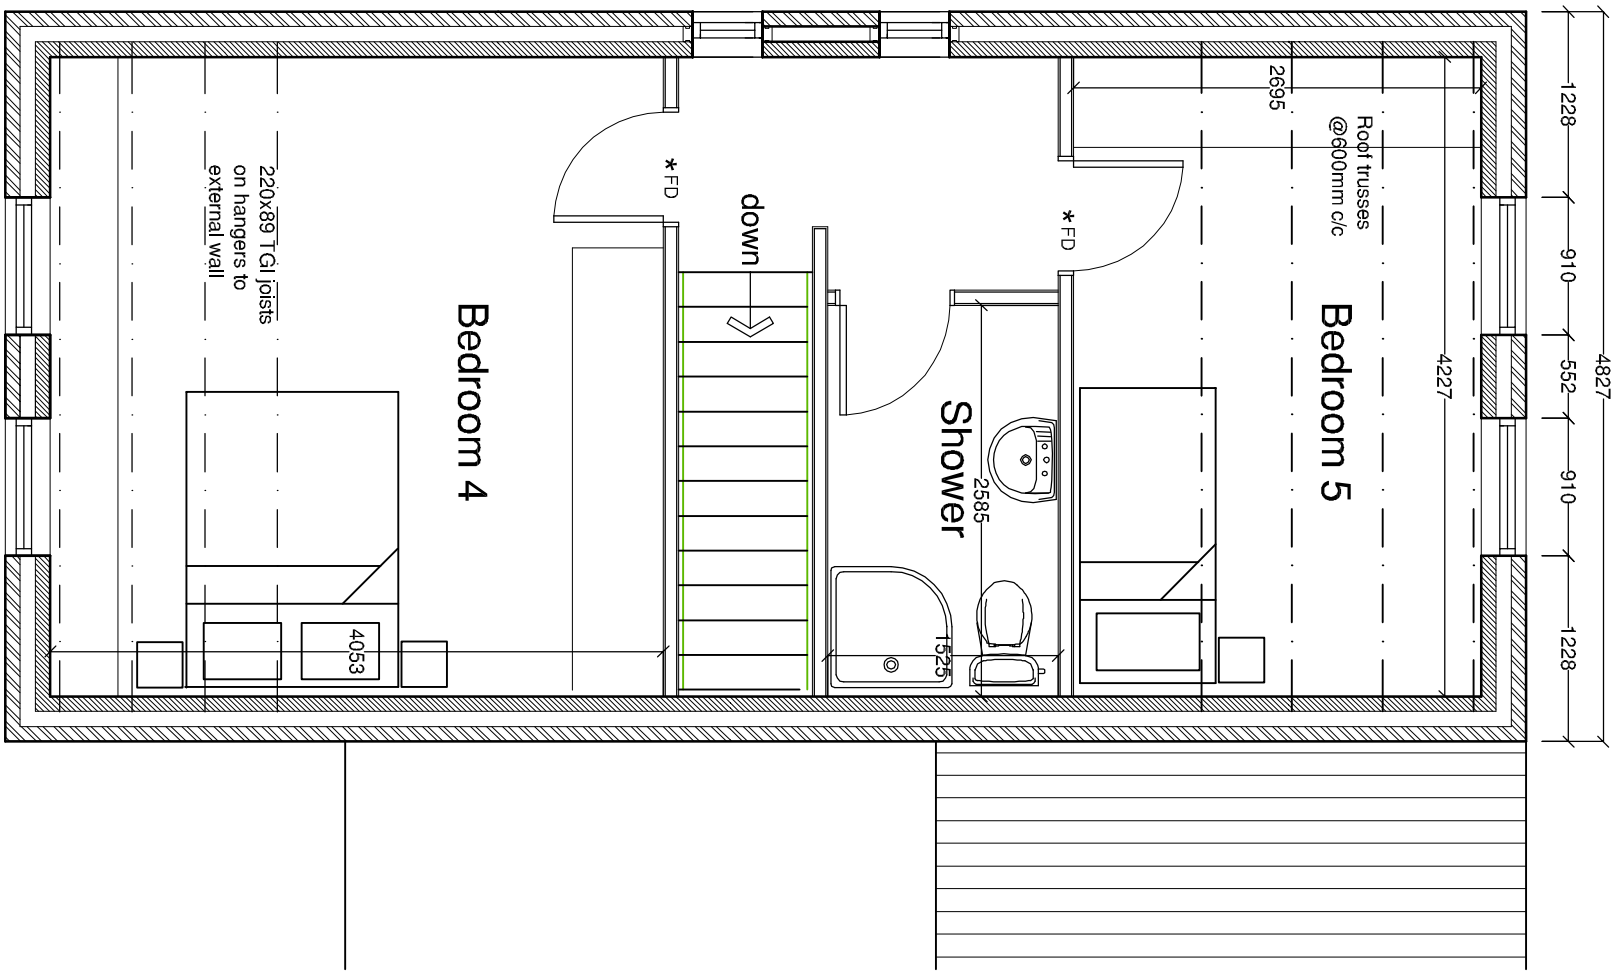

Second Floor Plan

copyright
this drawing and the design depicted thereon are the copy right of firth partnership
all drawings and dimensions to be checked and any discrepancies to be noted and corrected and to be made correct before the drawing is printed 
no dimensions to be scaled from drawing unless approved by the Architect
all work to be carried out in accordance with the Building Regulations and the requirements of the Local Authority

REV.	DESCRIPTION	BY	CHK	DATE
A	HOUSE TYPE REFERENCE AMENDED TO E3			

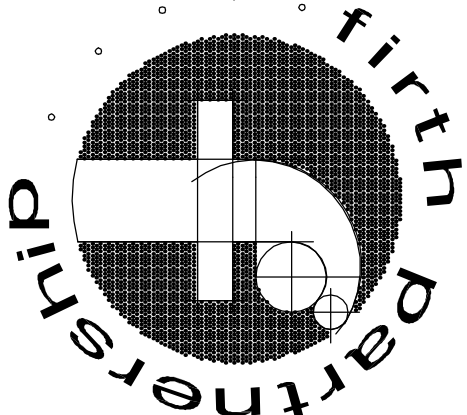

FIRTH PARTNERSHIP
ARCHITECTS - QUANTITY SURVEYORS - PROJECT MANAGEMENT CONSULTANTS
15 REGENT STREET
BARNESLEY, SOUTH YORKSHIRE
S70 2EG
tel: 01226 206021
fax: 01226 240220
web: www.firthpartnership.co.uk
e-mail: administrator@firth.co.uk

CLIENT
KEPTCASTLE LTD

PROJECT
PROPOSED RESIDENTIAL DEVELOPMENT
CUTTING EDGE - WORSBOROUGH
BARNESLEY

DRG. TITLE
HOUSE TYPE E3 - PLOT 10
PLANS ELEVATIONS & SECTION

SCALES	DATE	DRAWN	CHKD
1:50 1:100	19.07.10	RAL	
DRG. NO. 2322/162		REV A	