




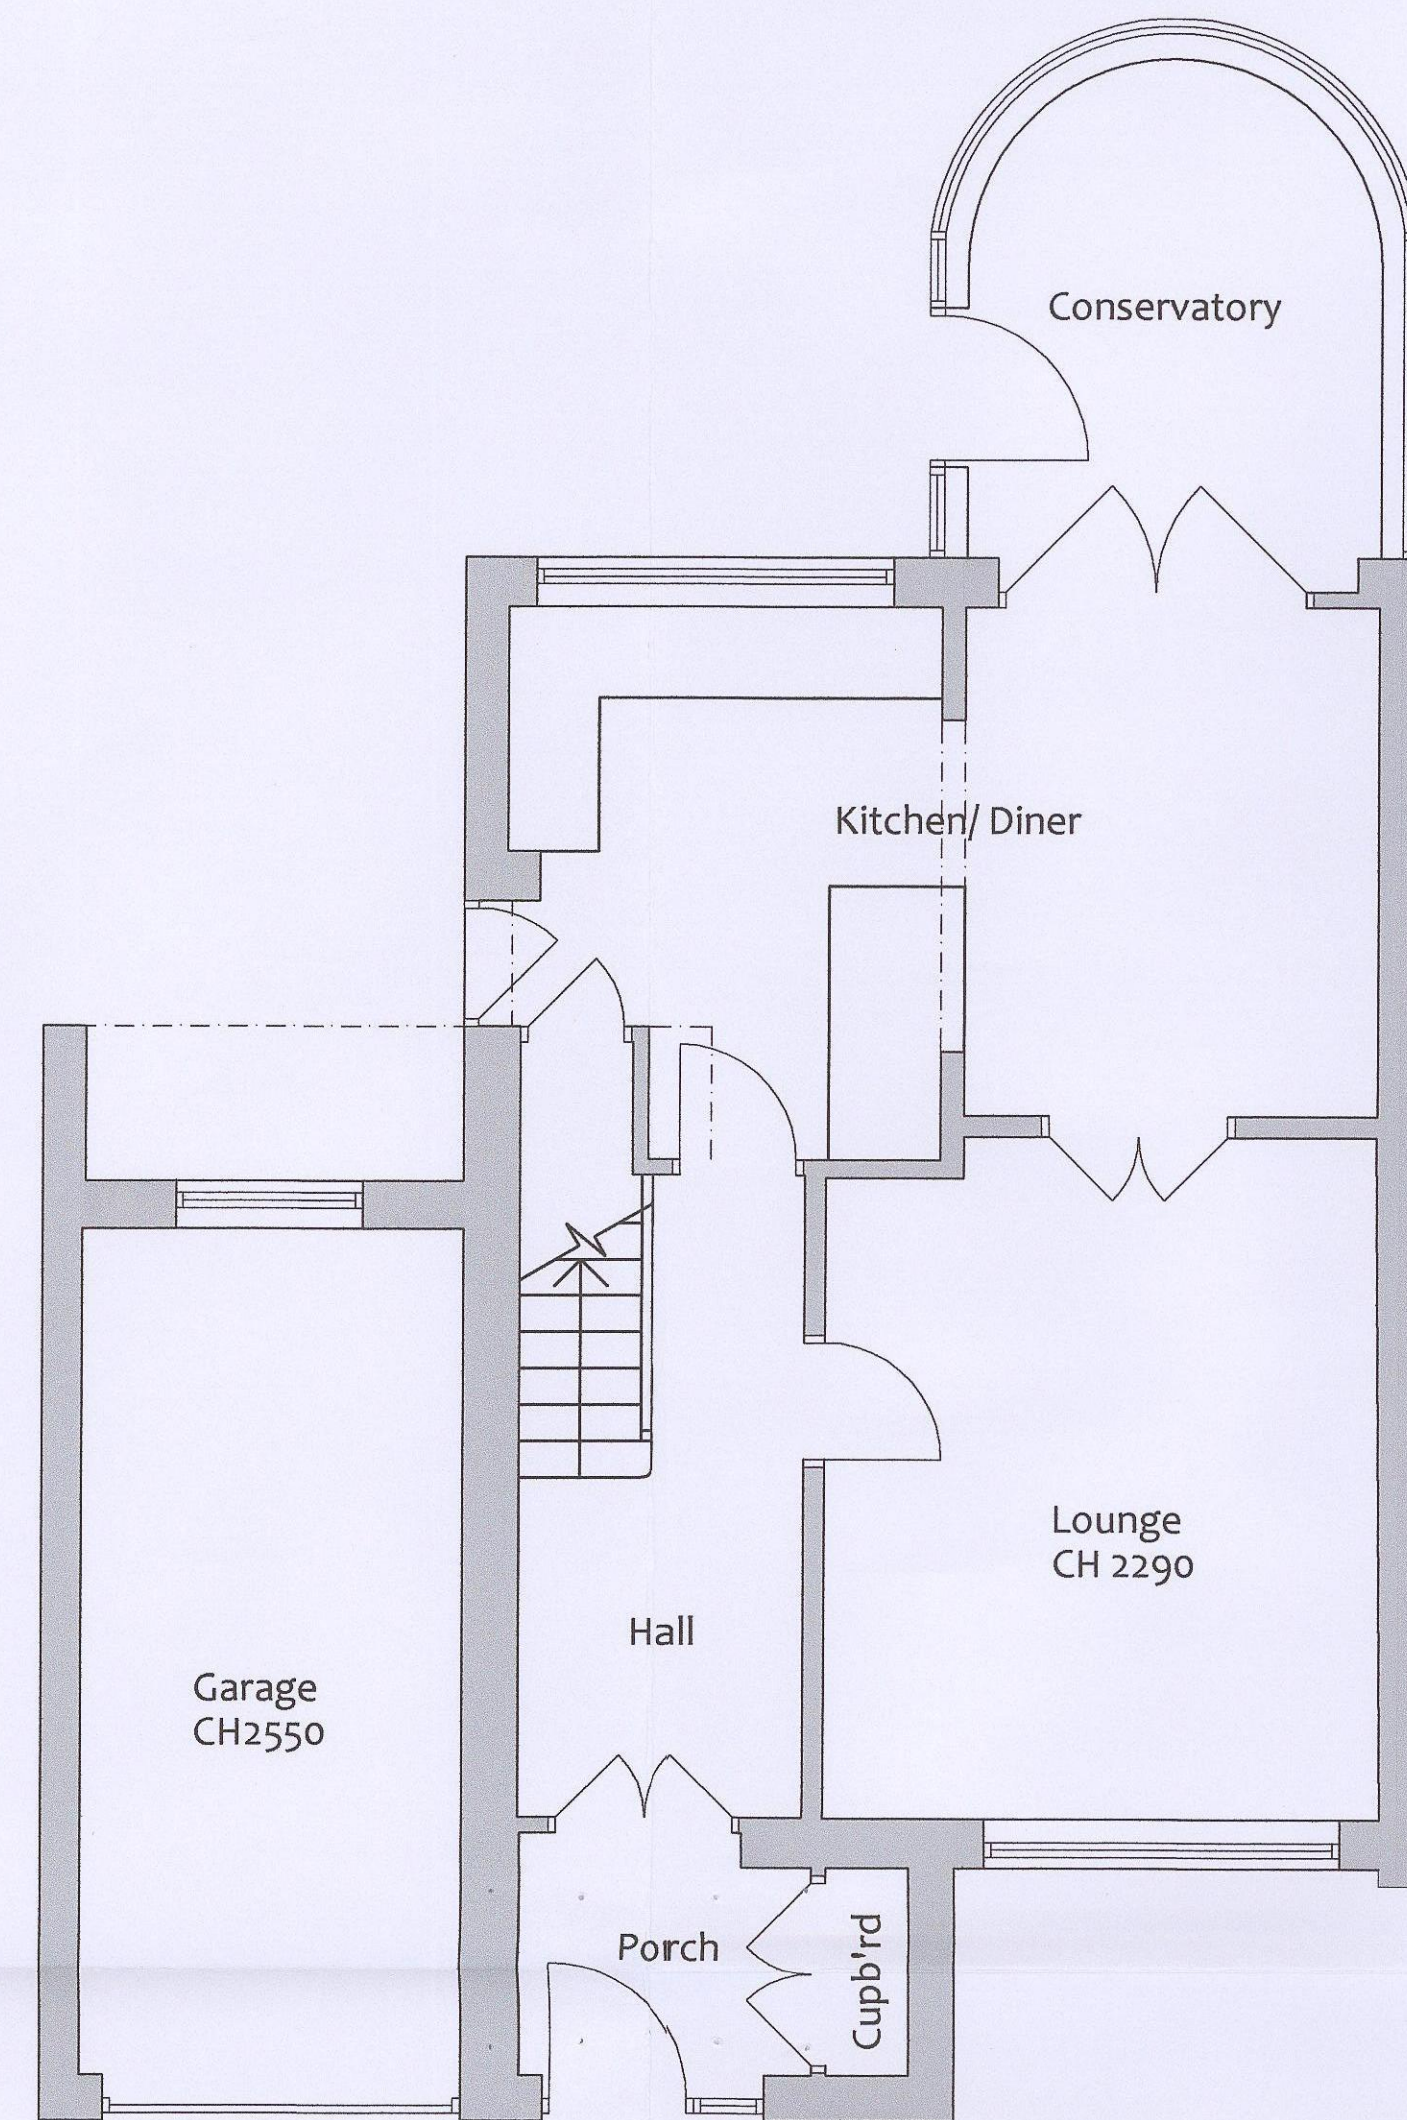


Ground Floor Layout

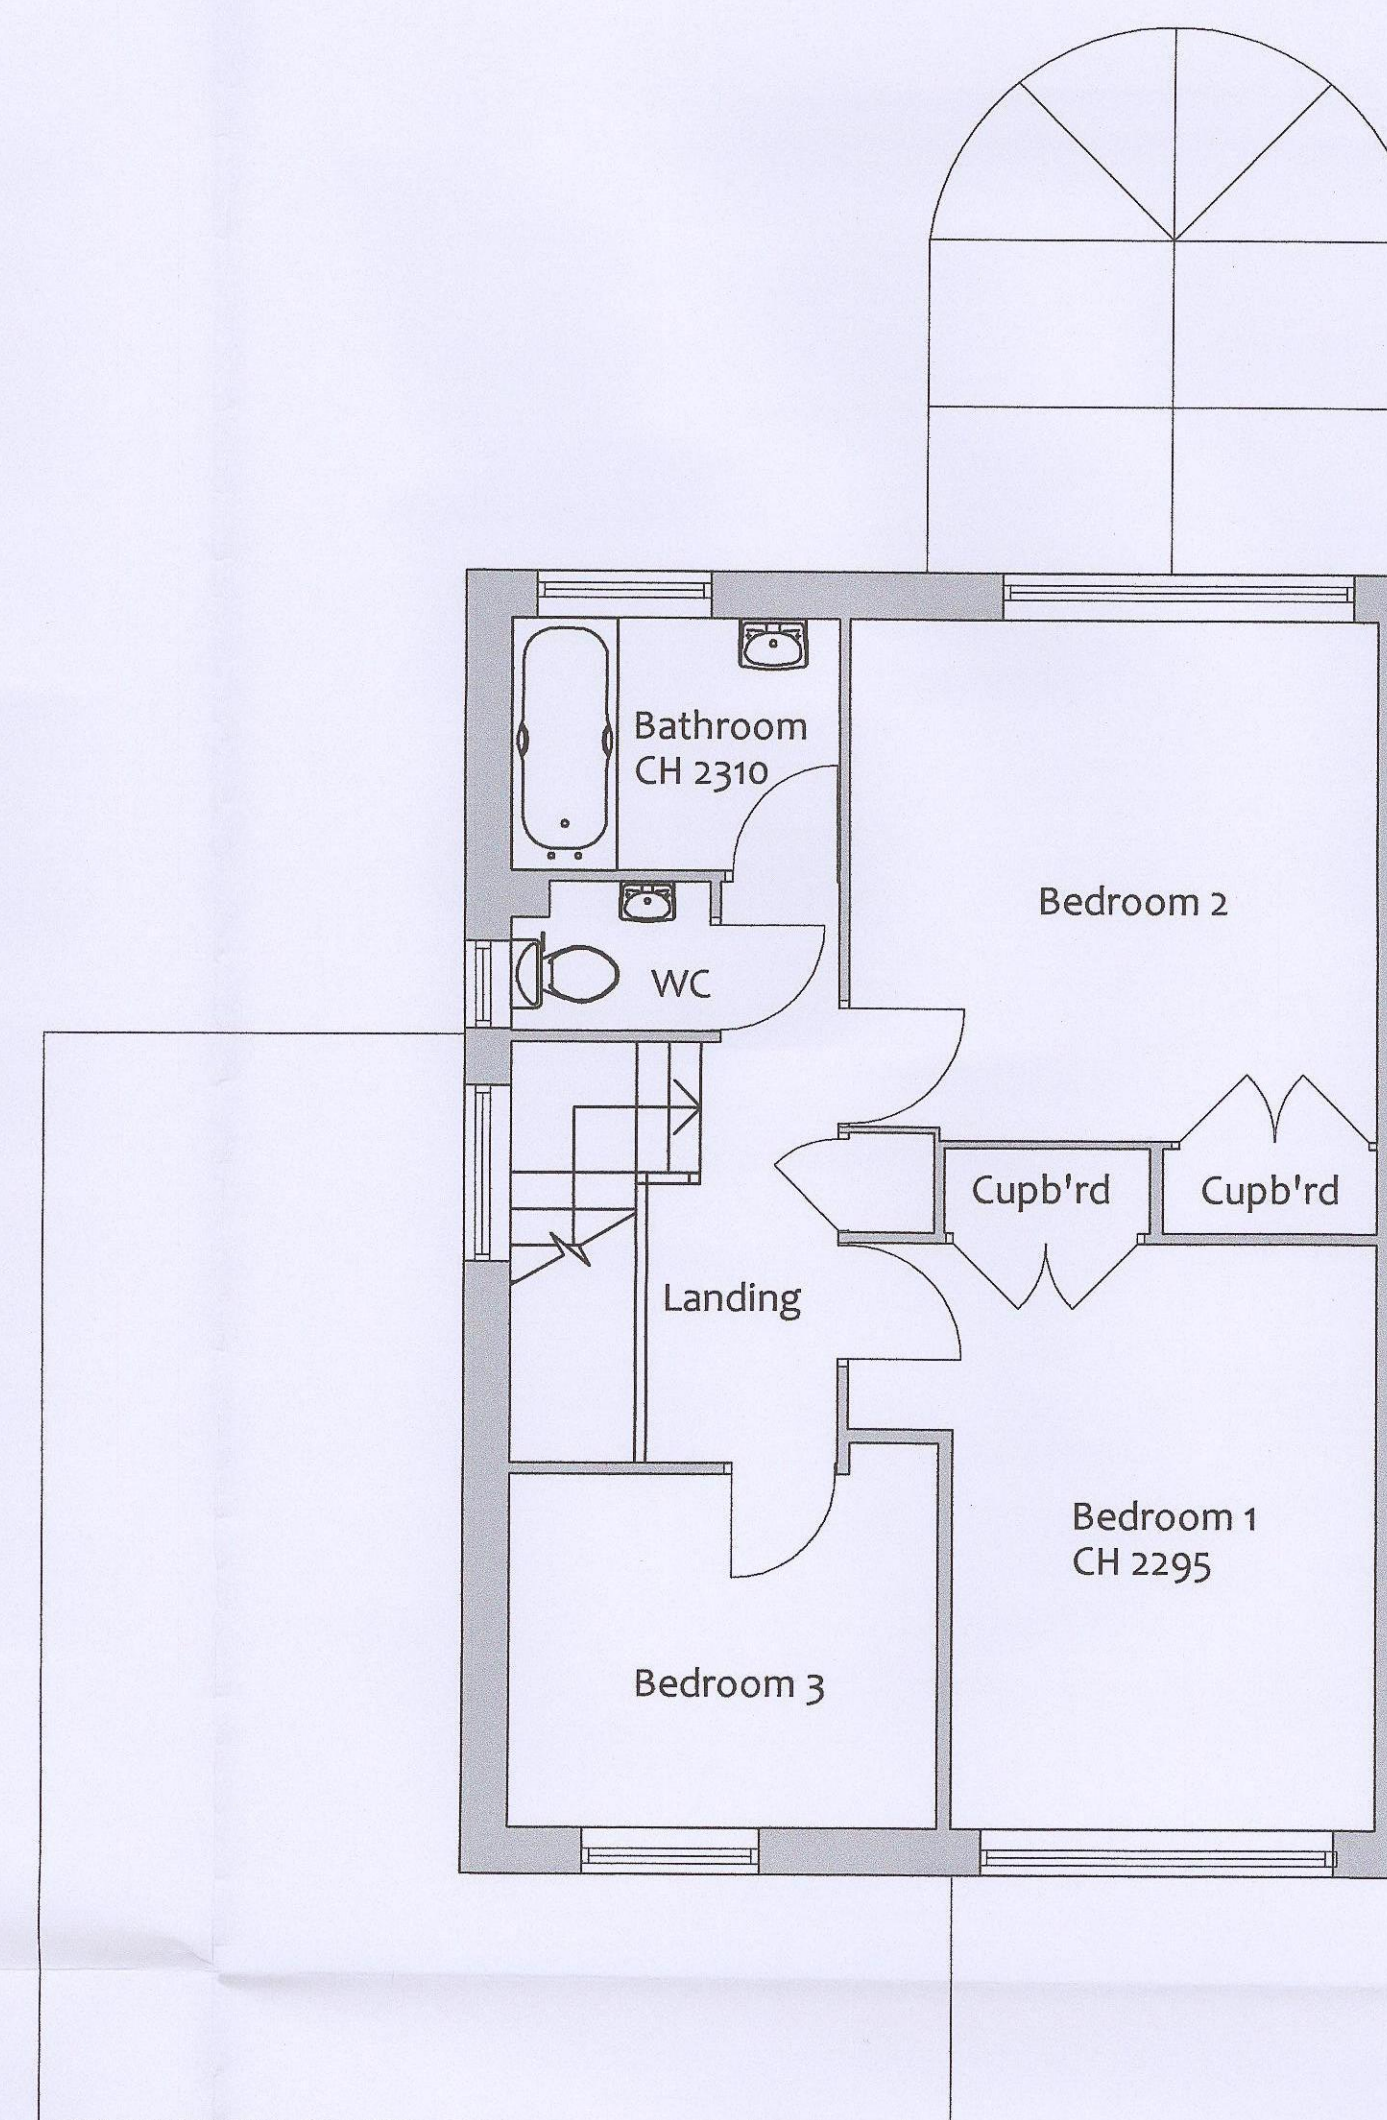


First Floor Layout

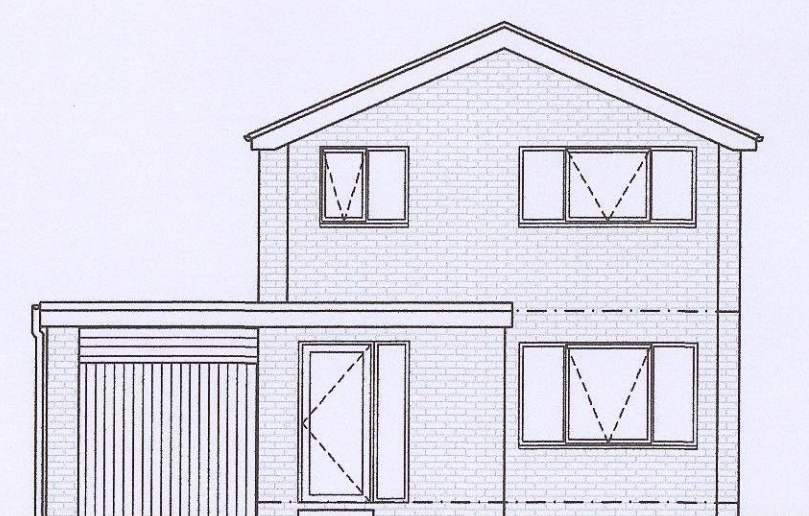


Front Elevation

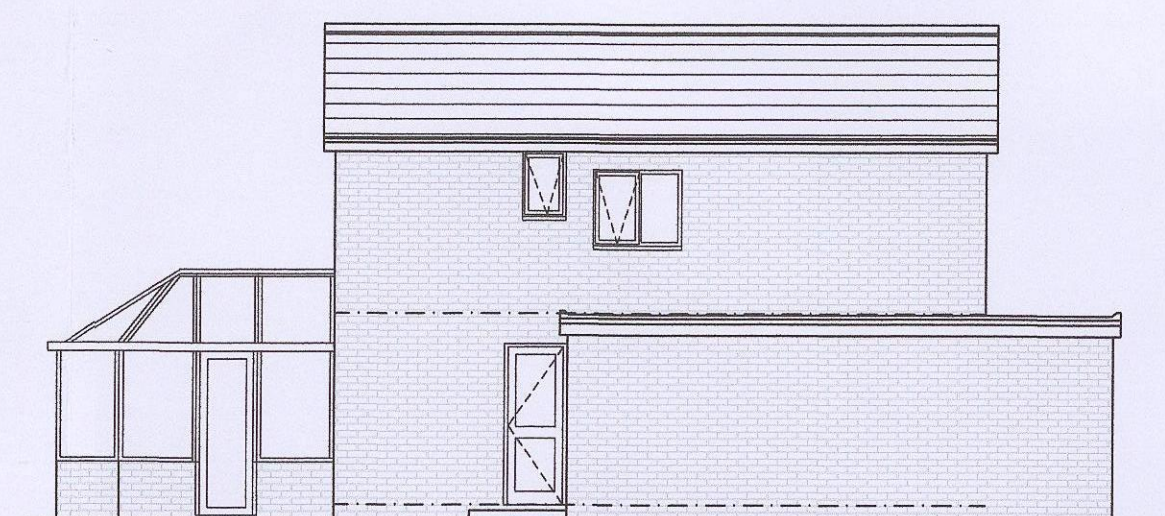

Side Elevation

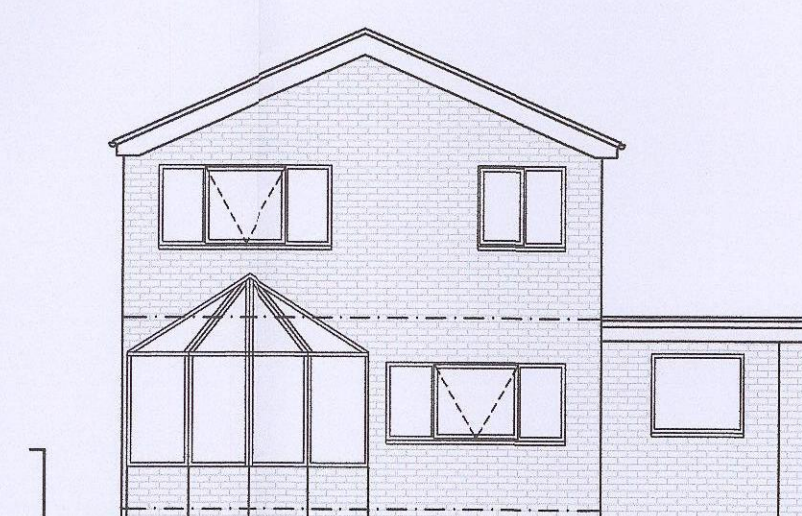

Rear Elevation

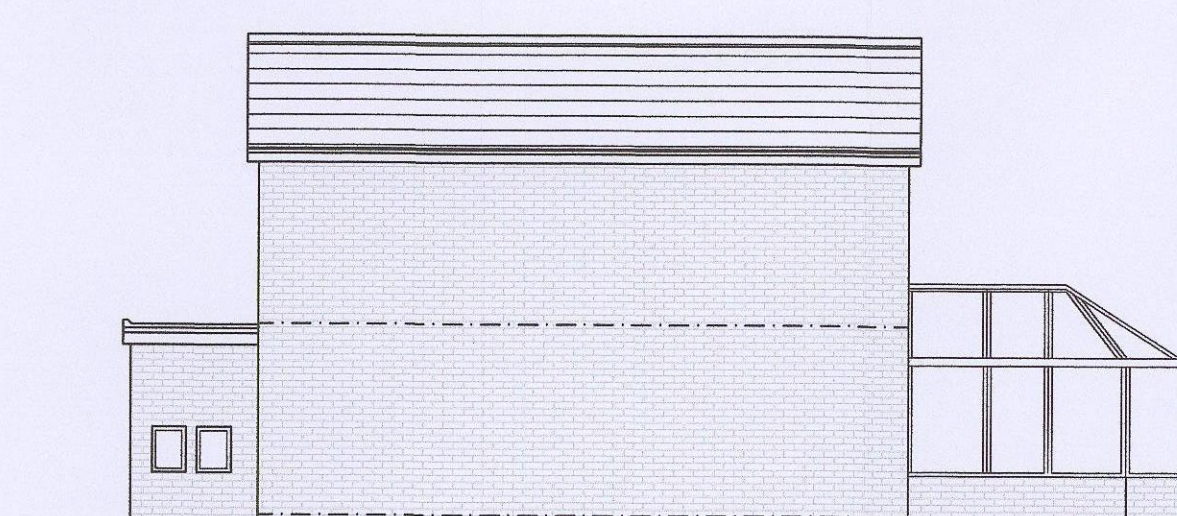

Side Elevation



Location Plan
1:1250@A1



PROMAN Consultancy
ProMan Consultancy Ltd.
14 LARWING VIEW
HORBURY BRIDGE
WAKEFIELD
WF4 5NZ
Tel: 01924 279307
Mobile: 07985 043318

PROJECT MANAGEMENT & ARCHITECTURAL SERVICES
Web: www.promanconsultancy.co.uk EMAIL: info@promanconsultancy.co.uk

Project Mr & Mrs Pretty 82 Deane Hall Road, Barugh Green, S75 1LX			
Drawing Title As Existing			
Drawn: DK/GU	Date: May 19	Scale: 1:50, 1:100@A1	
Project No. 1264	Drawing No. 1264-01	Revision: -	