
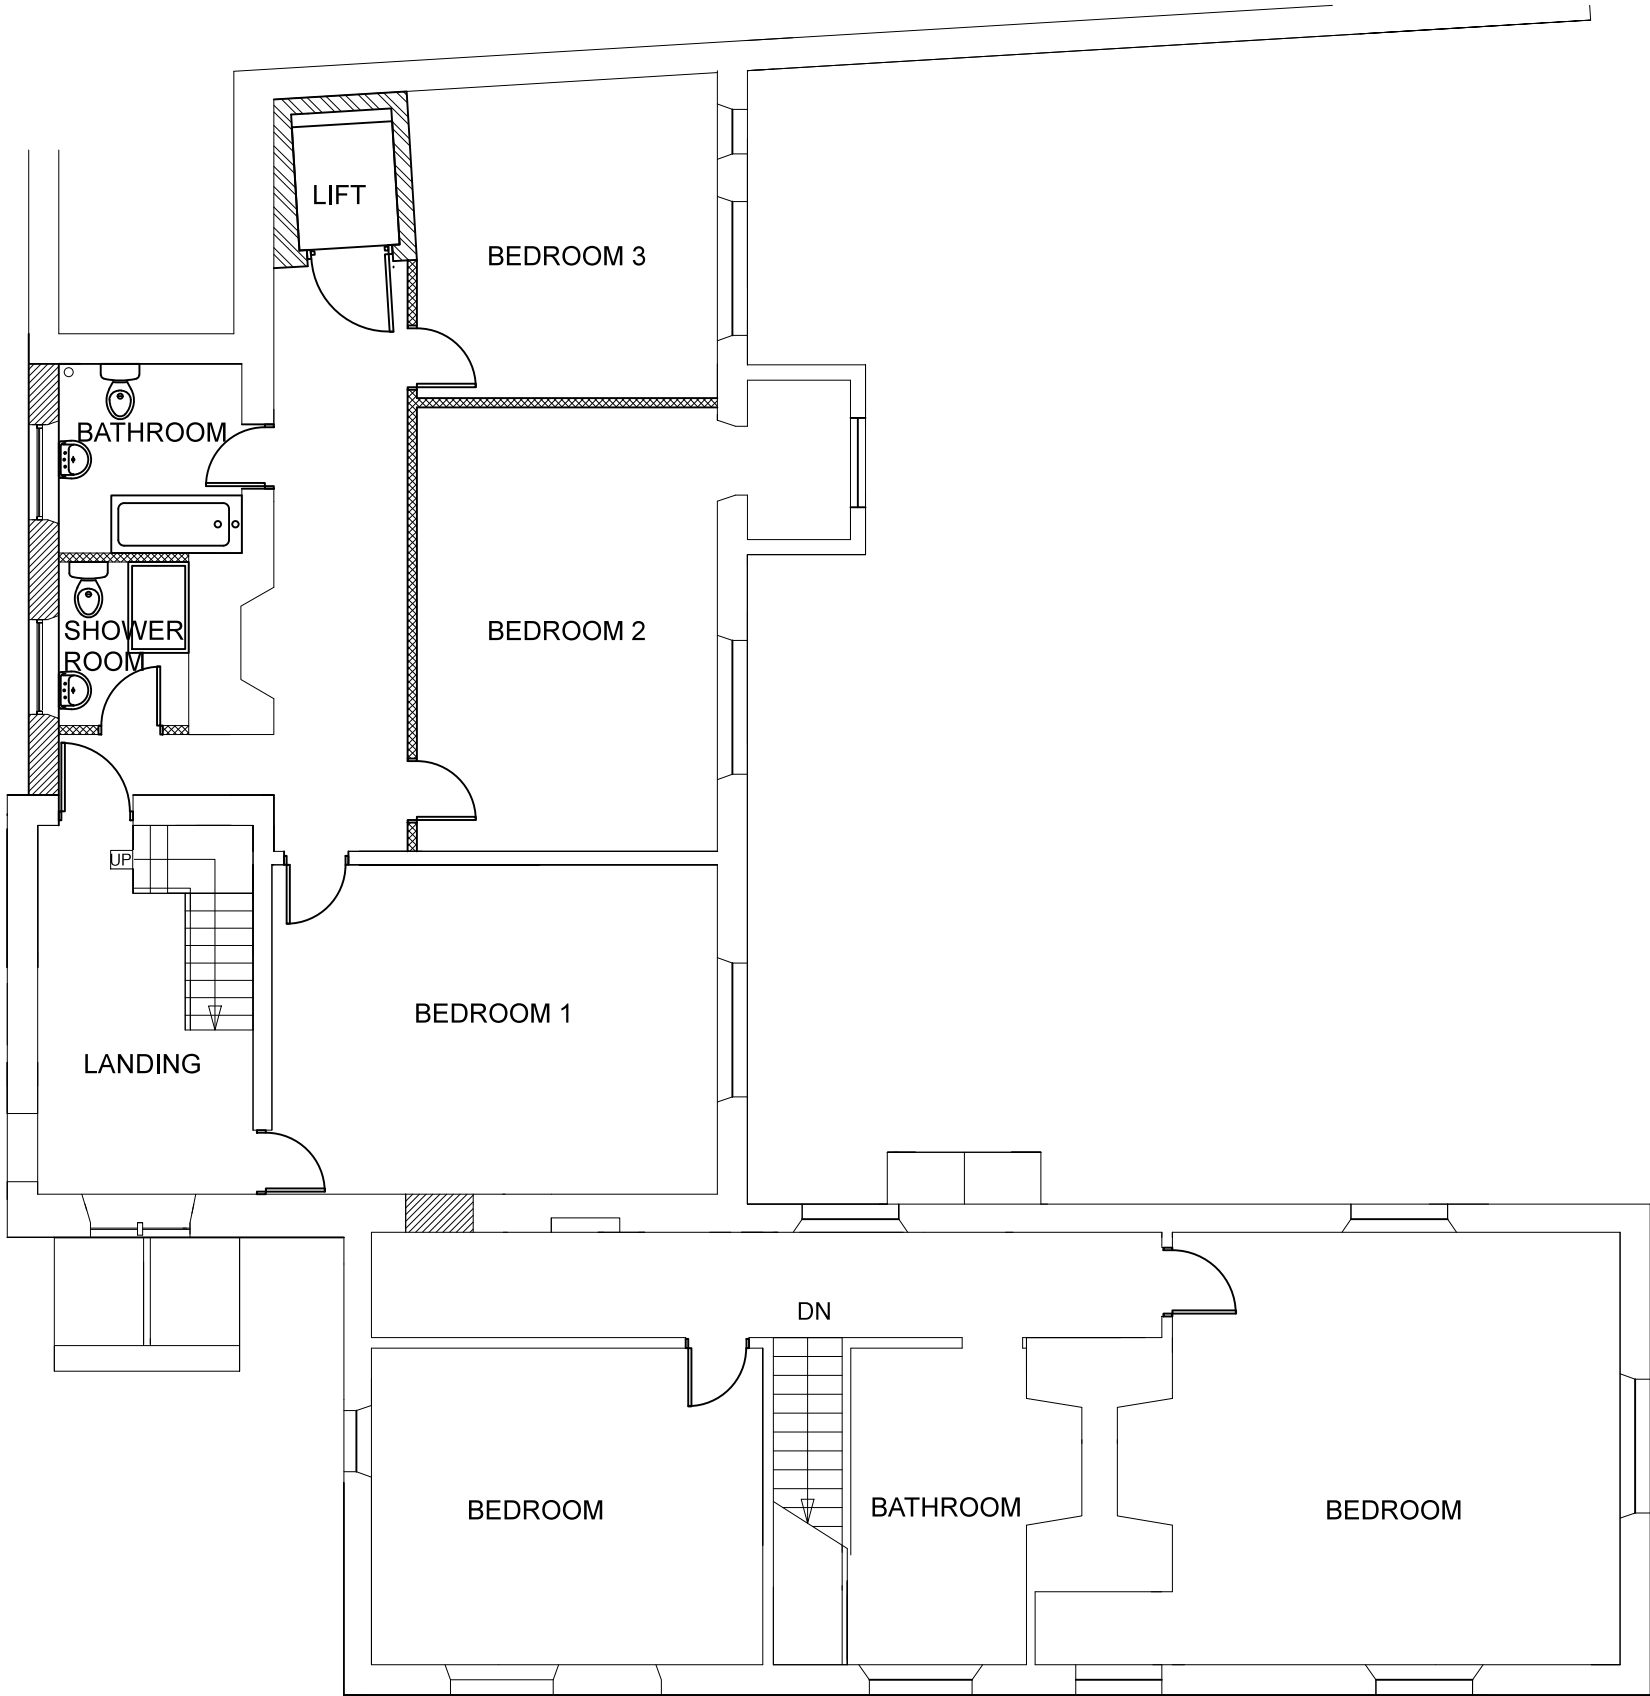


|             |         |
|-------------|---------|
| Drawing No. | Rev No. |
| MAW001 -005 |         |

DO NOT SCALE: Contractor to check all dimensions and report any omissions or errors

NOTES

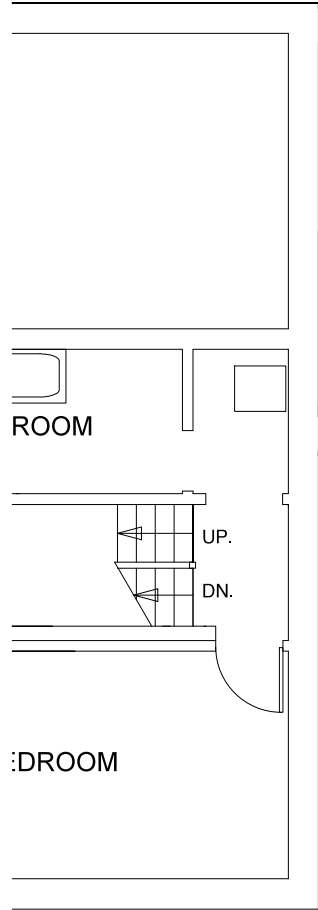

PROPOSED FIRST FLOOR PLAN  
SCALE 1:100 AT A3

| Rev   | Description                                     | By                              | Chk                               | App                                   | Date |
|---|-------------------------------------------------|---------------------------------|-----------------------------------|---------------------------------------|------|
| JRB DESIGNS Ltd<br>1 Saville Road<br>Cudworth<br>Barnsley<br>S72 8LT<br>Tel: 01226 383542<br>Fax: 01226 380078<br>Mob: 07970 541192<br>Email: john@jrbdesigns.co.uk<br>This drawing is copyright. © jrbdesigns Ltd. |                                                 |                                 |                                   |                                       |      |
| Client   | HEXTON LTD.                                     |                                 |                                   |                                       |      |
| Drawing Title   | PROPOSED PLAN FF                                |                                 |                                   |                                       |      |
| Address   | WORSBOUGH HALL<br>WORSBOUGH VILLAGE<br>BARNSELY |                                 |                                   |                                       |      |
| Project Title:   | MODIFICATIONS TO A GRADE 2 LISTED BUILDING      |                                 |                                   |                                       |      |
| Purpose of Issue:   | PLANNING                                        |                                 |                                   |                                       |      |
| Drawing Status   | FIRST ISSUE                                     |                                 |                                   |                                       |      |
| Scale at A3<br>AS SHOWN   | Drawn By<br>JRB                                 | Date<br>24/07/2017              |                                   |                                       |      |
| Checked By   | Date<br>24/07/2017                              | Approved By                     | Date<br>24/07/2017                |                                       |      |
| Project No.<br>MAW001   | Drawing No.<br>005                              |                                 | Revision<br>-                     |                                       |      |
| APPROVAL <input checked="" type="checkbox"/>   | INFORMATION <input type="checkbox"/>            | TENDER <input type="checkbox"/> | CONTRACT <input type="checkbox"/> | CONSTRUCTION <input type="checkbox"/> |      |