




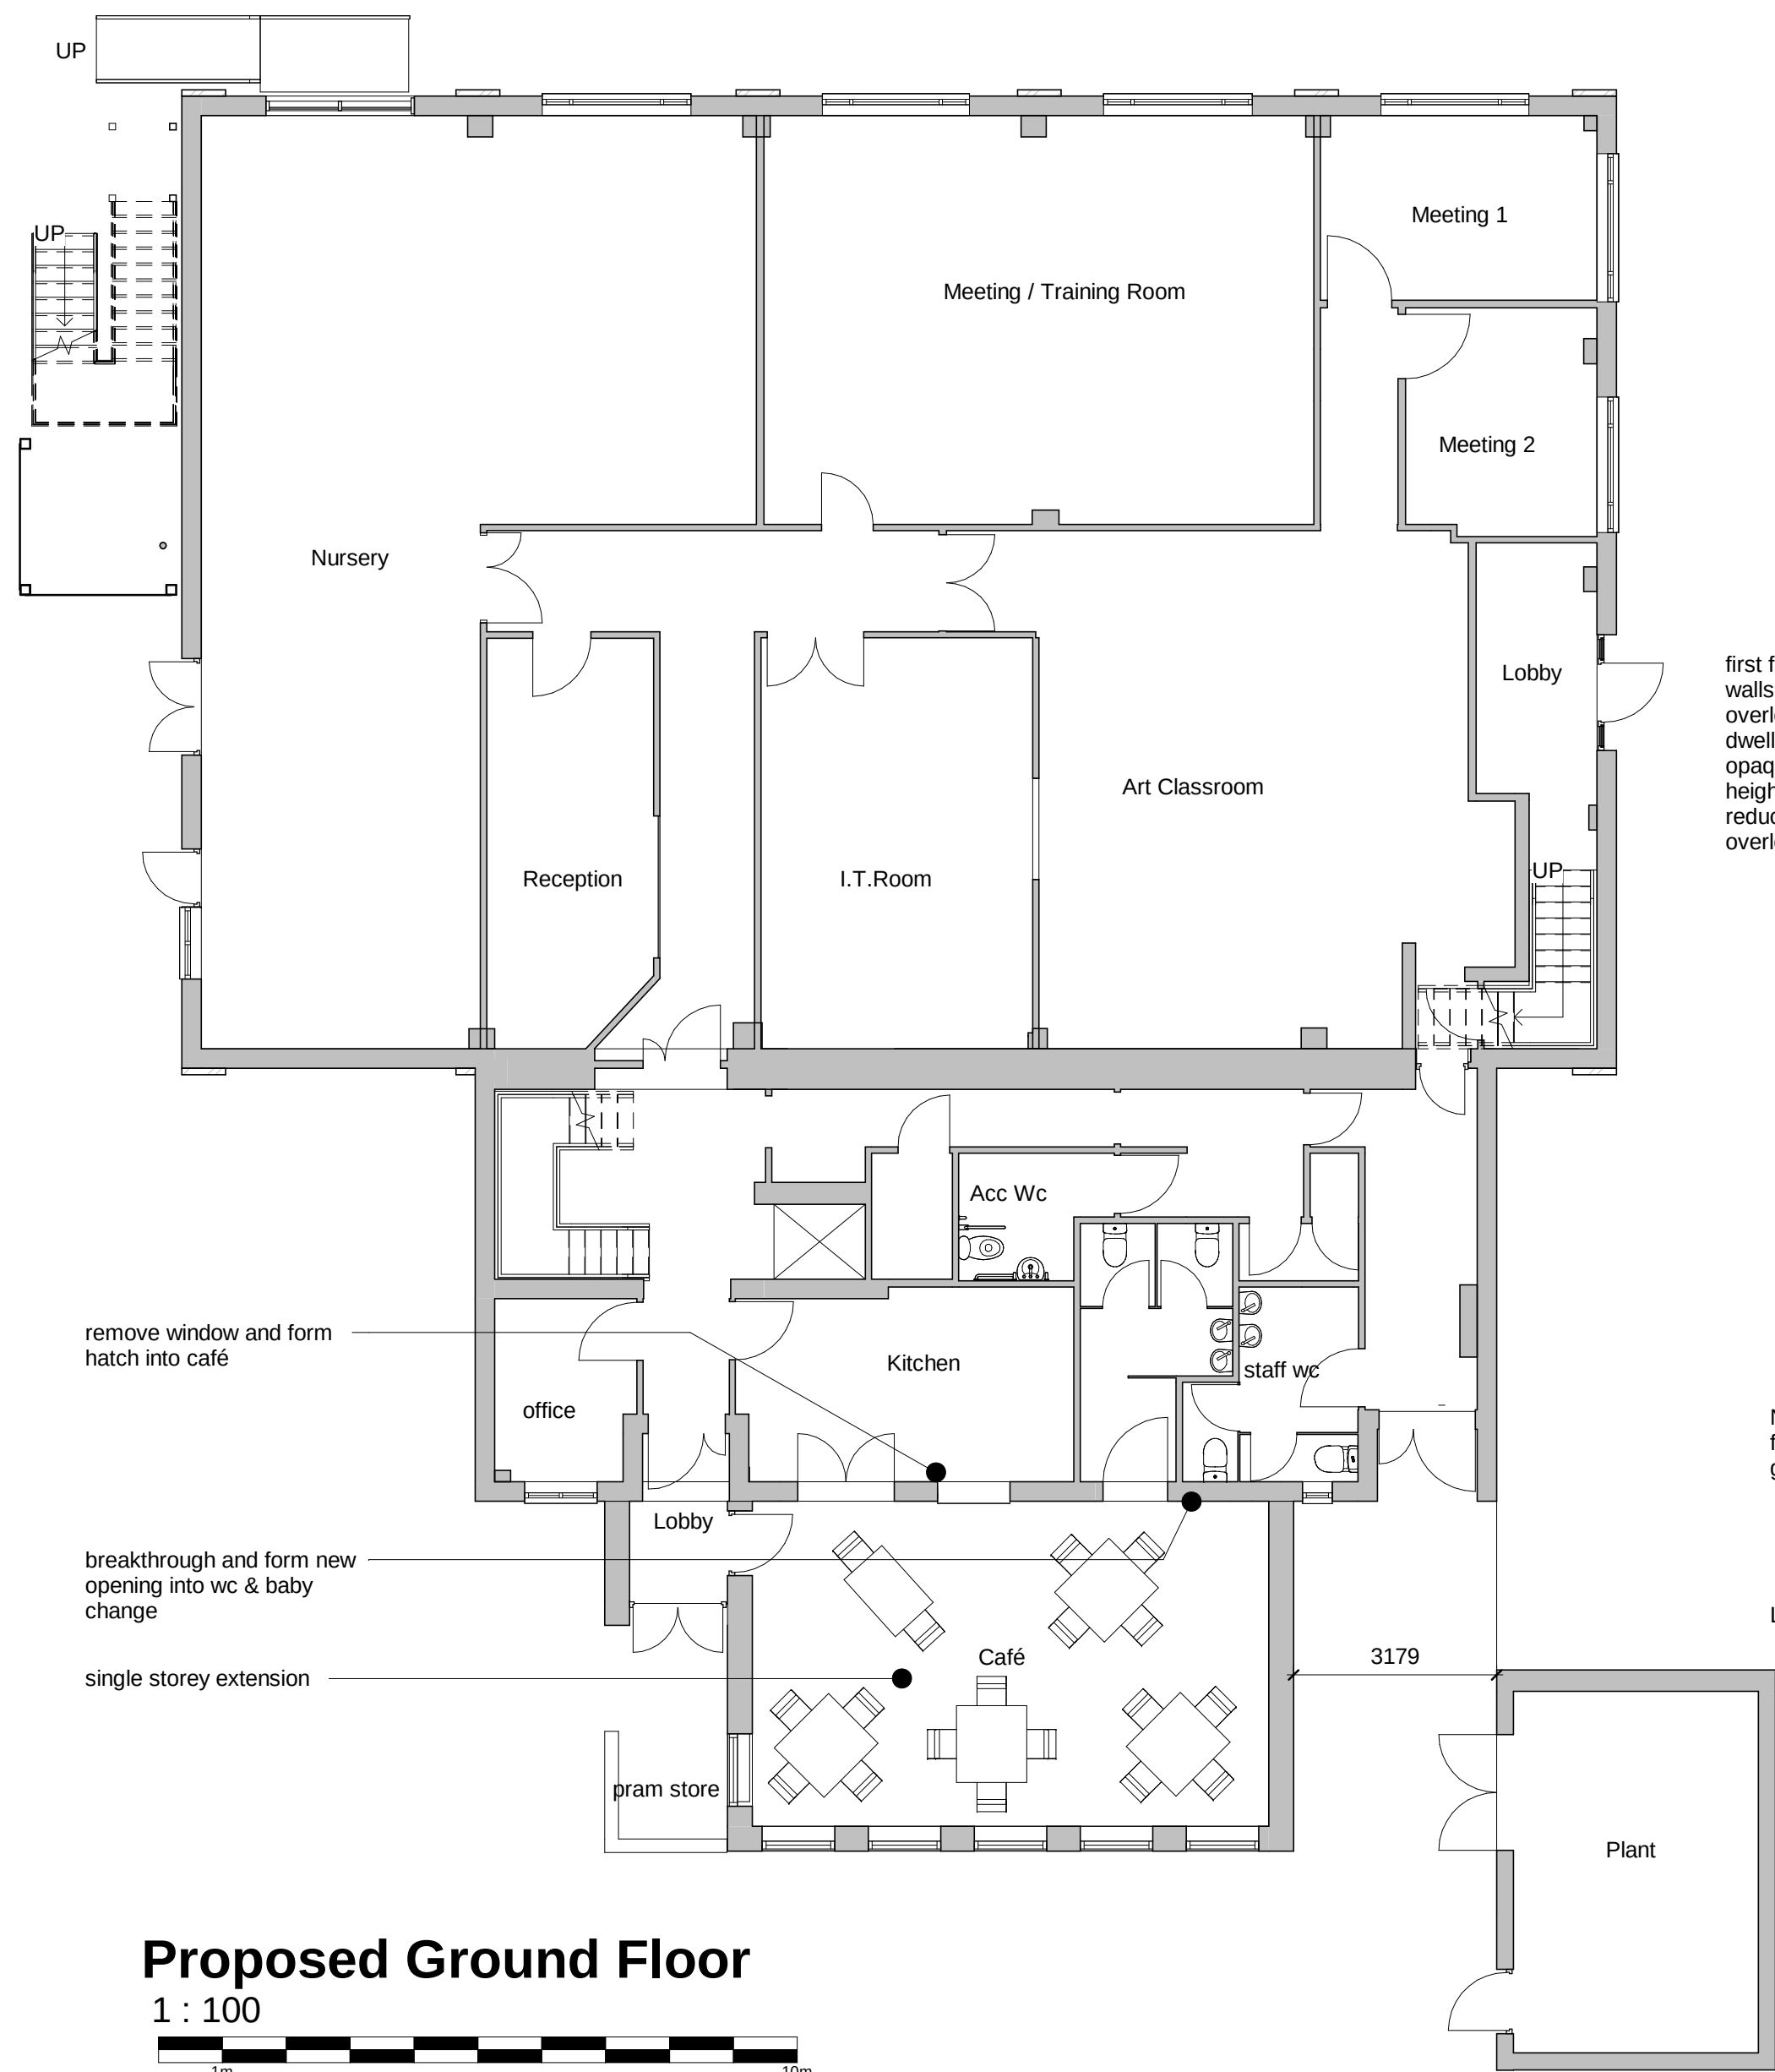

Proposed Ground Floor
1 : 100

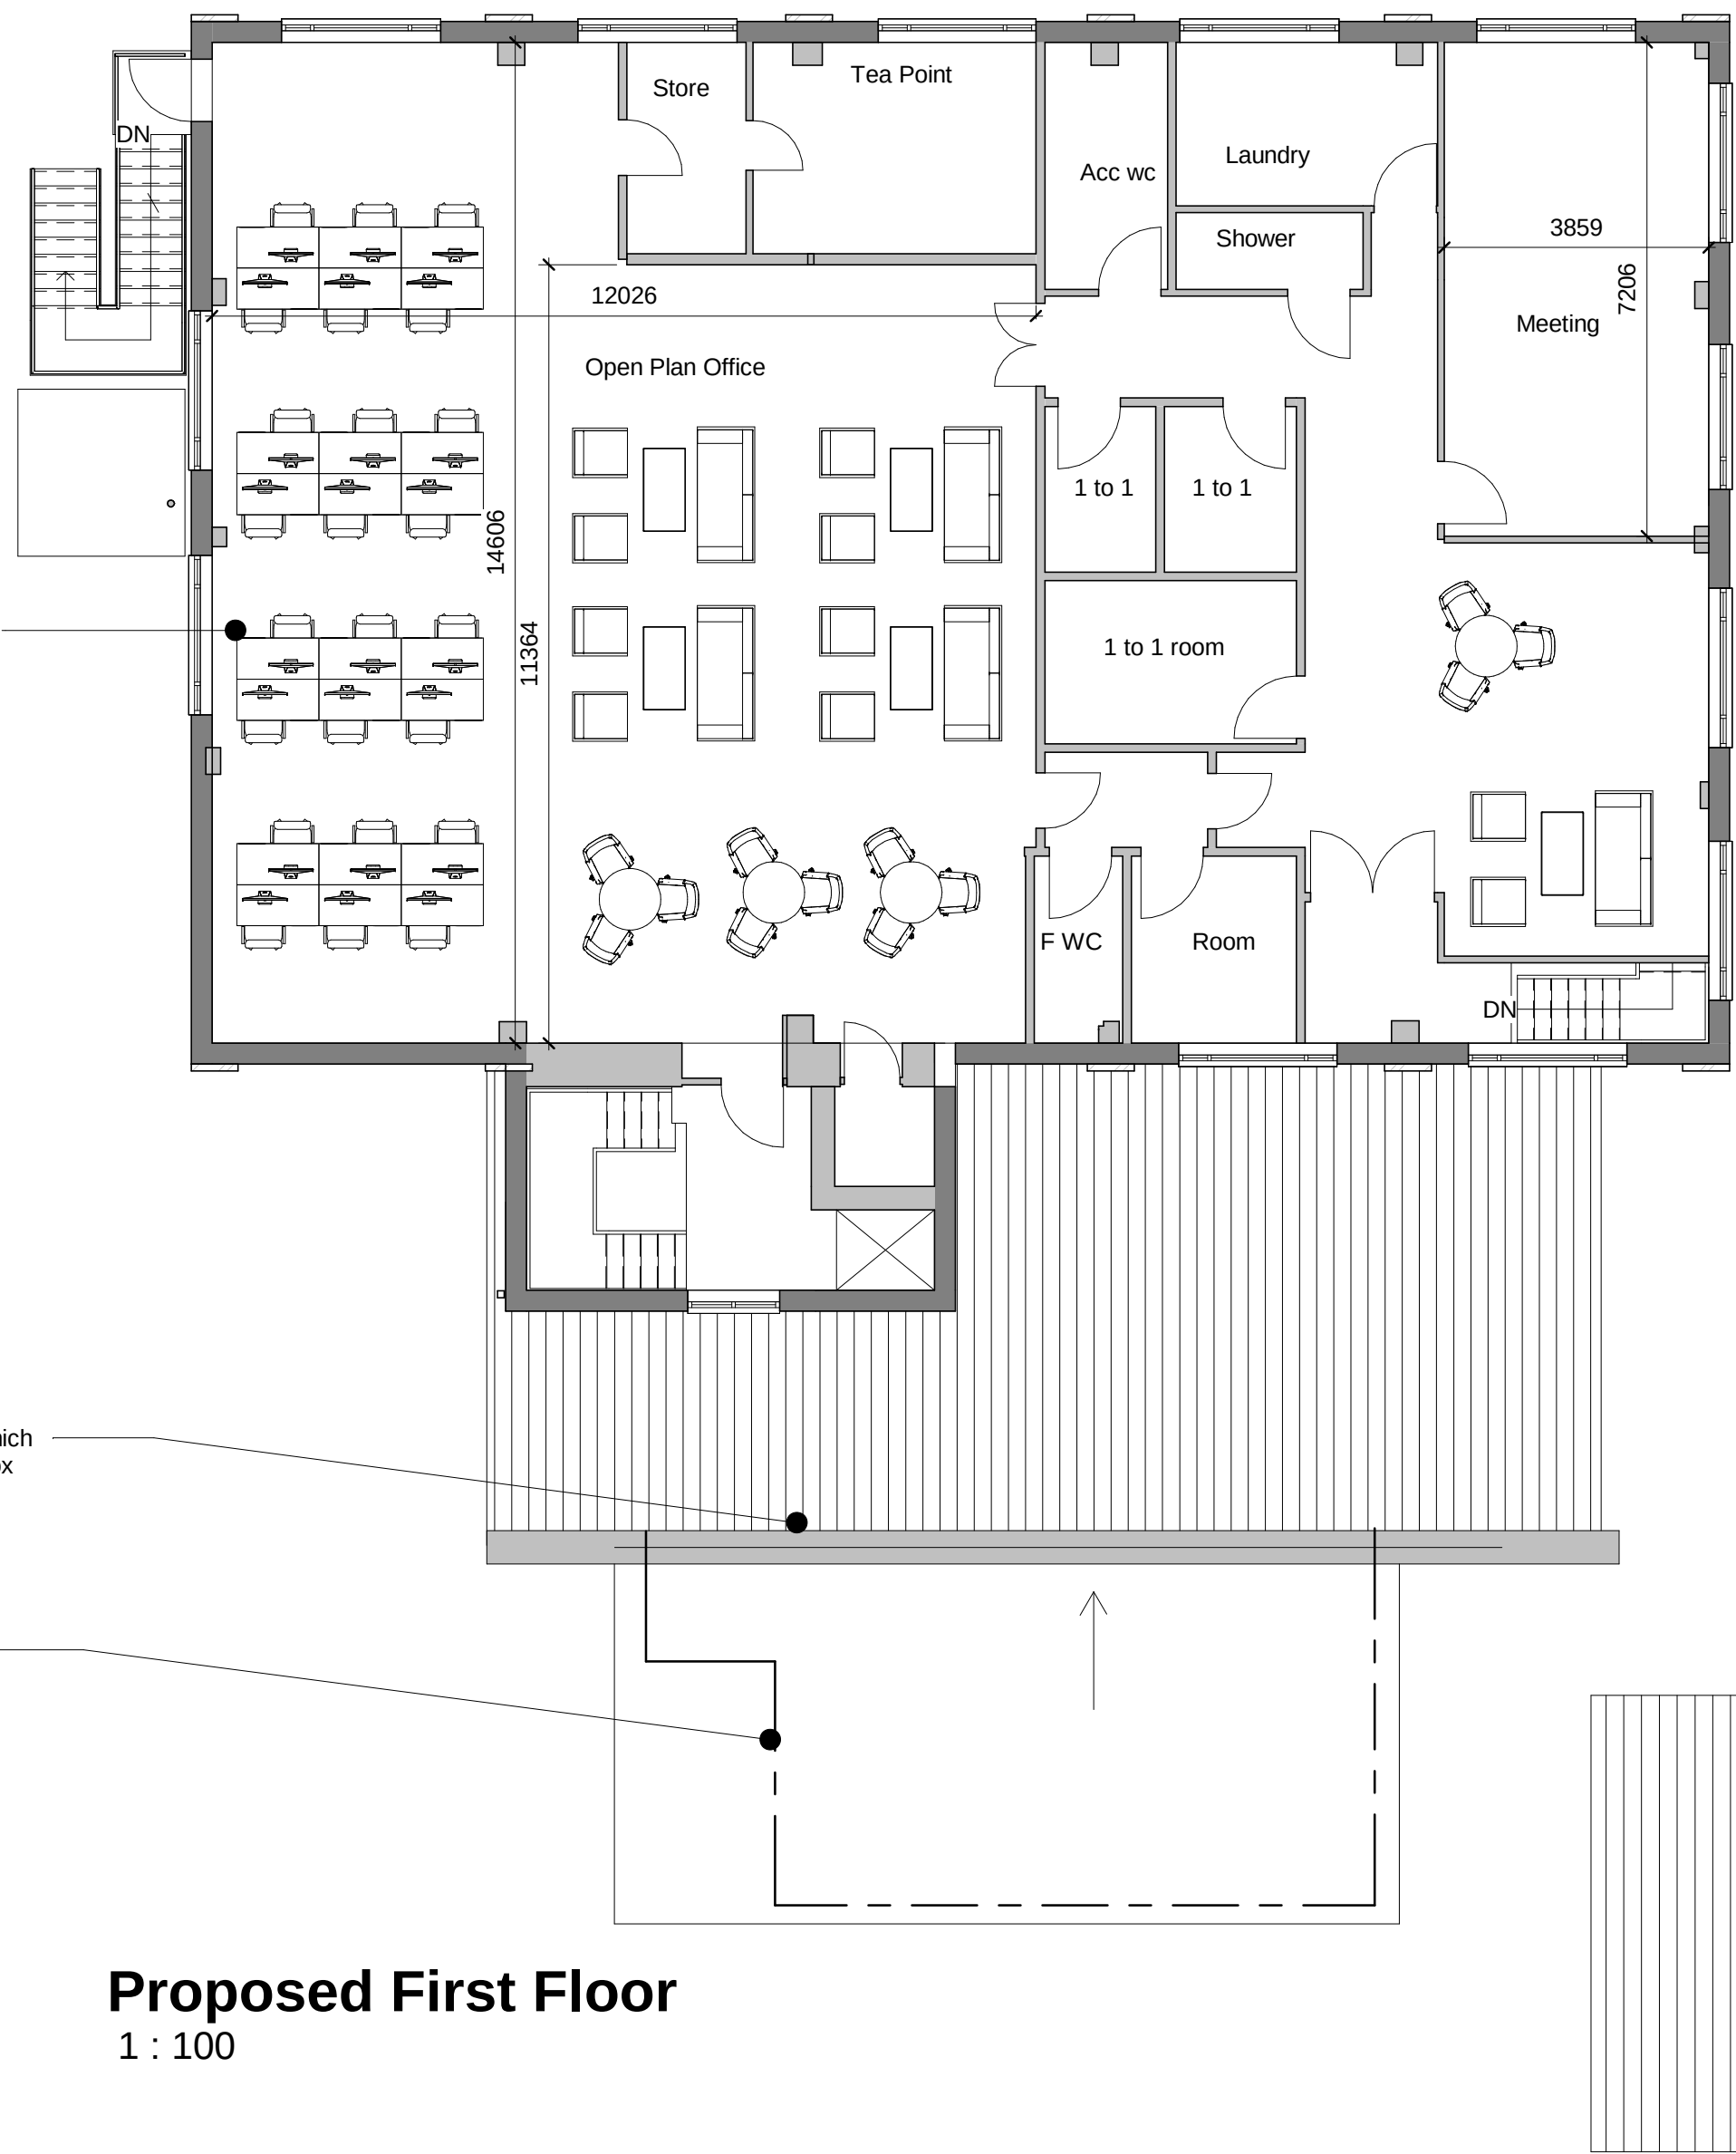

Proposed First Floor
1 : 100

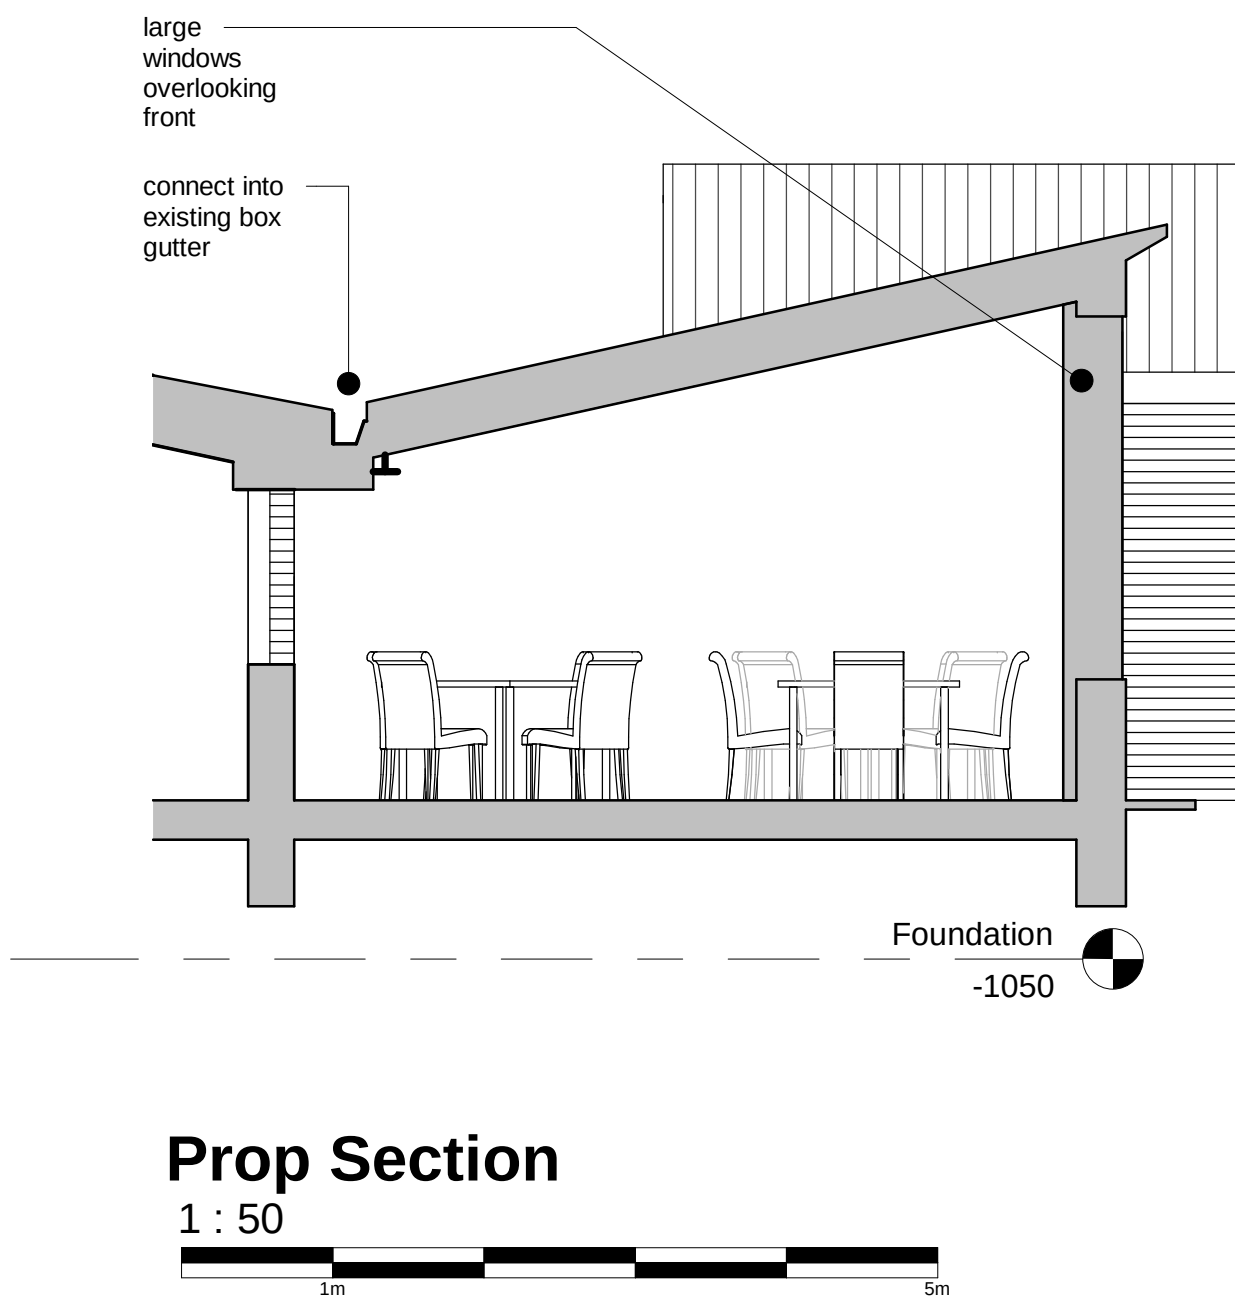

Prop Section
1 : 50



Proposed North Elevation
1 : 100



Proposed South Elevation
1 : 100



Proposed East Elevation
1 : 100



Proposed West Elevation
1 : 100

C	30.07.20	wc layouts amended following comments from client
B	29.07.20	width of extension adjusted following comments from client
A	09.06.20	dimensions added following comments from planning case officer

Rev.	Date	Note
------	------	------

Northpoint Architects

Status
PLANNING

Client
186 Property Solutions
Project
The Factory
Barnborough Lane
S63 9PG

Title
Proposed Plans & Elevations
Drawing No.
RS72371- 110

Drawn	Scale @A1
ID	As indicated
Date	Revision
04.03.2020	C

4 The Straithes, Watermark, Gateshead, NE11 9SN
T 0191 4934890 F 4934891
info@northpoint-architects.com
Part of the Roberston Simpson Group