

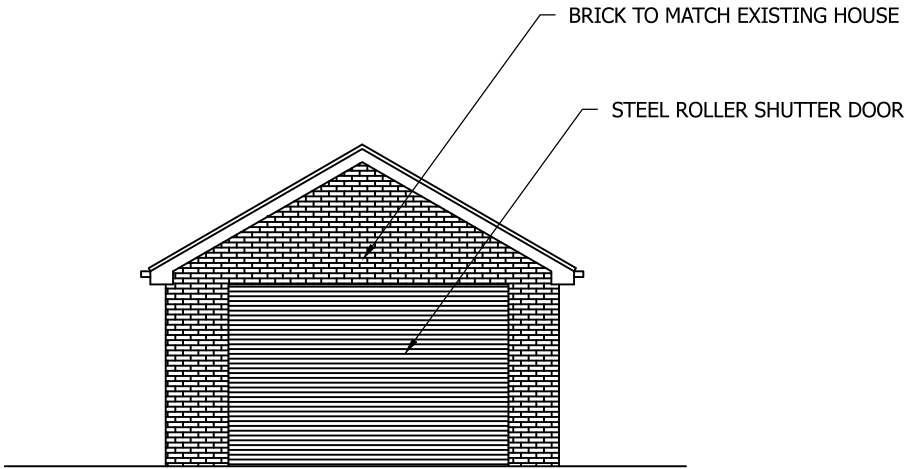



Drawing No.	Rev No.
MMF001 -003	

 


PROPOSED FRONT ELEVATION
SCALE 1:100 AT A3

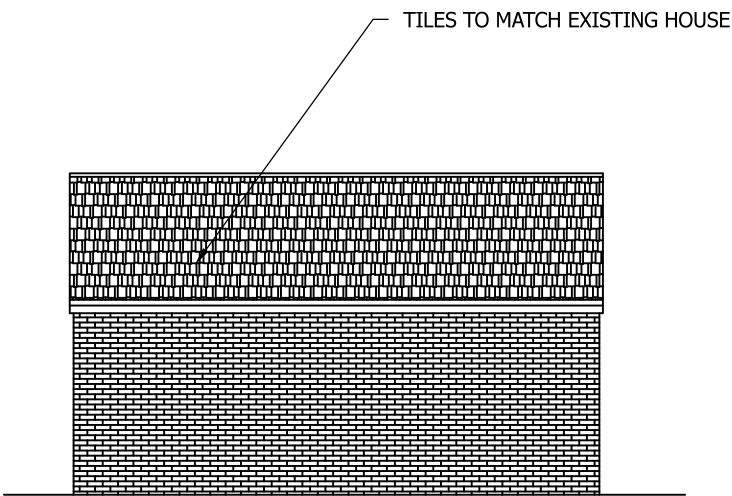

PROPOSED END ELEVATION
SCALE 1:100 AT A3

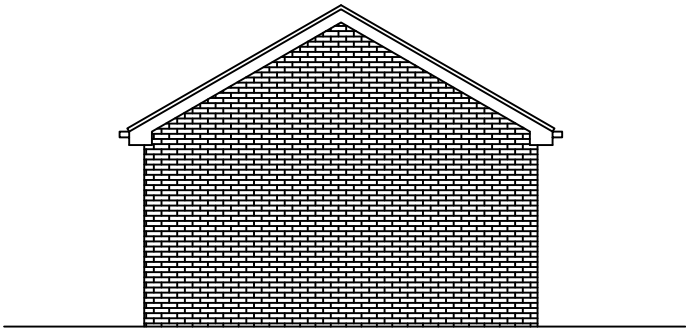

PROPOSED REAR ELEVATION
SCALE 1:100 AT A3

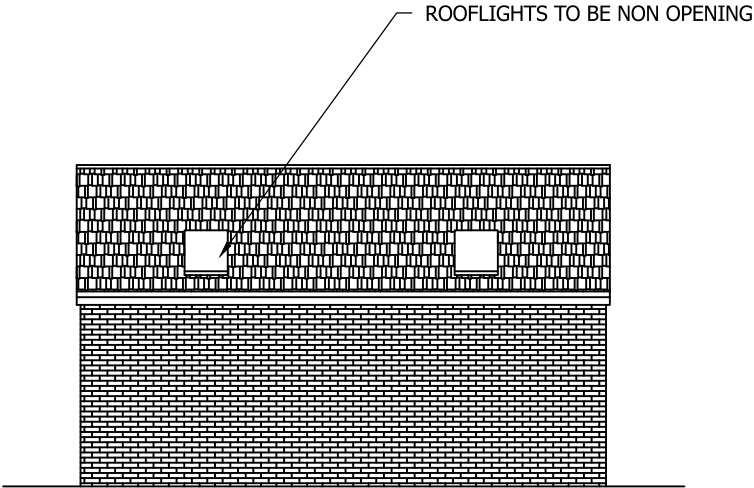

PROPOSED END ELEVATION
SCALE 1:100 AT A3

DO NOT SCALE: Contractor to check all dimensions and report any omissions or errors

NOTES

Rev	Description	By	Chk	App	Date
JRB DESIGNS Ltd 1 Saville Road Cudworth Barnsley S72 8LT Tel: 01226 383542 Fax: 01226 380078 Mob: 07970 541192 Email: john@jrbdesigns.co.uk This drawing is copyright. © jrbdesigns Ltd.					

Client

MR. M FRANCIS

Drawing Title					
PROPOSED ELEVATIONS					
Address					
42 POPLAR AVENUE SHAFTON BARNSELEY S72 8PE					
Project Title:					
PROPOSED DETACHED GARAGE					
Purpose of Issue:					
PLANNING					
Drawing Status					
FIRST ISSUE					

Scale at A3 AS SHOWN	Drawn By JRB	Date 08/06/2023			
Checked By	Date 08/06/2023	Approved By	Date 08/06/2023	Revision	
Project No. MMF001		Drawing No. 003		Revision -	
APPROVAL ☒ INFORMATION ☐ TENDER ☐ CONTRACT ☐ CONSTRUCTION ☐					