

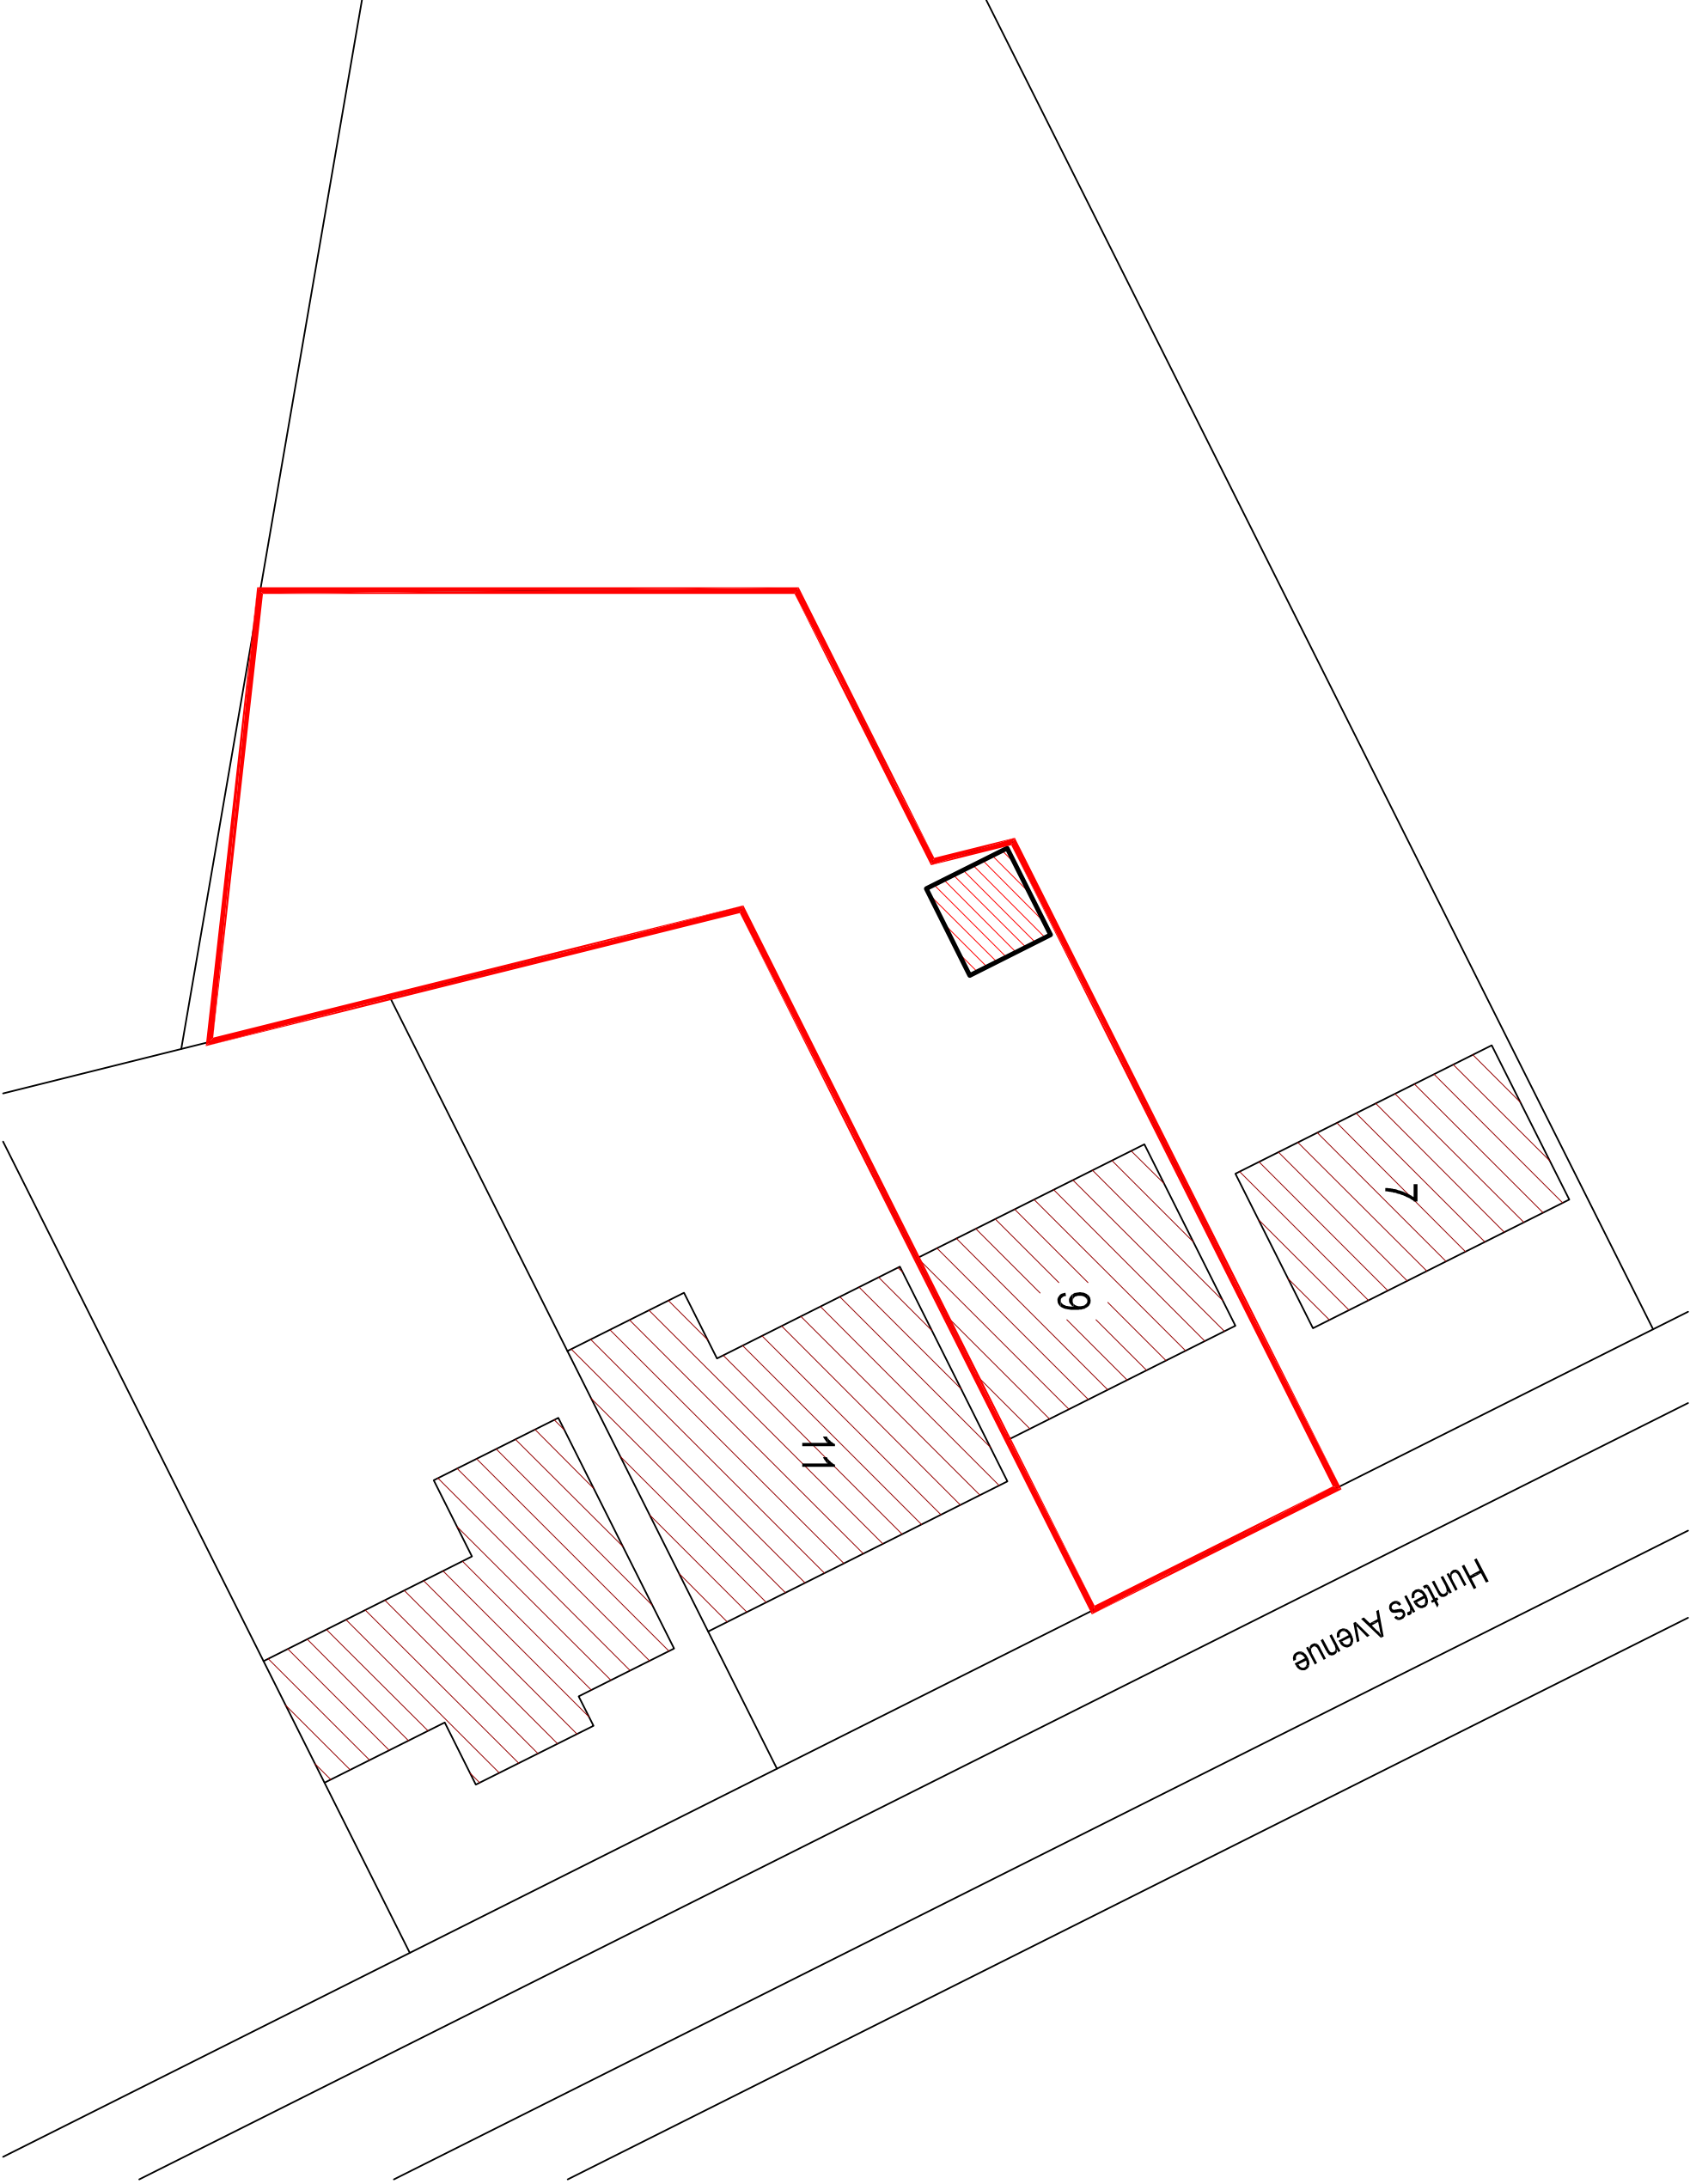


NOTES:

DO NOT SCALE FROM THIS DRAWING.
VERIFY ALL DIMENSIONS, SETTING OUT AND BOUNDARIES ON SITE. NOTIFY ANY
DISCREPANCIES TO THE RDS PRIOR TO CONSTRUCTION ON SITE.
FOR STRUCTURAL INFORMATION, REFER TO STRUCTURAL ENGINEER'S DETAILS.

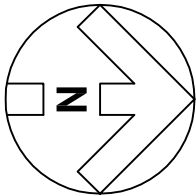

SITE PLAN

 

PLANNING

CLIENT: Mr & Mrs P Booth

PROJECT: 9 Hunters Avenue
Barnsley

PROPOSED SITE
Plan

DRAWING: DATE: Sept 2016
SCALE: 1:250

Renishaw Design Services

18 Renishaw Avenue, Broom, Rotherham S60 3LW
M 07709655886, E mail@r-d-s.co.uk

2016-026

010

©RDS LTD - 2008