



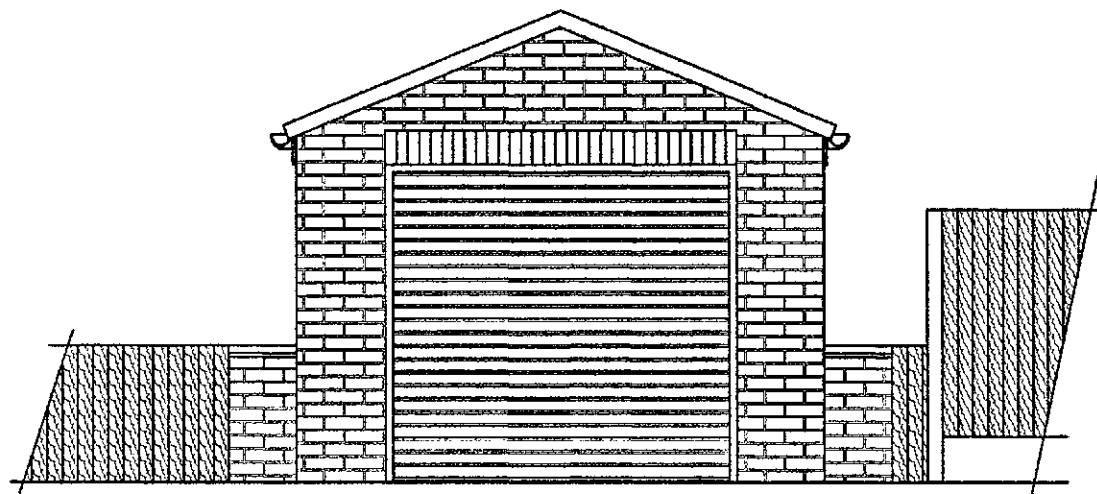


ELEVATION FROM TOPCLIFFE ROAD


- 2No. 450x450mm BRICK PIERS EITHER SIDE OF DRIVE ENTRANCE - HEIGHT 900mm
- EXISTING TIMBER FENCE EITHER SIDE OF NEW DRIVE TO BE RETAINED
- FENCE TO No.1 BRETTAS PARK TO BE LEFT UNDISTURBED

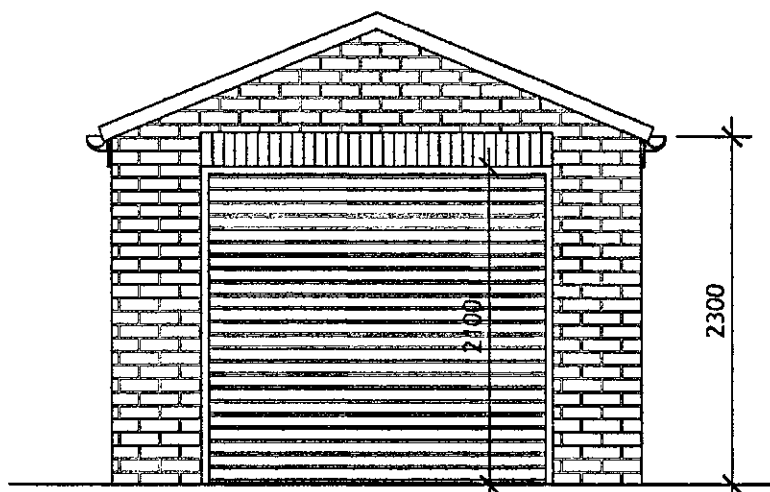


FRONT ELEVATION

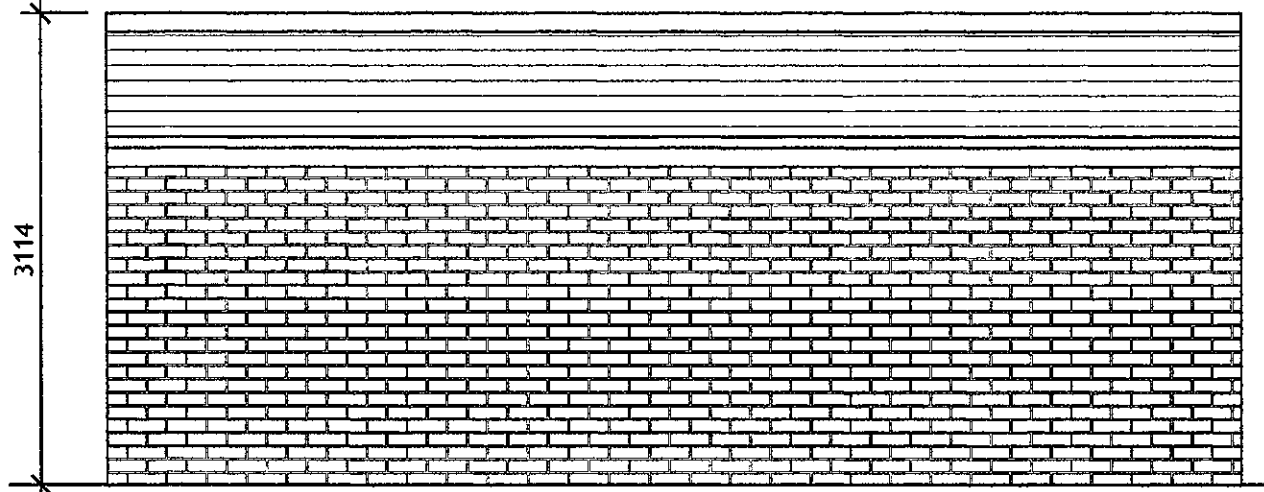


SIDE ELEVATION

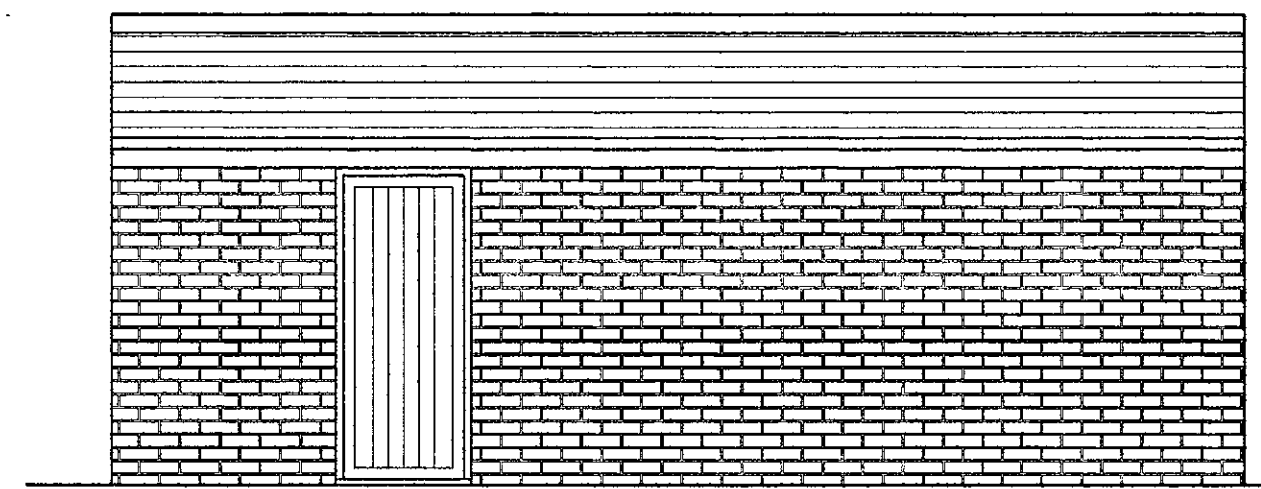


SIDE ELEVATION

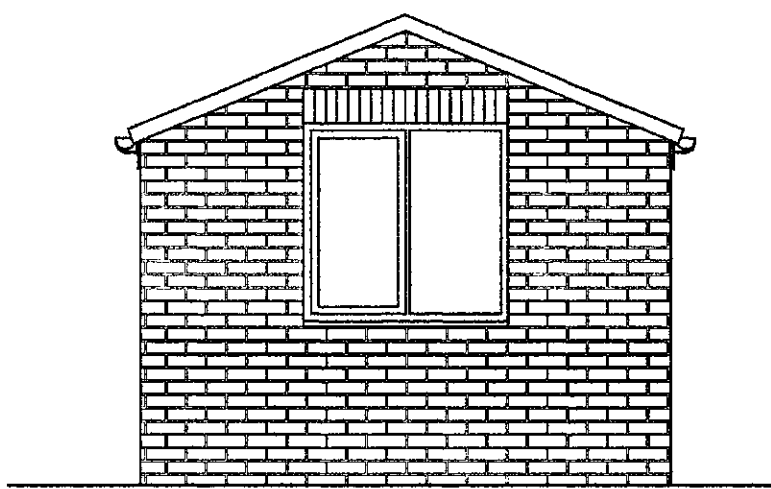


REAR ELEVATION

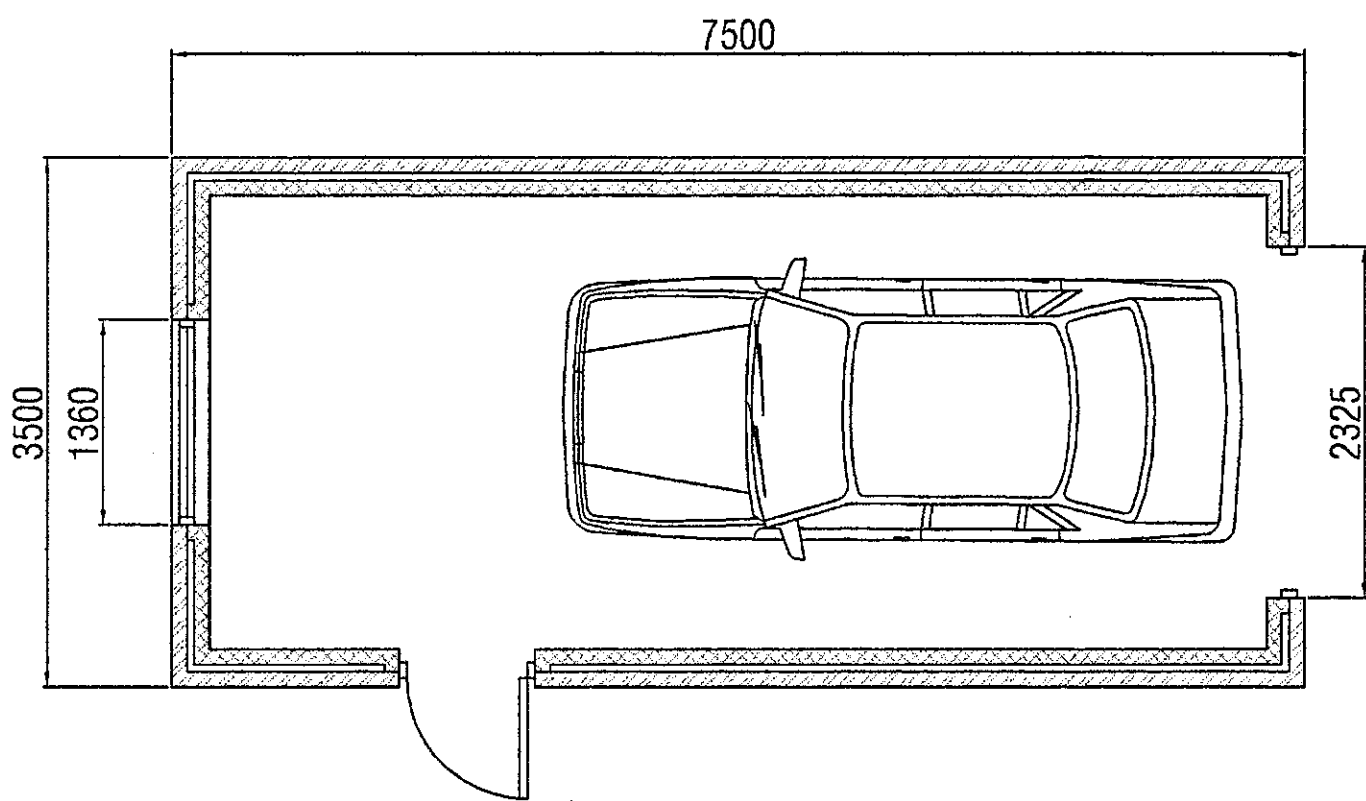

FLOOR PLAN

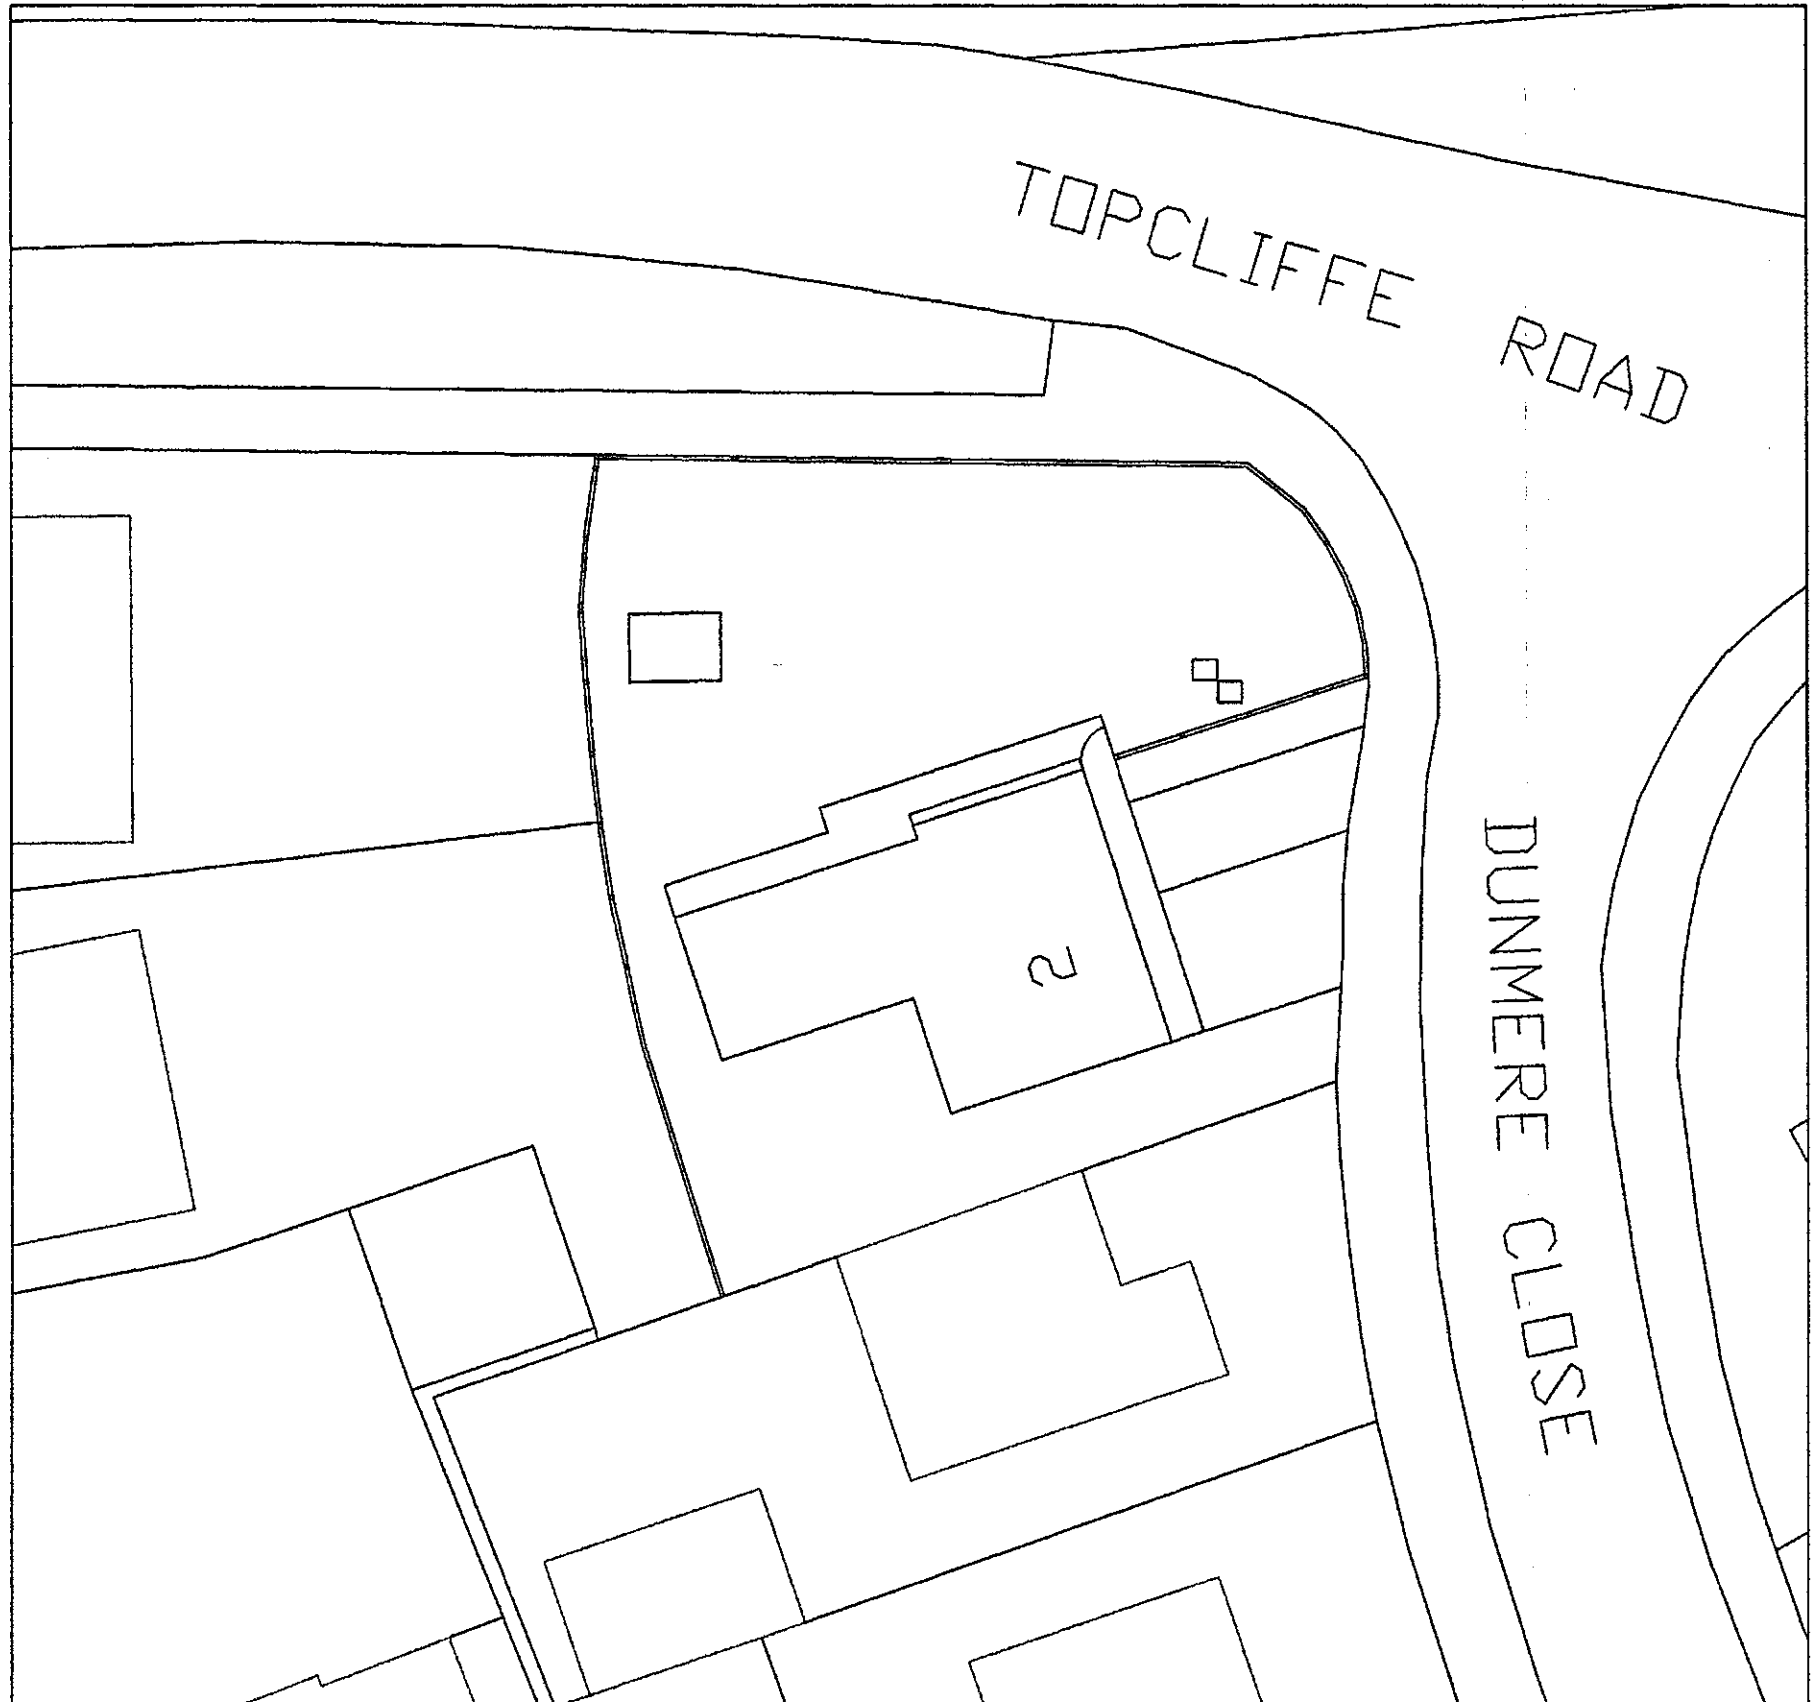

As Existing

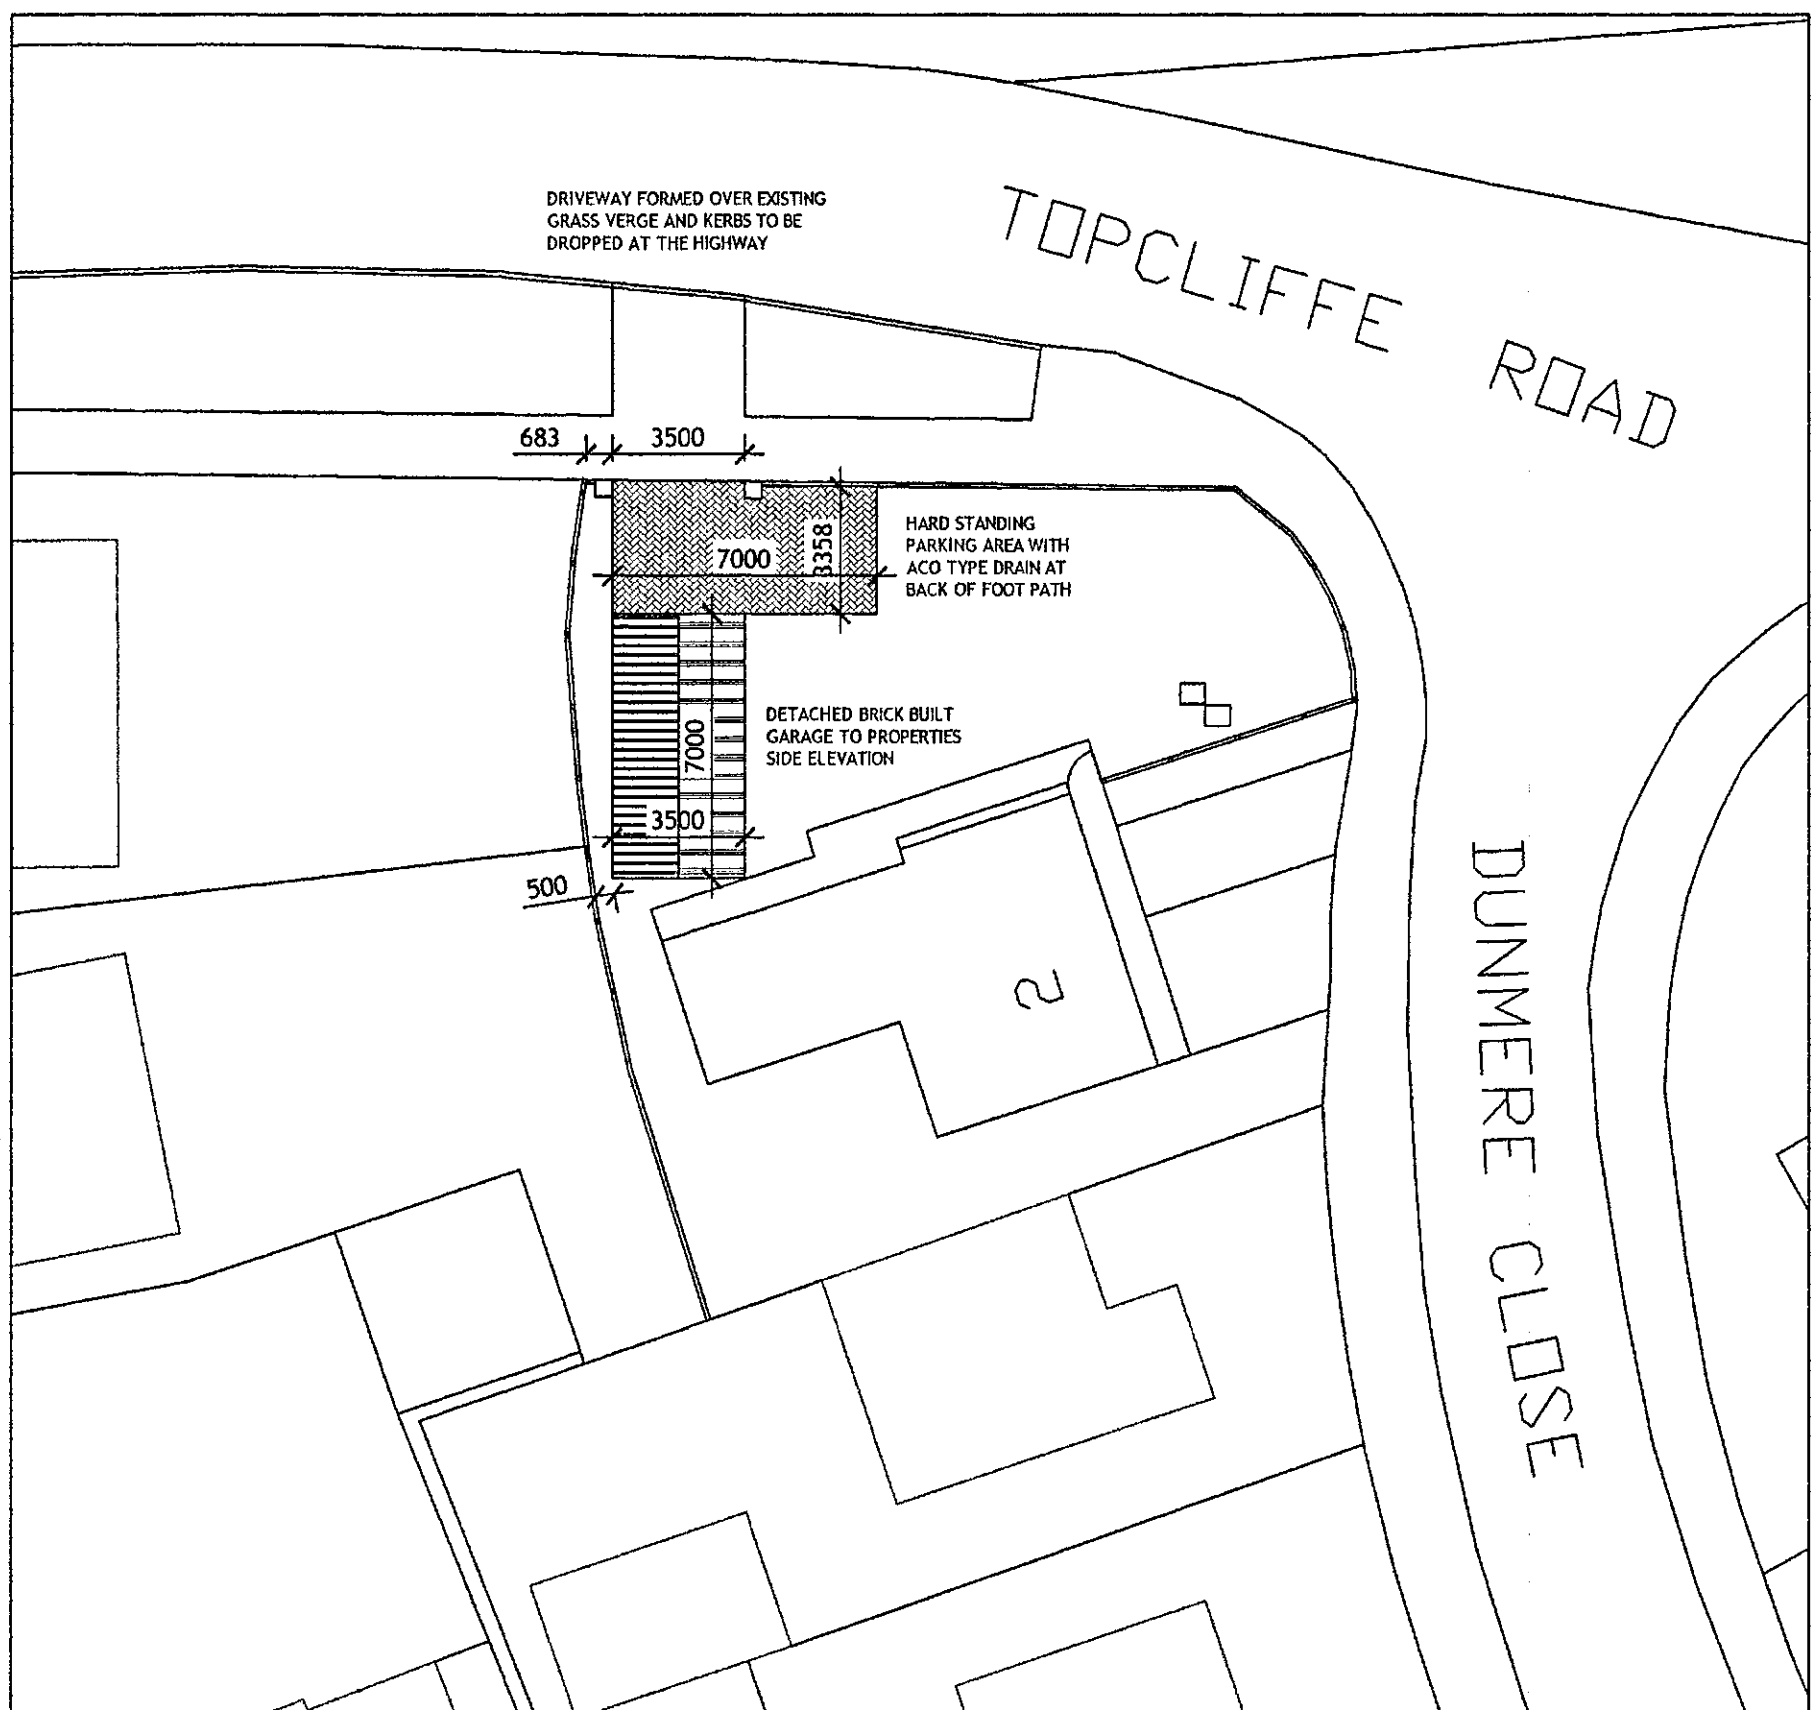

As Proposed

NOTE:
PROPOSED GARAGE WILL BE
LOCATED ON THE PROPERTIES
SIDE ELEVATION (TOPCLIFFE RD)
AS PRINCIPLE ELEVATION IS ALONG
DUNMERE CLOSE - REGISTERED
POSTAL ADDRESS



PROJECT MANAGEMENT & ARCHITECTURAL SERVICES
WEB: www.promanconsultancy.co.uk EMAIL: info@promanconsultancy.co.uk

Project			
Mrs J Nesh 2 Dunmere Close, Barnsley, S71 1XR			
Drawing title			
As Existing & Proposed			
Drawn	DK	Date	June 18
Scale	1:200, 1:50@A1		
Project no.	1192	Drawing no.	1192-01
Revision	01	03	