



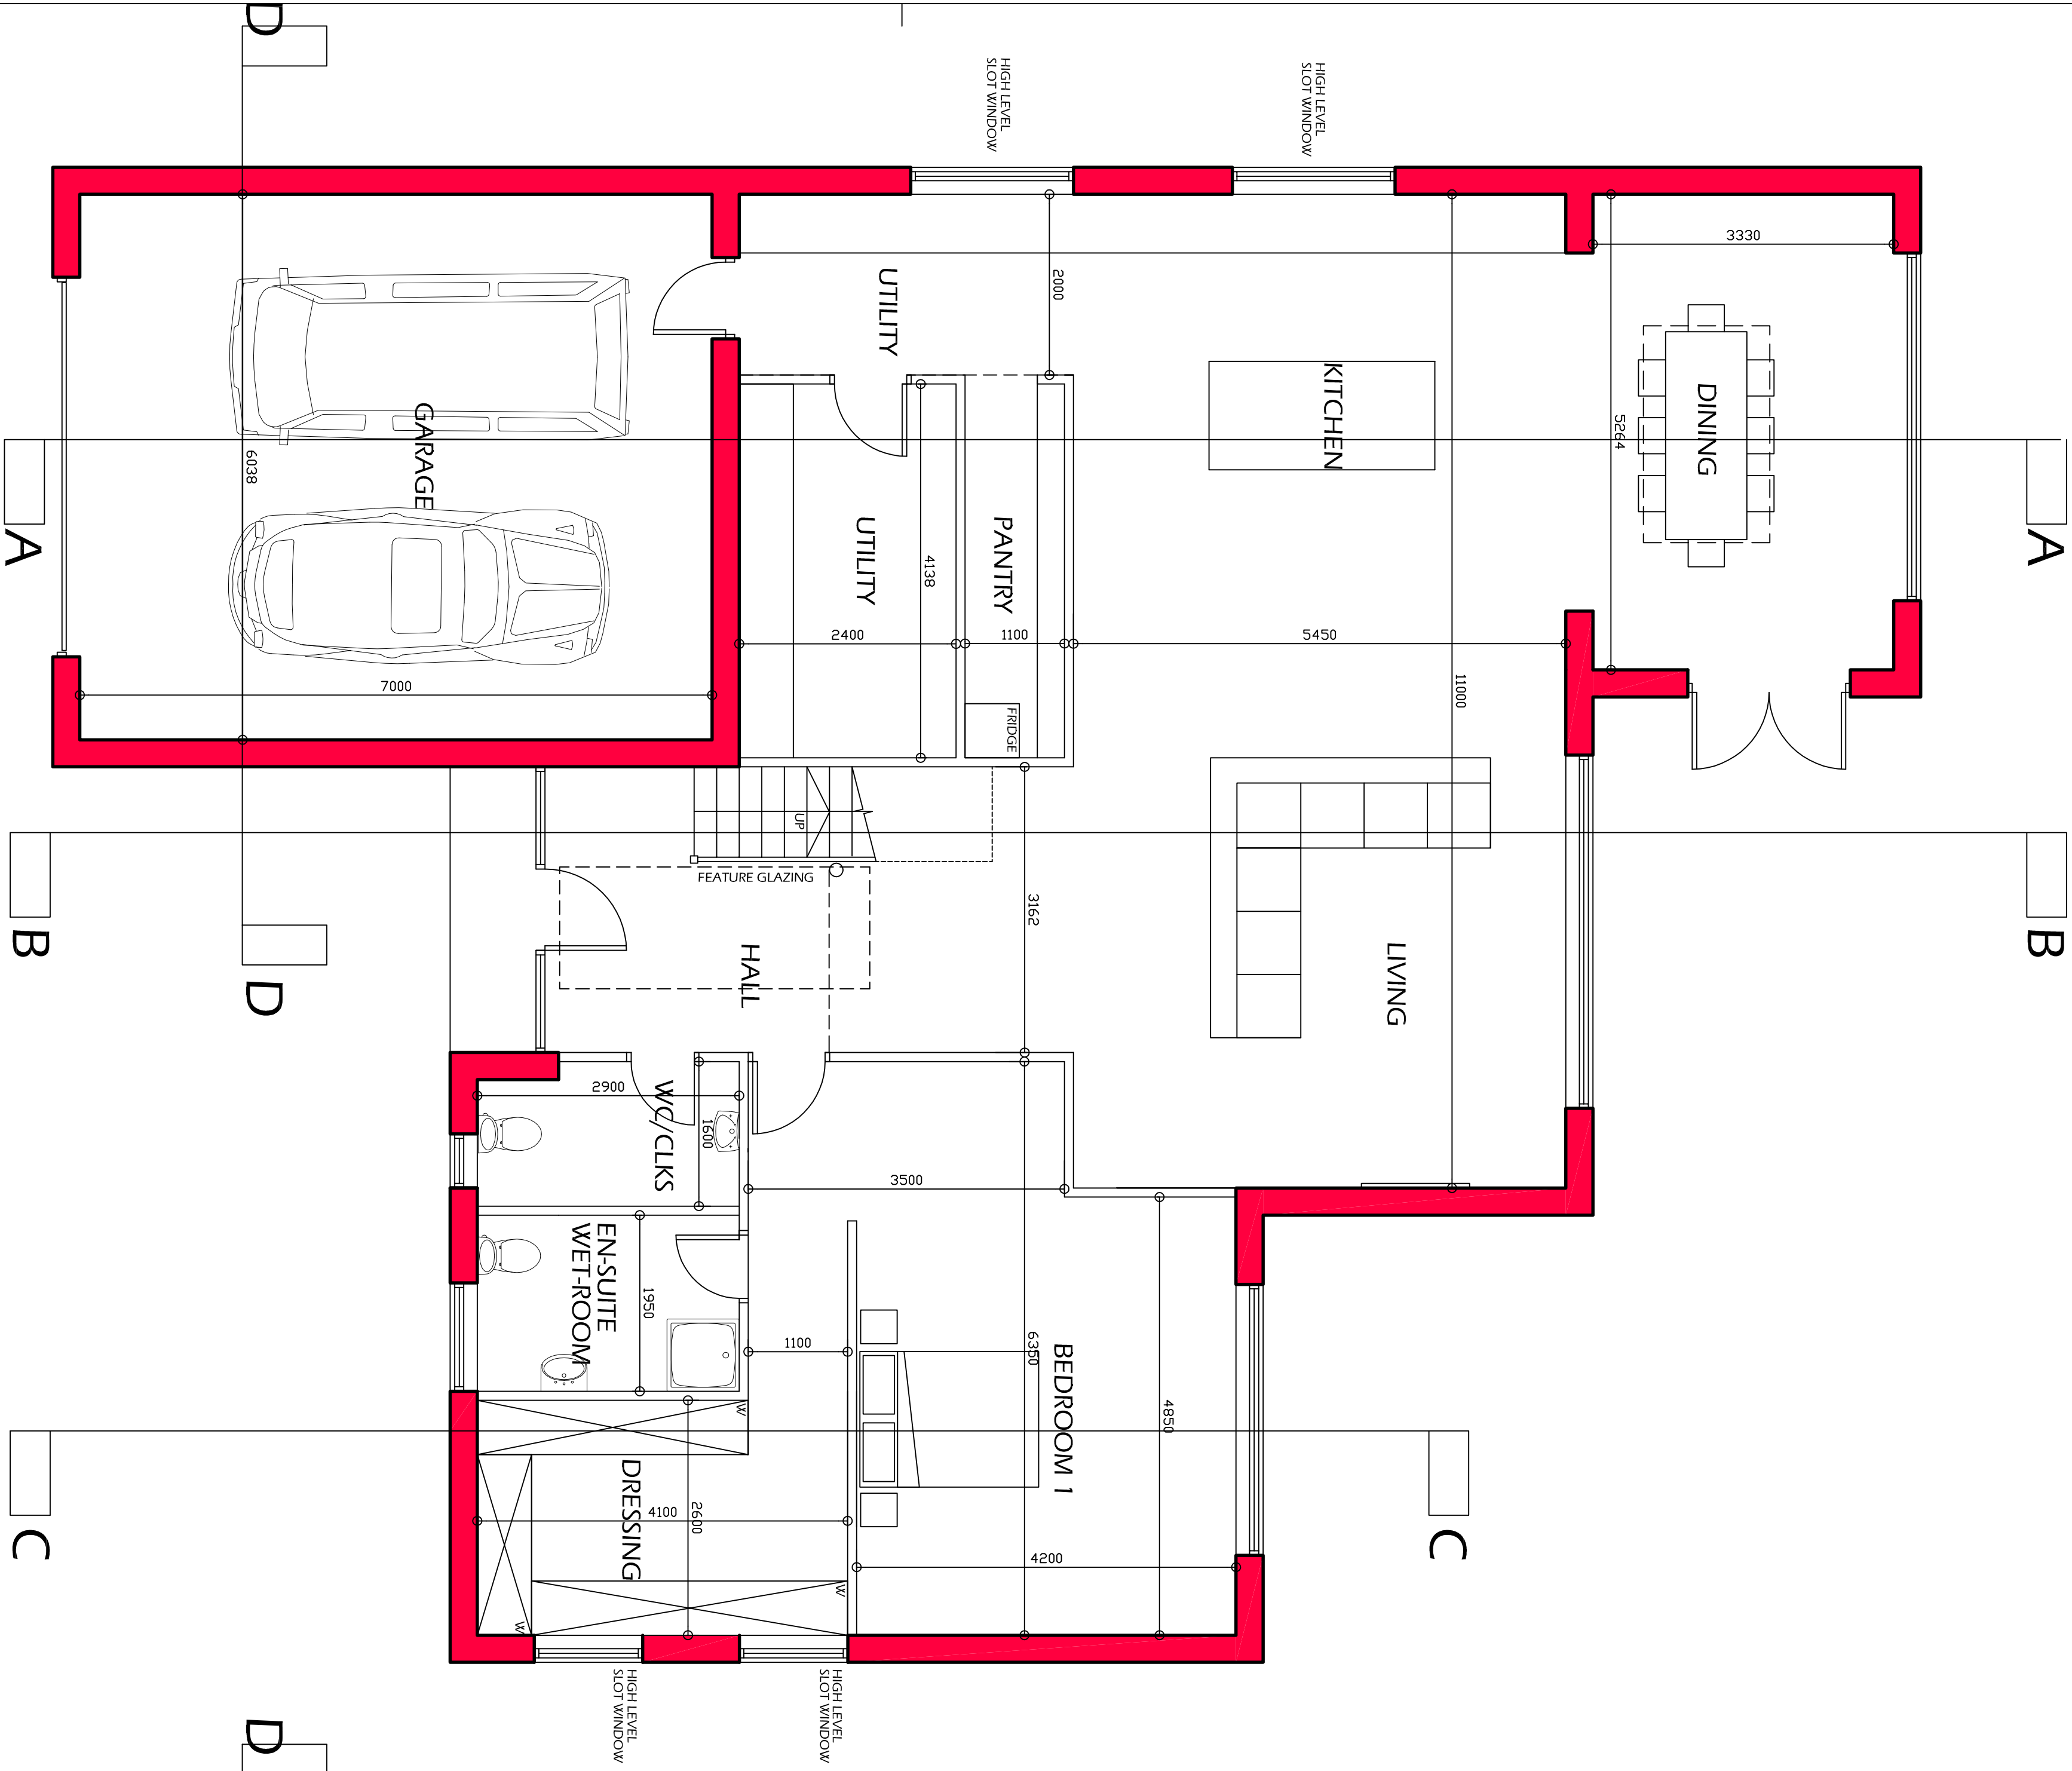

PROPOSED GROUND FLOOR PLAN 1:100

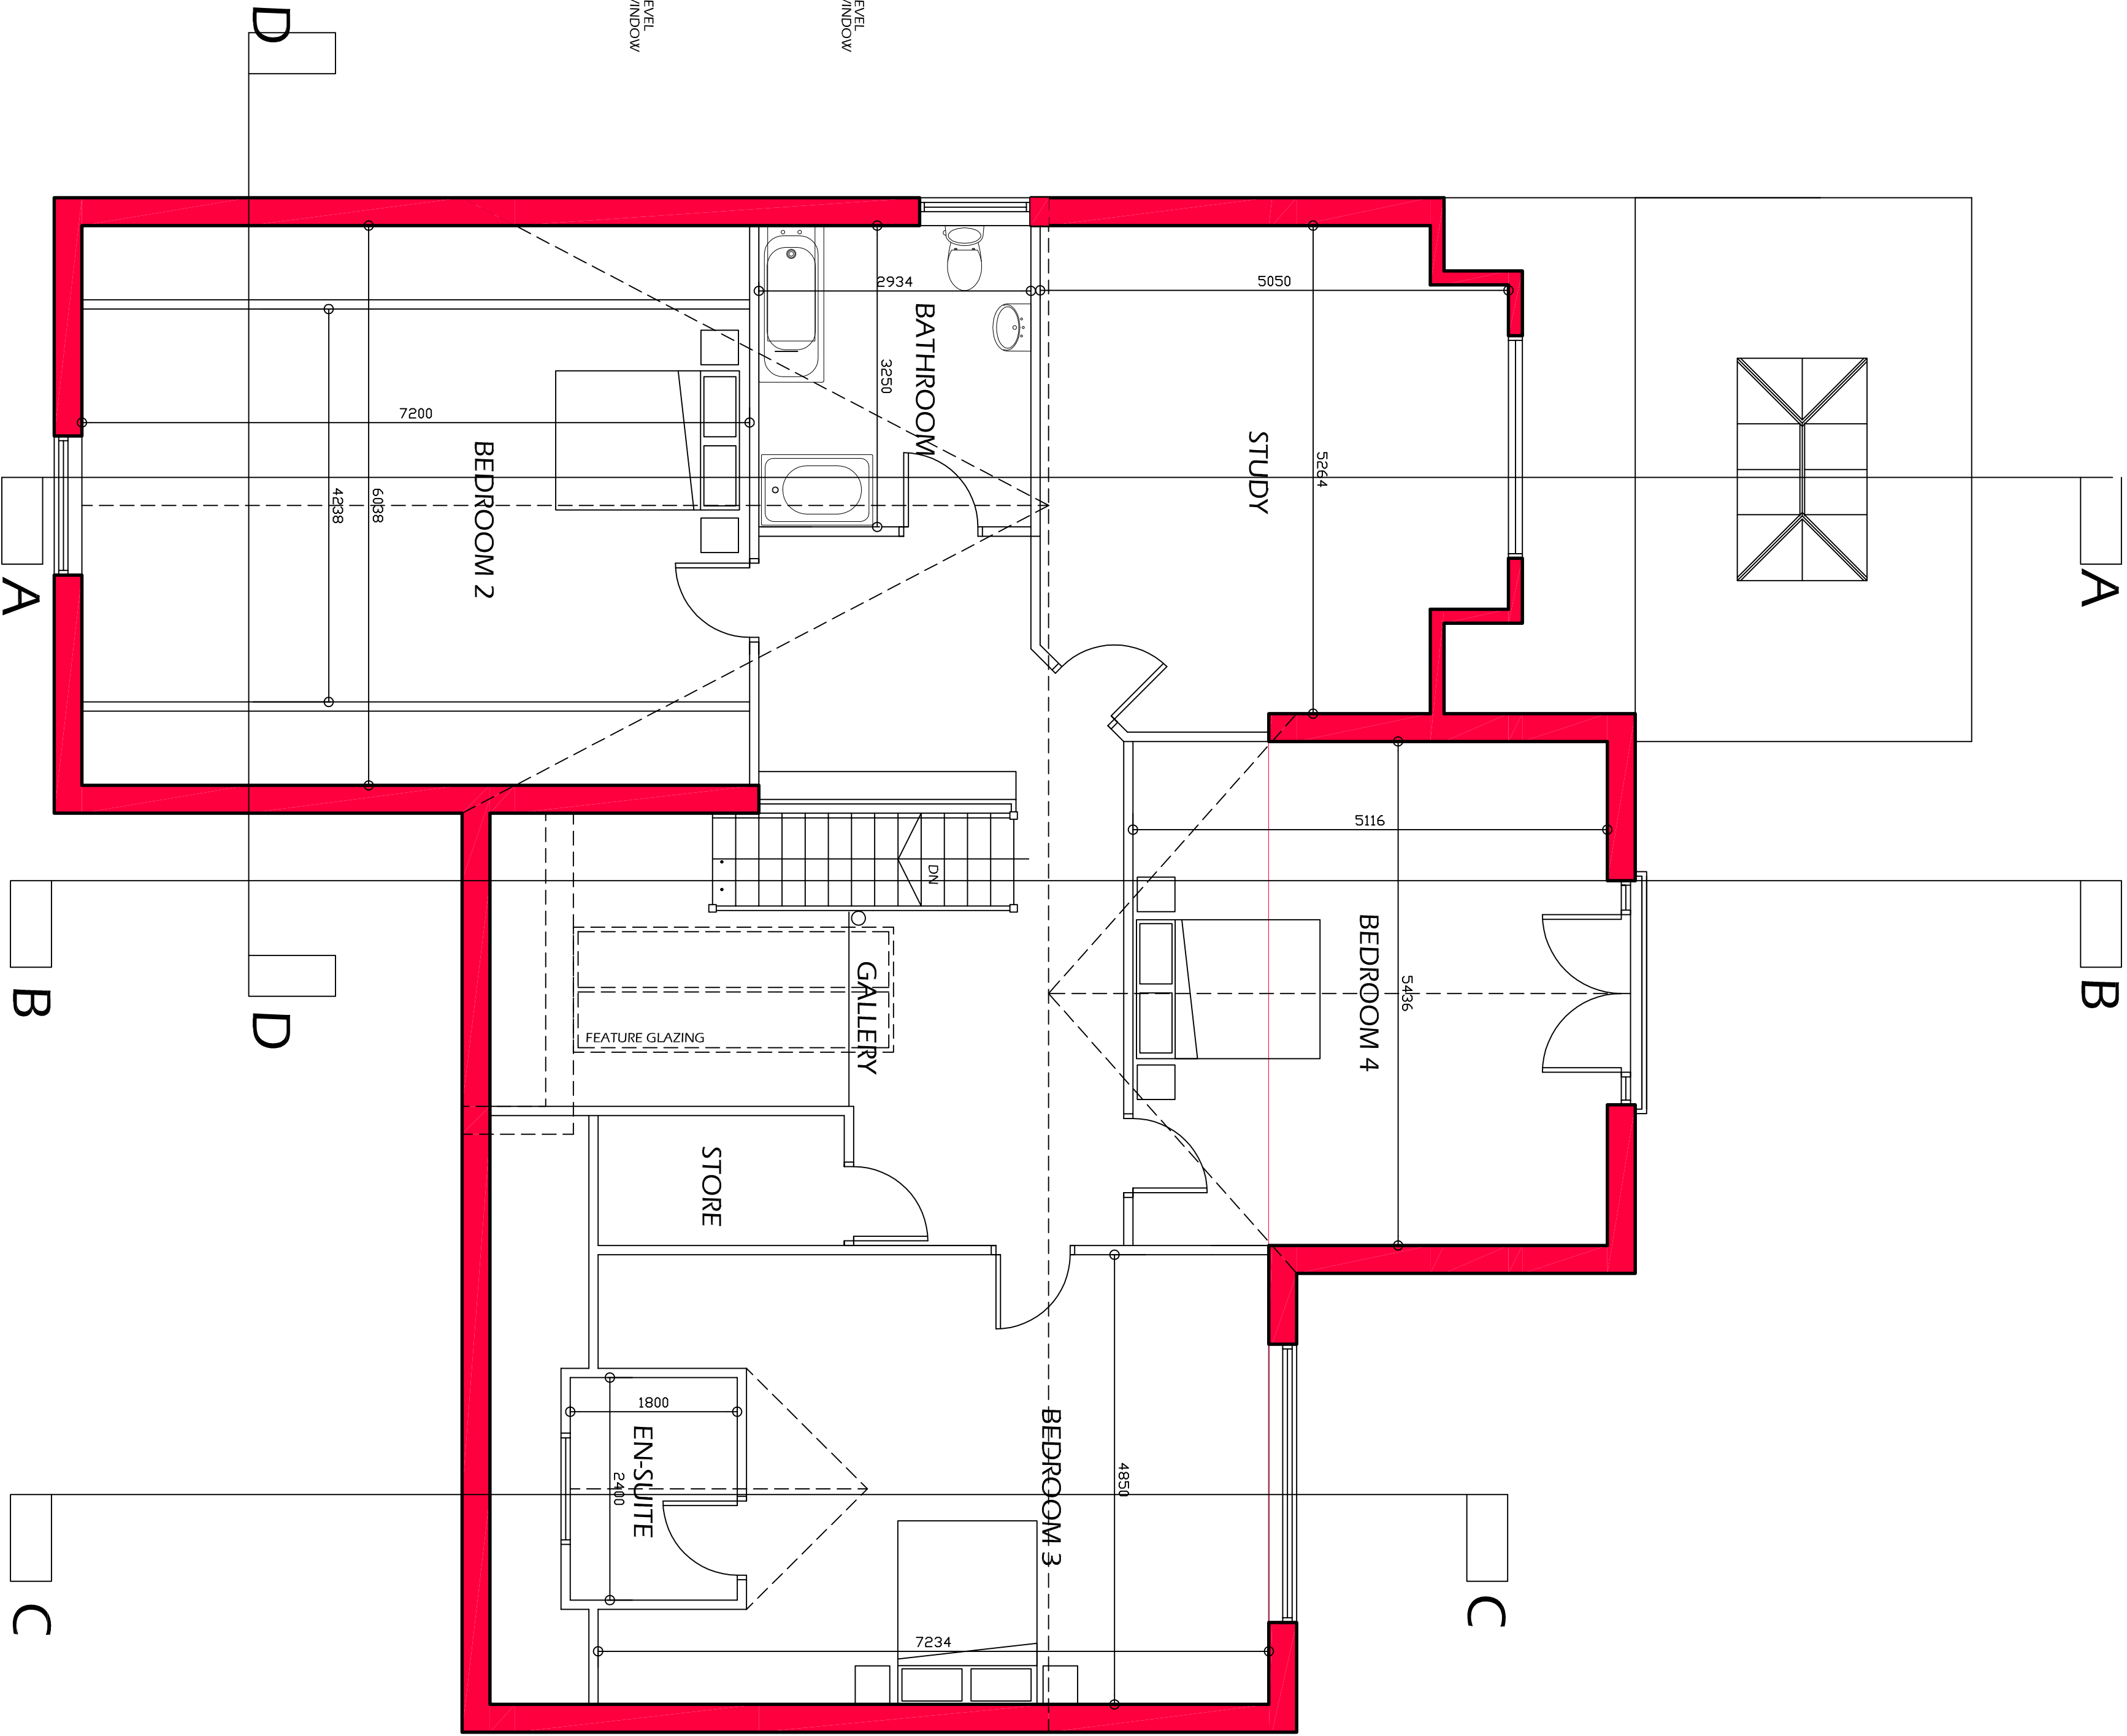

PROPOSED FIRST FLOOR PLAN 1:100

Notes:

1. THE DRAWING AND THE COPYRIGHT AND PATENT HEREIN ARE RESERVED BY THE ARCHITECTURAL SERVICES, NYP ARCHITECTURAL SERVICES, 24 TIMPDALE DRIVE, CAMTHORNE, BRANISLEY, S75 4EN. IT IS TO BE USED ONLY FOR THE PROJECT AND NOT BE REPRODUCED OR REPRODUCED ONLY UNDER CONTRACT.
2. CONTRACTORS AND SUB-CONTRACTORS MUST CHECK AND AGREE ALL DIMENSIONS BEFORE PREPARING SHOP DRAWINGS OR COMMENCING WORK ON SITE.
3. CONTRACTORS ARE RESPONSIBLE FOR INFORMING THE DESIGNER OF ANY DISCREPANCY, RESOLVED ON THE DRAWING OR BETWEEN THE DRAWING AND THE FIELD, BEFORE COMMENCING WORK. THE STANDARD FORM OF CONTRACT IN RESPECT OF THE WORK.
4. WRITTEN DIMENSIONS ONLY ARE TO BE USED FROM THIS DRAWING. IF IN ANY DOUBT ASK FOR CLARIFICATION.



NYP ARCHITECTURAL SERVICES

The Grove, High Street, Oldham, Greater Manchester, M20 2JG. Tel: 01206 200898. E-mail: sales@nyp.co.uk / info@nyp.co.uk

Client: MR & MRS CARTWRIGHT

Project: PROPOSED DWELLING

24 TIMPDALE DRIVE, CAMTHORNE, BRANISLEY

S75 4EN

Drawing Title: SKETCH SCHEDULE

GROUND AND FIRST FLOOR PLAN

Date: MAY 2016

Ref: 02/61

Dwg. No. SK01

Scale: A1

Rev. D