


- 1 Proposed new Sub Station
- 2 New vehicular and pedestrian access. Highway works subject to highways consultants design. Refer to P401 for Surfacing Treatments
- 3 Wall subject to further discussions with neighbours
- 4 New acoustic timber fence and security gate with emergency push pad/bar. Refer to P402 for Boundary Treatments
- 5 New 7.5m Lidl pylon signage in accordance with Lidl spec
- 6 New RC retaining wall
- 7 New Gabion Basket retaining wall
- 8 New Sheffield cycle hoops
- 9 New electric car charging point

Existing trees/bushes in red hatching to be removed

New proposed tree

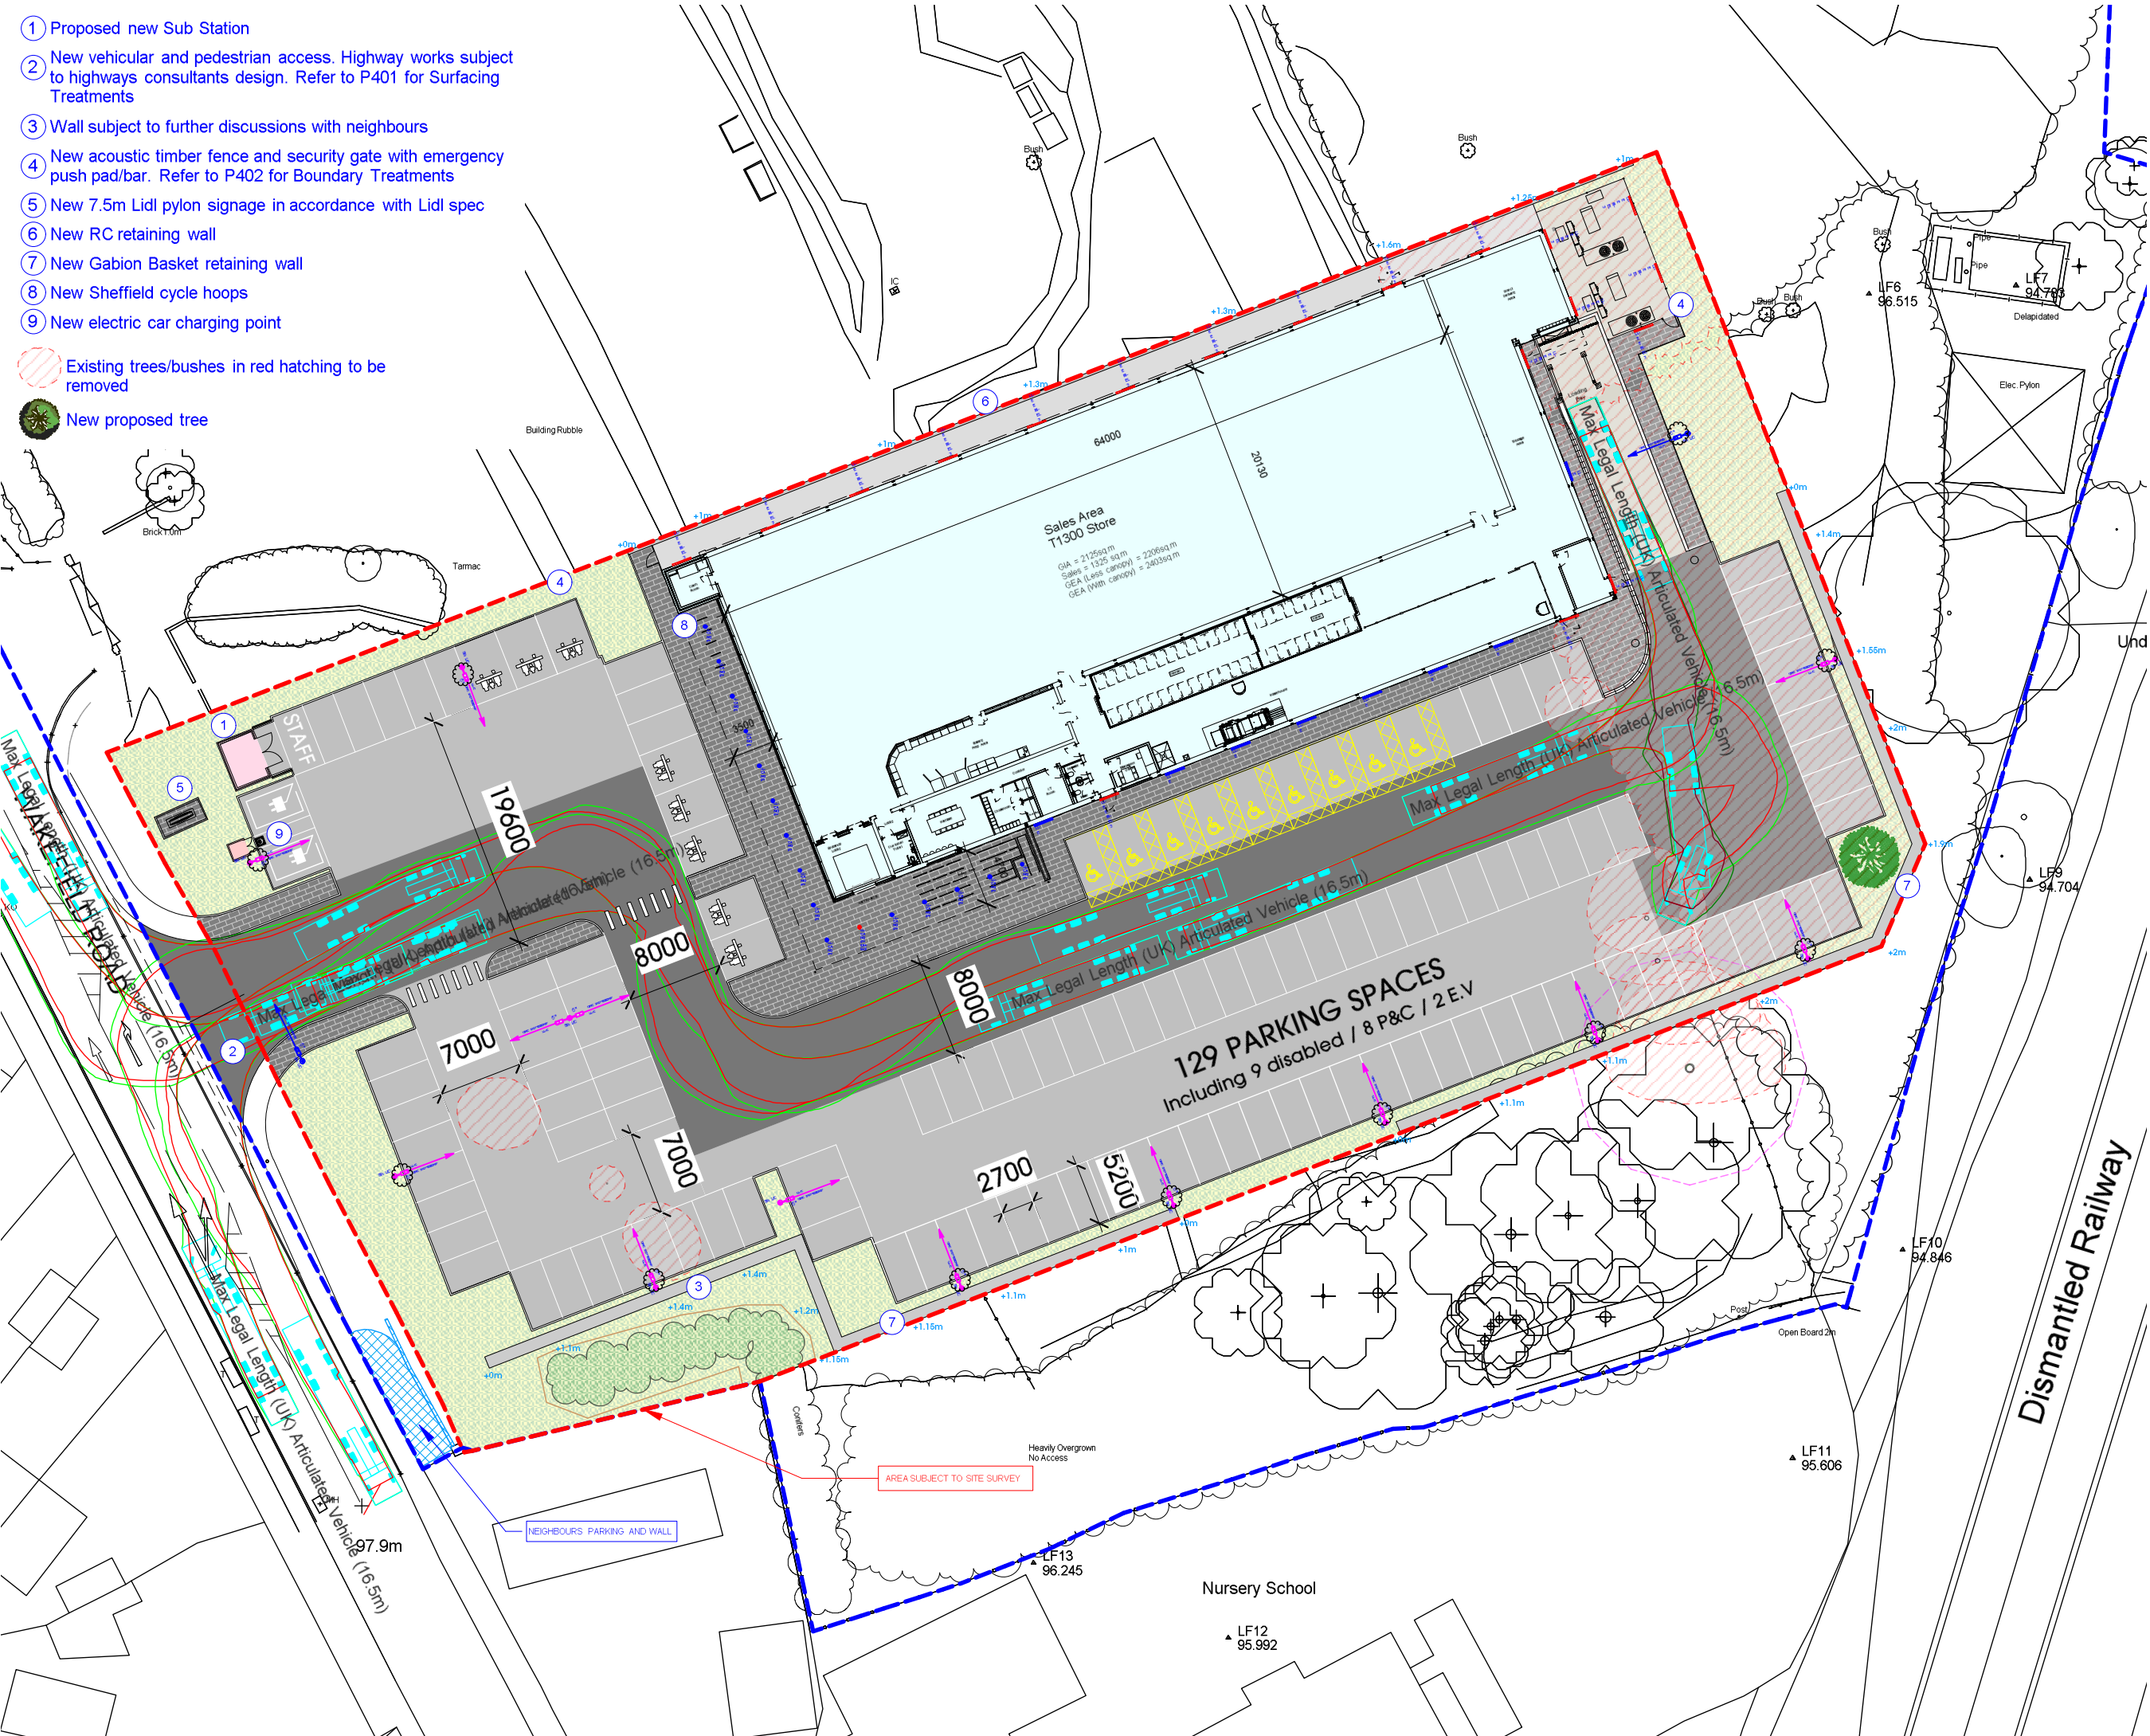

THIS DRAWING IS COPYRIGHT, AND REMAINS THE PROPERTY OF HTC ARCHITECTS. IT MUST NOT BE REPRODUCED, USED, DISCLOSED OR TRANSMITTED TO THIRD PARTIES IN ANY FORM, IN WHOLE OR IN PART, WITHOUT PRIOR WRITTEN PERMISSION.

DO NOT SCALE!
ALL DIMENSIONS SHOULD BE CHECKED ON SITE BEFORE WORK COMMENCES

INLINE WITH TOPOGRAPHICAL SURVEY, LANDFORM SURVEY DATED 03.07.15 DRAWING NUMBER 001

SUBJECT TO CONFIRMATION OF CAR CHARGING POINT REQUIREMENT

LIGHTING LAYOUT BASED ON LIDL Mapplewell Carpark Ltg Proposal 30.01.18 PHILIPS SCHEME

BASED ON LIDL 2017.2 SPEC

SUBJECT TO HIGHWAYS CONSULTANT DESIGN



Refer to 1744 P407 for residual risks information

Development Site Area (sq m)	45,249 sq m
Red Line Site Area (sq m)	9,098 sq m

Store Type Reference	Type 1300 Store
Sales Areas (sq m)	1325
Number of Aisles	5 Aisle
G/F GIA (sq m)	2125
Building footprint (ex canopy) (sq m)	2206
Building footprint (inc canopy) (sq m)	2403
Lidl Car Park Spaces	129

Rev	Date	Description	Drawn
I.	21.02.18	Electric car charging point and cycle hoops added, sub station location altered, neighbours parking and wall highlighted.	RT
H.	02.02.18	Philips lighting layout LIDL Mapplewell Carpark Ltg Proposal 30.01.18 added	AB
G.	23.01.18	Confers to SW corner of site amended to remain	AB
F.	17.01.18	Highways layout altered, parking and site entrance updated.	AB
E.	21.12.17	Retaining walls reduced to NW corner of site and altered to the SW of site	PC
D.	13.11.17	Highways layout and site entrance updated	AB
C.	22.09.17	Floor Plan updated to latest spec	AB
B.	11.09.17	Level gradient symbols added to E and W boundary & latest lighting scheme added	AB
A.	04.08.17	Annotations and retaining heights updated	LS
		Development boundary shown in blue	AB

htcarchitects

York Place Studio
8 Britannia Street
Leeds
LS1 2DZ
T: (0113) 244 3457
W: www.htcarchitects.co.uk
E: info@htcarchitects.co.uk

client
Lidl UK GmbH



project
New Store
Wakefield Road,
Mapplewell

drawing title
Proposed Type 1300 Lidl Site Plan

date July 2017

status Planning Issue

scale 1:500 @ A3

drawn RT/AB checked LS

job no. 1744 dwg no. P400 rev. I