



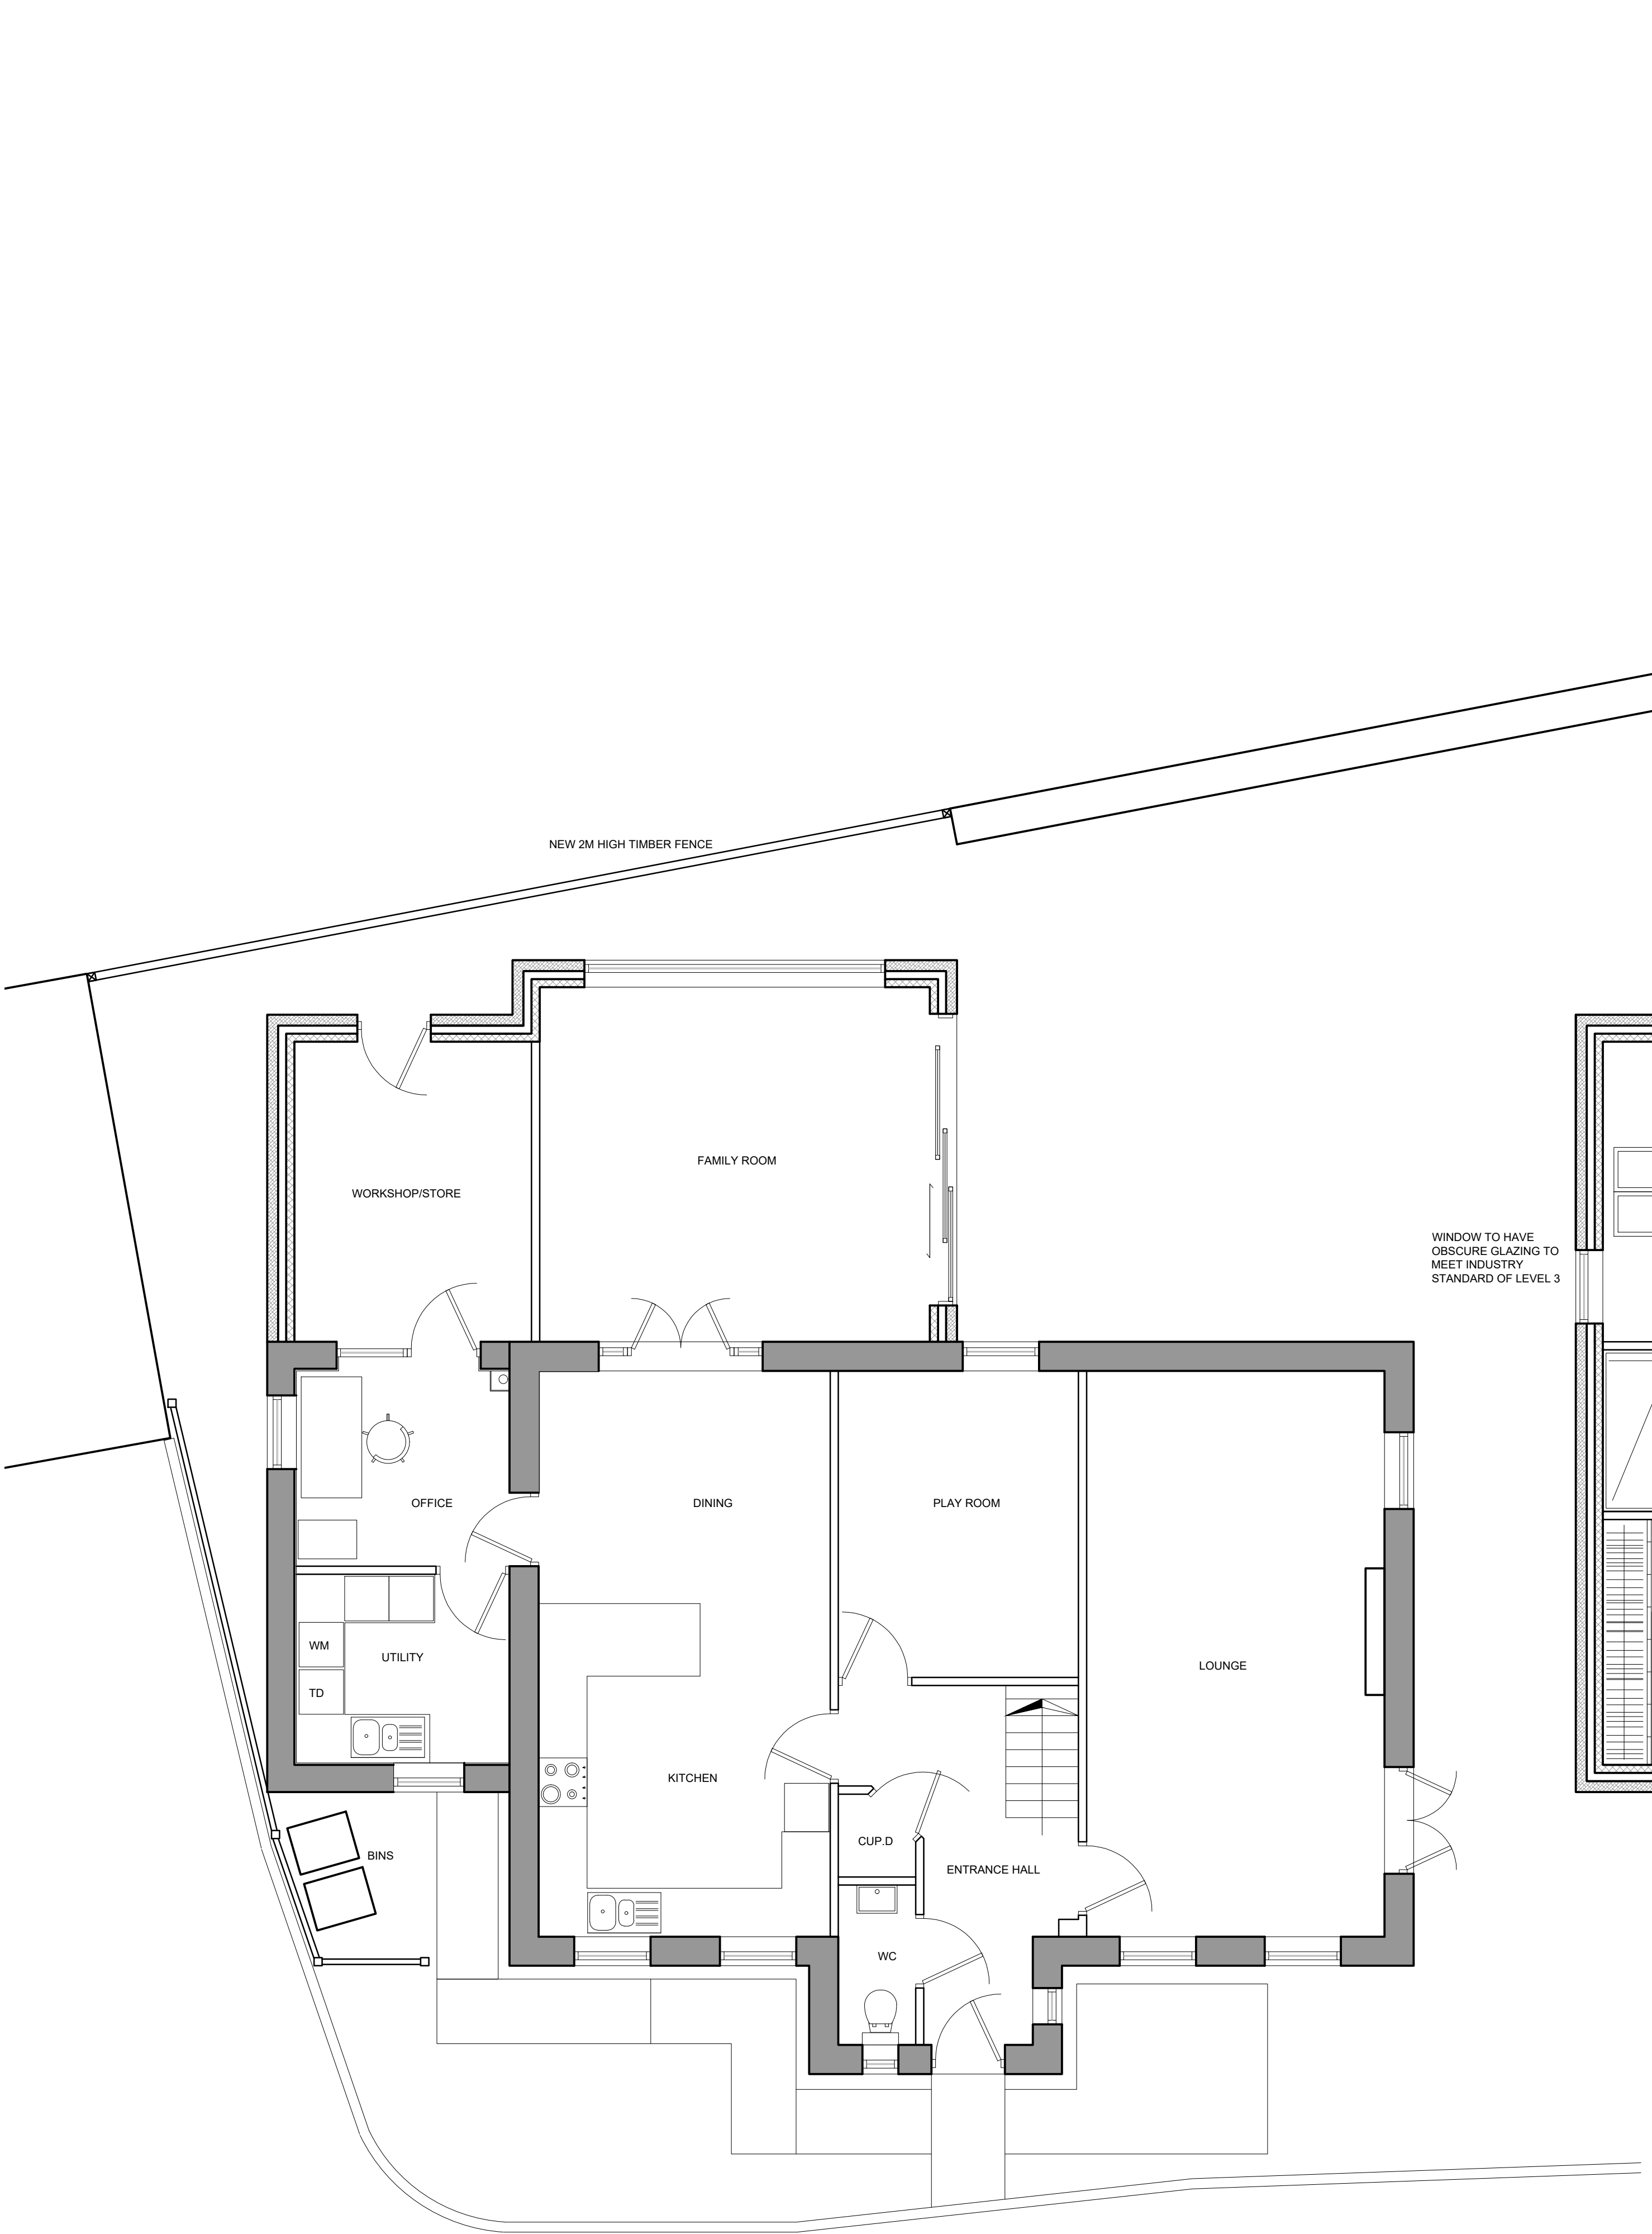


PROPOSED GROUND FLOOR PLAN
Scale 1:50

WINDOW TO HAVE
OBSCURE GLAZING TO
MEET INDUSTRY
STANDARD OF LEVEL 3

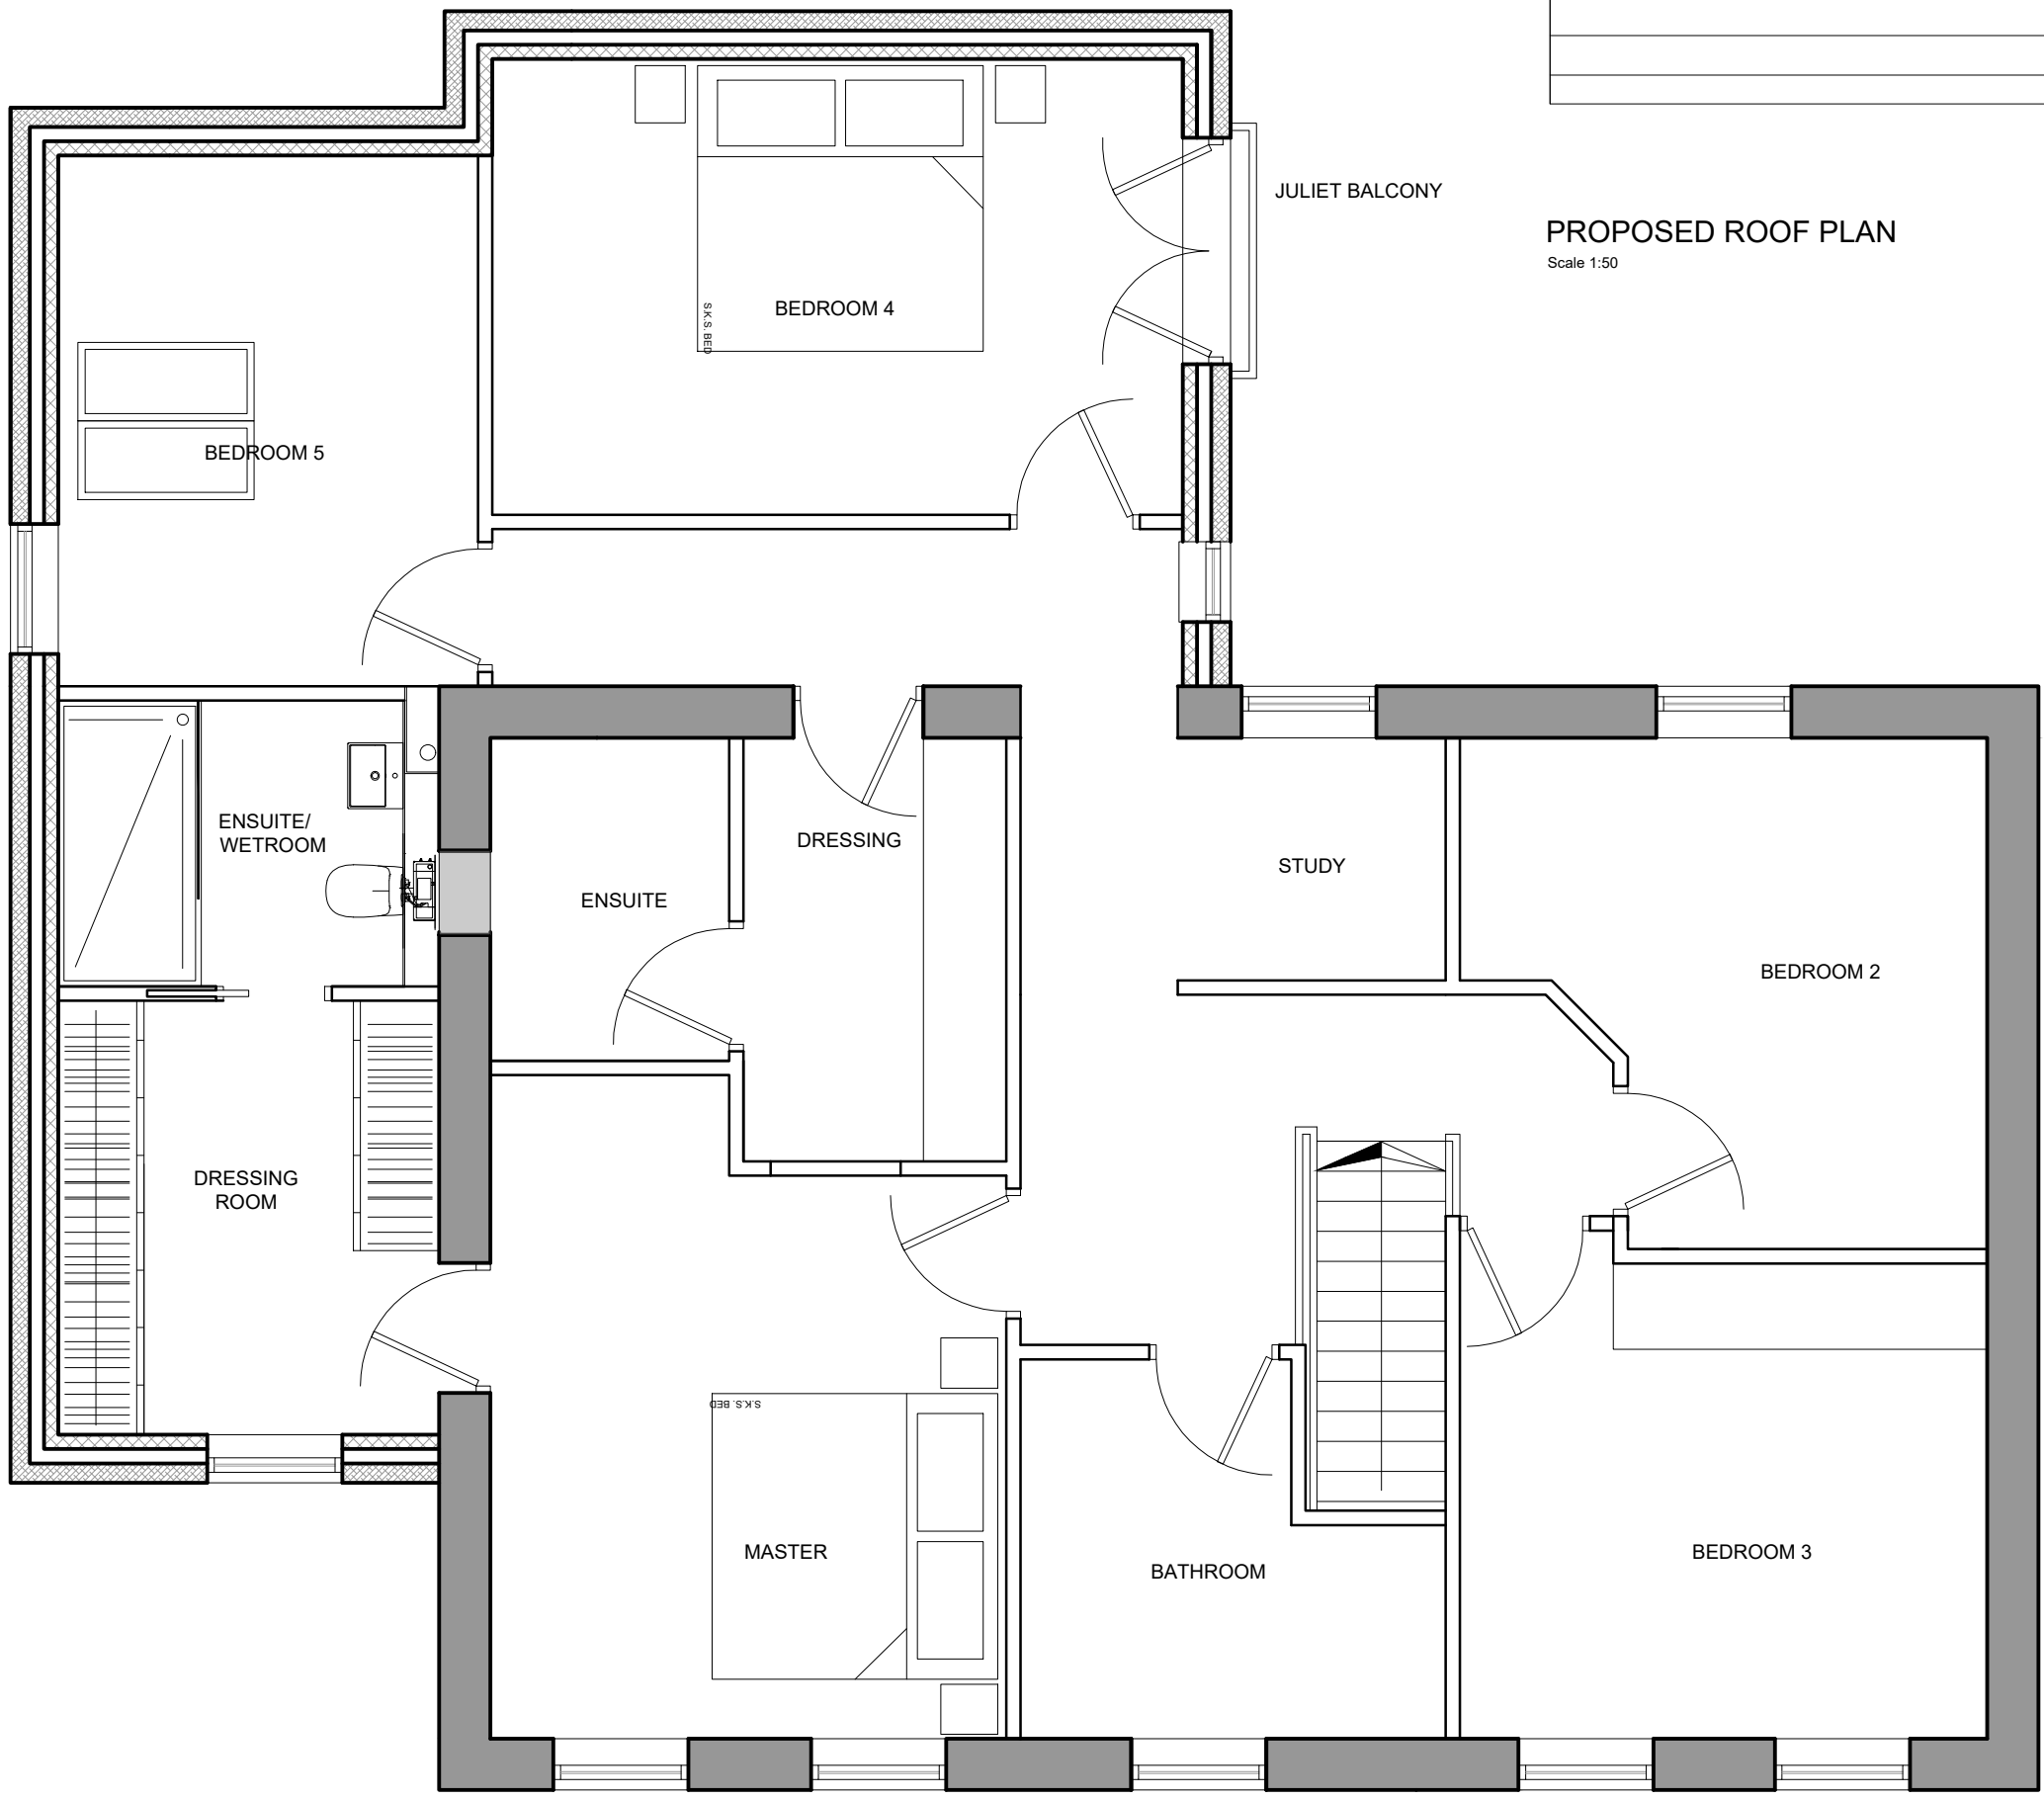

PROPOSED FIRST FLOOR PLAN
Scale 1:50

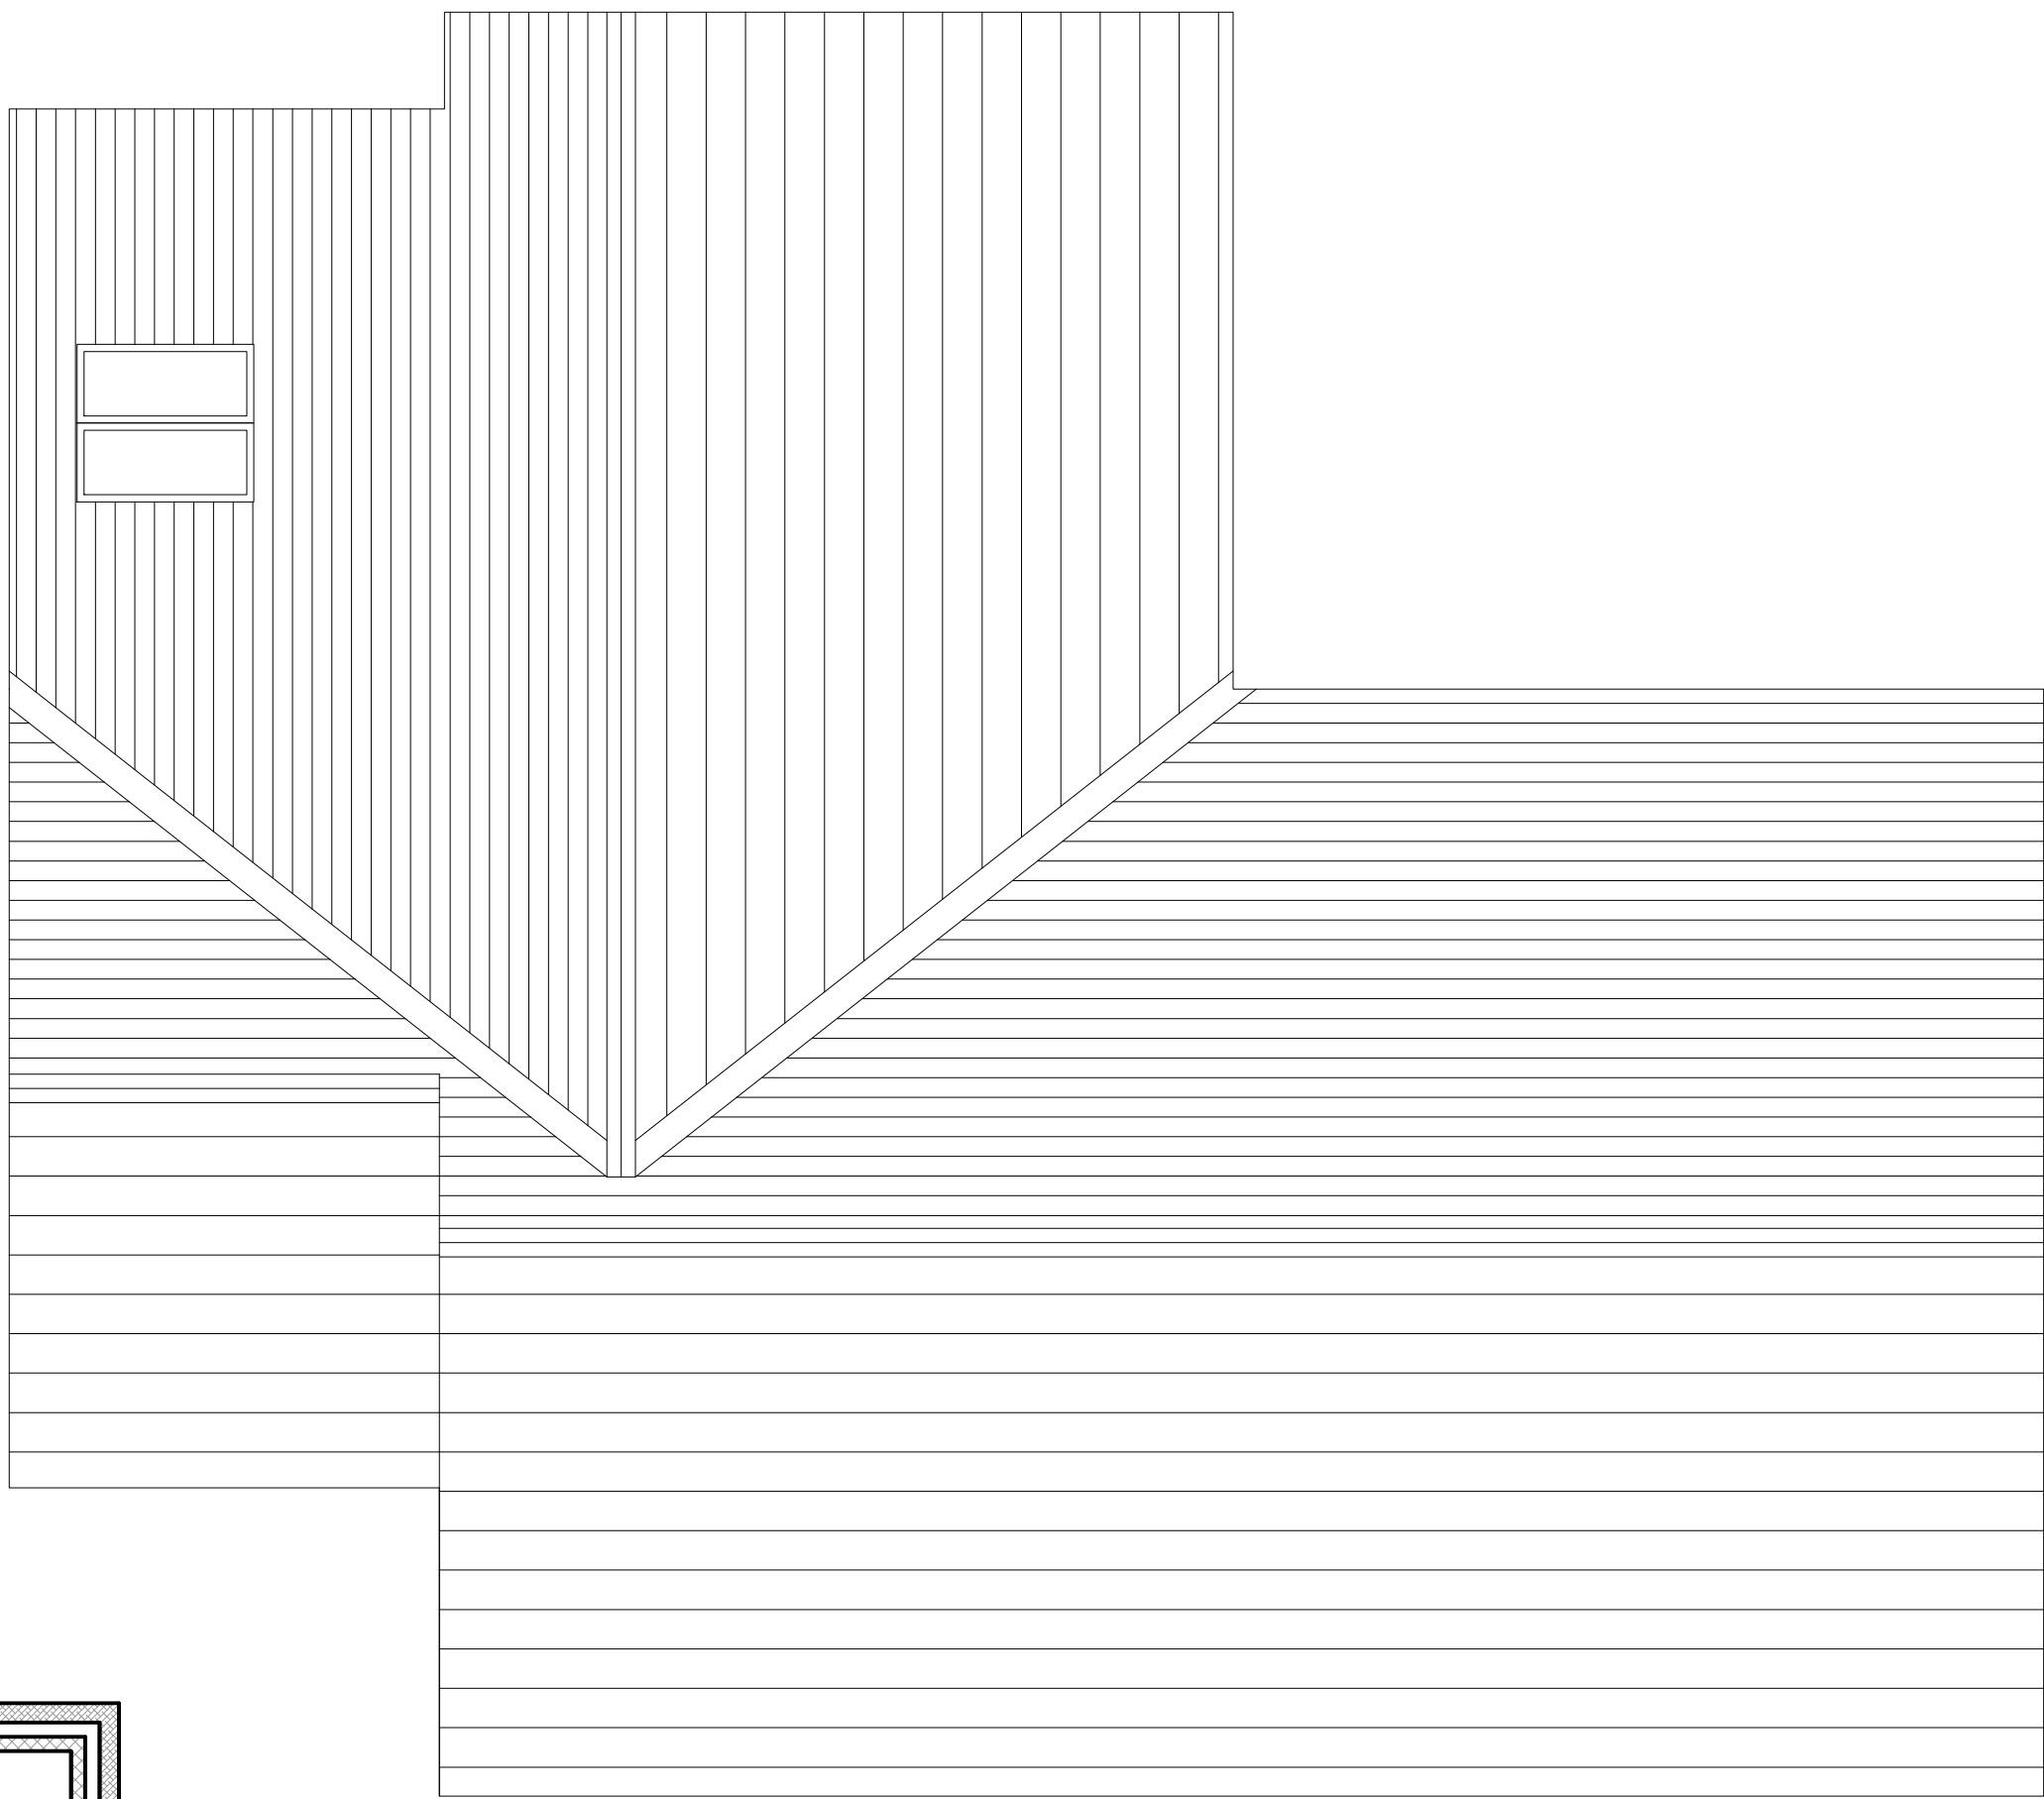

PROPOSED ROOF PLAN
Scale 1:50

Rev./Amendment	Date
A Note added regarding obscure glazing	18.06.19
B Juliet balcony added to bedroom 4	26.06.19
C East facing windows removed to bedroom 4 and 5, roof window added, roof design amended	09.07.19
D Roof plan amended	12.07.19
DRAWING STATUS	
PRELIMINARY	☐
FOR APPROVAL	☐
FOR CONSTRUCTION	☐
AS BUILT	☐
TENDER	☐
JUST ARCHITECTURE Design & Development to the limits you set. Tel - 07879 298051	
PROJECT	3 THE OLD SMITHY HOYLAND RD HOYLAND BARNESLEY S74 0PB
DRAWING TITLE	PROPOSED GA PLANS
DRAWING No. 598/PL/03	REVISION D
SCALE A1 1:50	SCALE A3 1:100
DATE 01-04-2019	
PLANNING	