


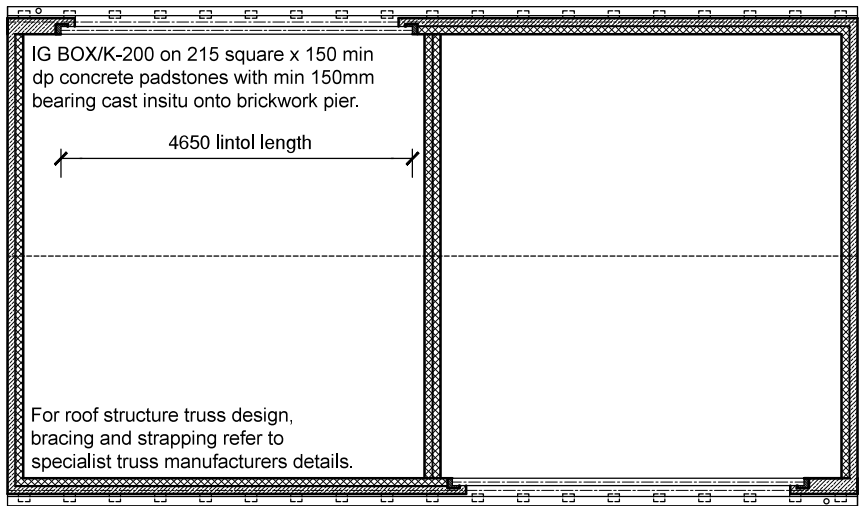


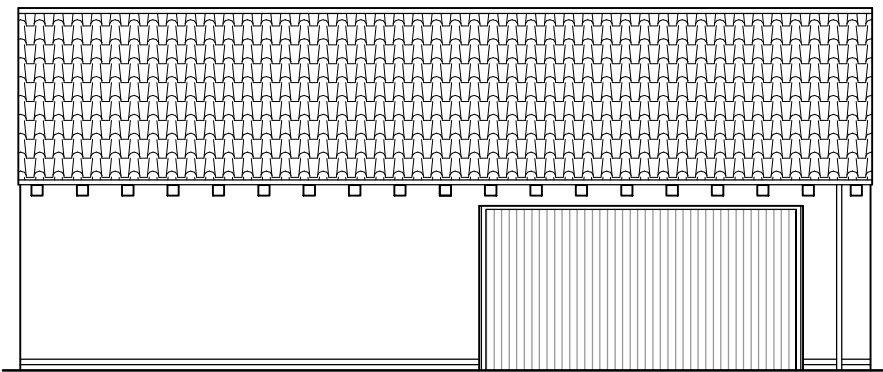


ROOF PLAN
1:100

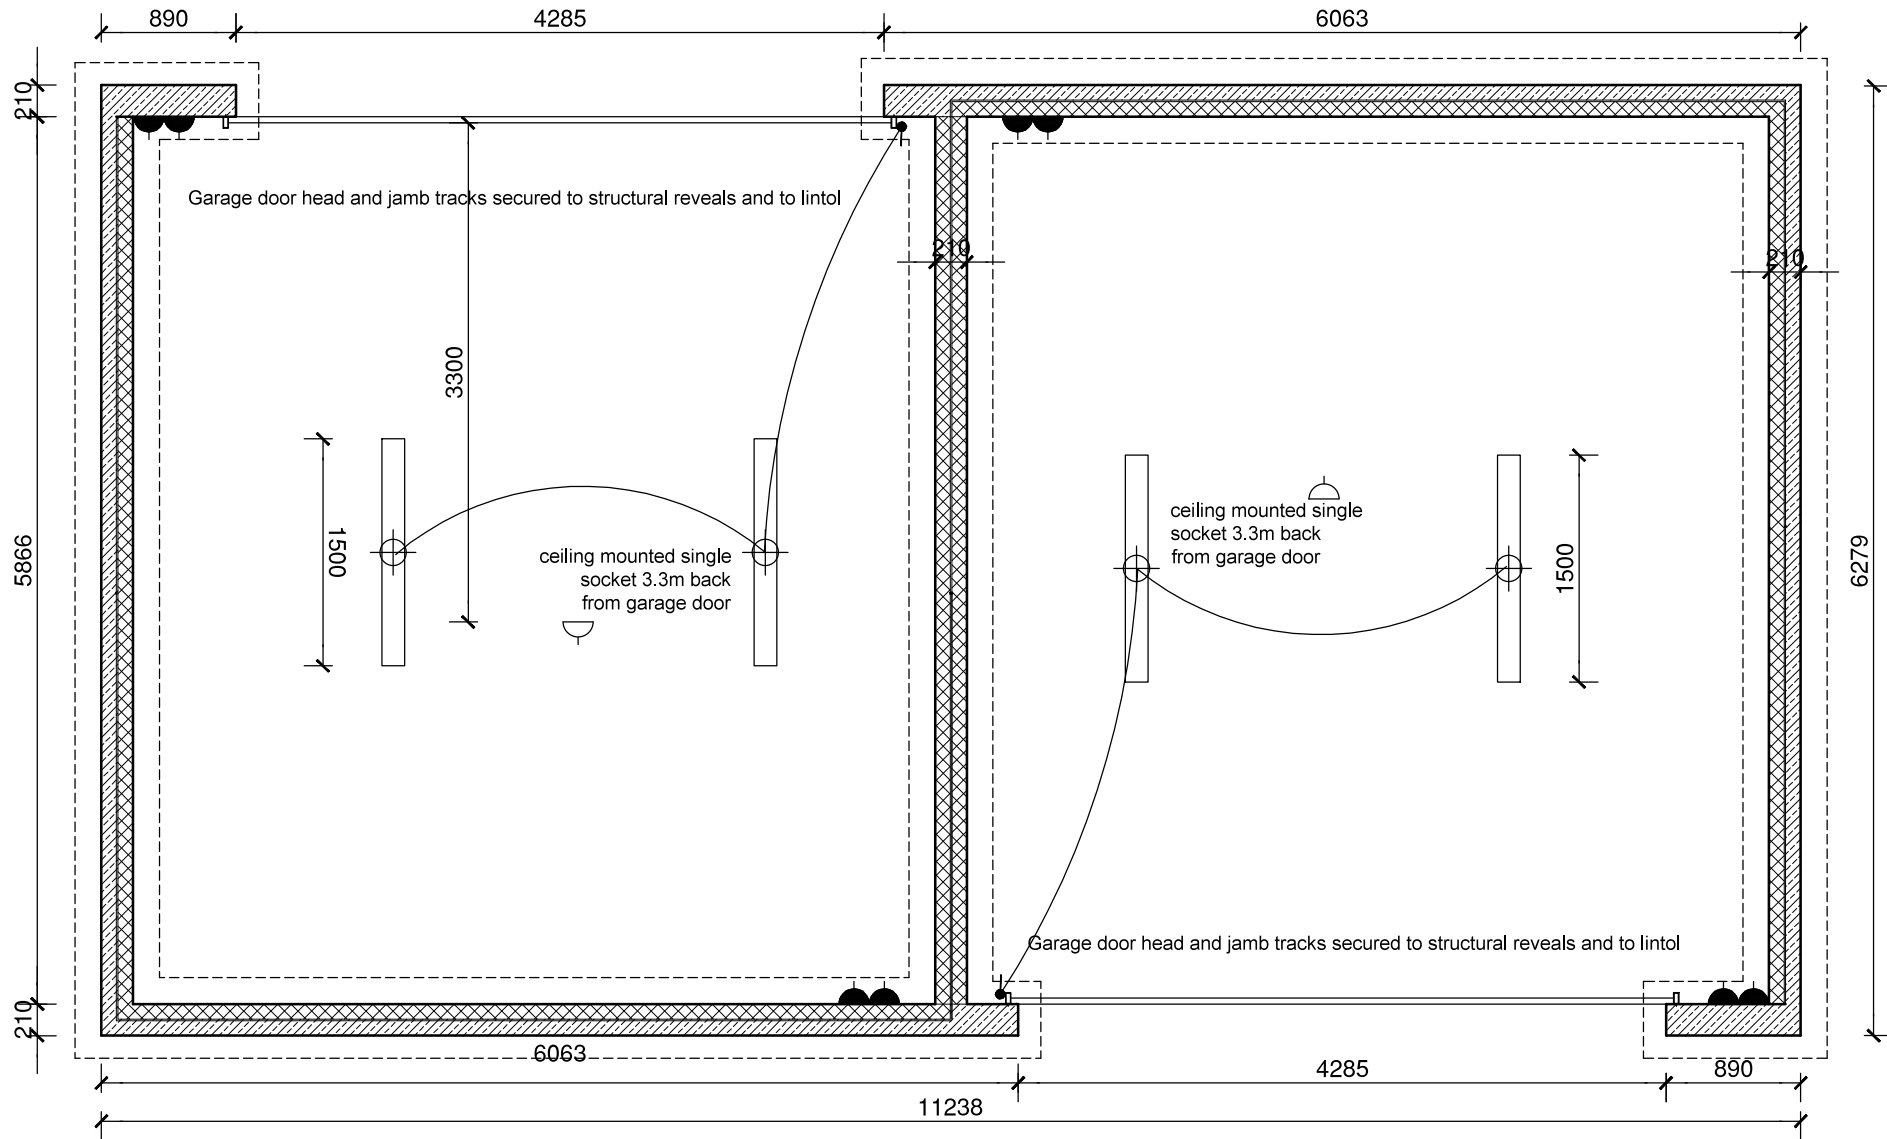

FRONT & REAR ELEVATION
1:100

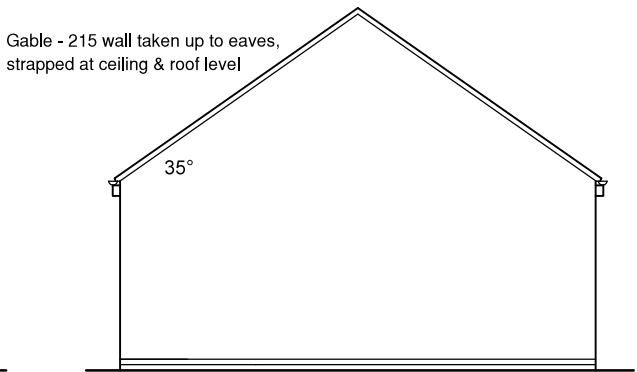

SIDE ELEVATION
1:100

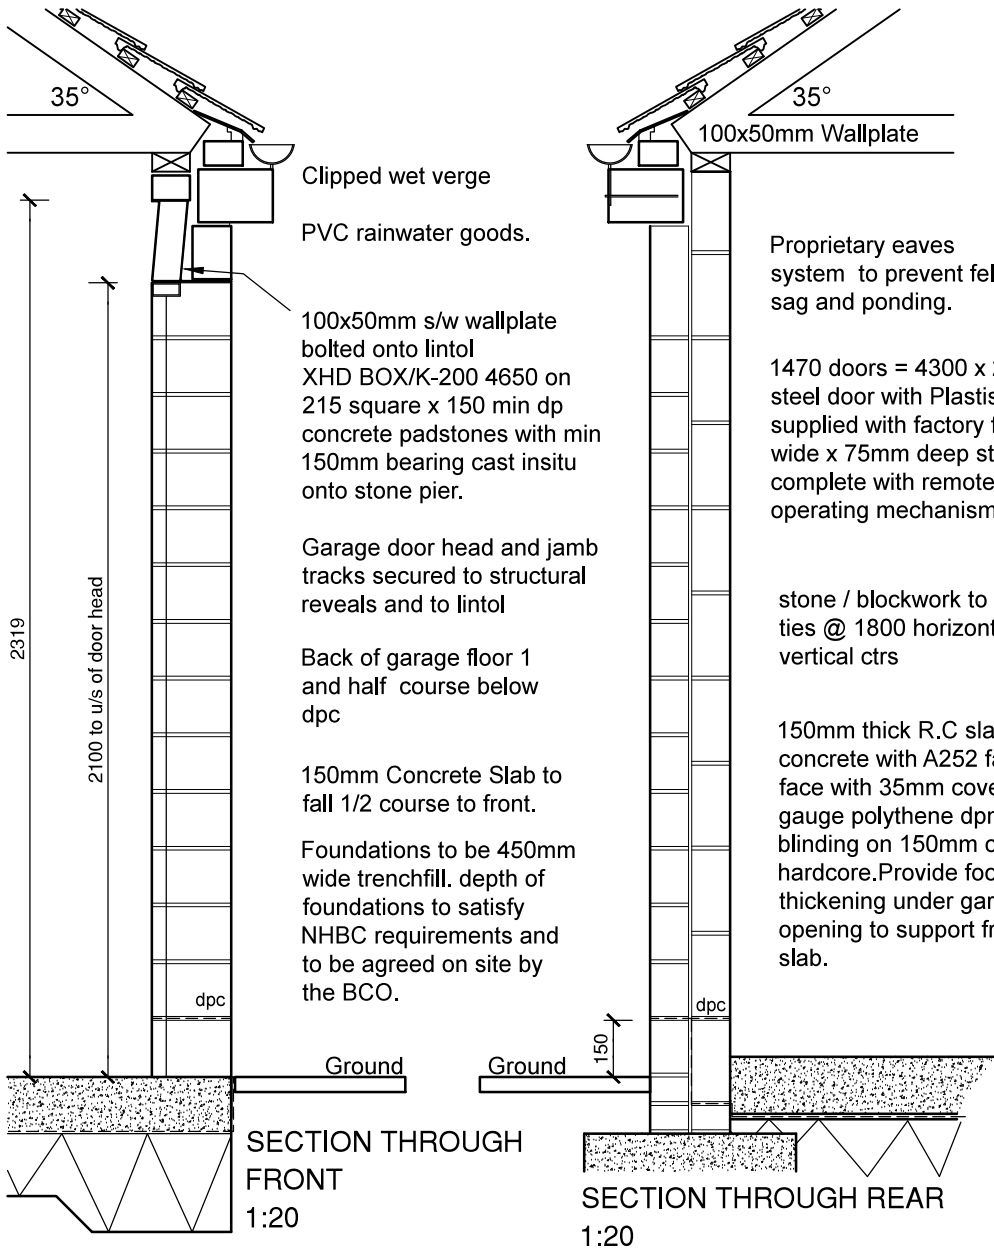

Proprietary eaves system to prevent felt sag and ponding.

1470 doors = 4300 x 2175mm high steel door with Plastisol finish, Door supplied with factory fitted 68mm wide x 75mm deep steel frame complete with remote electrical operating mechanism.

stone / blockwork to have Galv steel ties @ 1800 horizontal ctrs and 900 vertical ctrs

150mm thick R.C slab- 35N/mm² concrete with A252 fabric in longer face with 35mm cover. On 1200 gauge polythene dpm on sand blinding on 150mm compacted hardcore. Provide footing or thickening under garage door opening to support front edge of slab.

Date	Description	Rev	House Type
			Garage DH-G5
			Drawing Title
			Elevations Plans & Sections
			Site
			Penistone

4100 Park Approach
Thorpe Park
Leeds
LS15 8GB

0113 3970437
www.duchyhomes.co.uk



Scale	Date
As shown	19/08/15
Drawn	Checked
MF	
Drawing No.	Rev.
PS-DH-G5	