





SITE PLAN
SCALE 1:200

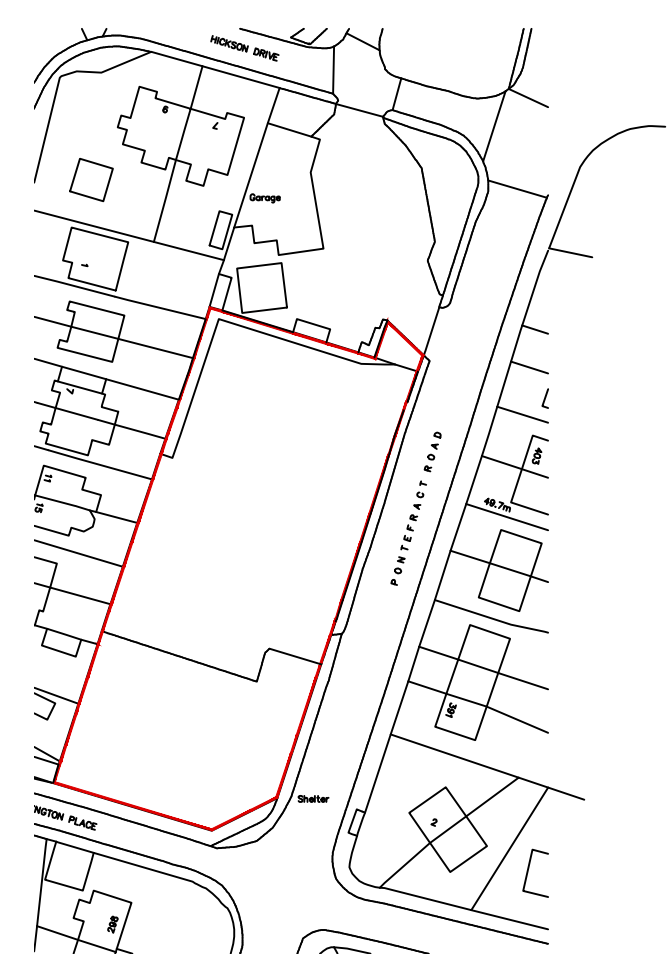

LOCATION PLAN
SCALE 1:1250

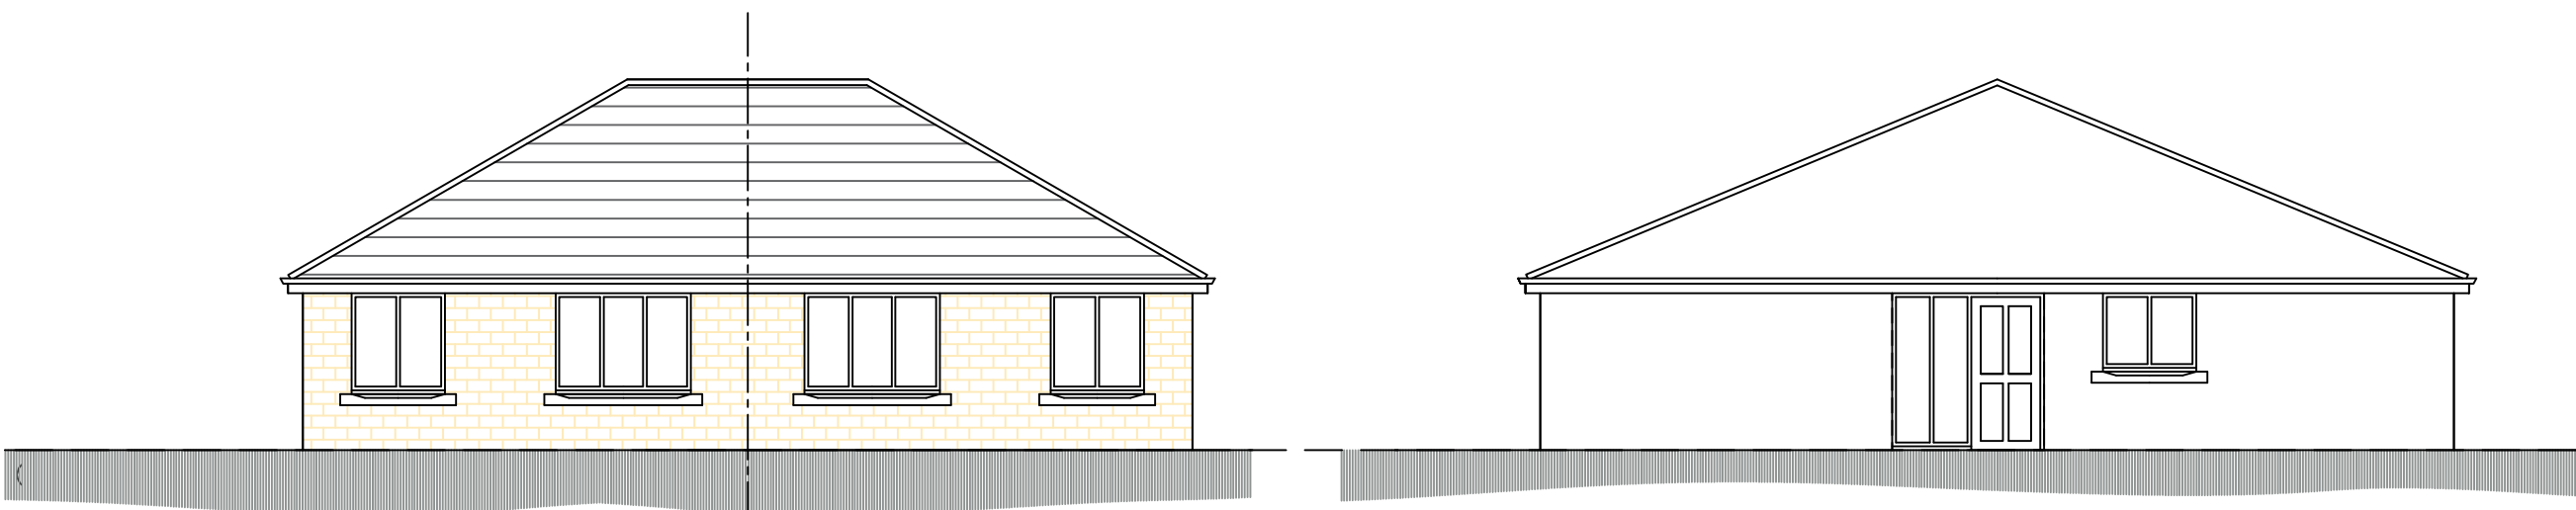


FRONT ELEVATION

SIDE ELEVATION

SIDE ELEVATION

REAR ELEVATION

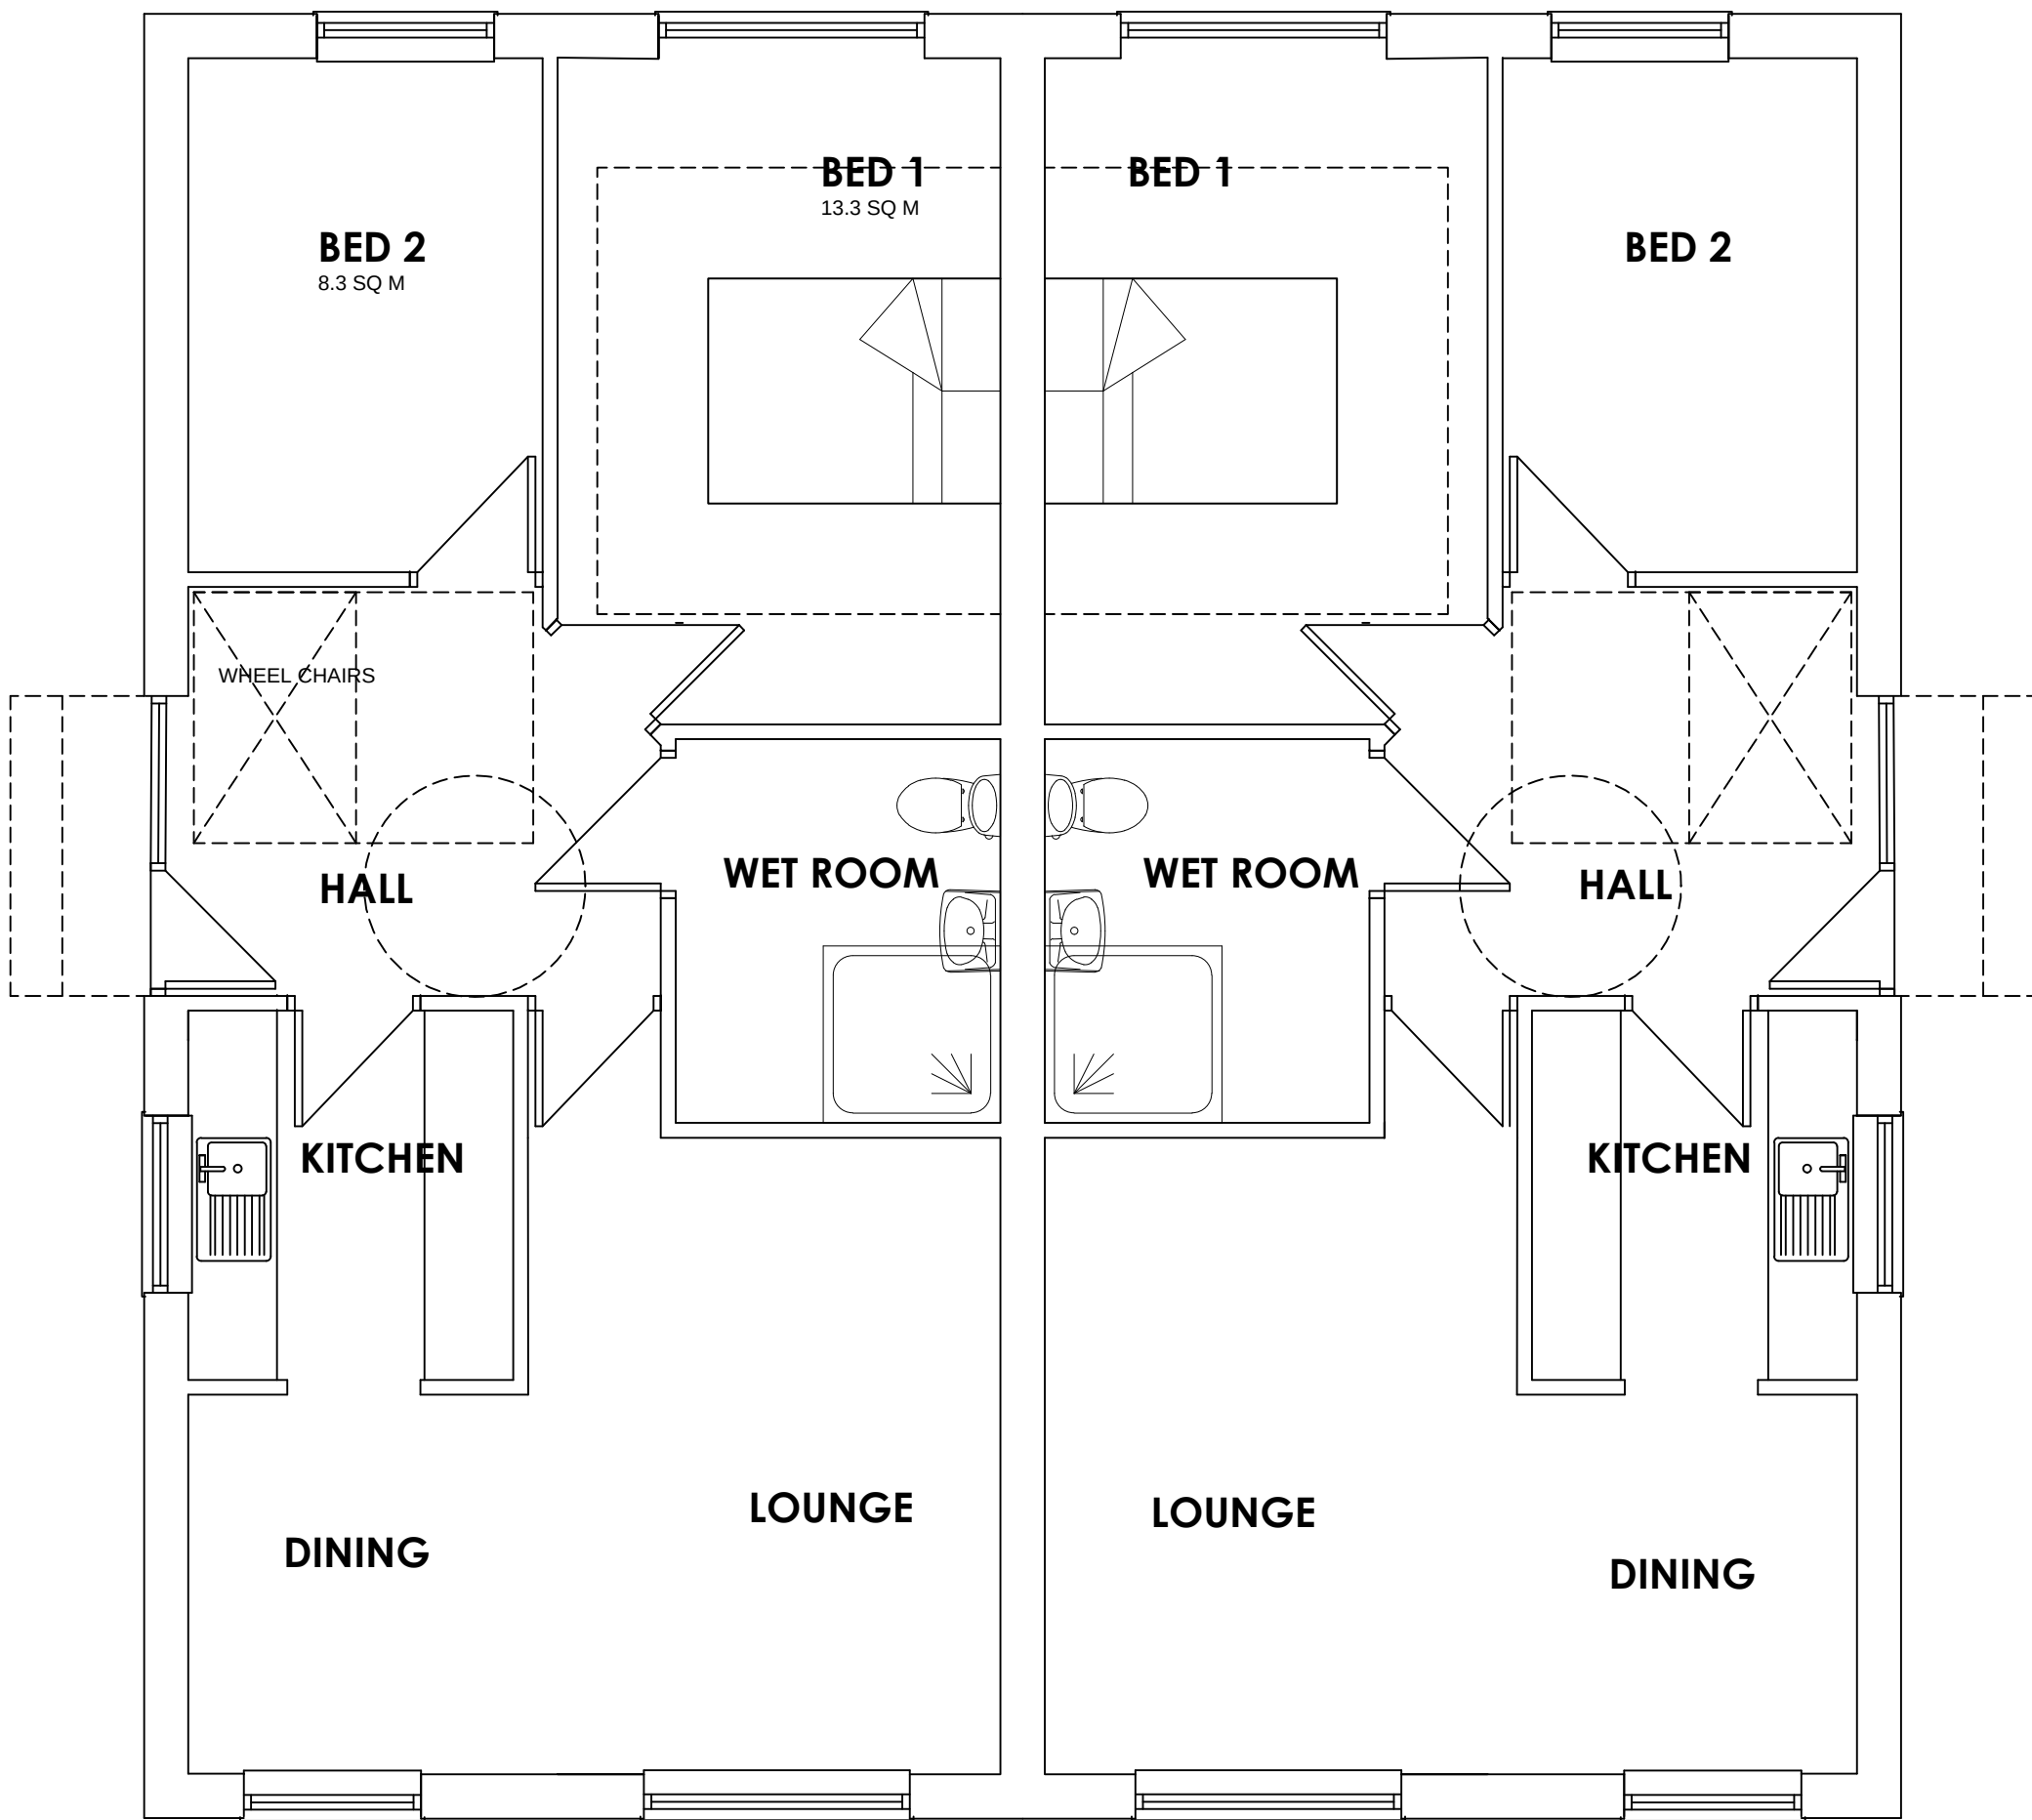

FLOOR PLAN
INTERNAL FLOOR AREA 65.4 SQ M

 WhiteAgus PARTNERSHIP			8 MORSTON BUSINESS PARK, WHALEY ROAD, BARUGH GREEN, BARNSELY. S75 1HQ			Phone: 01226 208482 Fax: 01226 283030		
ARCHITECTURAL SERVICES AND SURVEYORS						Email: info@whiteaguspartnership.co.uk Web: www.whiteaguspartnership.co.uk		
Project. RESIDENTIAL DEVELOPMENT AT 292 PONTEFRAC T ROAD, LUNDWOOD BARNSELY, S71 5JH						Client. MASON BUILDING CONTRACTORS LTD.		
Drawing Title. PLANS AND ELEVATIONS						Date. NOVEMBER 2016 Ref. 16-104		
						Scale. 1:50 @A1 Dwg. No. 01		Rev. C
Date	Suffix	Description	Date	Suffix	Description			
03-04-17	A	INTERIOR REVISED						
21-04-17	B	GENERAL REVISION						
18-07-17	C	UPDATED FOR PLANNING APPLICATION						