

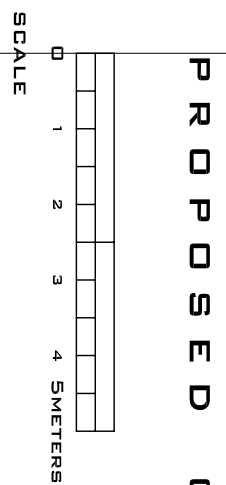
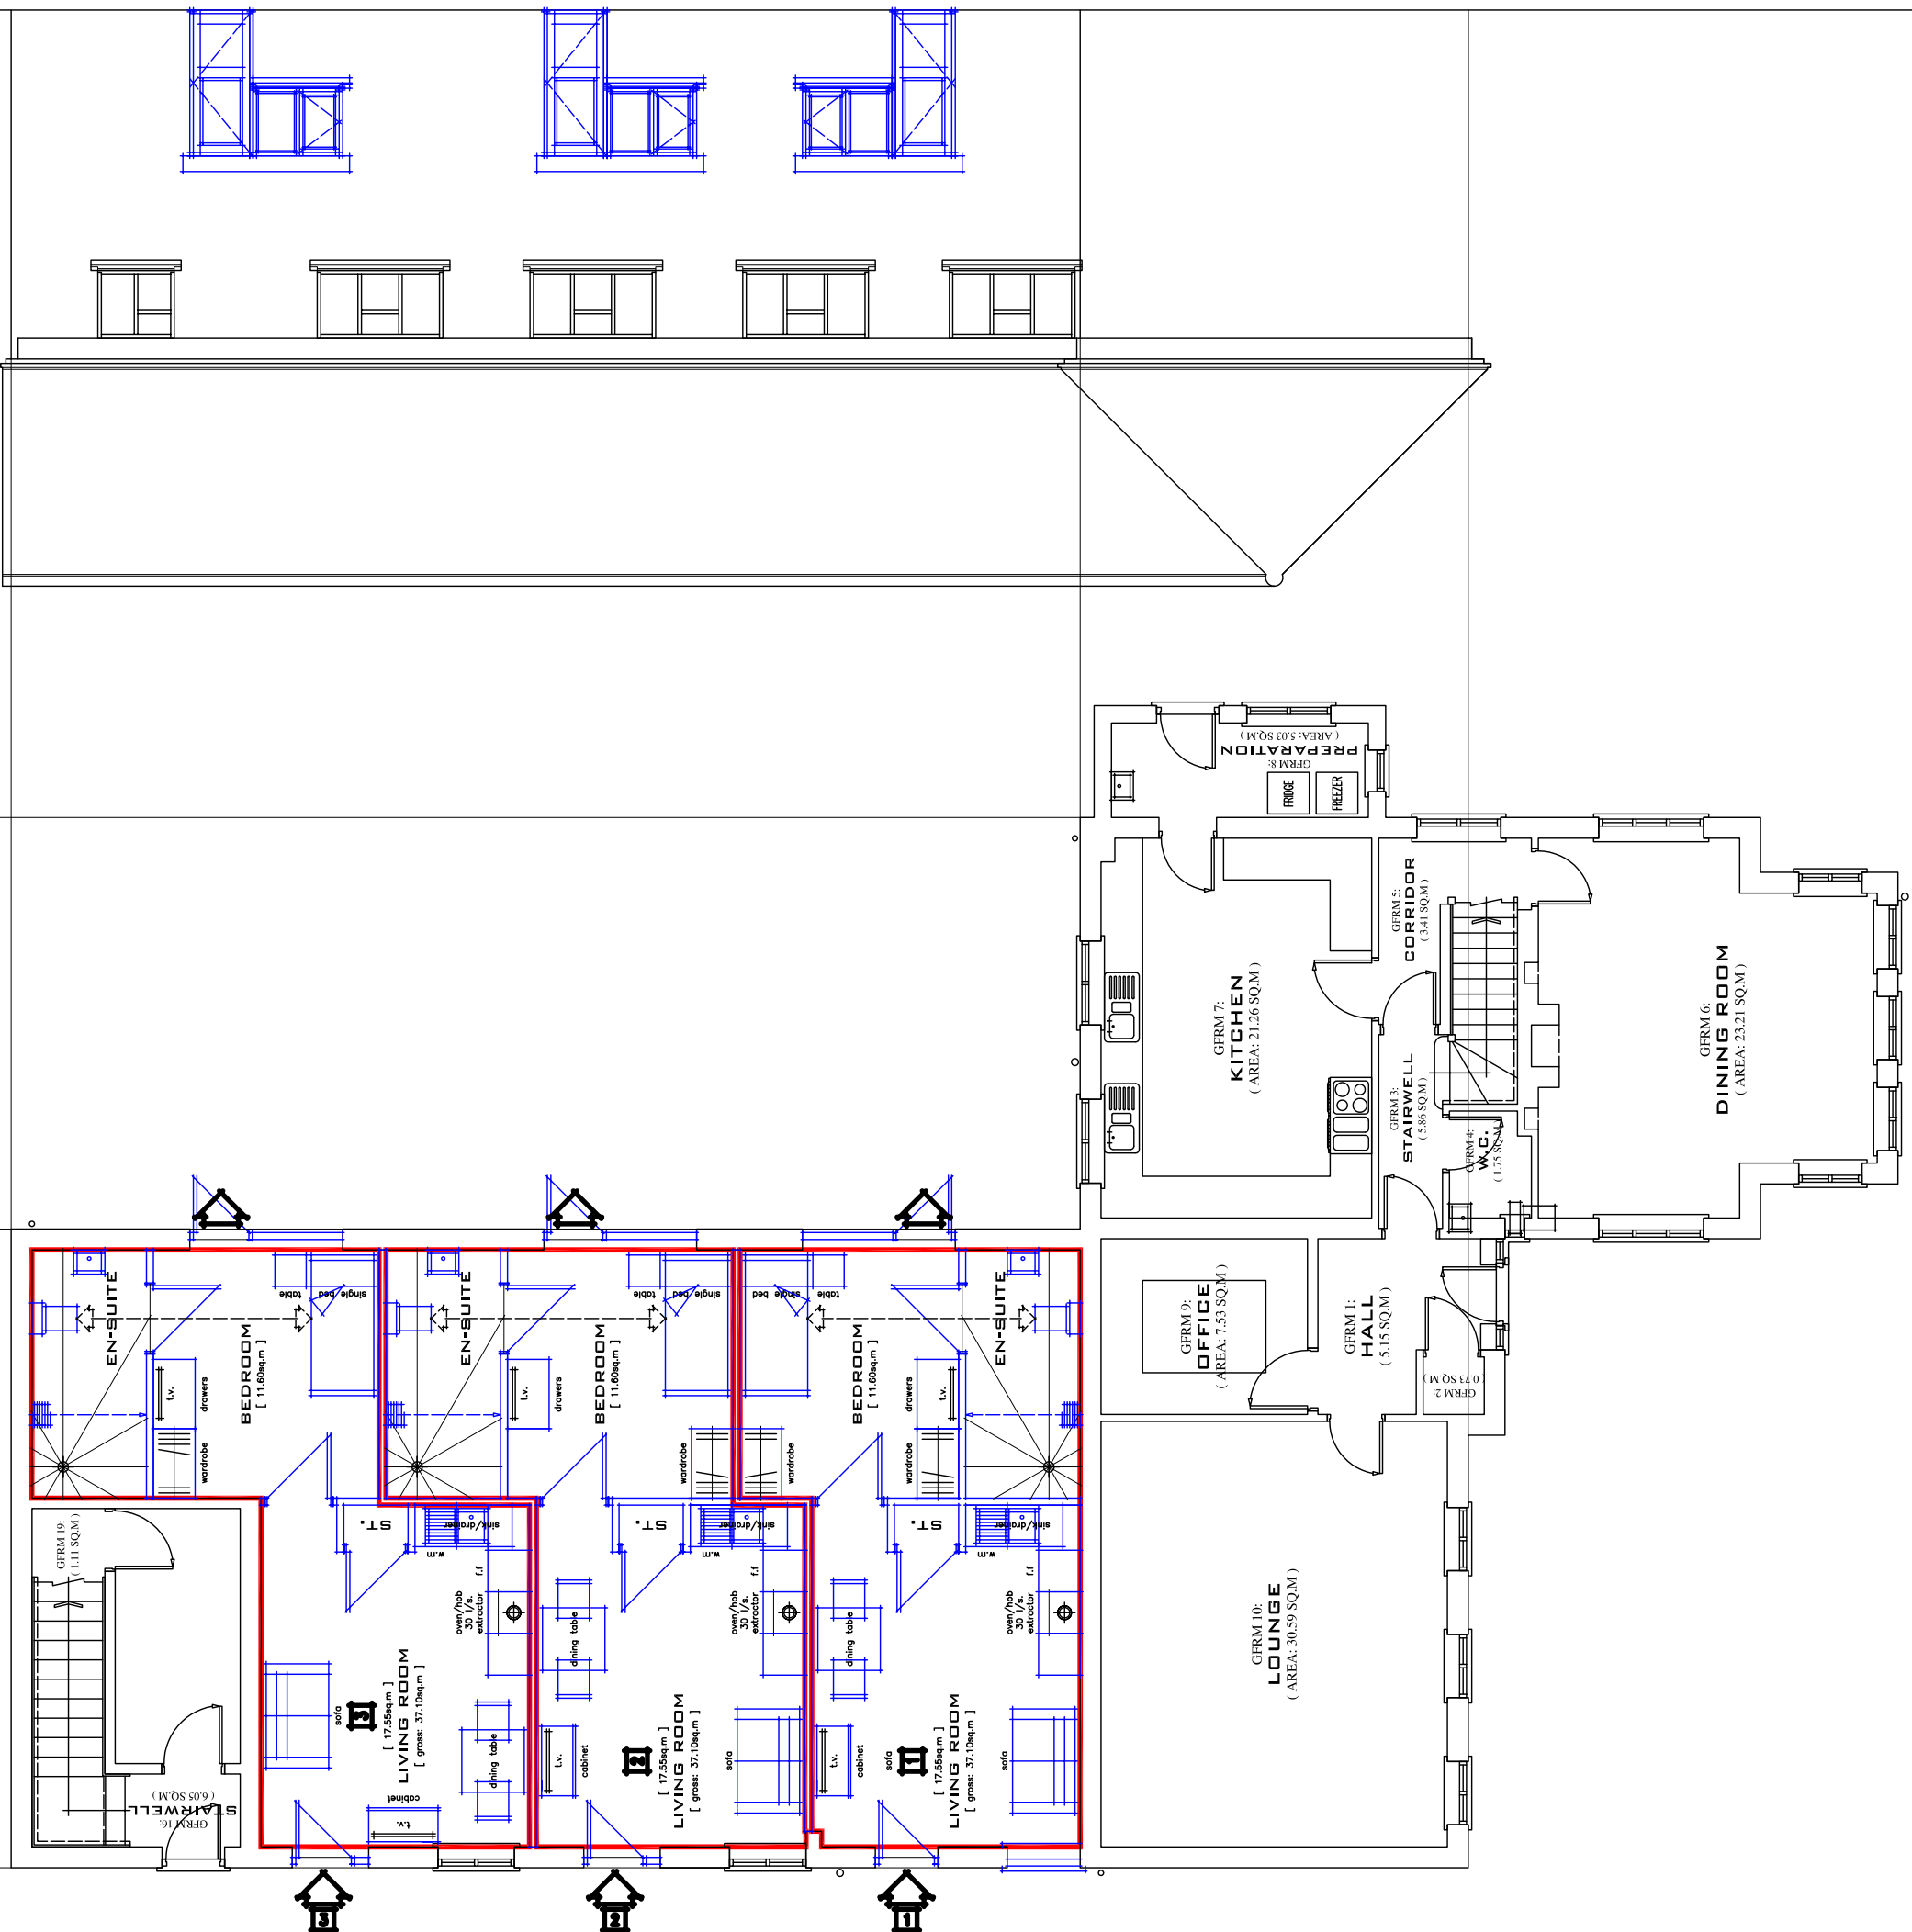


PROPOSED RIGHT SIDE ELEVATION


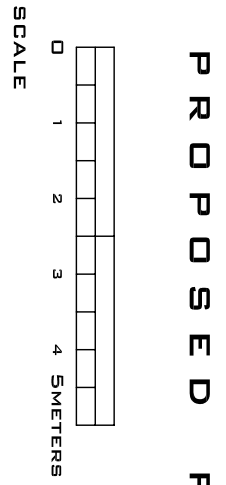


PROPOSED GROUND FLOOR PLAN

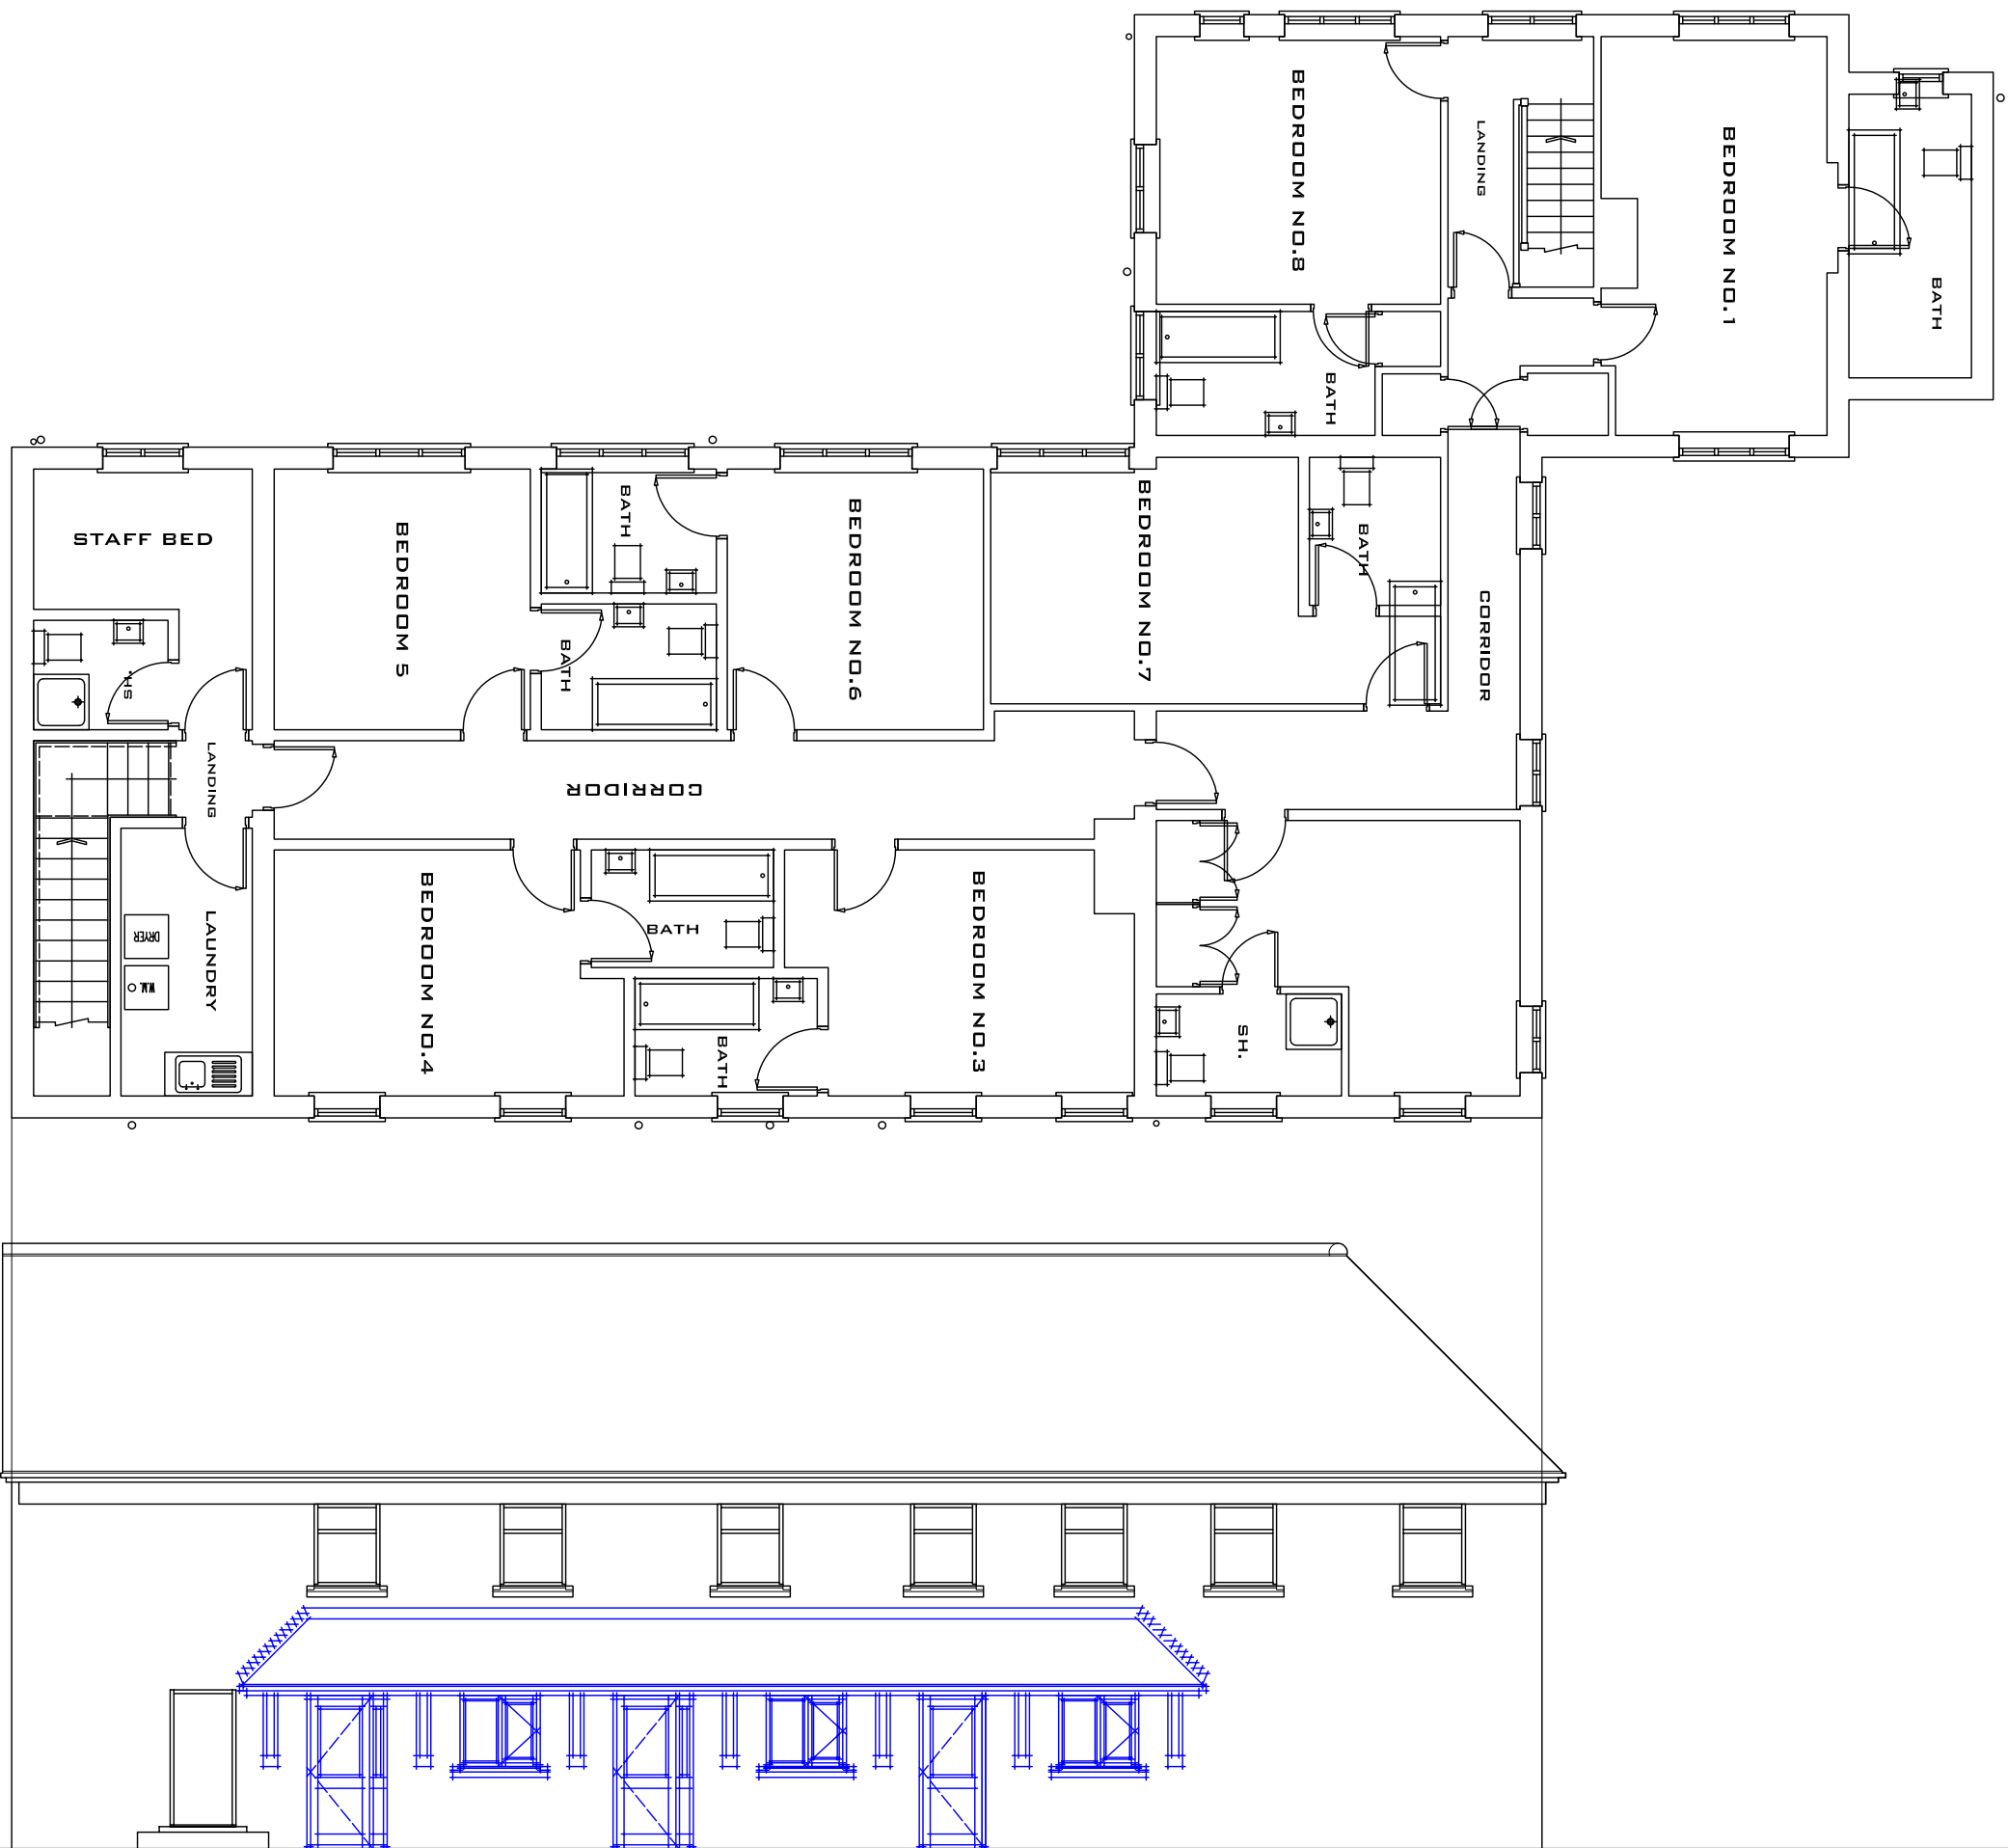


PROPOSED FIRST FLOOR PLAN


PROPOSED LEFT SIDE ELEVATION

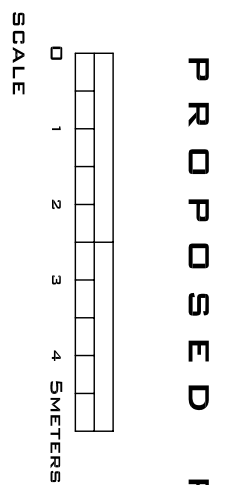 

PROPOSED REAR ELEVATION

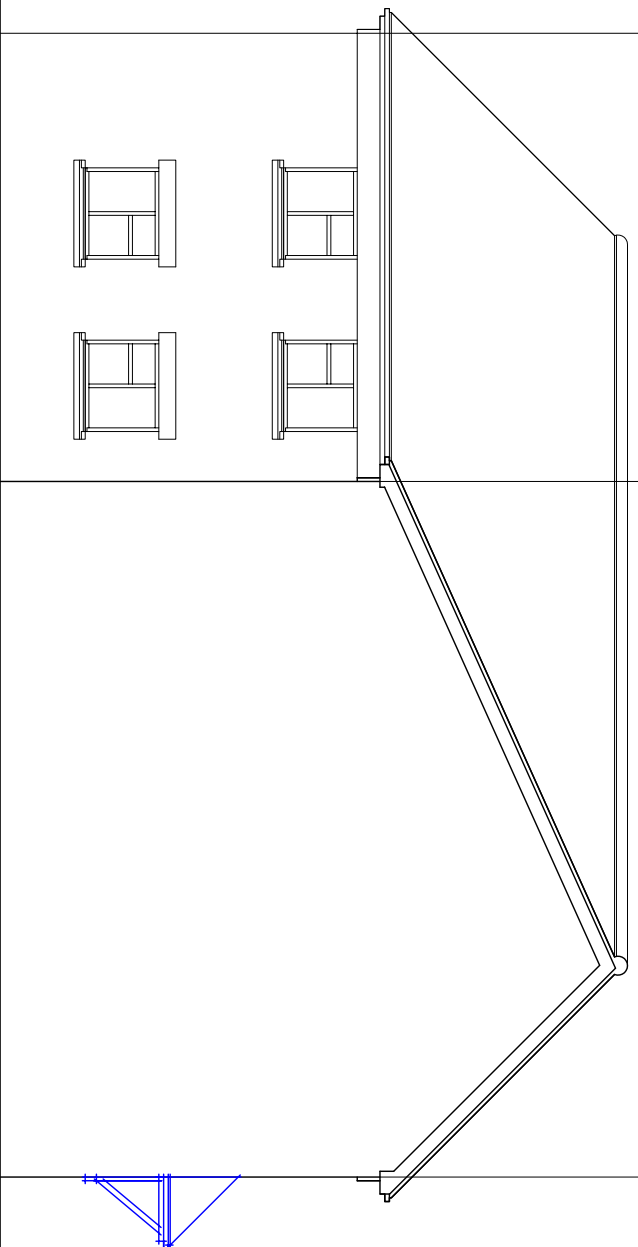

REVISIONS	
REV B	21/03/14 ELEVATIONS ADDED
REV A	19/03/14 FLAT LAYOUTS REORGAN

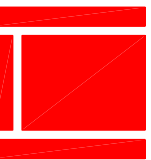

S M ARCHITECTURAL LIMITED
7/68 HOMEWOOD DESIGN
LEONARD HOUSE
LEONARD STREET
TAMWORTH
STAFFORDSHIRE
B77 7JH
T: 01827 55503
E: INFO@HOMEWOODDESIGN.CO.UK



© Voyage 2014
PROJECT:
'HIGHFIELD FARM'
KNOWLE ROAD
BARNSBLEY
DRAWING TITLE:
PROPOSED FLOOR PLANS
& ELEVATIONS

PLANNING DRAWING	
SCALE	CHECKED
1:100@A1	
DATE	DRAWN BY
MAR.2014	SM
DWG NO	REV.
720/ 2014-02	B