




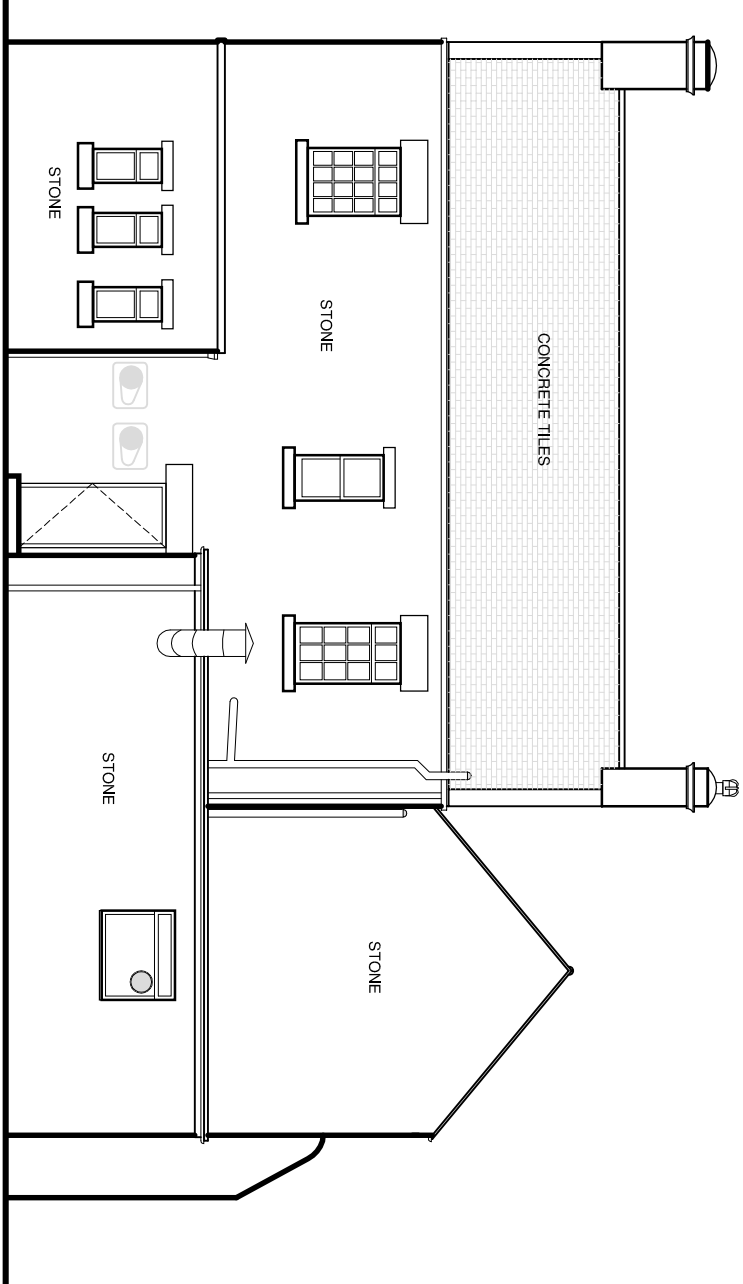


EXISTING NORTH ELEVATION
SCALE 1:100

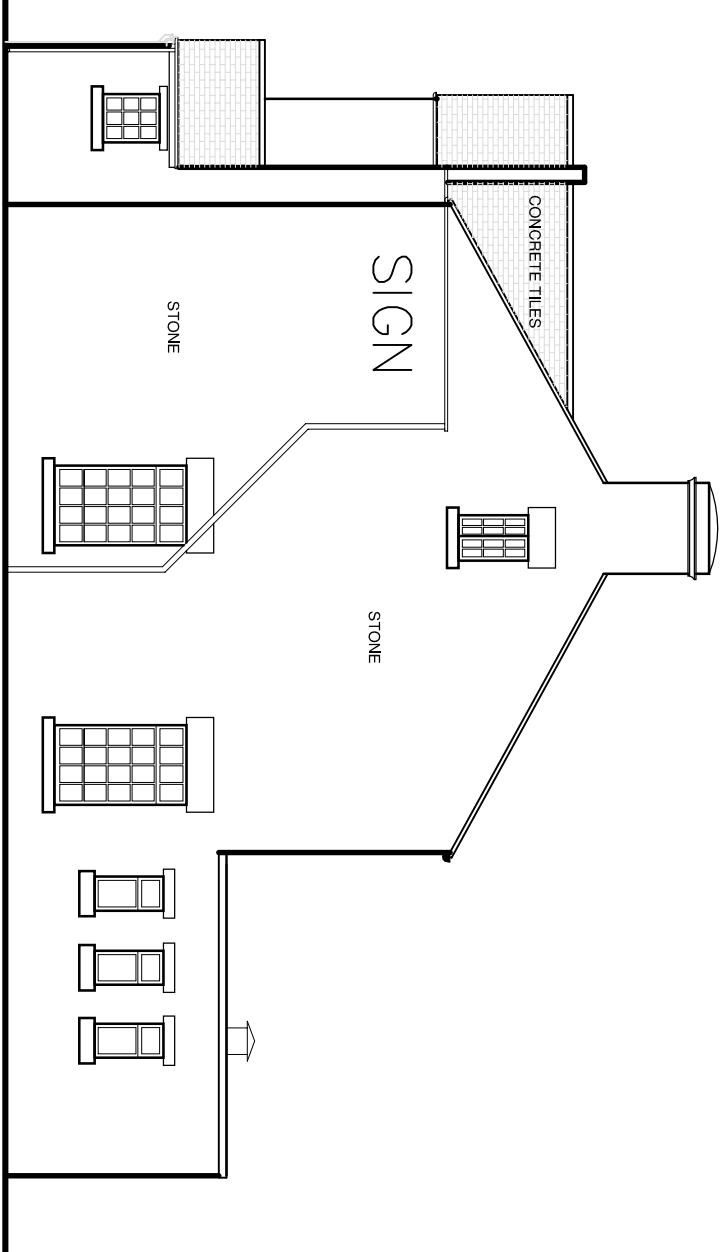


EXISTING EAST ELEVATION
SCALE 1:100

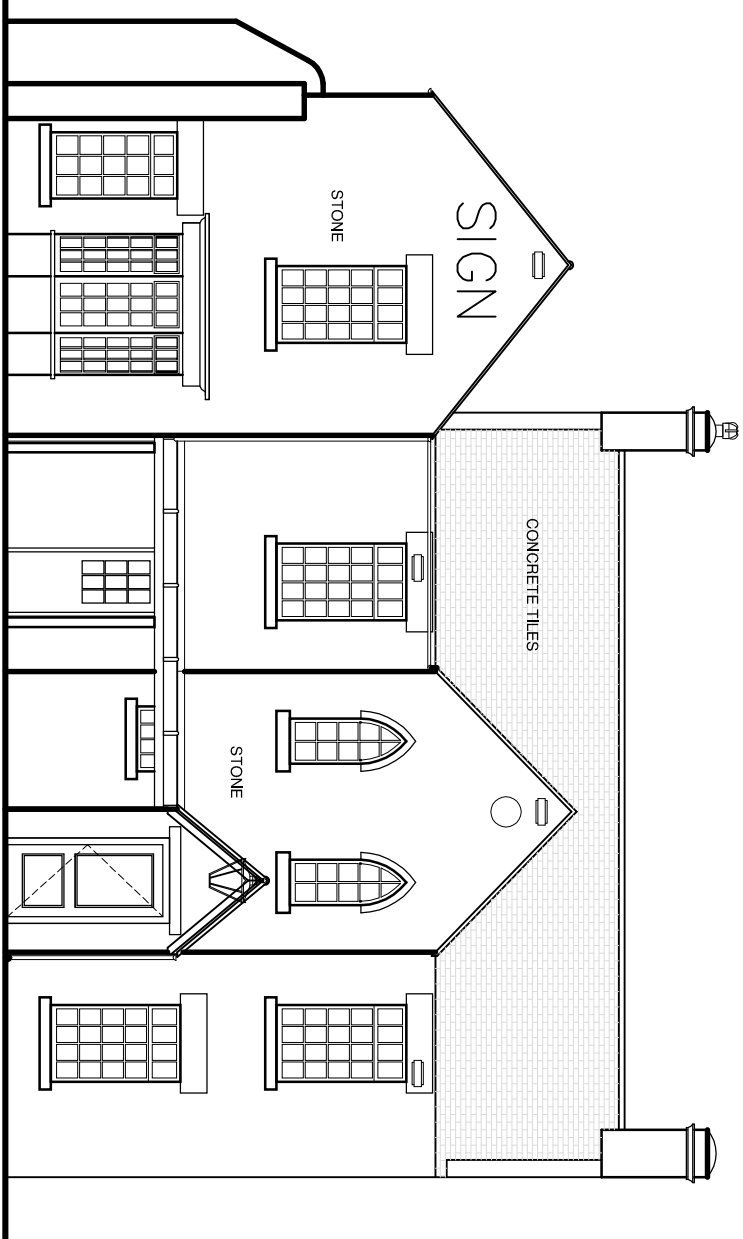




EXISTING SOUTH ELEVATION
SCALE 1:100

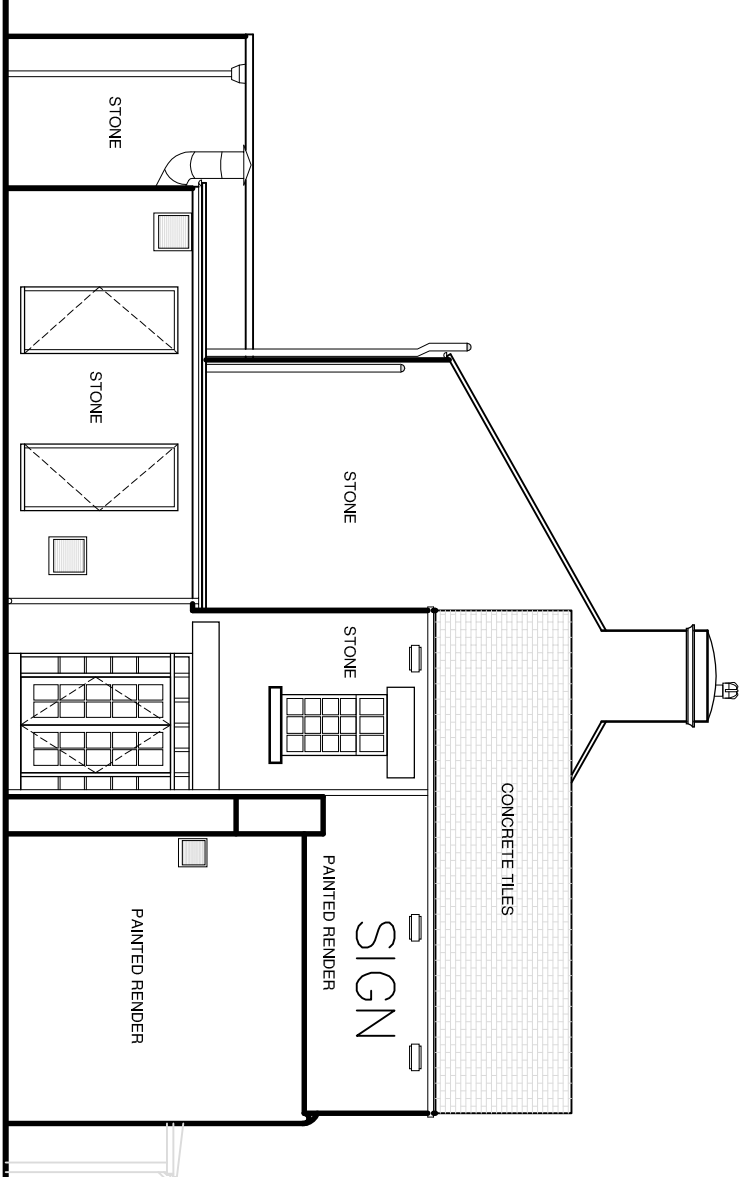


EXISTING WEST ELEVATION
SCALE 1:100

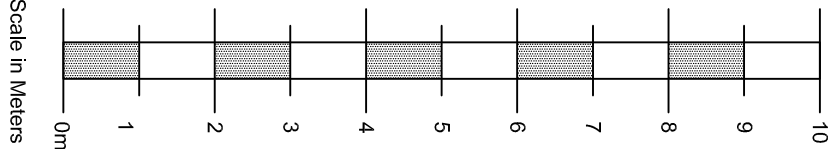

EXISTING SITE PLAN
SCALE 1:200

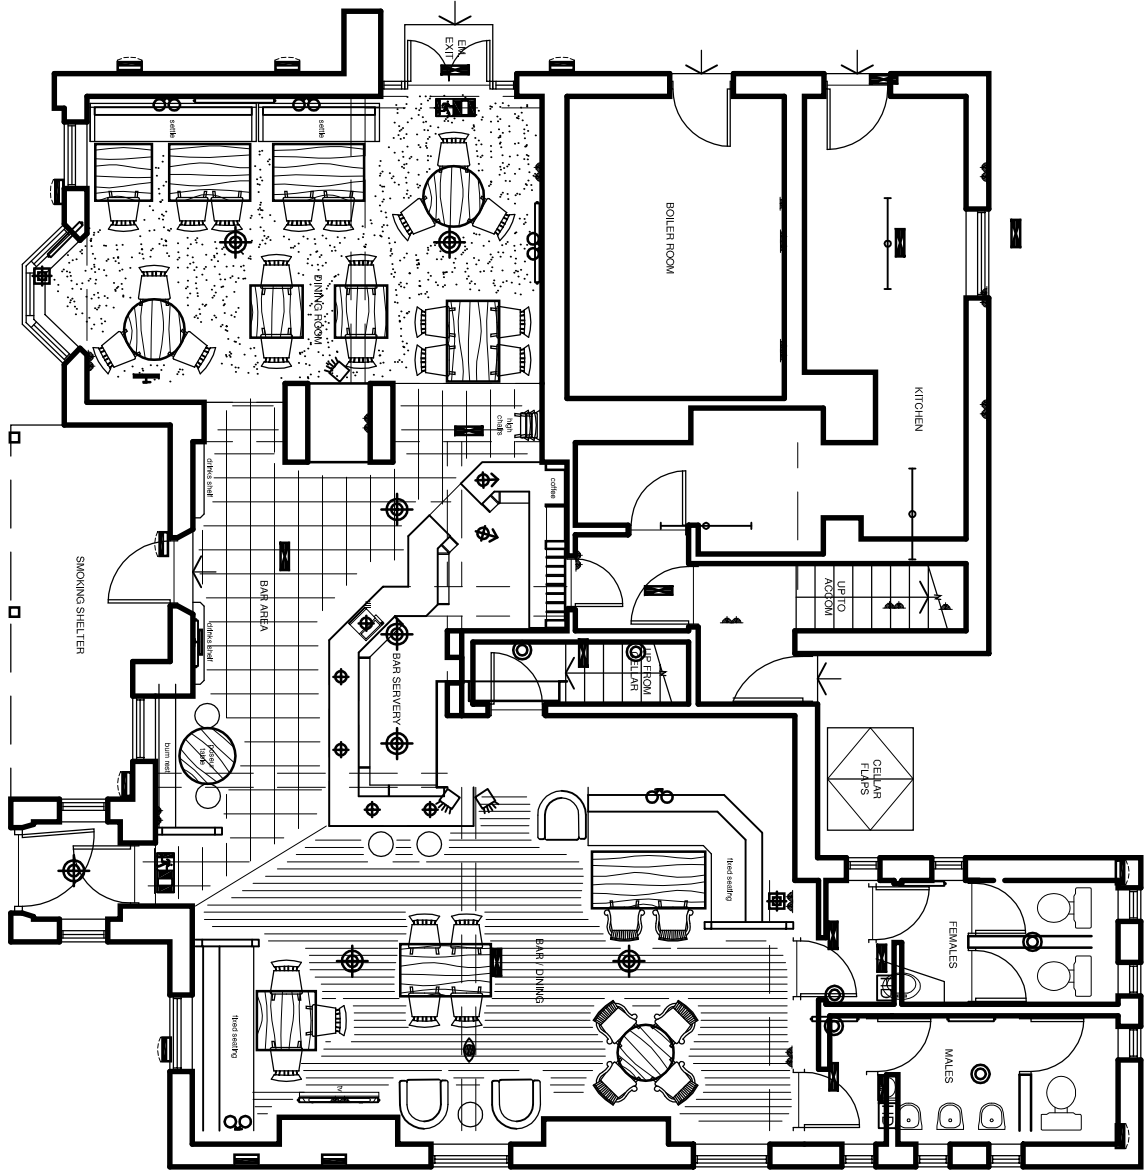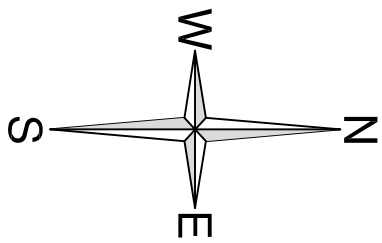 

EXISTING PLAN
SCALE 1:50

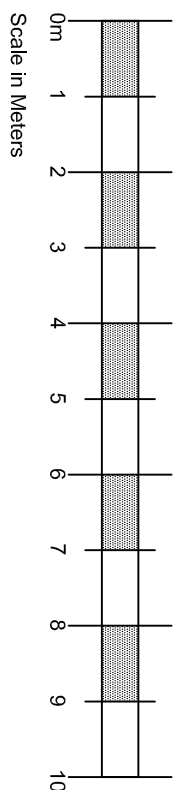

DO NOT SCALE. EXCEPT FOR PLANNING PURPOSES, WRITTEN DIMENSIONS TO BE USED IN PREFERENCE TO SCALED DIMENSIONS. ALL DIMENSIONS TO BE CHECKED ON SITE BY CONTRACTOR & ALL DISCREPANCIES TO BE REPORTED TO THE DESIGNER.	
JOB TITLE ASH INN, 105 WOMBWELL LN WOMBWELL, BARNSLEY SOUTH YORKSHIRE, S73 8EP PUNCH TAVERNS	
DRAWING TITLE EXISTING LAYOUT	
SCALE AS INDICATED @ A1	DRAWING No
DATE OCT 2014	1899 / PA02
DRAWN BY MG	
 Unit 91, Ponderosa Business Park Smithies Lane Heckmondwike West Yorkshire WF16 0PR t:01924 411737 f:01924 411847 e:admin@insightdesign.co.uk www.insightdesign.co.uk	