

Materials Schedule

1. Buff Facing Brickwork with coloured mortar.
2. Red Facing Brickwork with coloured mortar.
3. Interlocking concrete roof tiles.
4. Flat panel architectural board. Trespa or similar. Colour to be determined.
5. Off White thru coloured render Sto / Webber or similar.
6. Black UPVC windows
7. 'Manse Masterdor' external doors colour to be determined with client / architect.
8. Black UPVC rainwater goods
9. Black UPVC Fascias & Soffits
10. Planar glass canopy with stainless steel struts & rigging anchor fixing back to masonry. Glass to be toughened safety glass.
11. Velux Windows
12. Coloured toughened laminated glass panel on proprietary stainless steel fixings. Finish & colours to be determined with client / architect.
13. Juliet Balcony to be designed in accordance with recommendations set out within BS 6180:2011 & BS EN 1993. Comprising steel CHS top and bottom rails fixed back to masonry via fixing plate and dome head bolts. Vertical bars to be RHS welded to top and bottom rails. No gaps larger than 100mm. All balconies to be Polyester Powder Coated - Black (additional to the finished metal coating).
14. Powder coated (black) Metal Gate in between access ginnel. Comprising CHS vertical bars - no opening greater than 100mm - welded to top and bottom RHS rails.
15. Powder coated metal balustrade. Two horizontal CHS rails bolted back to masonry via fixing plate and dome head bolts.

Brief Assumptions

Required:
DQS Newbuild General Needs
Core HQI - minimum score unit size 41m²
- minimum score Unit layout 32m²
- minimum score Unit services 22m²

Code for Sustainable Homes Level 3

Full Secured By Design

Not required: -


Lifetime Homes

General Notes:

Approximate internal finish to finish dimensions rounded up.


All metal barrier railings to tops of retaining wall to be minimum 1.1m high above top of wall. Powder coated metal railings (black).

Based on client approved layout 2121.50.032A

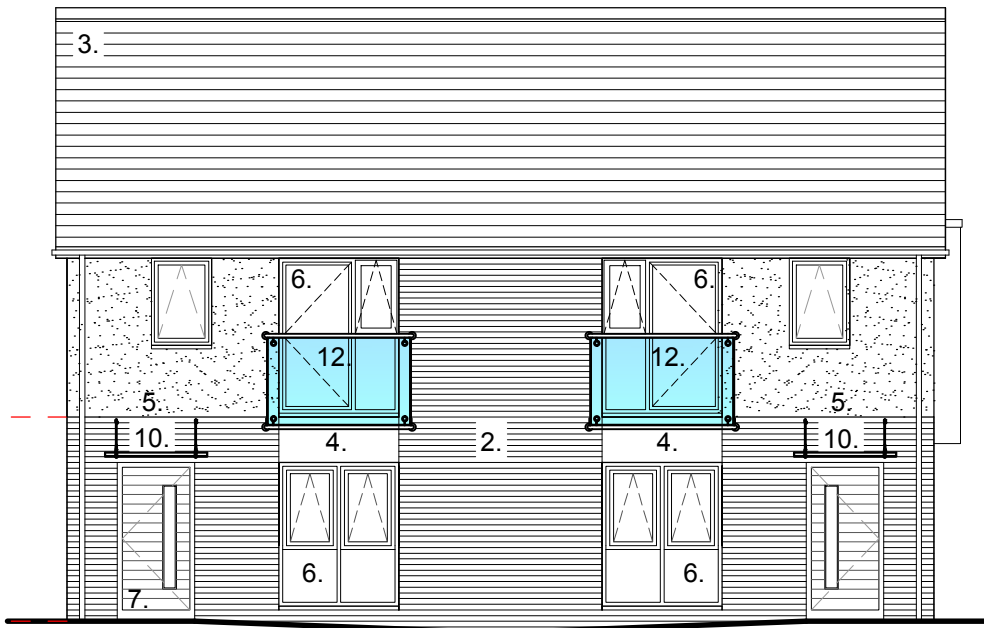


Front Elevation

2B4P Type E - Plot 29 2B4P Type E - Plot 30

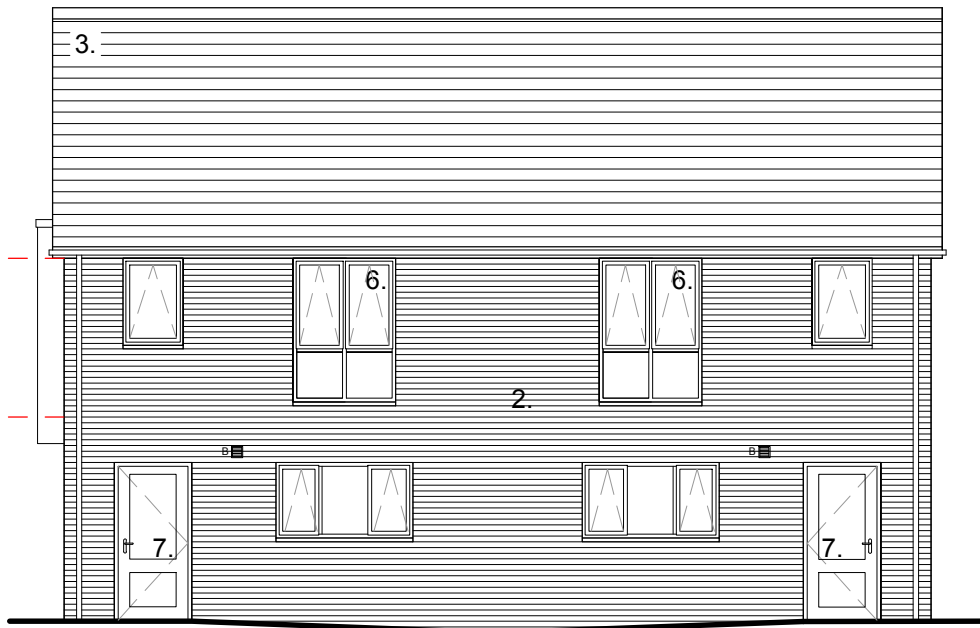


Rear elevation

2B4P Type E - Plot 30 2B4P Type E - Plot 29

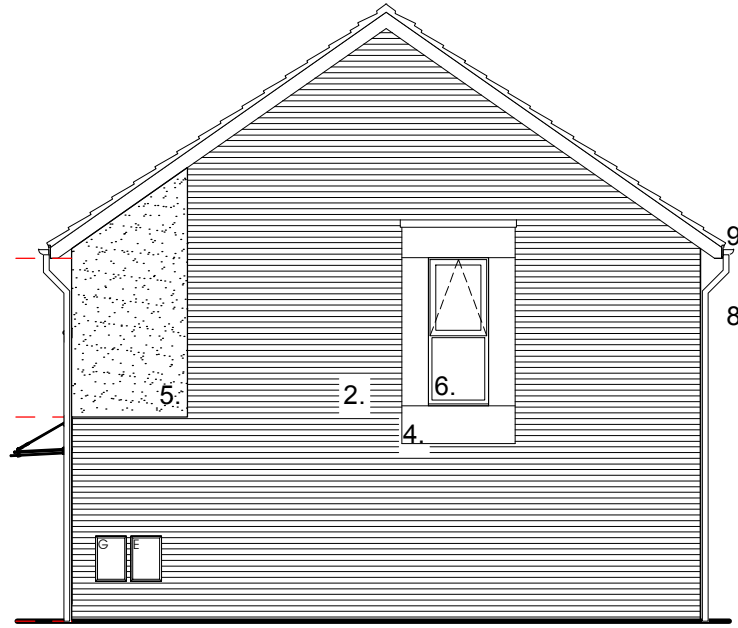


North East Elevation

2B4P Type E - Plot 30

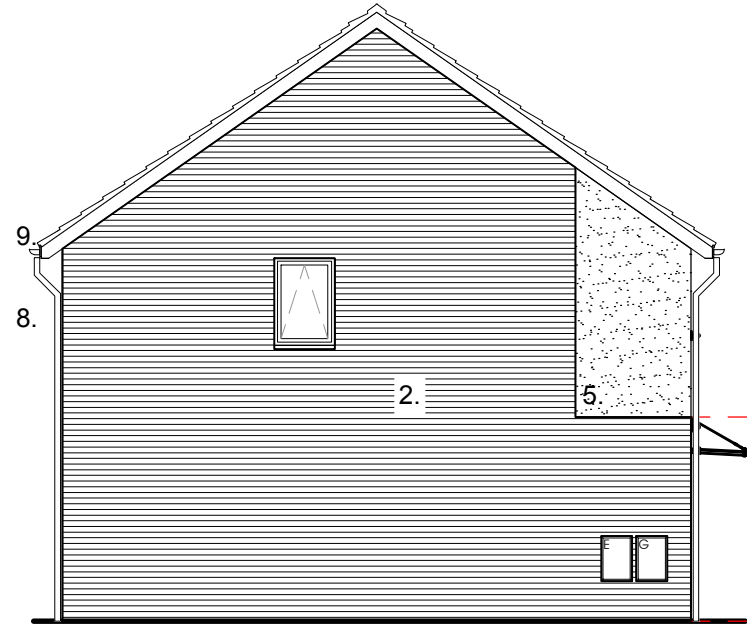


South West Elevation

2B4P Type E - Plot 29

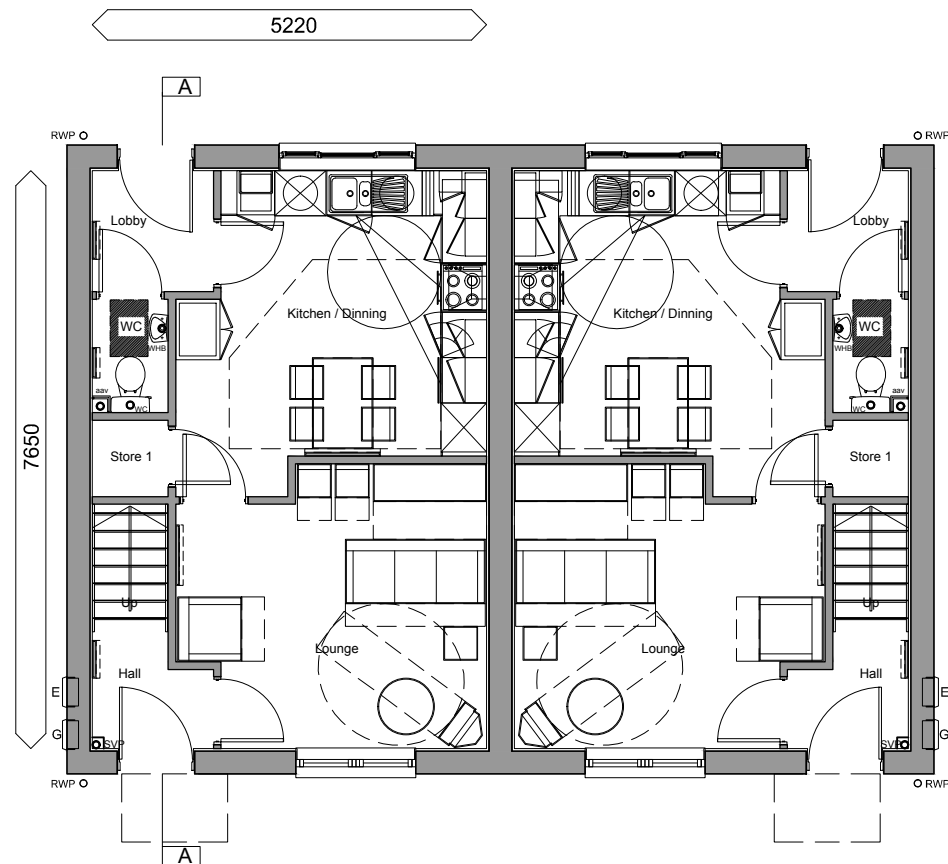


Ground Floor

2B4P Type E - Plot 29 2B4P Type E - Plot 30

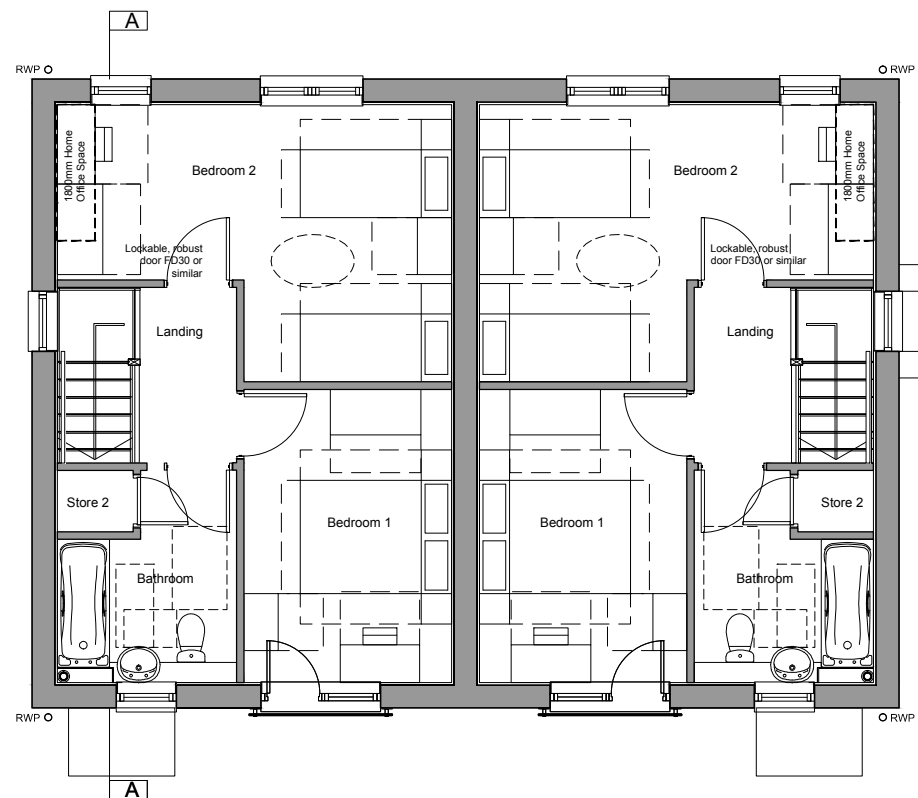

First Floor

2B4P Type E - Plot 29 2B4P Type E - Plot 30

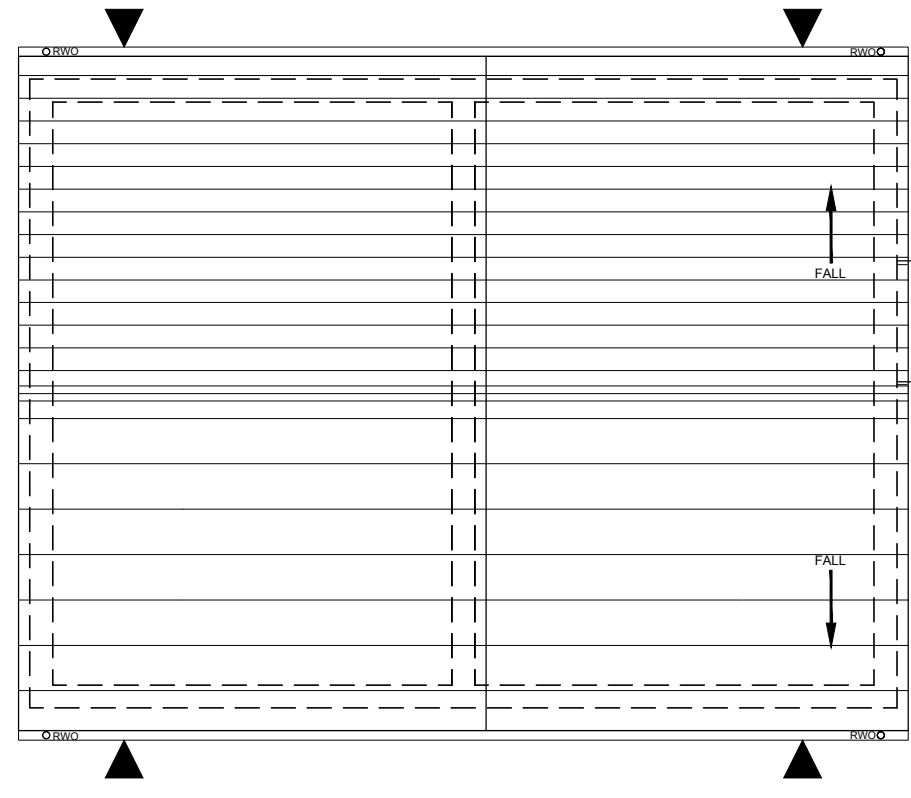

Roof Plan

2B4P Type E - Plot 29 2B4P Type E - Plot 30

1:100 SCALE BAR
0 0.5 1 2 3 5 Metres



drawing status
approval
construction
preliminary
record
information
comment
tender
Scale 1:100 @ a2
Date July 2011
Drawn/Checked SH
Dwg.No 2121.50.165

House Type E
Plots 29-30 - 79.6m²
Burton Road, Barnsley
Yorkshire Housing

