



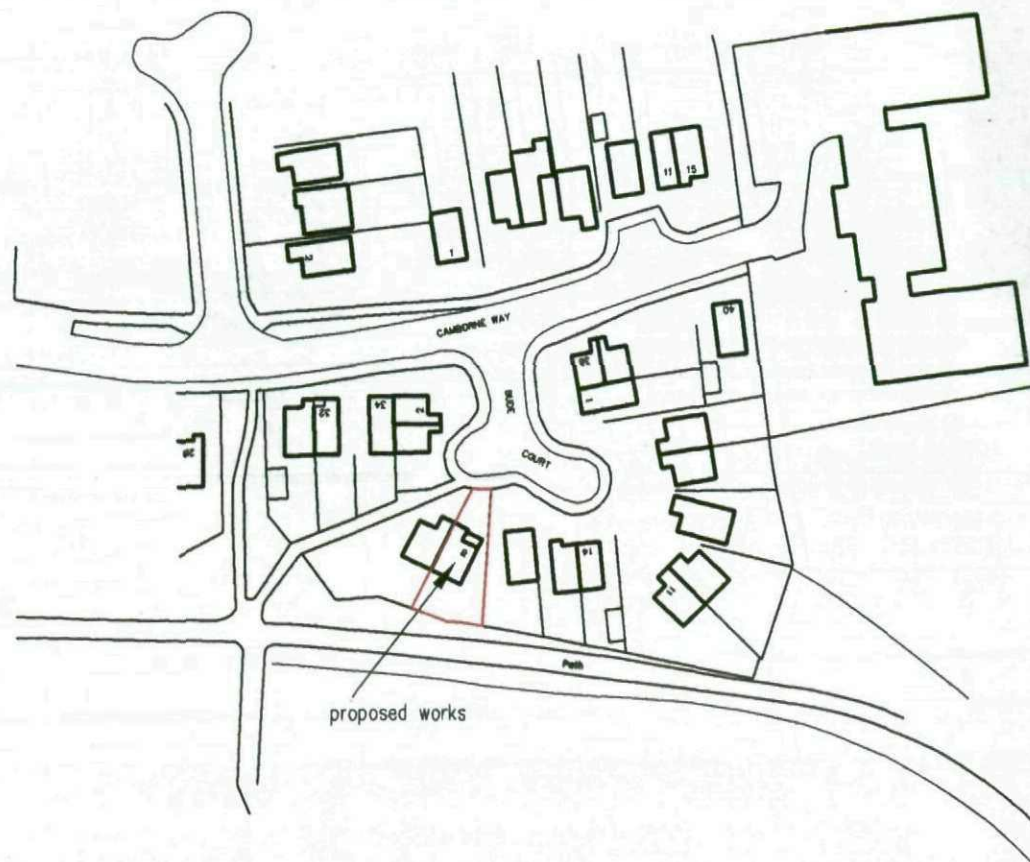


LOCATION PLAN
SCALE 1:1250

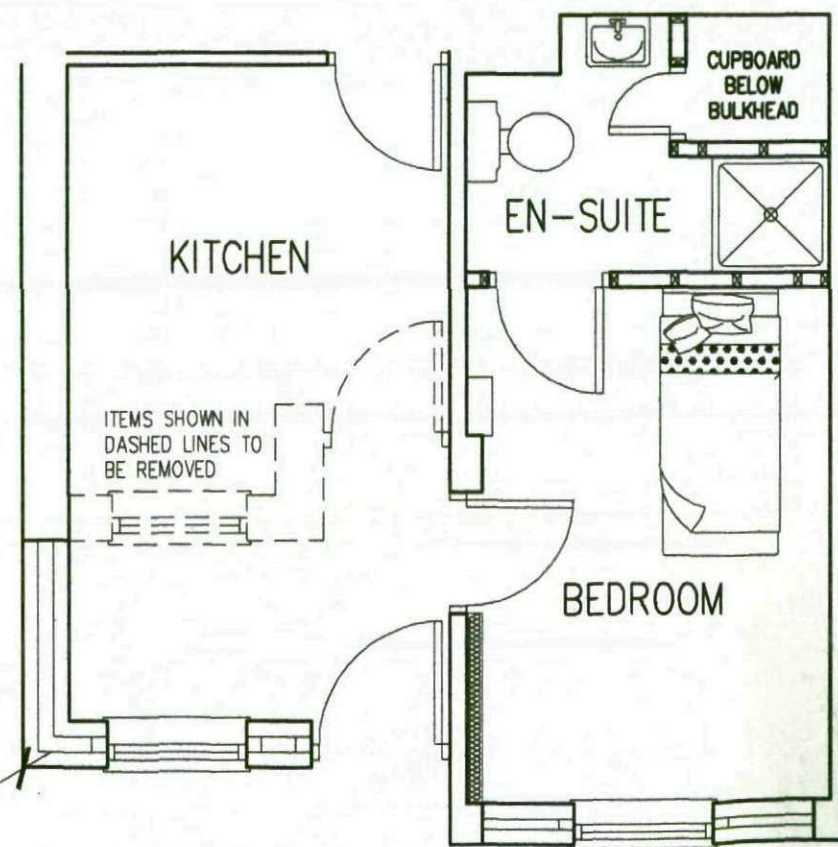


PROPOSED FLOOR PLAN




EXISTING
FRONT

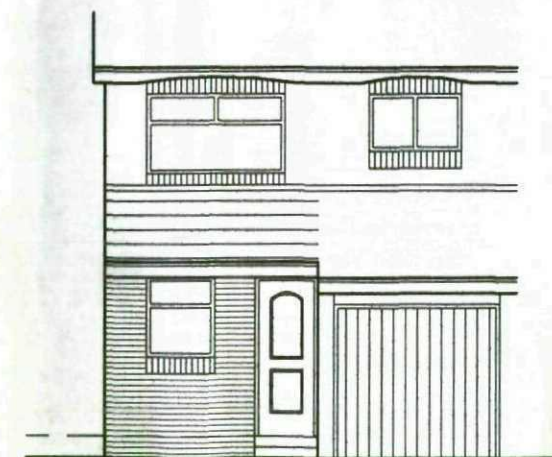

PROPOSED
FRONT

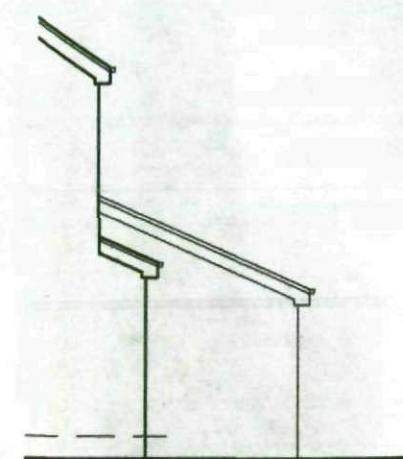

EXISTING
SIDE

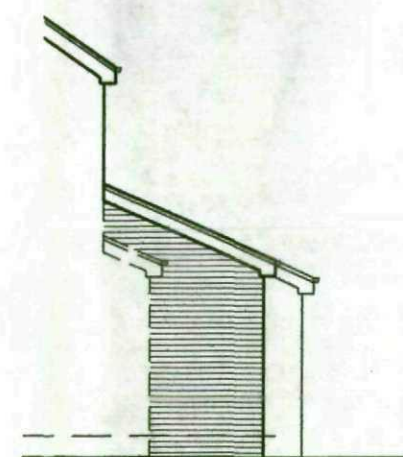

PROPOSED
SIDE

**White Agus
Partnership**

128B, NEW ROAD,
STAINCROSS,
BARNLEY.
S75 6PP

CHARTERED SURVEYORS AND BUILDING DESIGN CONSULTANTS

PHONE/FAX. 01226 208482
E mail: agus@btinternet.com

Project.

EXTENSION & ALTERATIONS AT
8 BUDE COURT
BARNLEY, S71 2QP

Client.

MS R. OGLEY

Drawing
Title.

PLANS & ELEVATIONS

Date.

NOV 2008

Scale.

1:50 & 1:100

Ref.

08-087

Dwg. No.

01

Rev.