
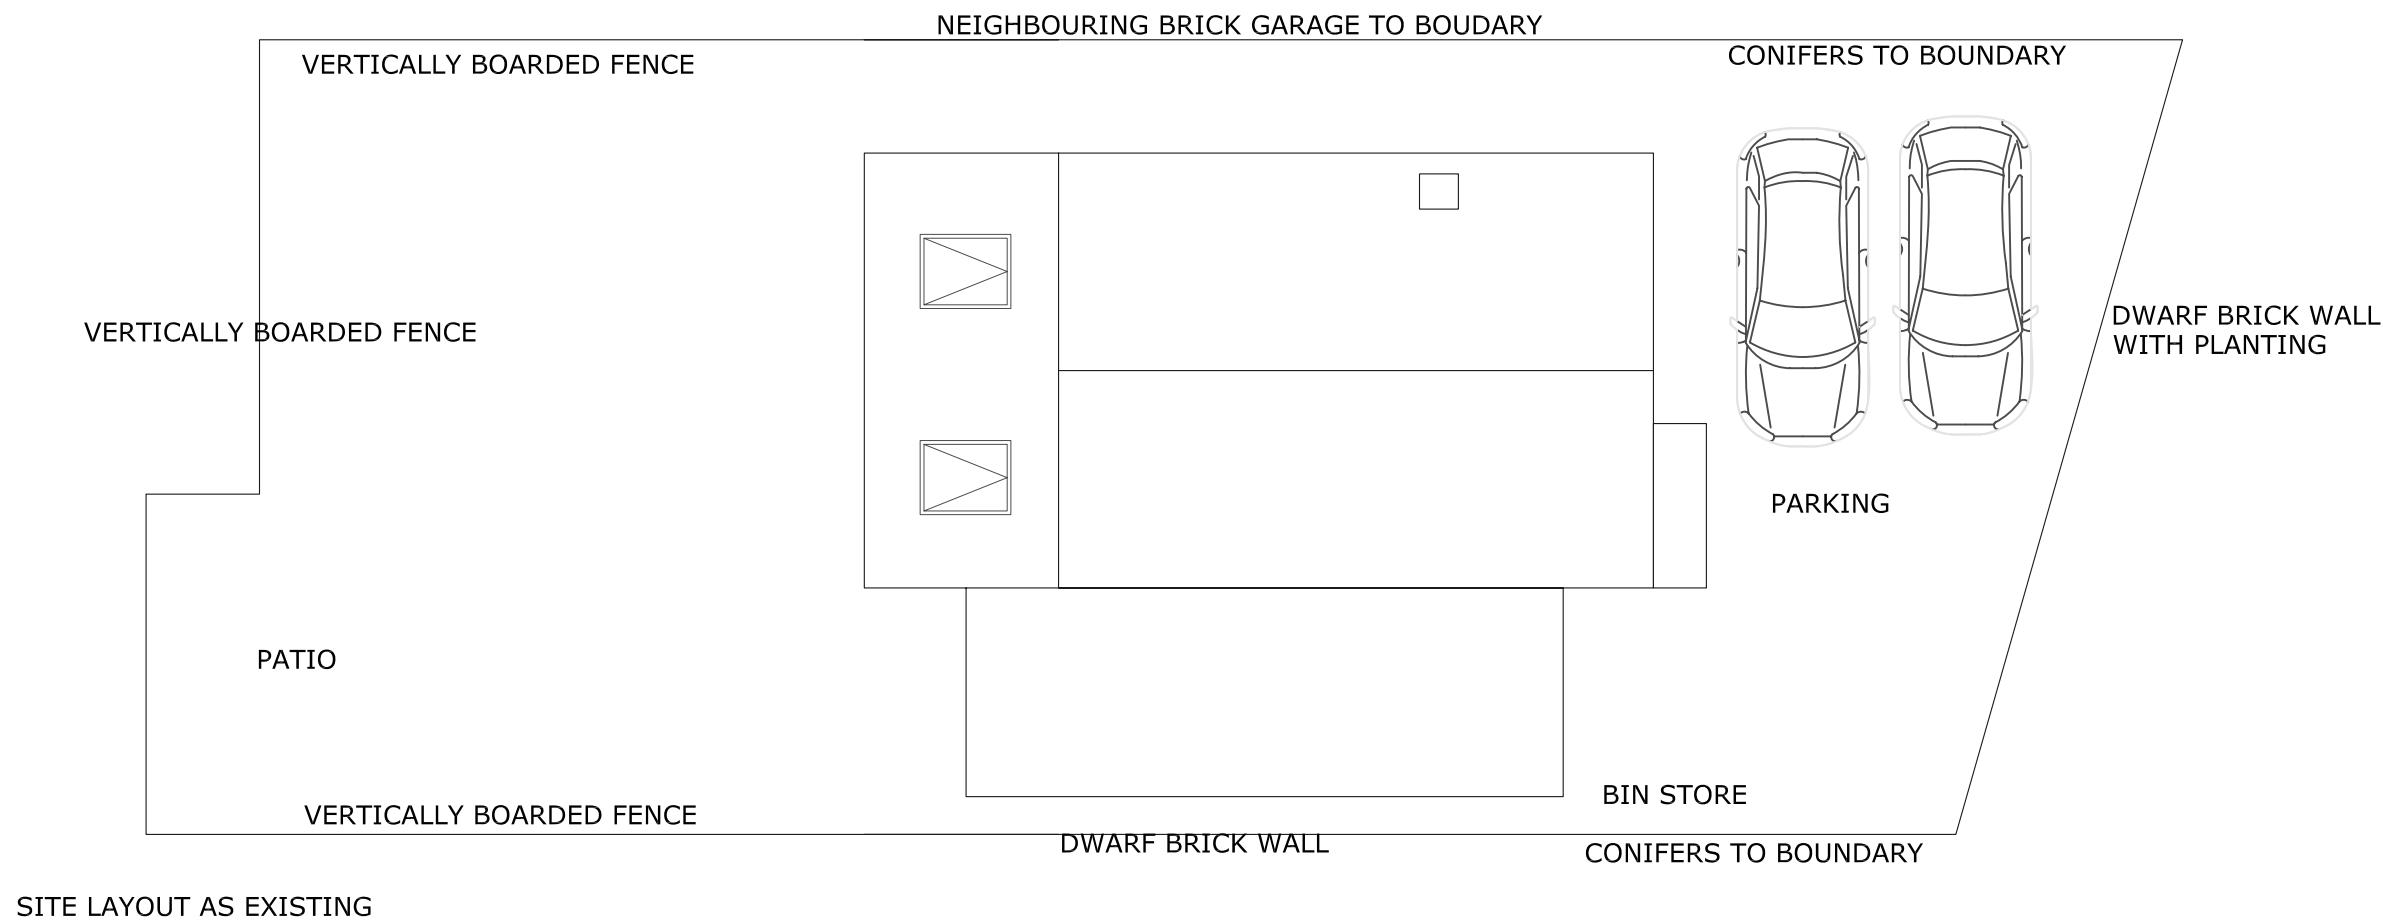


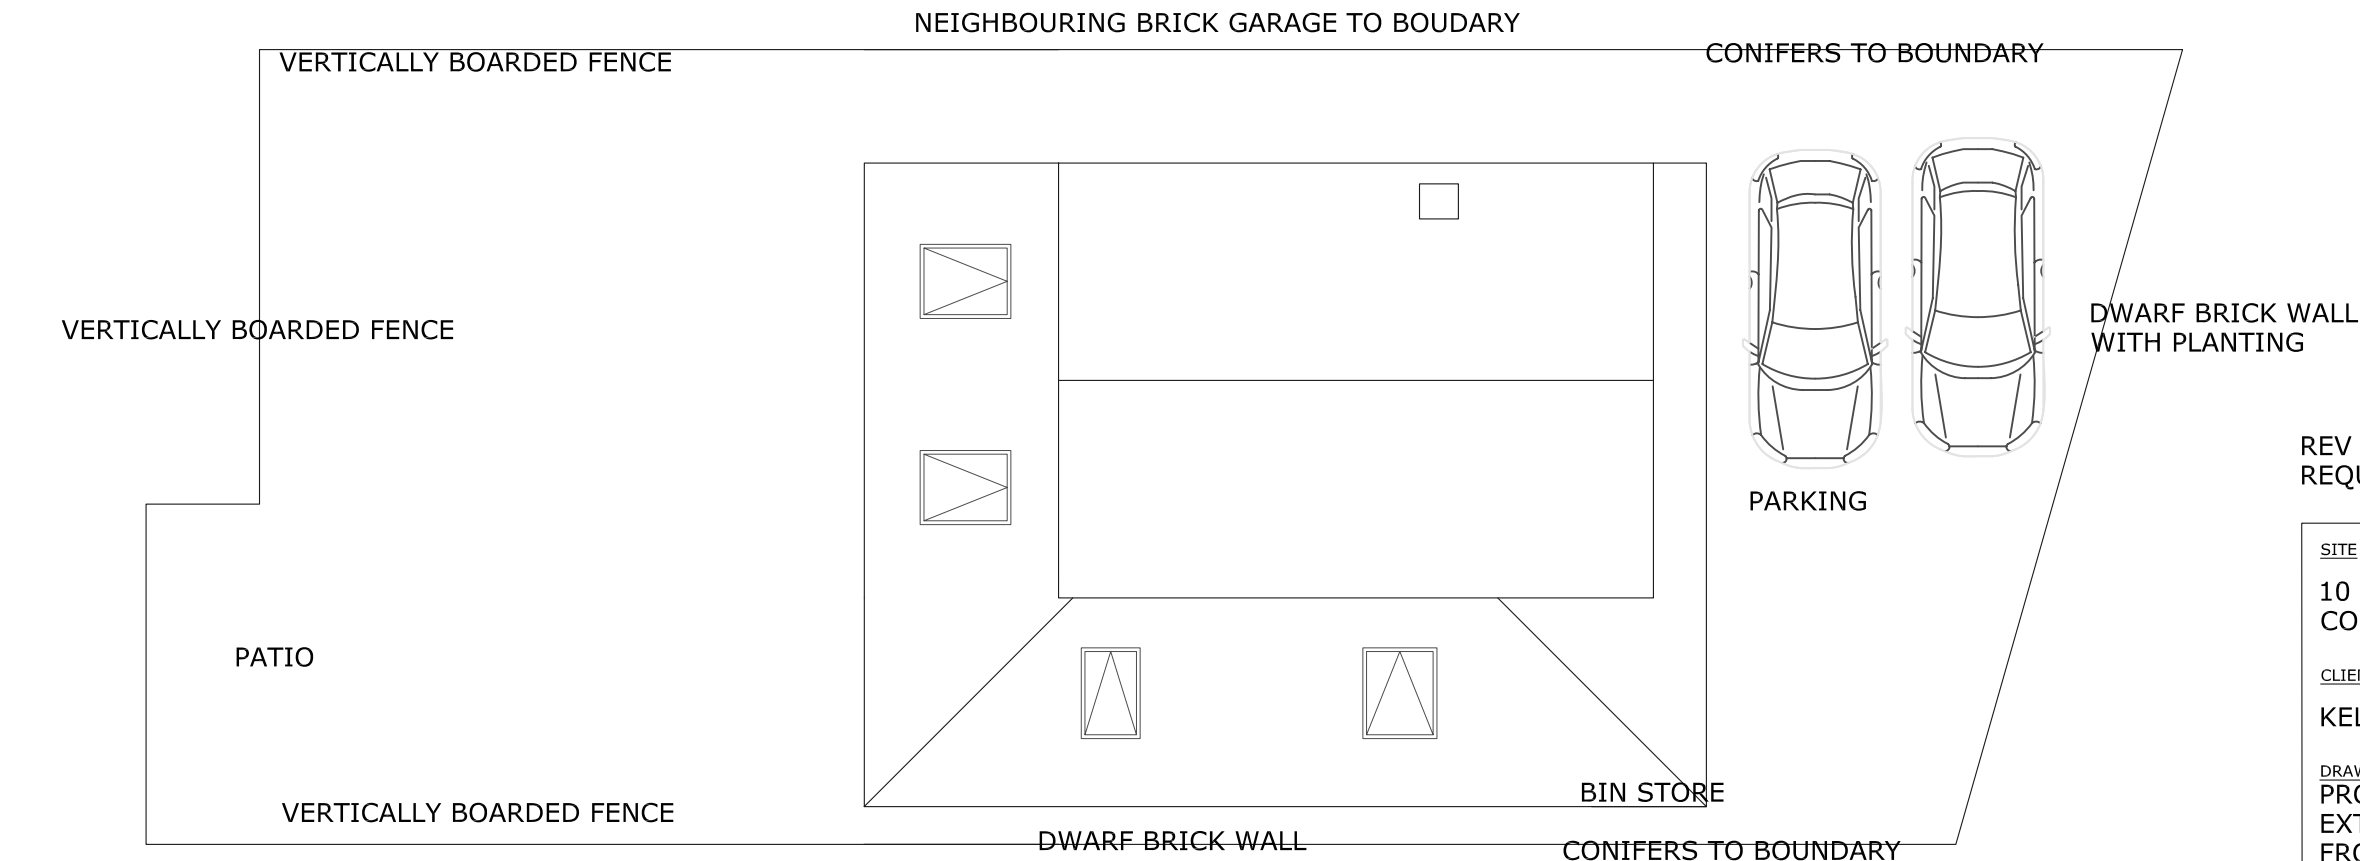

REV A - AMENDED TO CLIENTS
REQUIREMENTS - FEB 2024

<u>SITE</u> 10 BEECH AVENUE, SILKSTONE COMMON	
<u>CLIENT</u> KELLY DUNN	
<u>DRAWING TITLE</u> PROPOSED SINGLE STOREY SIDE EXTENSION AND CANOPY TO FRONT ELEVATION	
<u>DRAWING NO.</u> 23.02/01	<u>SCALE</u> 1:100 @A3
<u>DATE</u> 11.03.2023	<u>REVISION</u> A