


DO NOT SCALE FROM THIS DRAWING - PLEASE REFER TO THE RELEVANT SETTING OUT DRAWING/ DIMENSIONS DRAWING, ALL DIMENSIONS TO BE CONFIRMED ON SITE

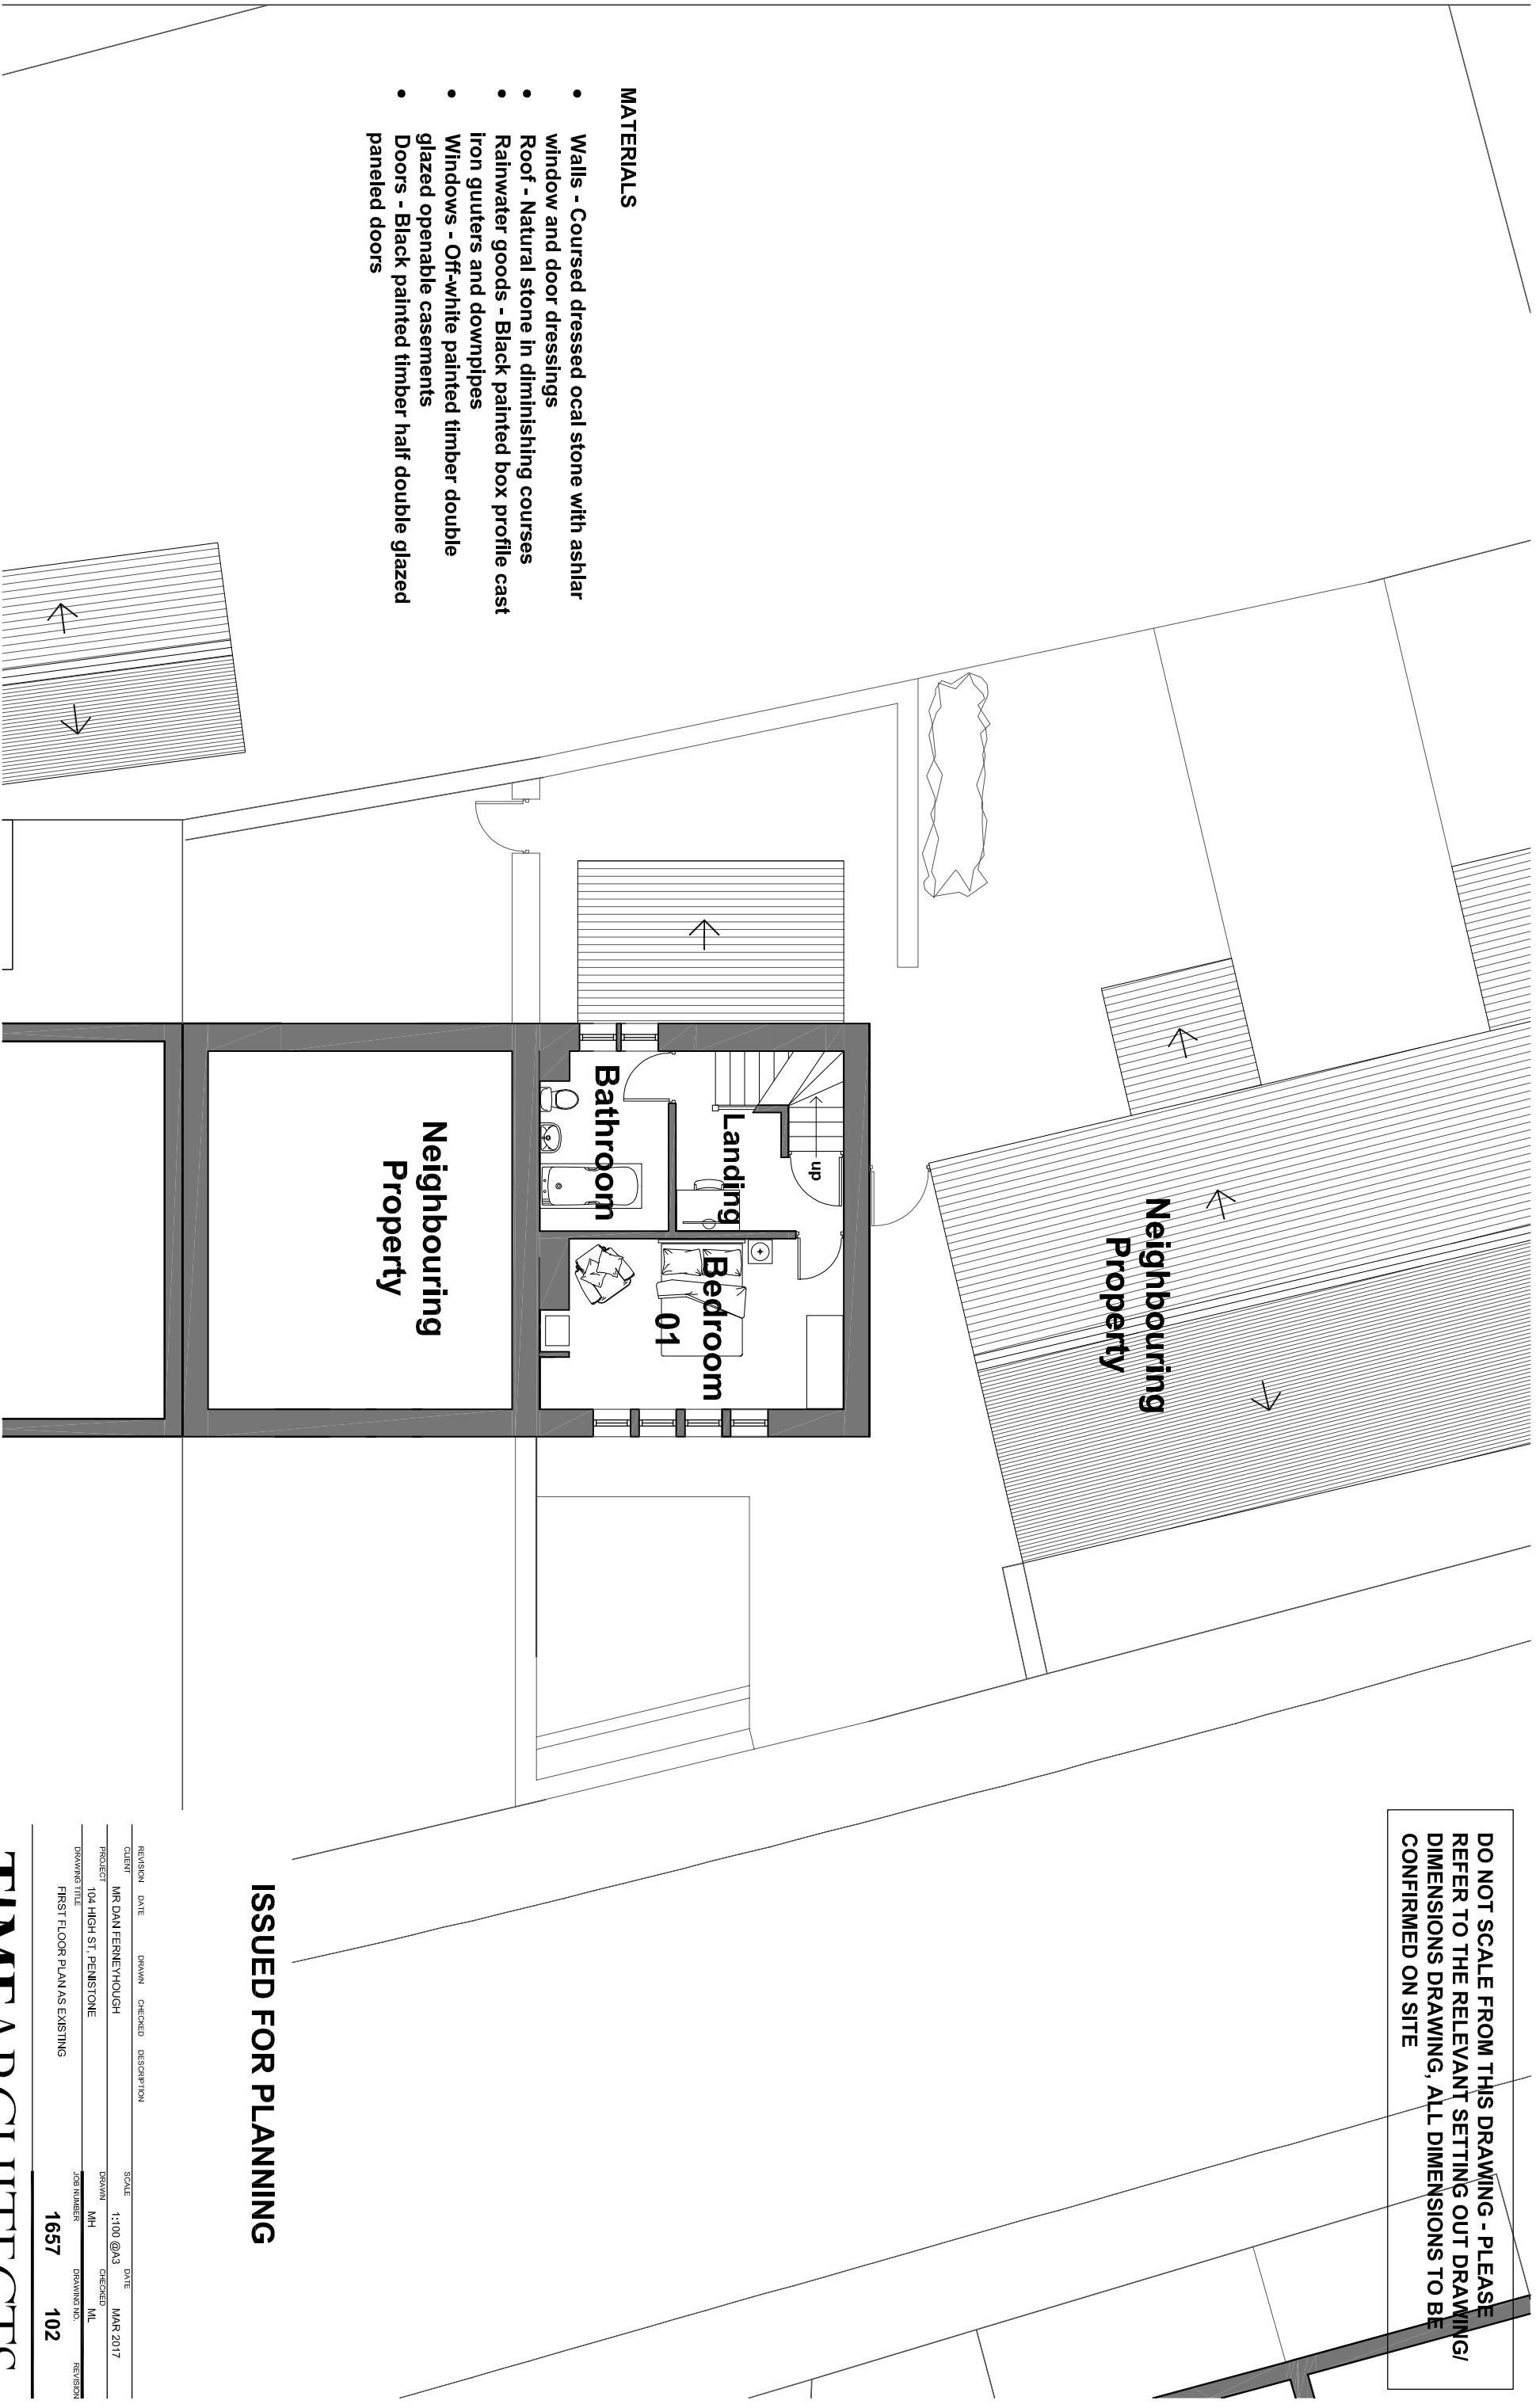

MATERIALS

- Walls - Coursed dressed ocal stone with ashlar window and door dressings
- Roof - Natural stone in diminishing courses
- Rainwater goods - Black painted box profile cast iron gutters and downpipes
- Windows - Off-white painted timber double glazed operable casements
- Doors - Black painted timber half double glazed paneled doors

First Floor Plan As Existing

Scale 1:100@A3

ISSUED FOR PLANNING

REVISION	DATE	DRAWN	CHECKED	DESCRIPTION
CLIENT				
M.R. DAN FERNIEYHOUGH				
PROJECT				
104 HIGH ST., PENINSONE				
DRAWING TITLE				
FIRST FLOOR PLANS EXISTING				
		SCALE	DATE	
		1:100 @A3	MAR 2017	
		DRAWN	CHECKED	
		MH	ML	
JOB NUMBER		DRAWING NO.	REVISION	
1657		102		

TIMEARCHITECTS

Creative Conservation - Inspiring Design. Time Architects 226-228 Holme Lane, Sheffield, S641Z
Registered Company Number in England and Wales: 8033383. Director: Michael Leigh
W. www.timearchitects.co.uk **E.** info@timearchitects.co.uk **T.** 0114 430 0114
© all rights reserved, report all discrepancies, do not scale from drawing, check dimensions on site