


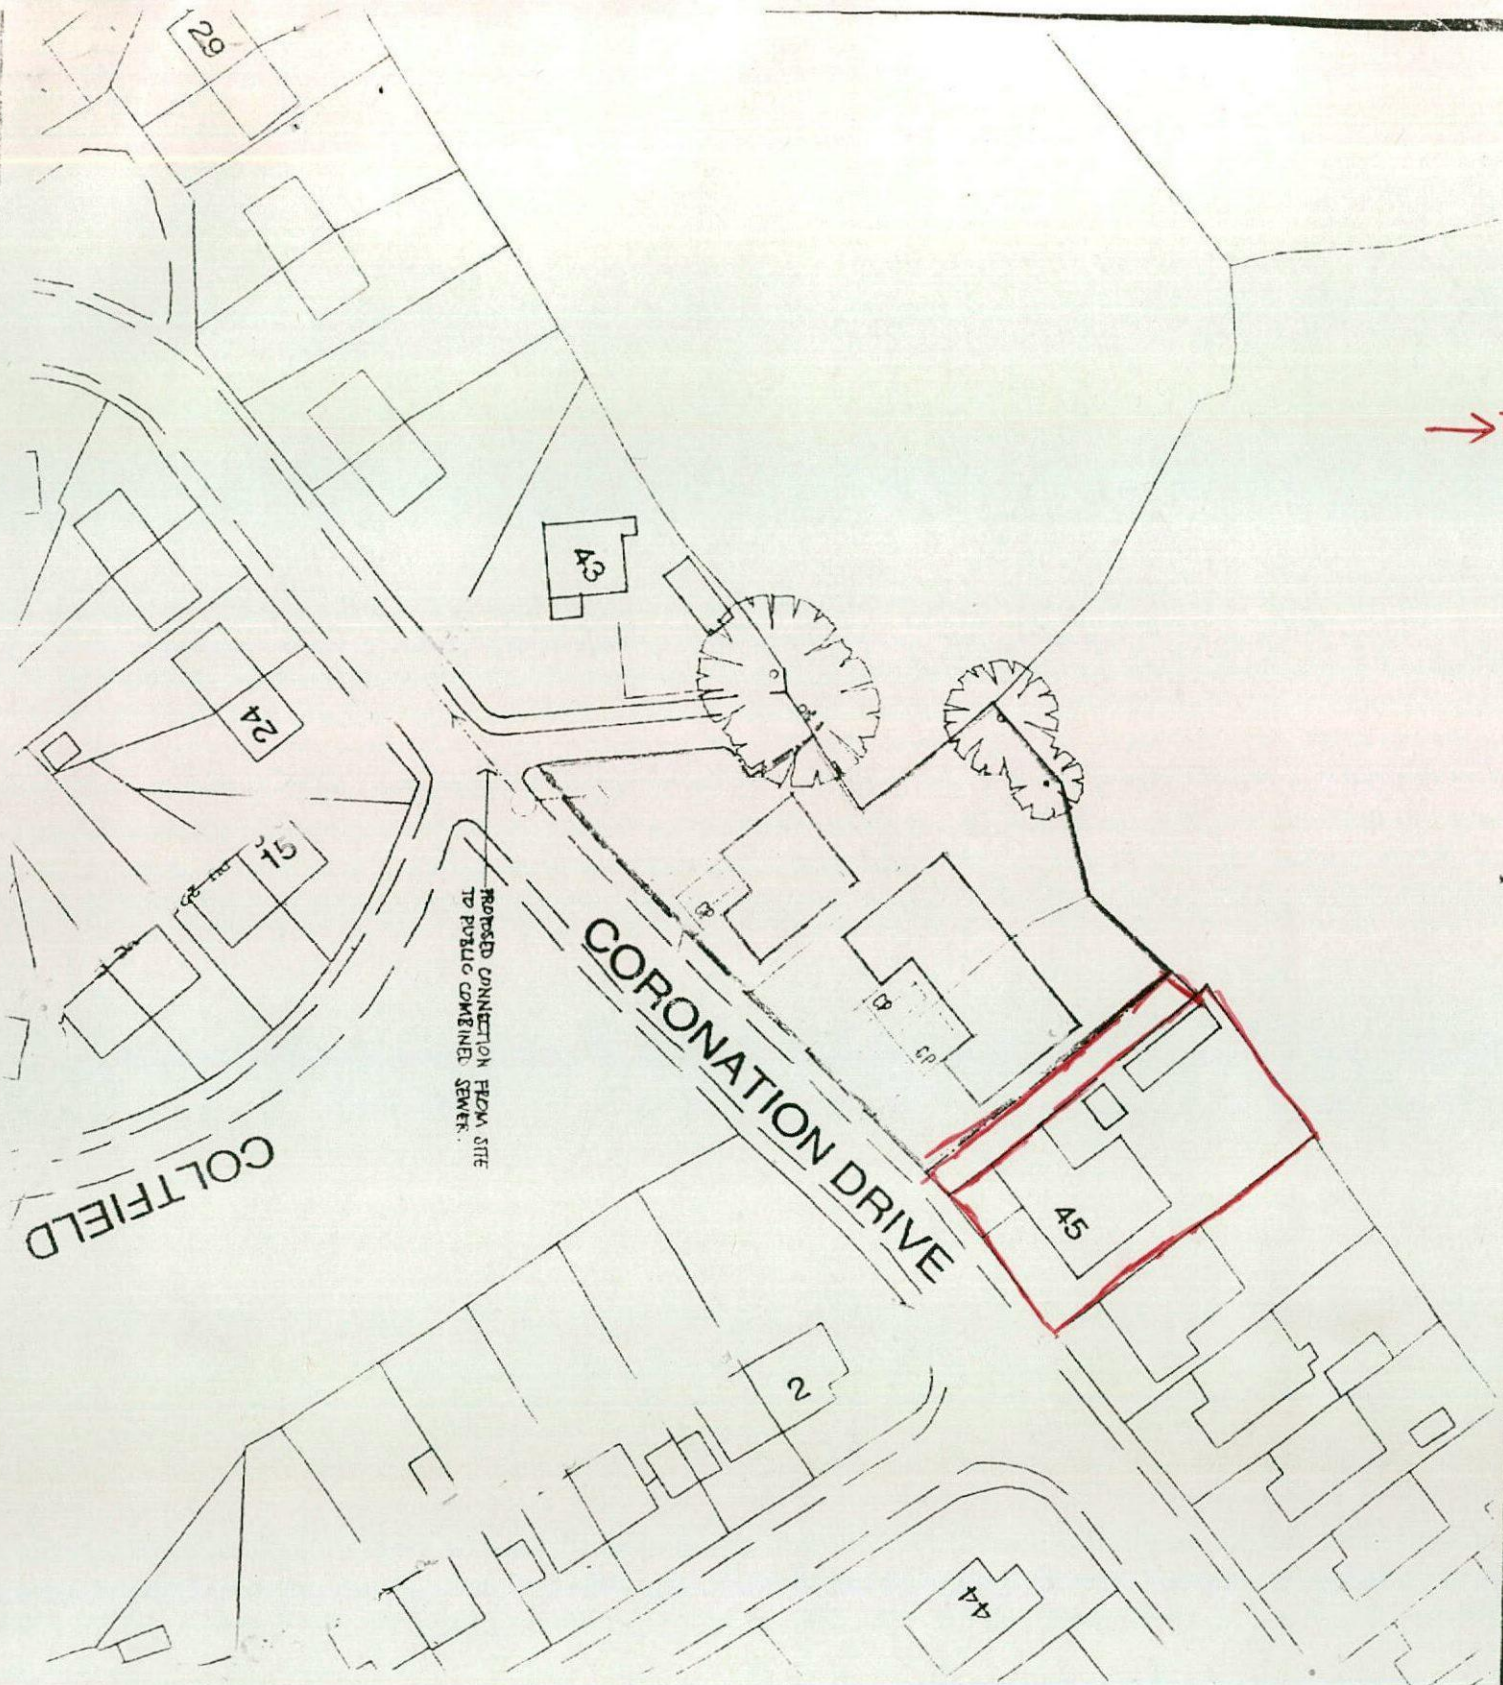

ALLEN TOD ARCHITECTS
11 9 SEP 2008

15 SEP 2008

This plan is for the building
The drawings are preliminary and subject to change without notice. No part of this drawing should be used for construction or other purposes without the written consent of the architect.
The architect is not responsible for the accuracy of the information provided by the client or for the results of the construction.
The drawings are the property of Allen Todd Architects and shall remain the property of the architect.

Site Plan - Scale 1:500

