


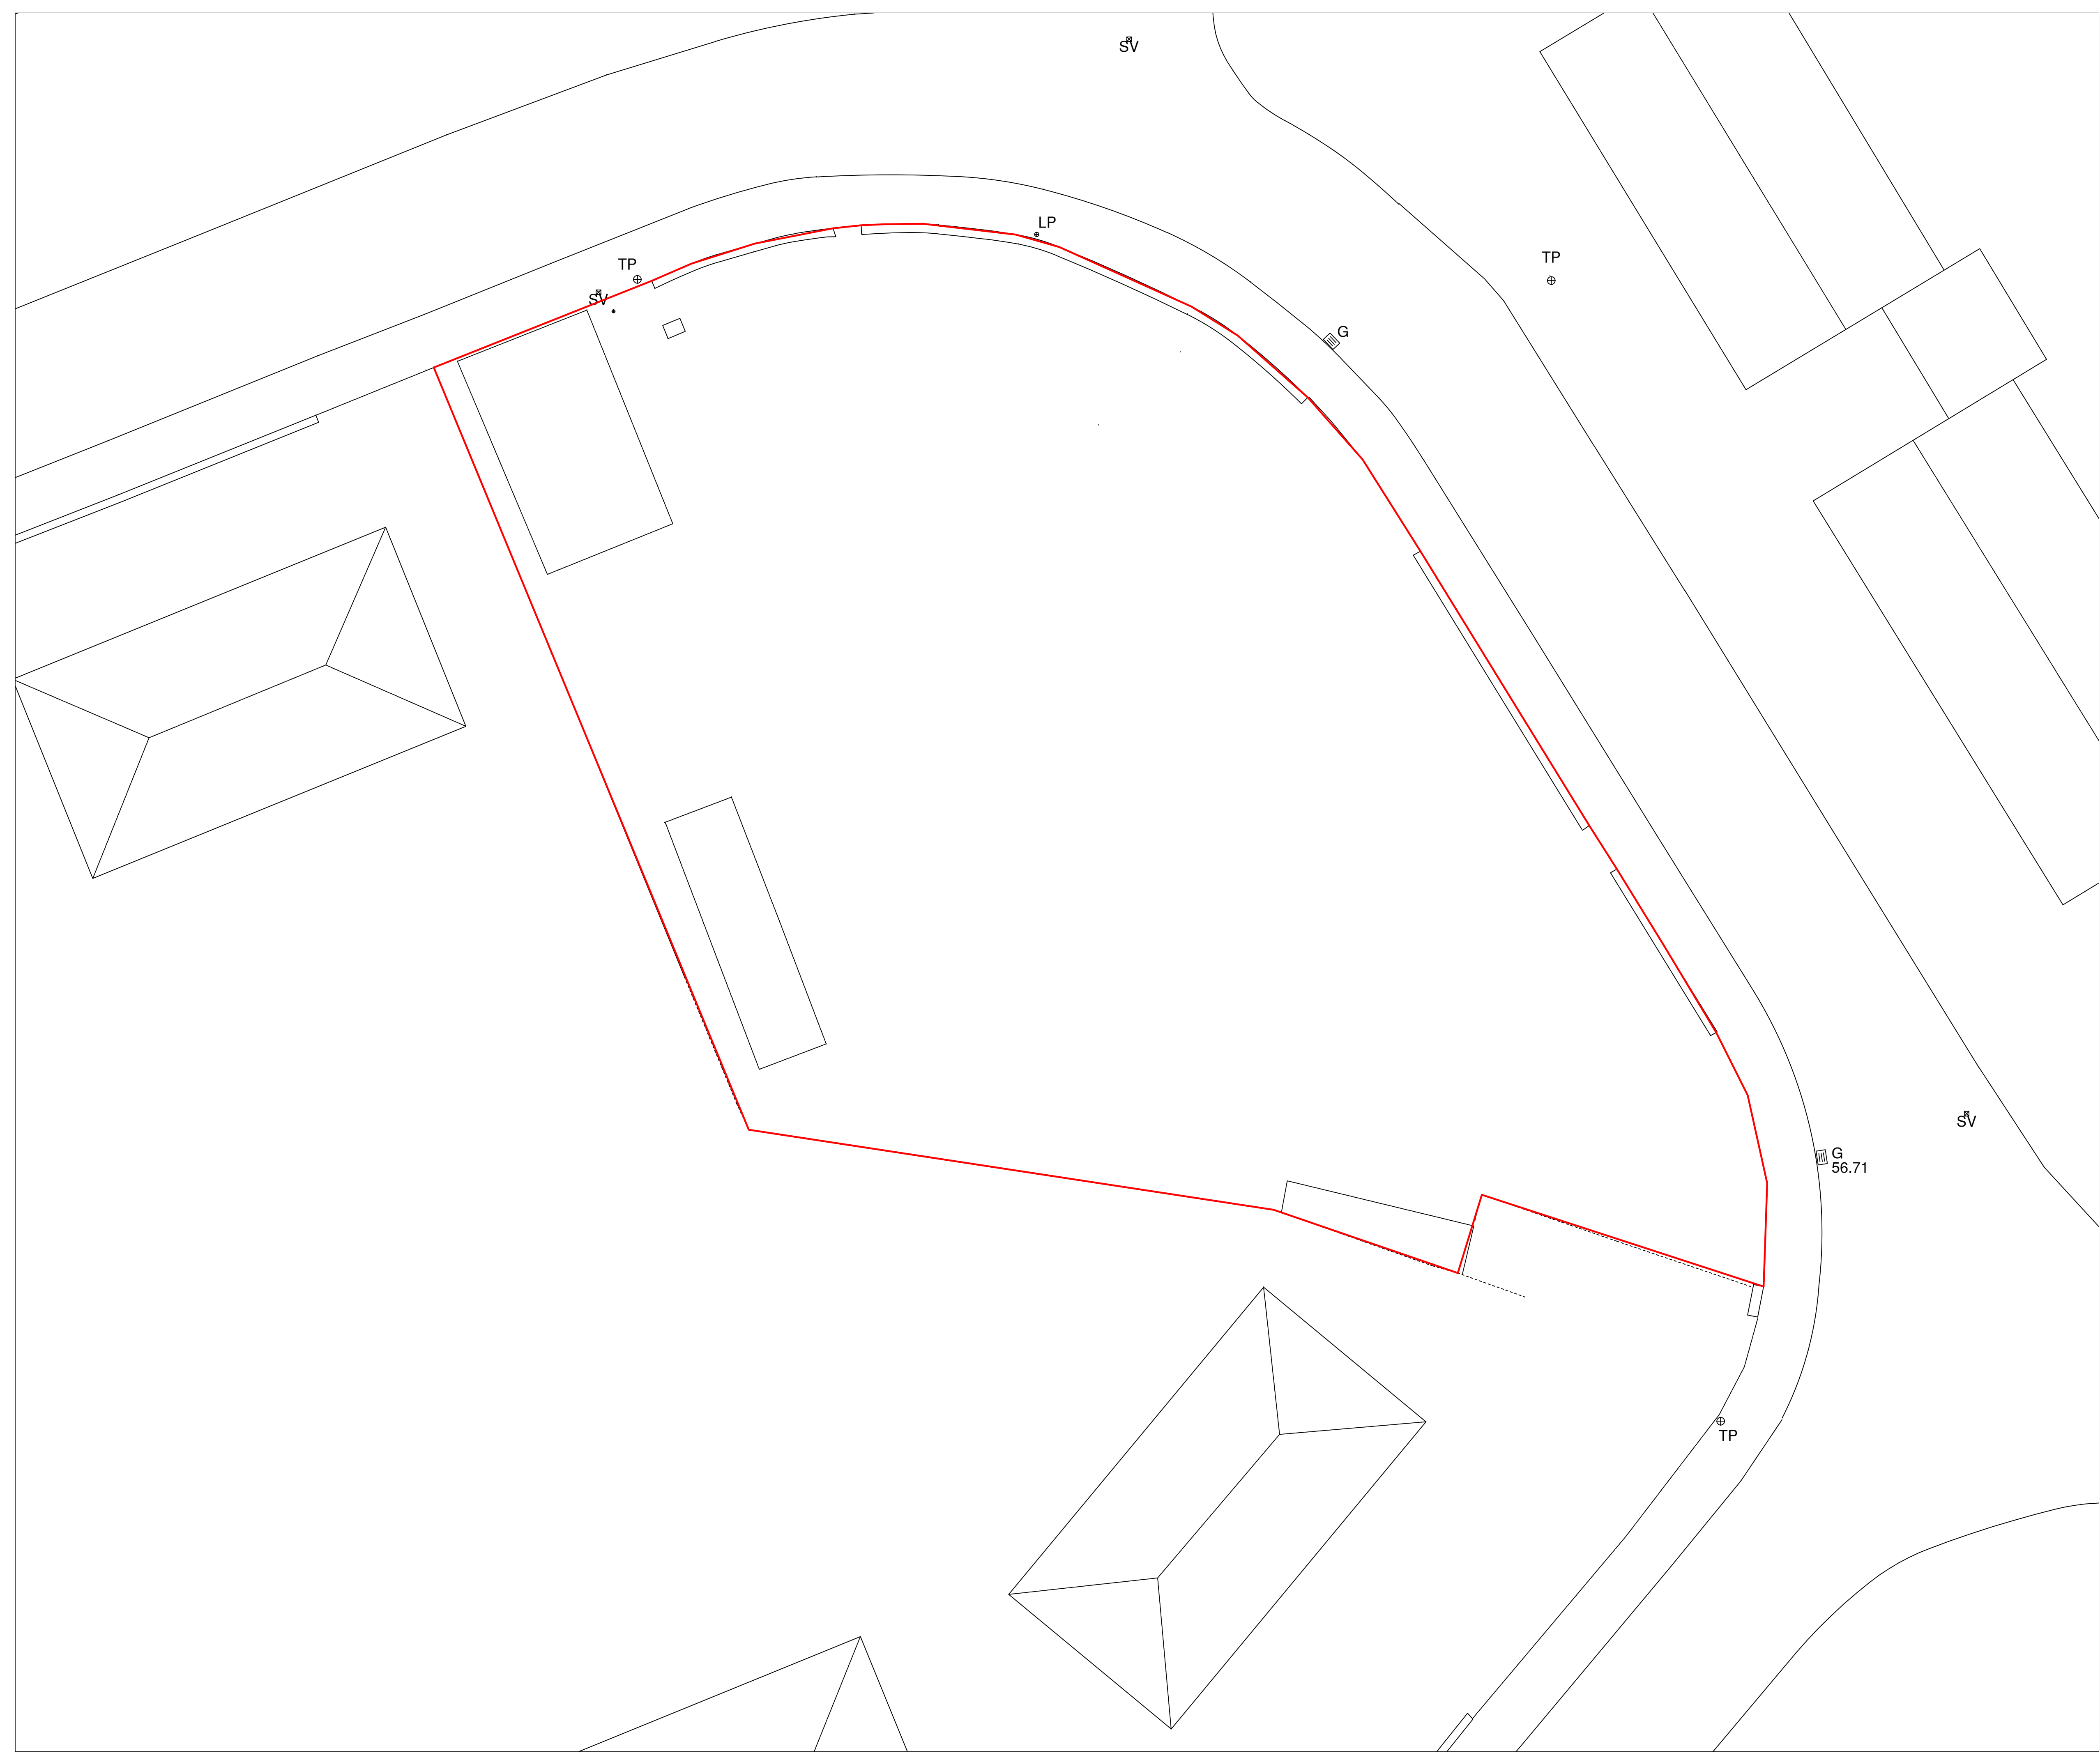

KEY PLAN

NOTES:

This drawing is produced for use in this project only and may not be used for any other purpose. NPS Property Consultants Ltd accept no liability for the use of this drawing other than the purpose for which it was intended in connection with this project as recorded on the title block fields 'Purpose for Issue' and 'File Status Code'.

This drawing may not be reproduced in any form without prior written agreement.

Do not scale from the drawing, use written dimensions only.

REVISED BY:	DATE:	CHECKED BY:	DATE:
SCALE BAR			
PURPOSE OF ISSUE			
FILE STATUS CODE			
© COPYRIGHT NPS GROUP			A1
Ordnance Survey mapping reproduced by permission of & Controller of HM Stationary Office Crown Copyright. Ordnance Survey Licence No: 100022264			
		NPS Property Consultants Ltd GATEWAY PLAZA SACKVILLE STREET, BARNSELY SOUTH YORKSHIRE, S70 8GG TEL: 01226 774605 FAX: 01226 774399 EMAIL: barnsley@nps.co.uk Head Office: Lancaster House, 16 Central Avenue, St Andrews Business Park, Norwich, NR7 0NR. Tel: 01603 706000 Fax: 01603 706001 Other Office locations can be found on our website : www.nps.co.uk	
Property Design and Management Services			
CLIENT Berneslai Homes			
PROJECT Proposed Residential Development Bellbroke Avenue Darfield			
TITLE Existing Site Plan			
SCALES 1:100		DATE June 14	DRAWN SPC
CHECKED			
FILE / DRAWING NAME			
PROJECT NR 15-1-1009	ZONE -	LEVEL -	TYPE DR
ROLE A	UNIQUE NR 10	REV CODE	

Date Plotted: 23 June 2014 11:45:44