



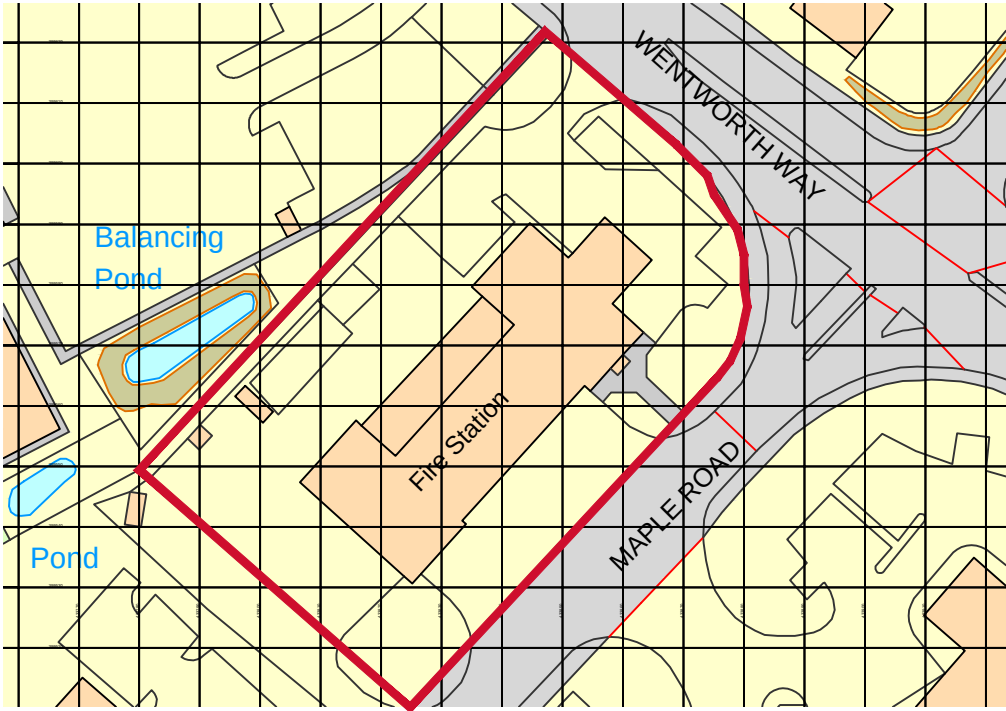

LOCATION PLAN
1:1250

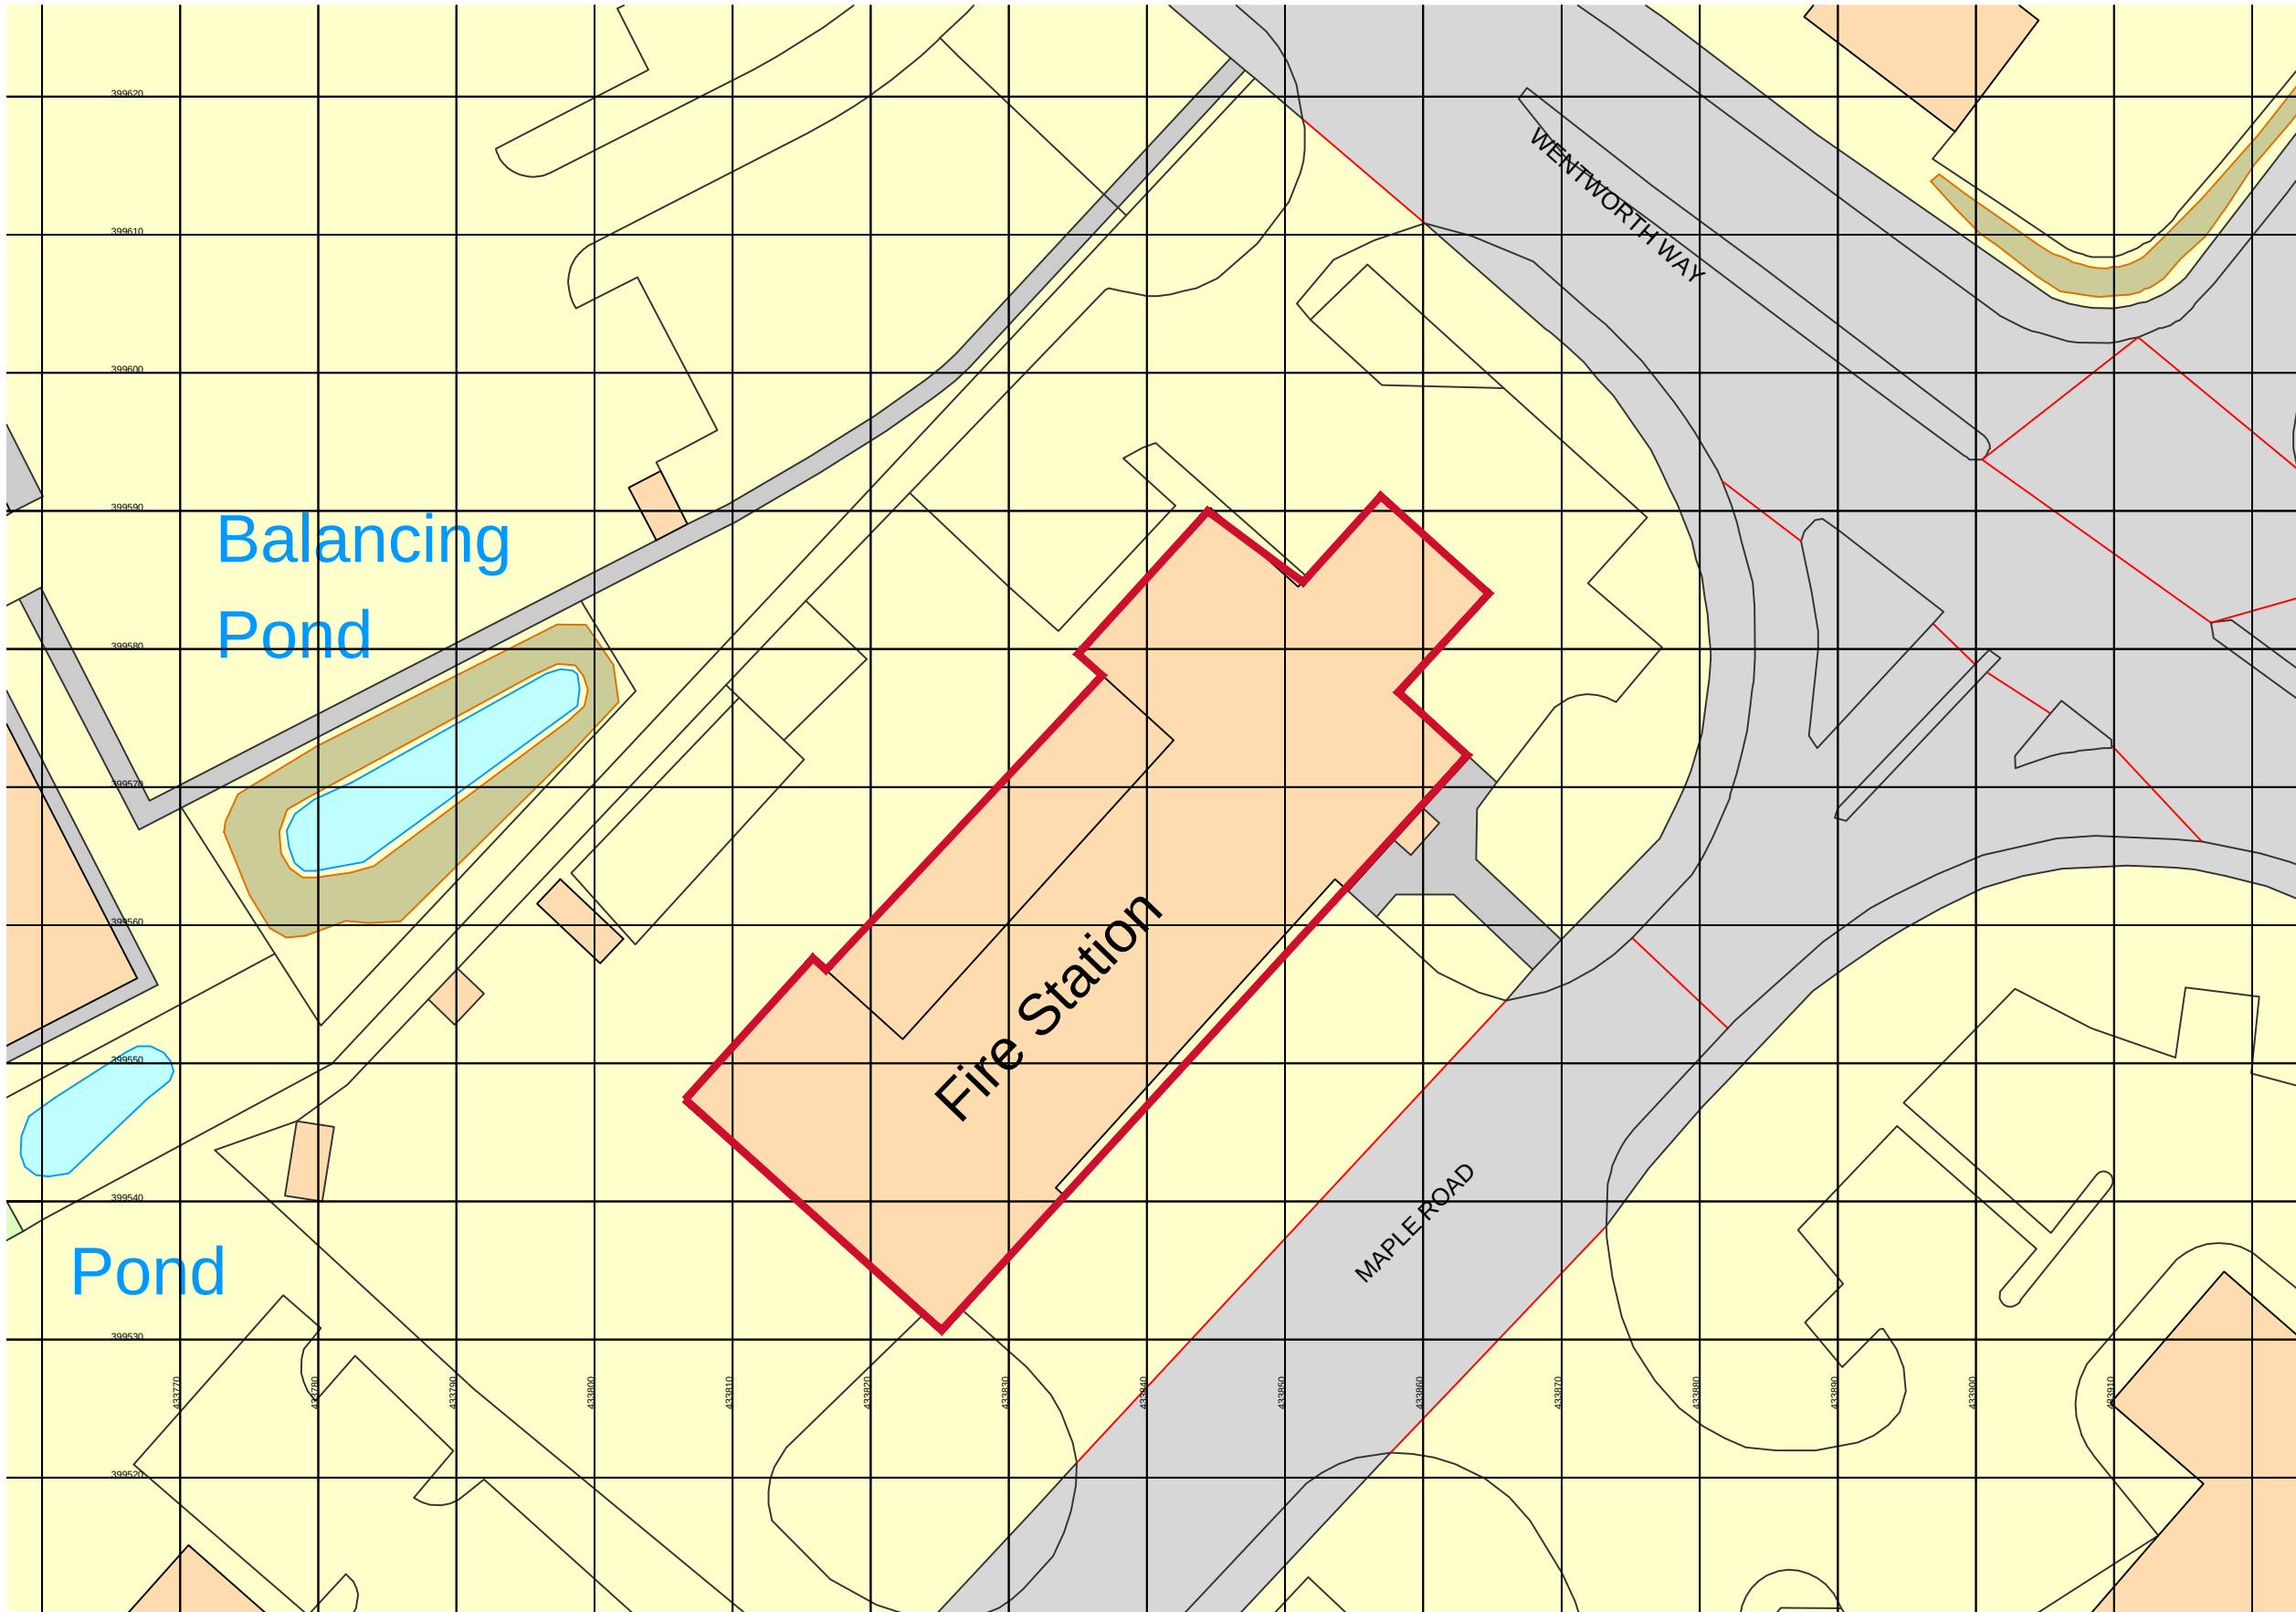

SITE PLAN
1:500



A Revised for construction. 23.01.20

Revisions

Client:
SYFR

Issue:
FOR PLANNING

Project:
TANKERSLEY
STATION ALTERATIONS

Title:
PROPOSED SITE &
LOCATION PLAN

Drawing No: TL(90)005 Rev: - A1 Scale: AS SHOWN

Date: 20/08/19 Drawn: Approved:



6th Floor Orchard Lane
Balm Green
Sheffield
S1 2JA

+44 (0) 114 273 3343
RLB UK
RLB.com

This drawing is to be read in conjunction with all relevant specifications and drawings issued.
Do not scale this drawing, the Contractor is to check and verify all building, site dimensions and check levels before work commences.
For discrepancies or omissions contact Rider Levett Bucknall.
All work and materials to be in accordance with current applicable statutory legislation and to comply with all relevant Codes of Practice and British Standards.
Copyright © 2018 Rider Levett Bucknall UK Limited