



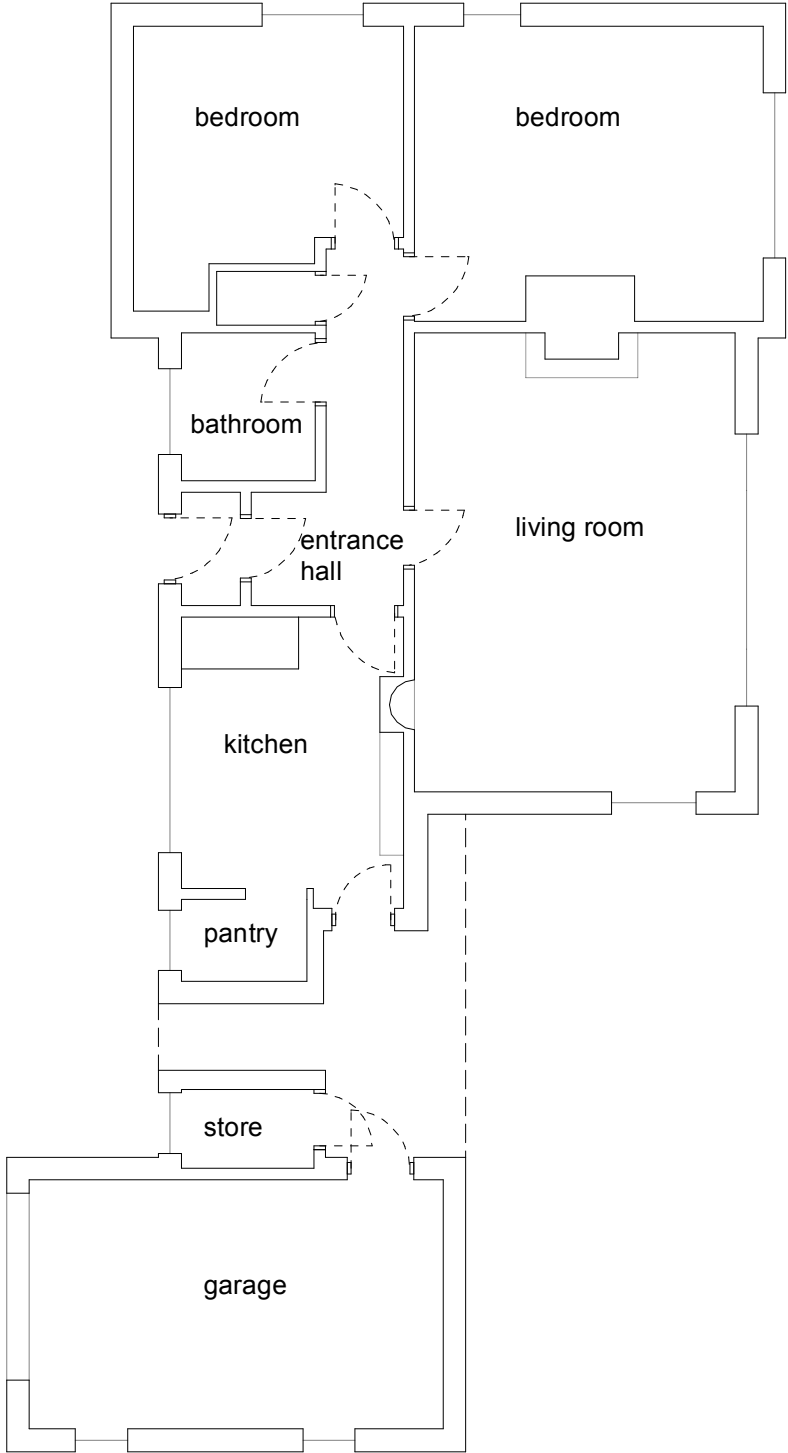


Existing Ground Floor Plan

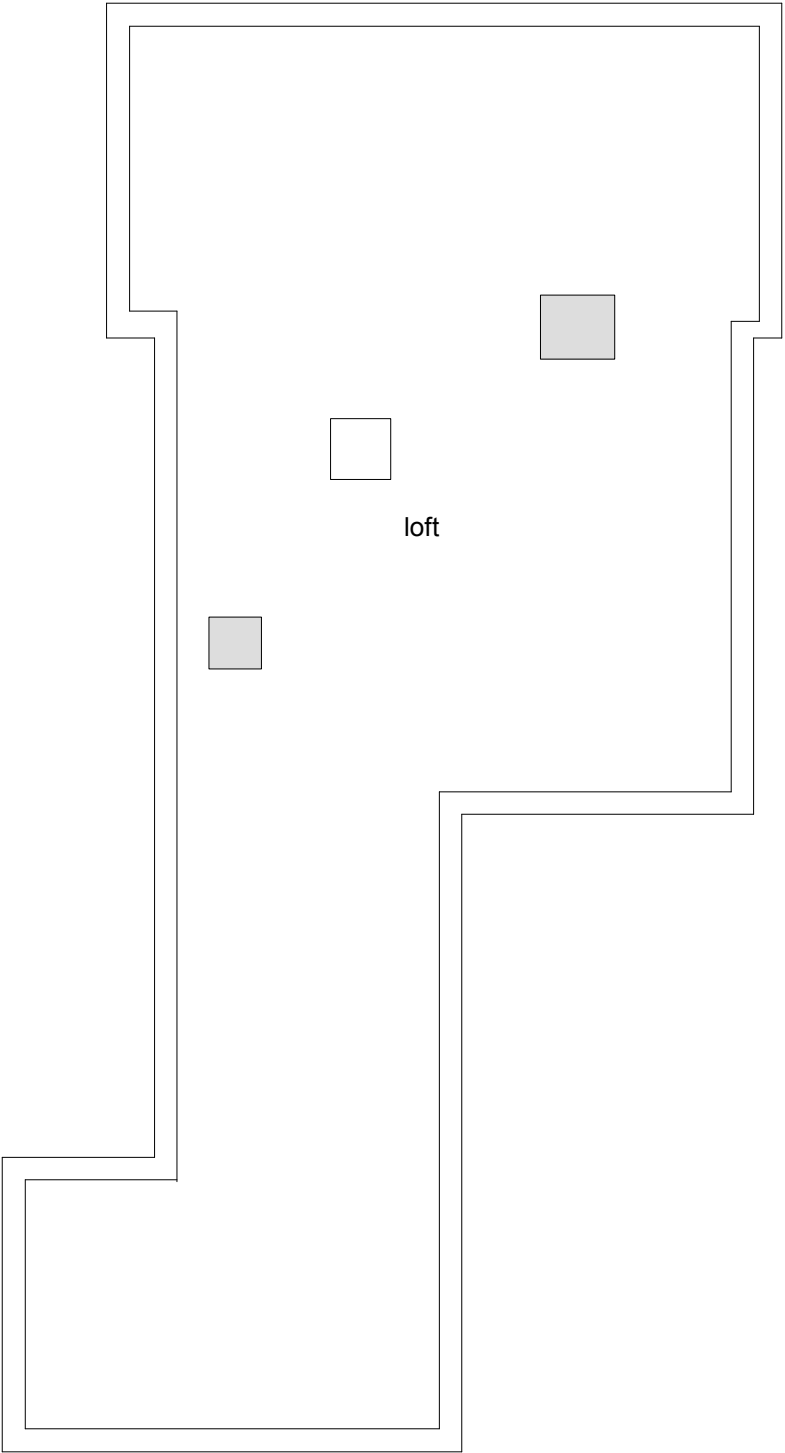


Existing First Floor Plan

Note:  = approx. position of chimney

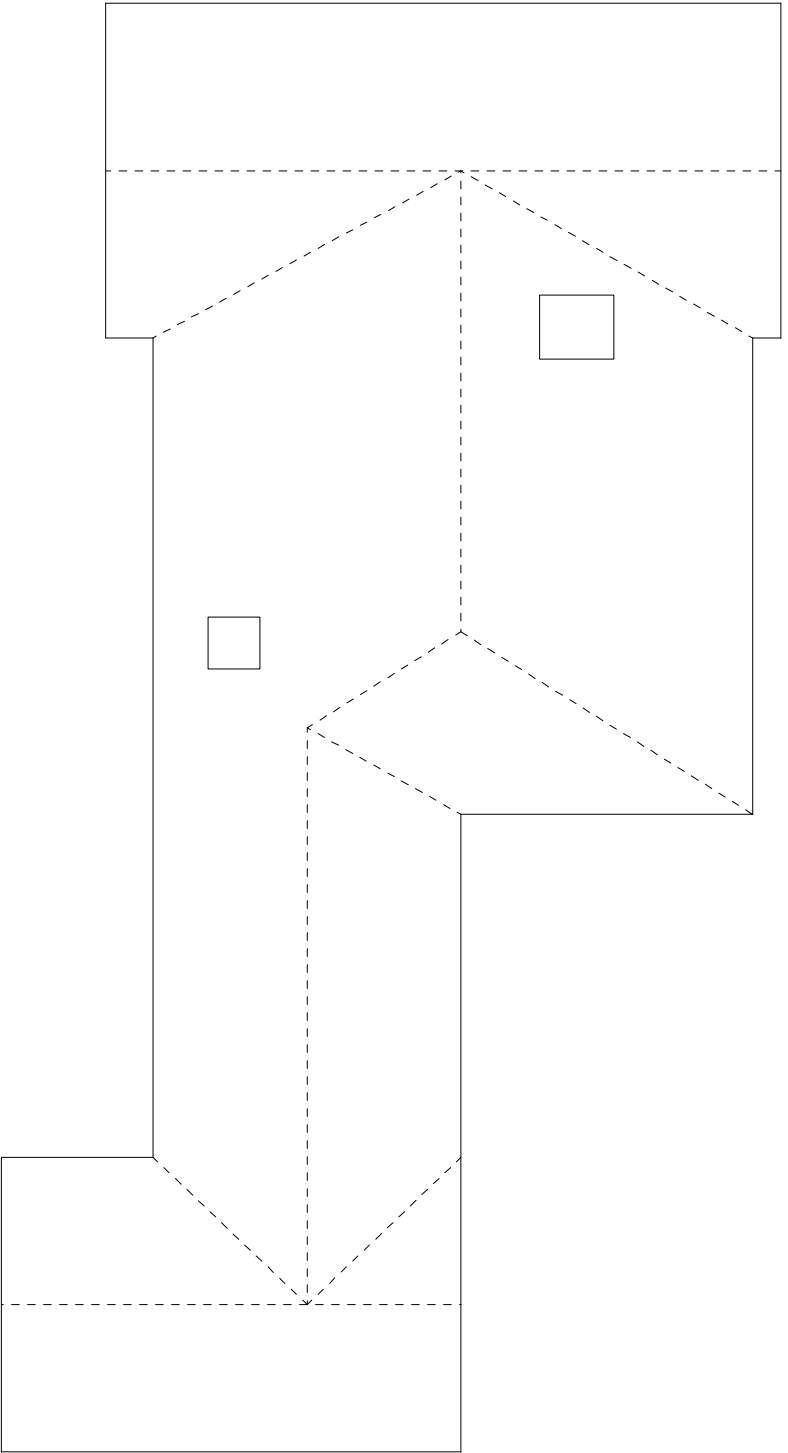

Existing Roof Plan

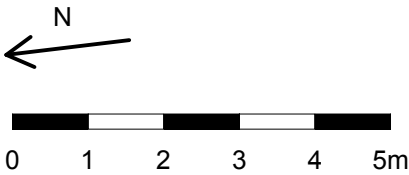

PRE-APPLICATION

Finkle Green Cottage  
Existing Plans  
FGC-001

drawn by: Liam Morrissey  
t: 07793238607  
e: liammorrissey@hotmail.com

drawn on: 12.09.15  
scale: 1:100@A2