



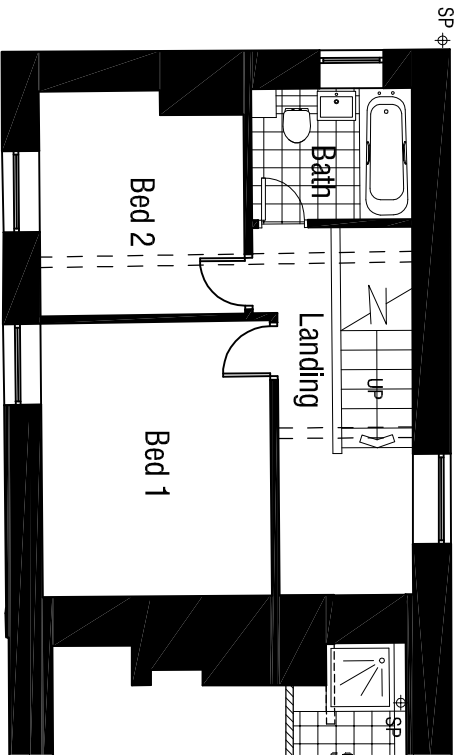


Raise cill height of bedroom windows to 800mm above floor level and replace with sliding sash.


FIRST FLOOR PLAN

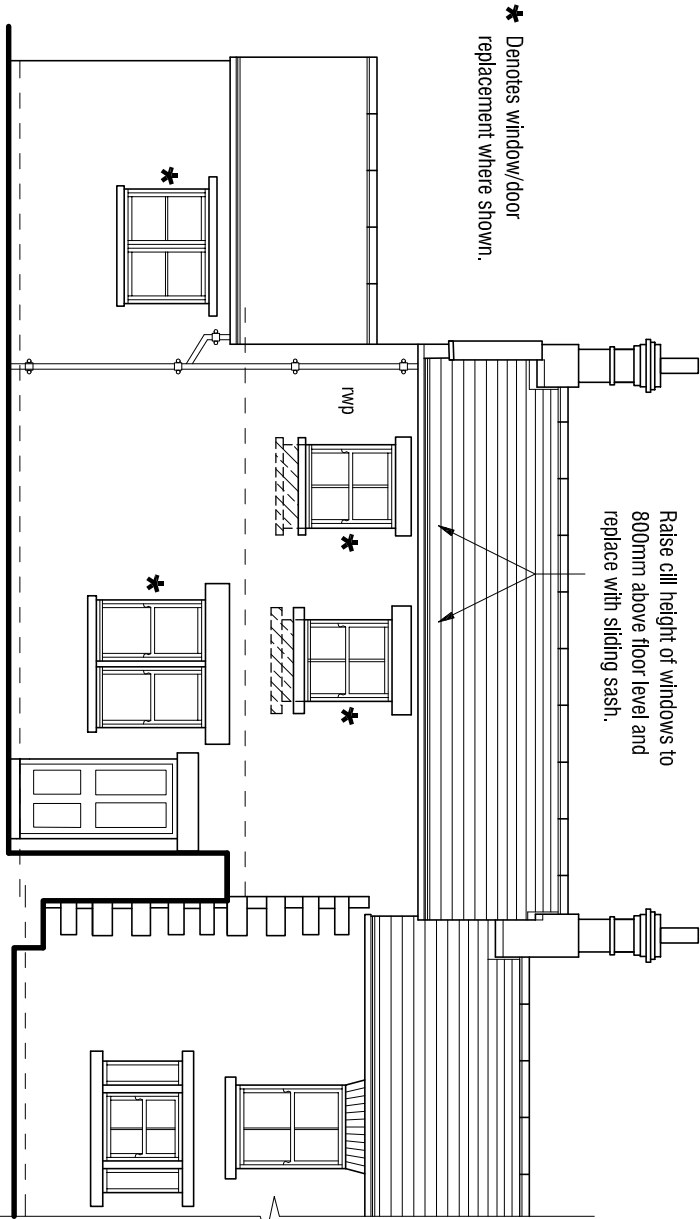


SOUTH ELEVATION

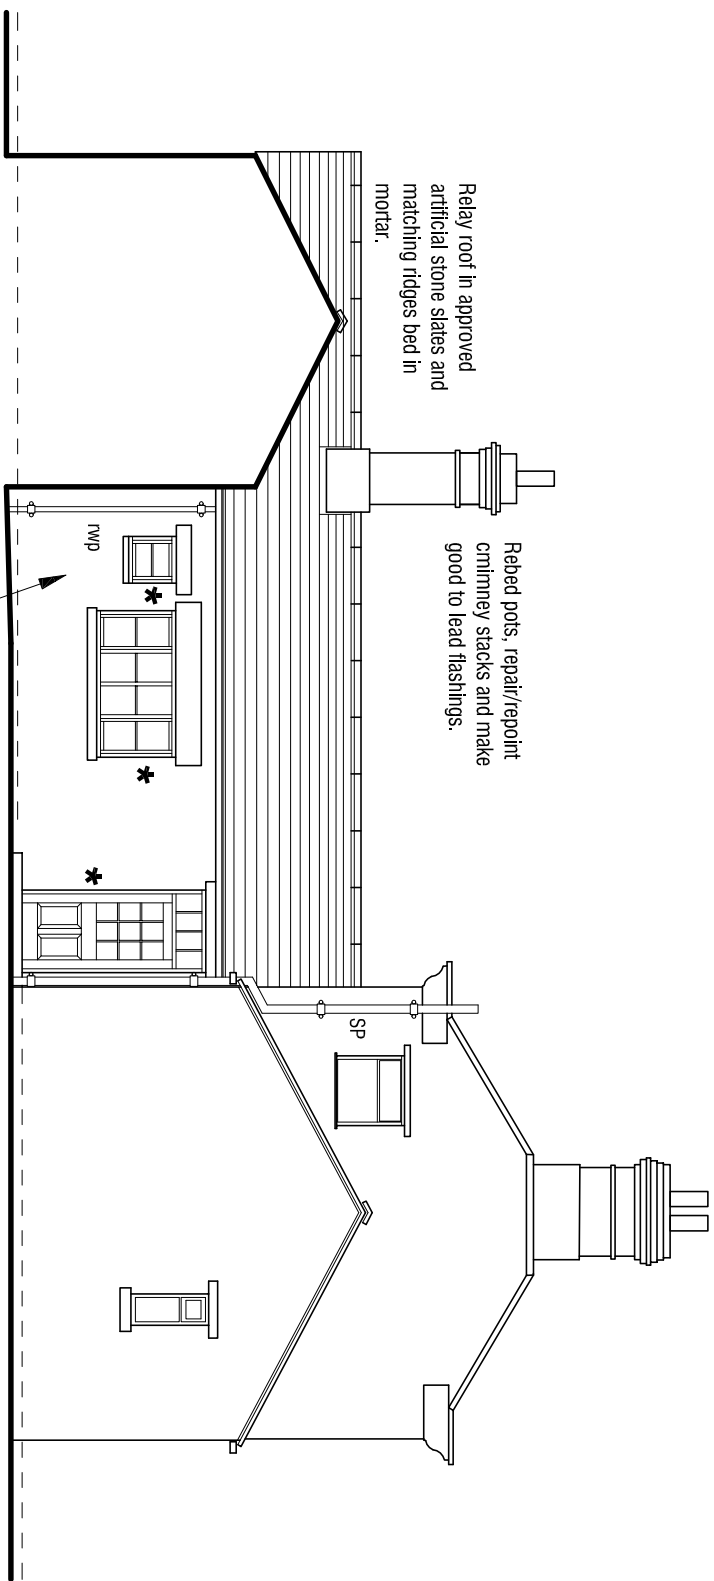


WEST ELEVATION

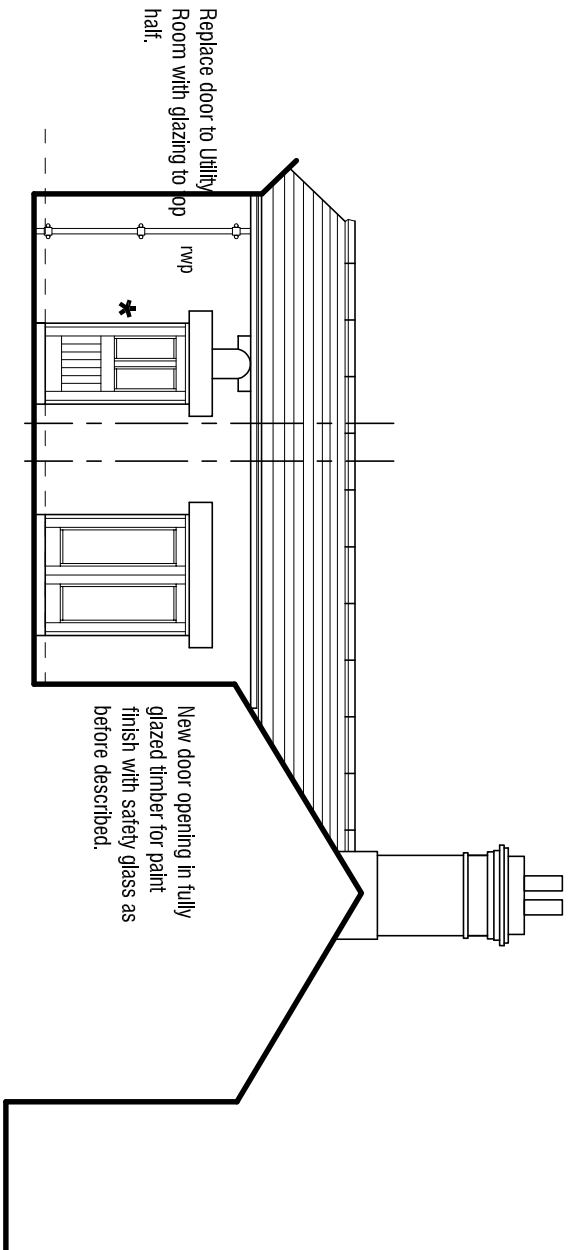


INNER SOUTH ELEVATION

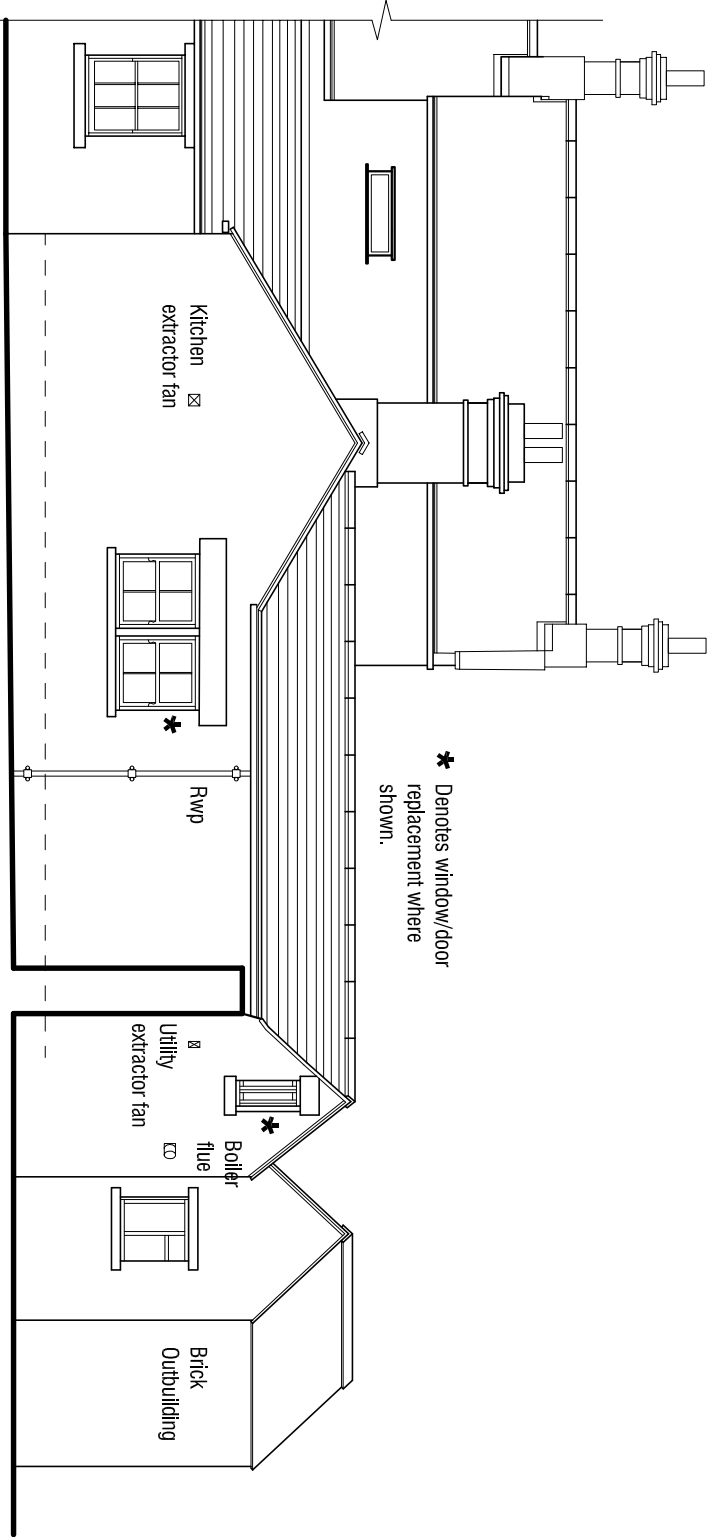

NORTH ELEVATION 1:100

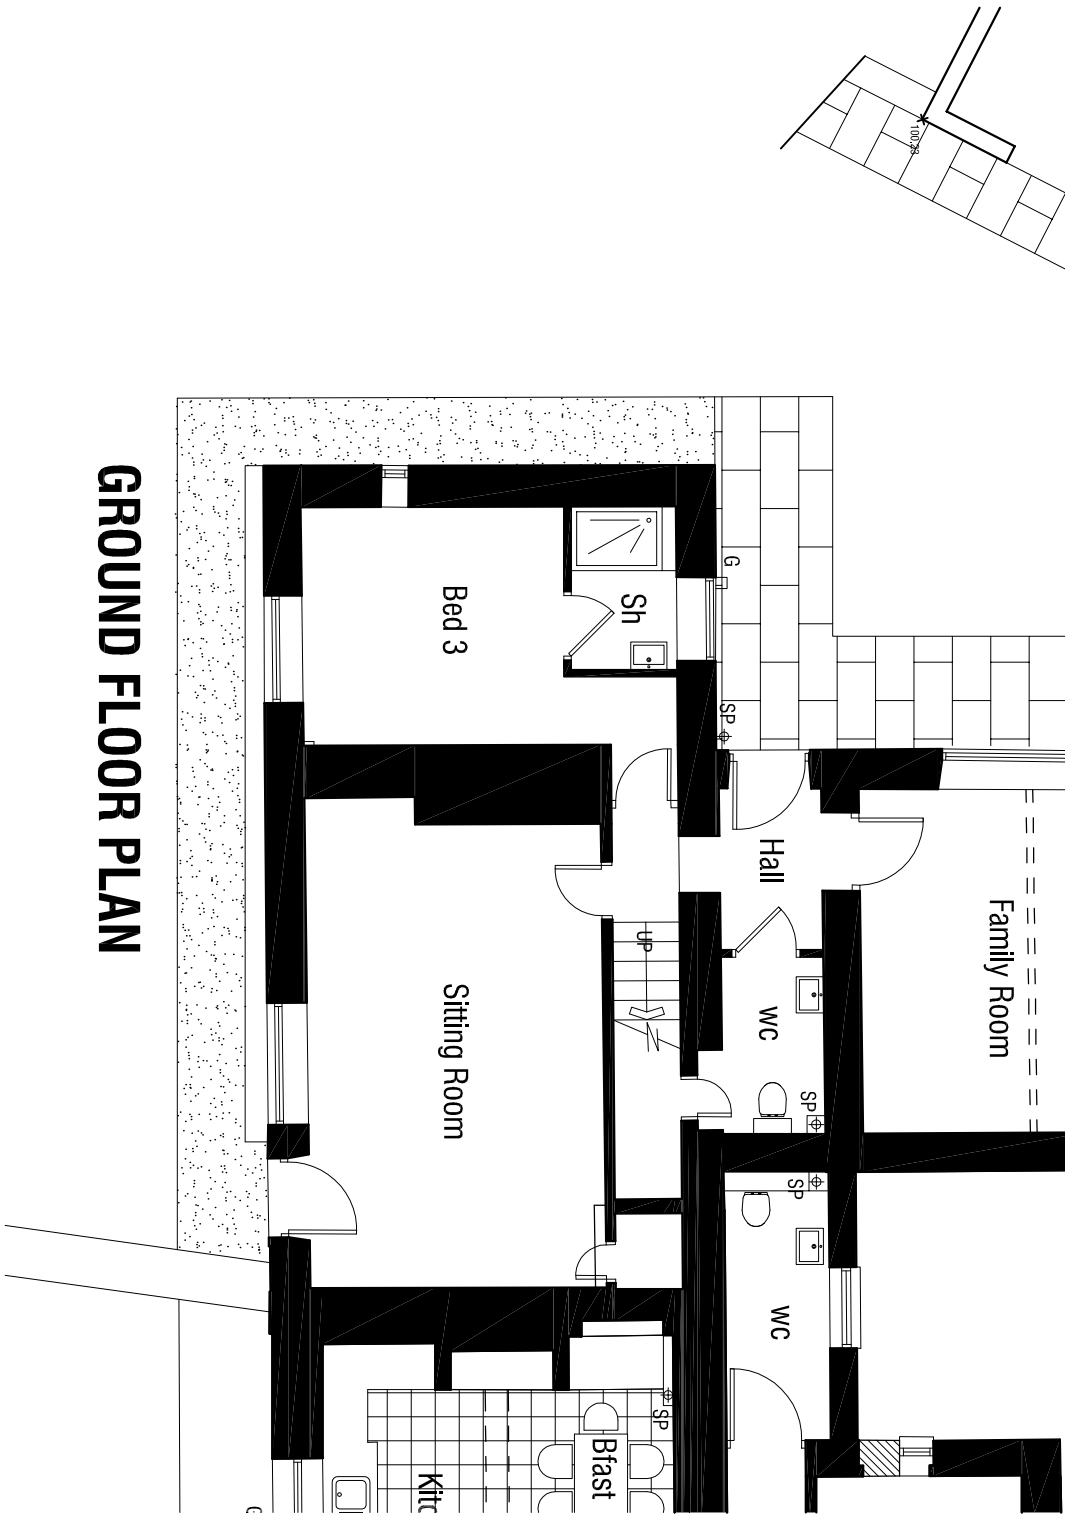

GROUND FLOOR PLAN

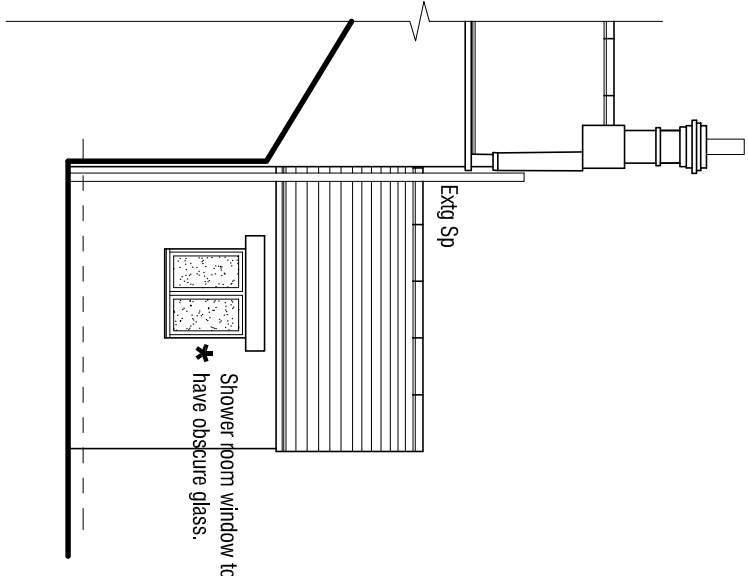

NORTH ELEVATION 1:100

CARLTON HOUSE COTTAGE
WOODHEAD ROAD
WORTLEY
SHEFFIELD

DESIGN PROPOSALS

PLANS AND ELEVATIONS

mboothdesign

architectural design and building consultants

Fairfield House
Barneslai Close Barnsley
S70 2FL
T: 01226 286256
M: 07881 889300
E: mboothdesign@btconnect.com

Scale 1:100 @ A2
Date APRIL 2012
Dwg No. P3

Drawn MLB
Ref. 12.08
Rev.

10mm20mm40mm60mm

Copyright mboothdesign. All dimensions in millimetres unless otherwise stated.
Dimensions for setting out in existing buildings are to be checked and verified on site.
to be checked on site