




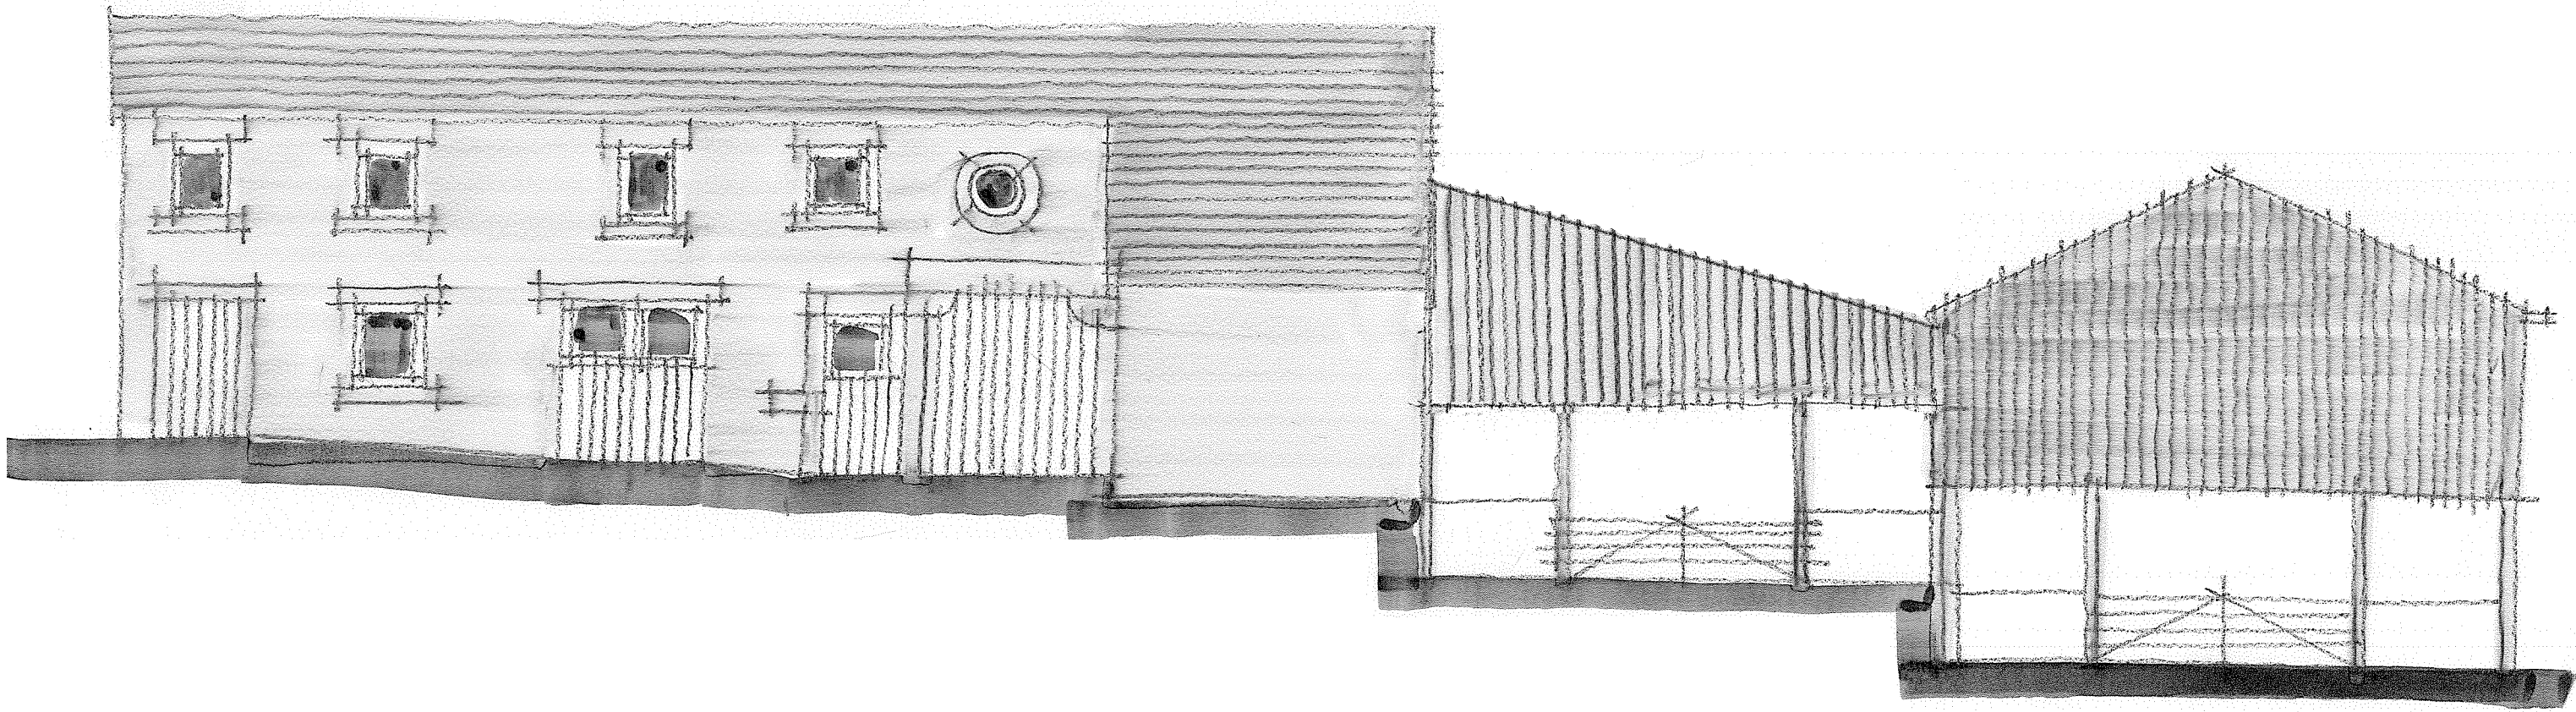


NORTH ELEVATION

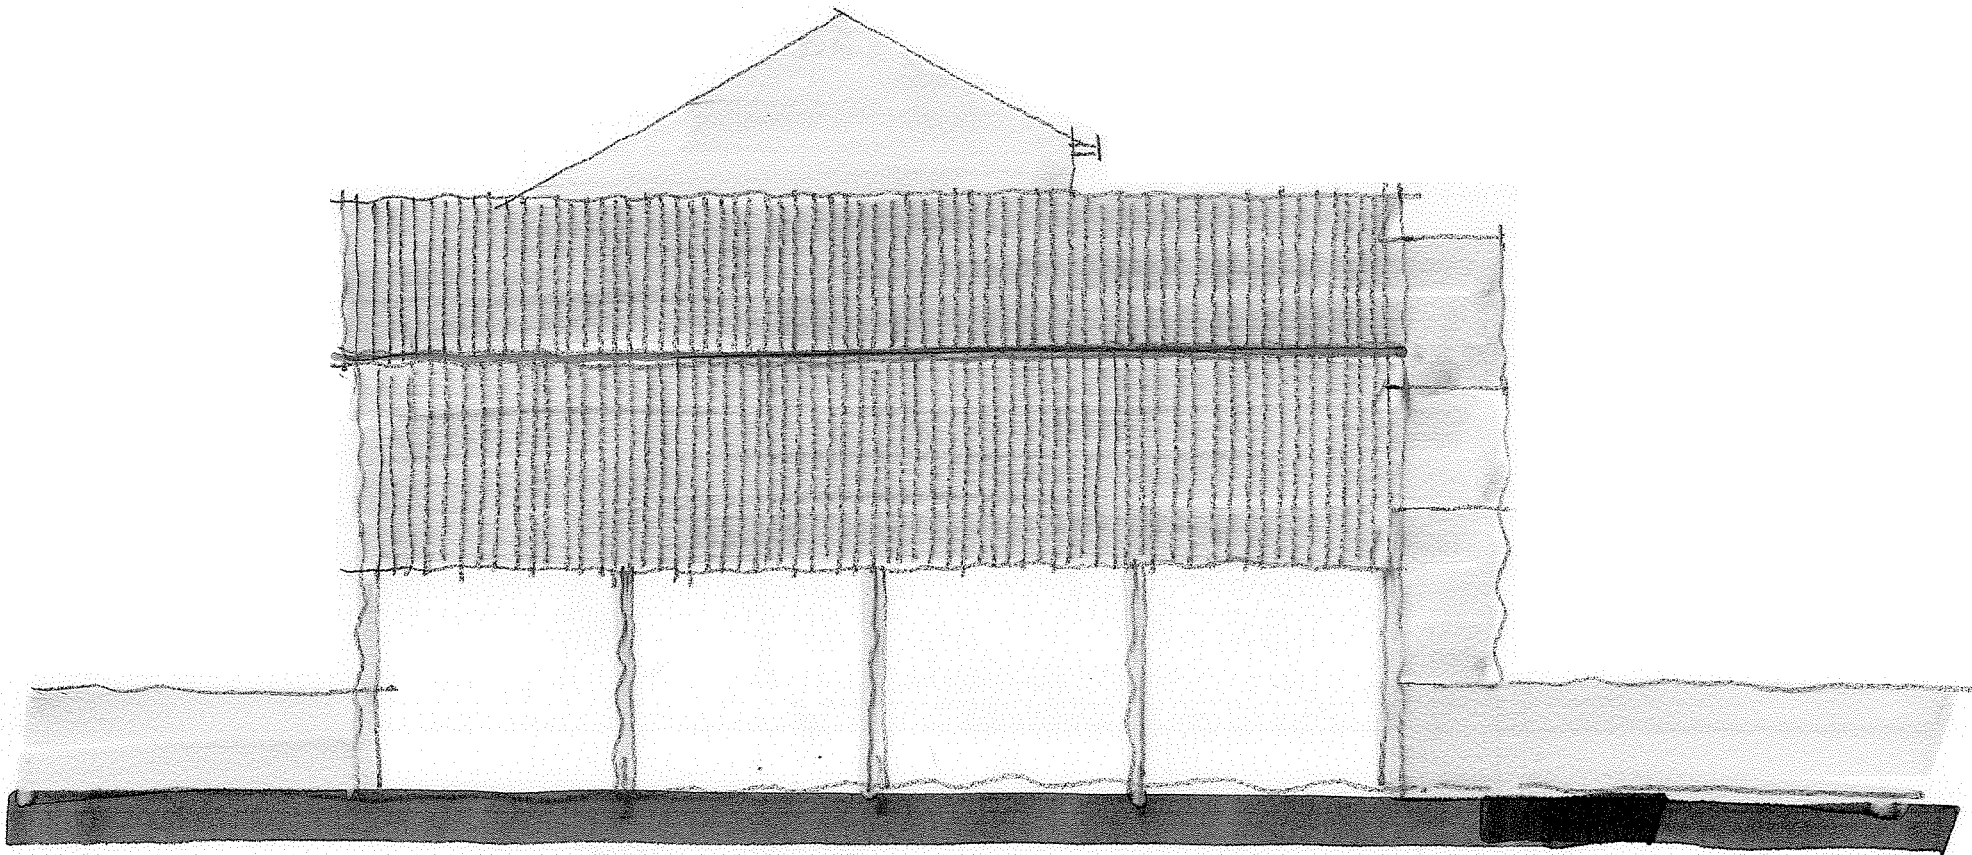


WEST ELEVATION

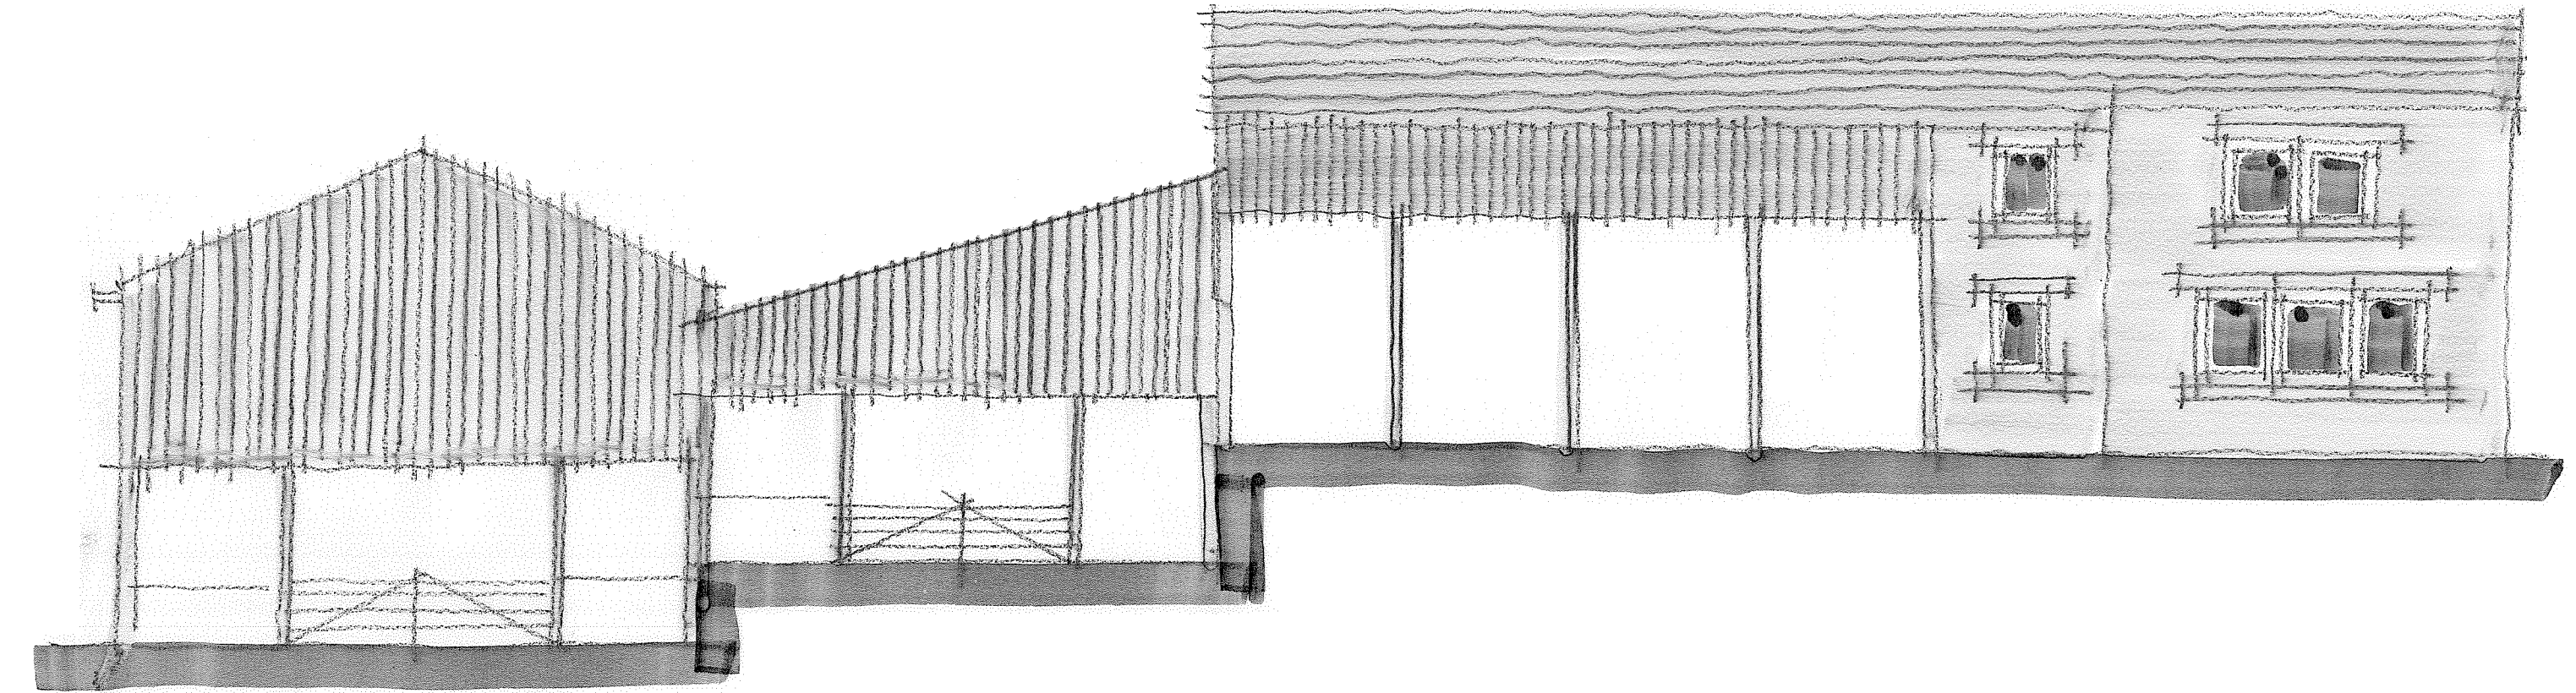


SOUTH ELEVATION

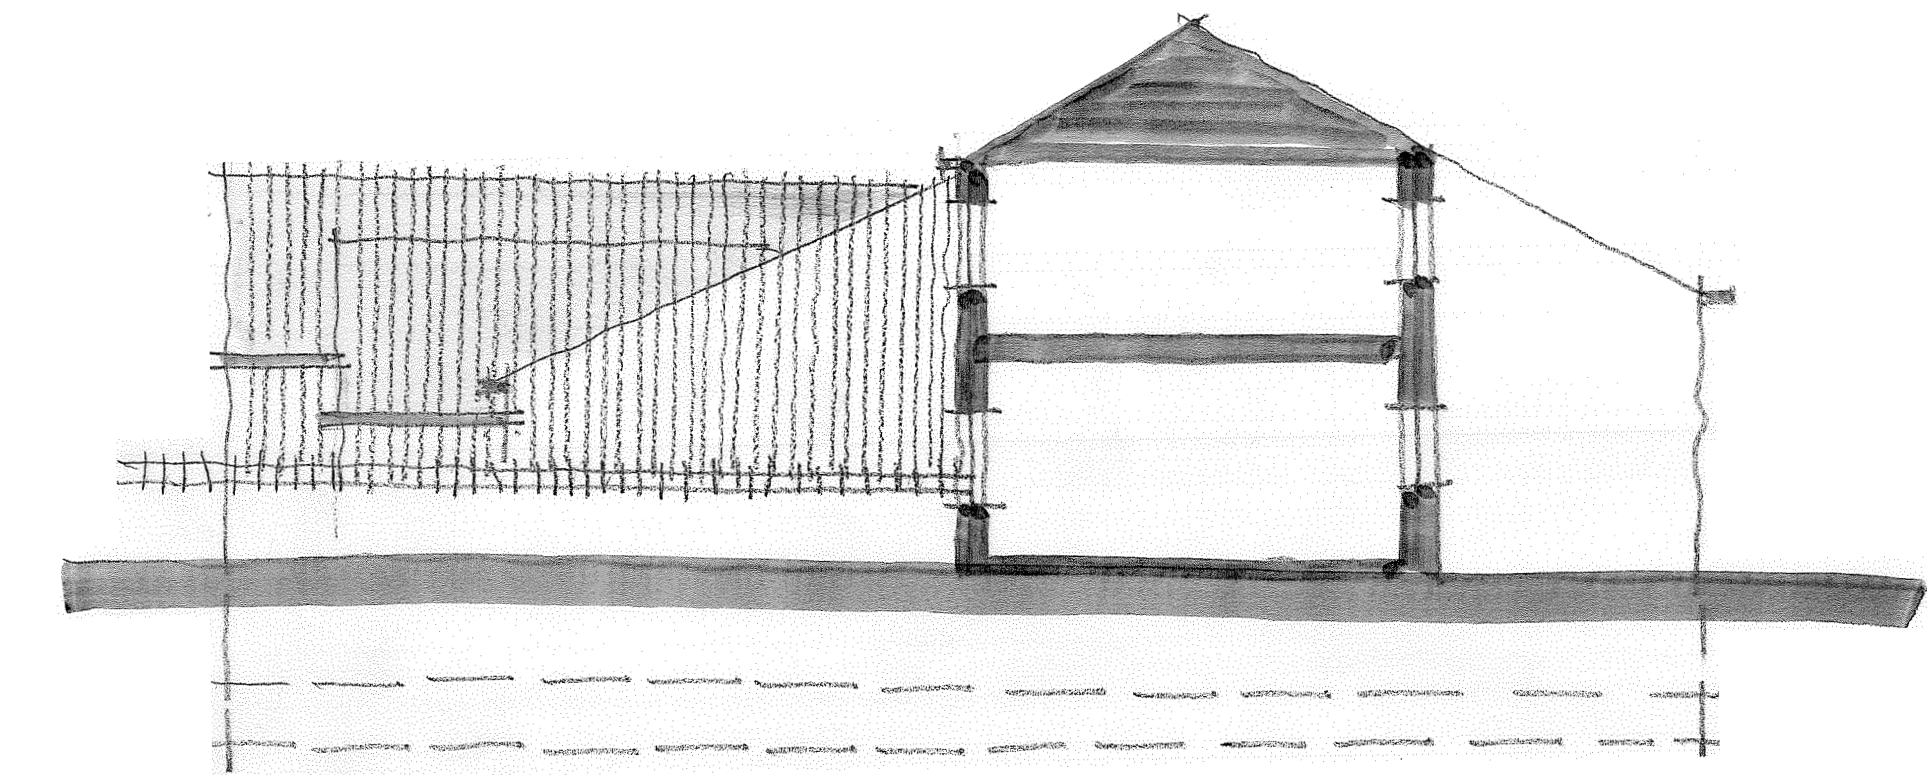

EAST ELEVATION

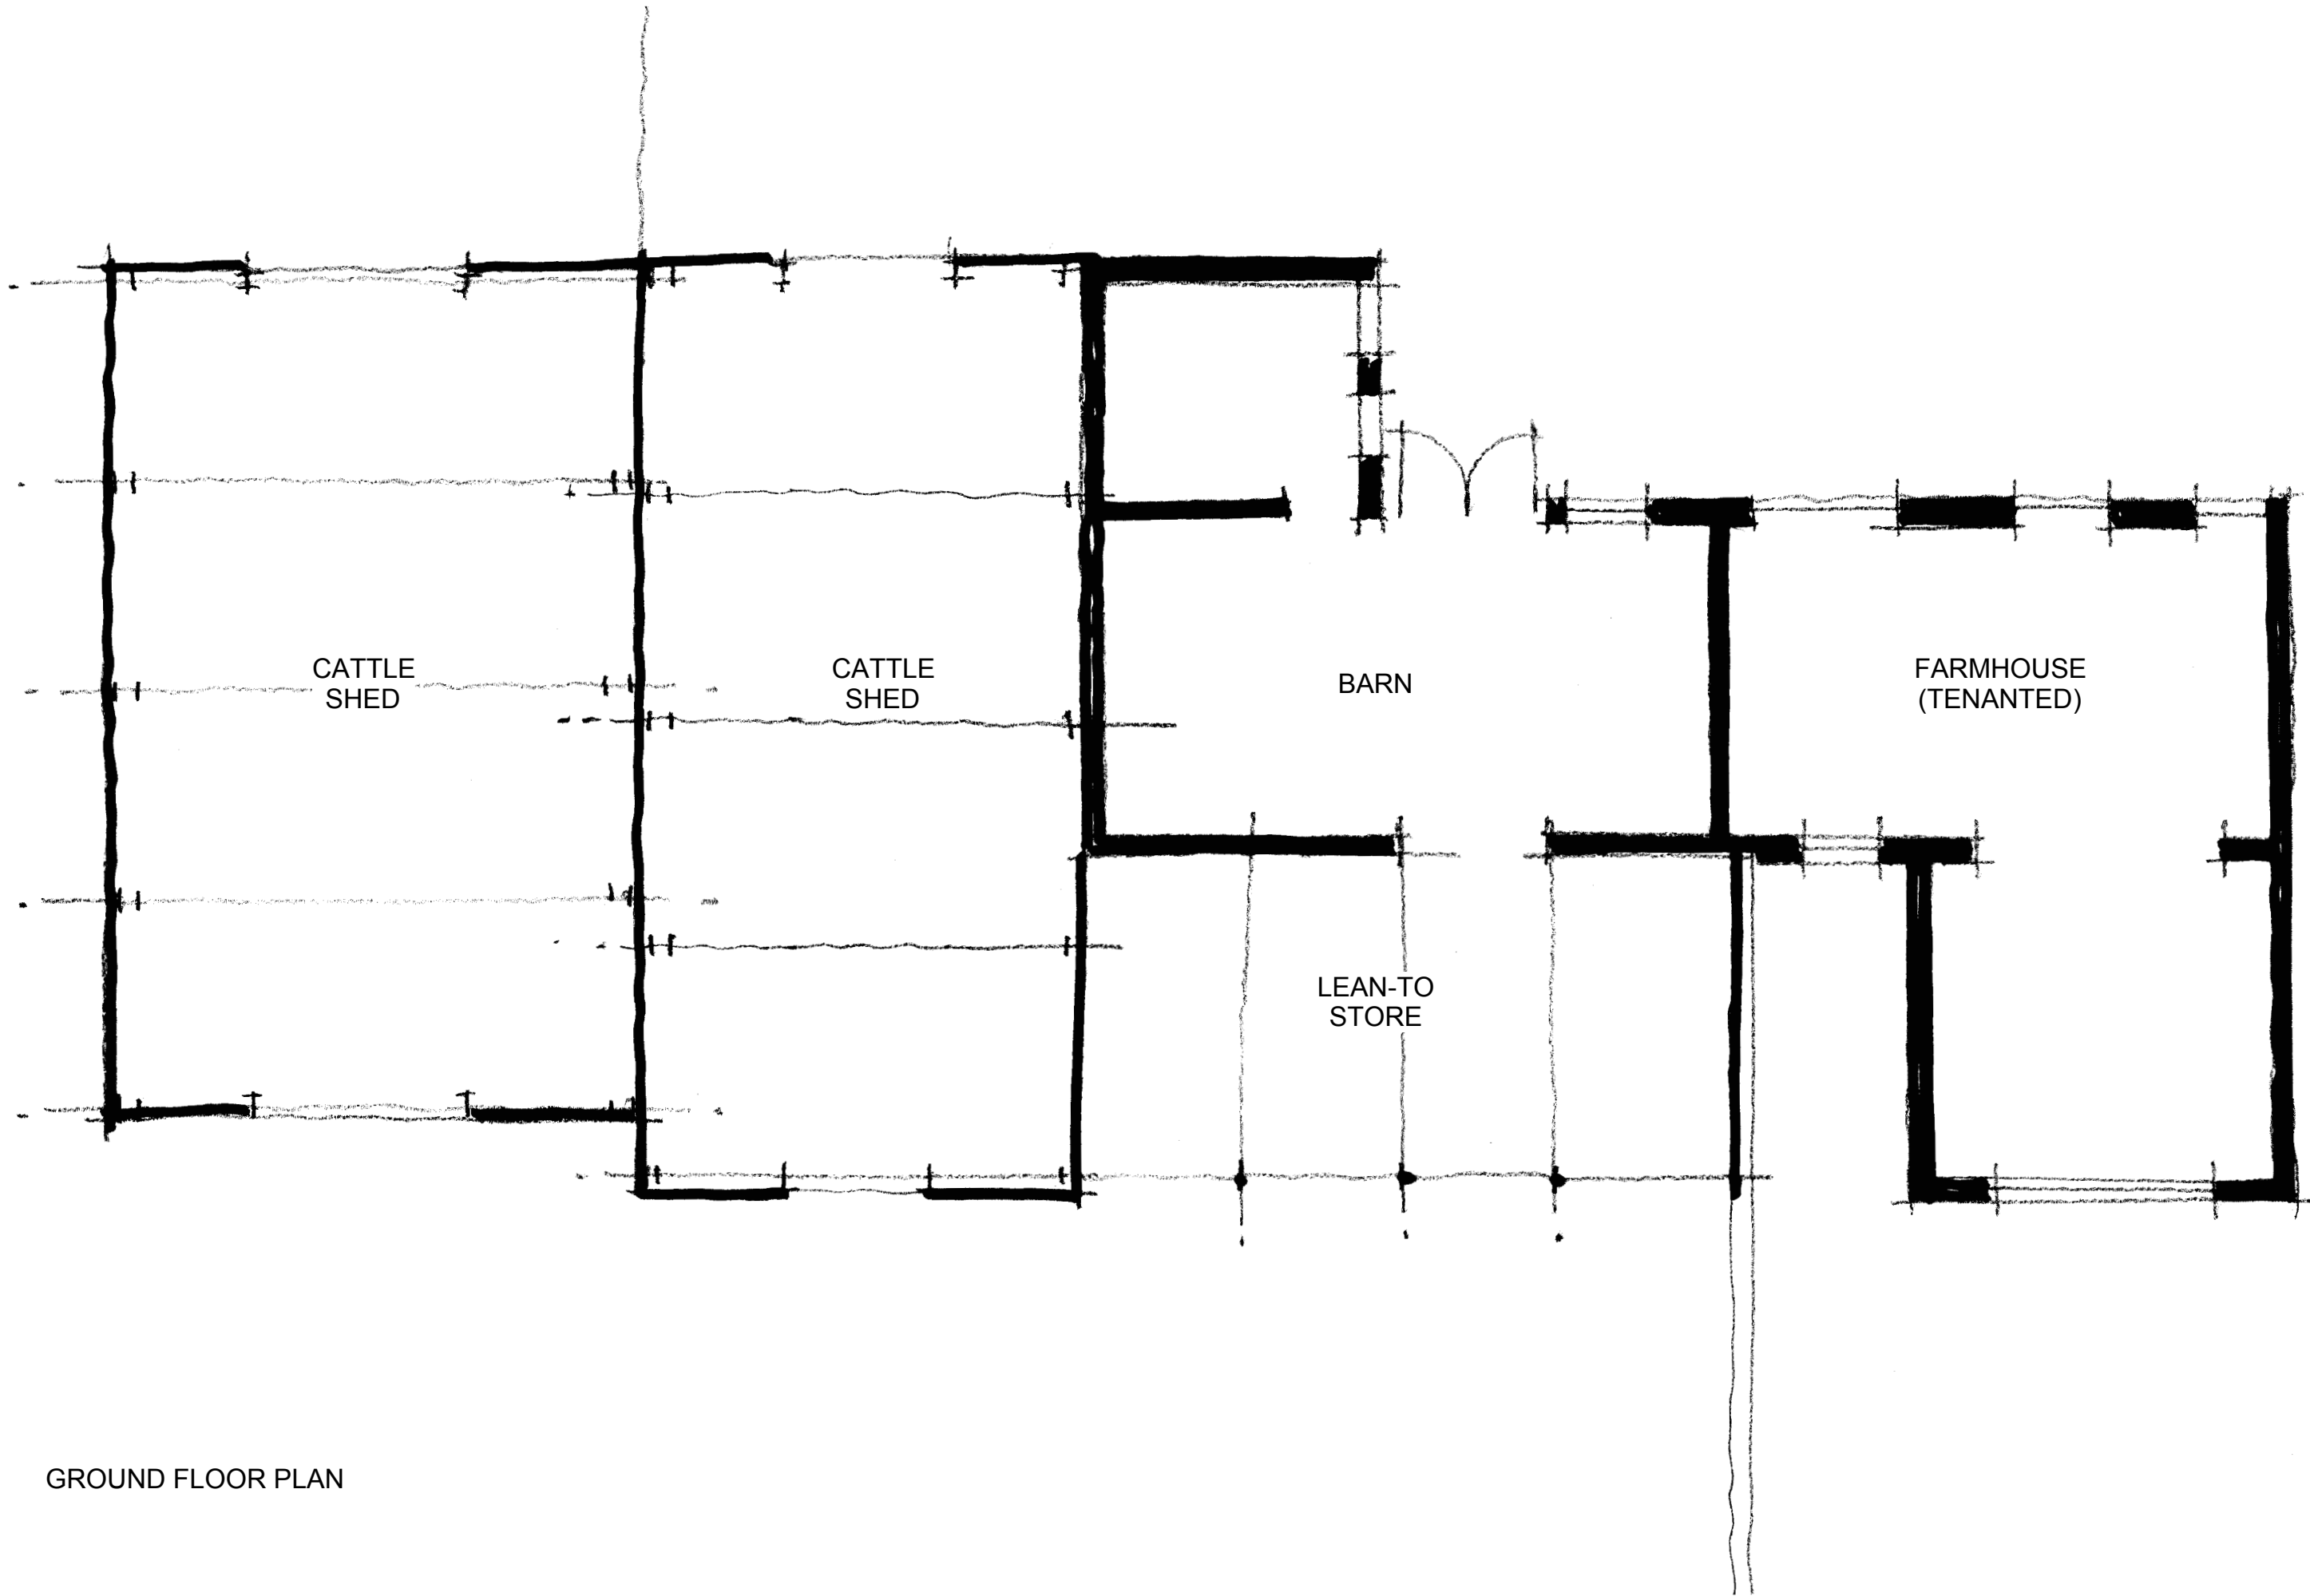

GROUND FLOOR PLAN

 

CLIENT
MR & MRS E BROOK

PROJECT
COCKLE EDGE FARM, INGBIRCHWORTH

DRAWING TITLE
GENERAL ARRANGEMENT - EXISTING

JOB NO	DRG NO	REV	SCALE @ A1	DATE
3879	03	-	1:100	07 06 16

This drawing is the property and copyright of WHP Residential Ltd, Shepley, Huddersfield
Tel: 01484 602377, fax: 01484 602322, email: enquiries@waltonhorncastle.co.uk
and must not be amended or reproduced without written consent.
Do not scale. Use only figured dimensions, and report any anomalies.