




Layout Plan
Scale 1:100

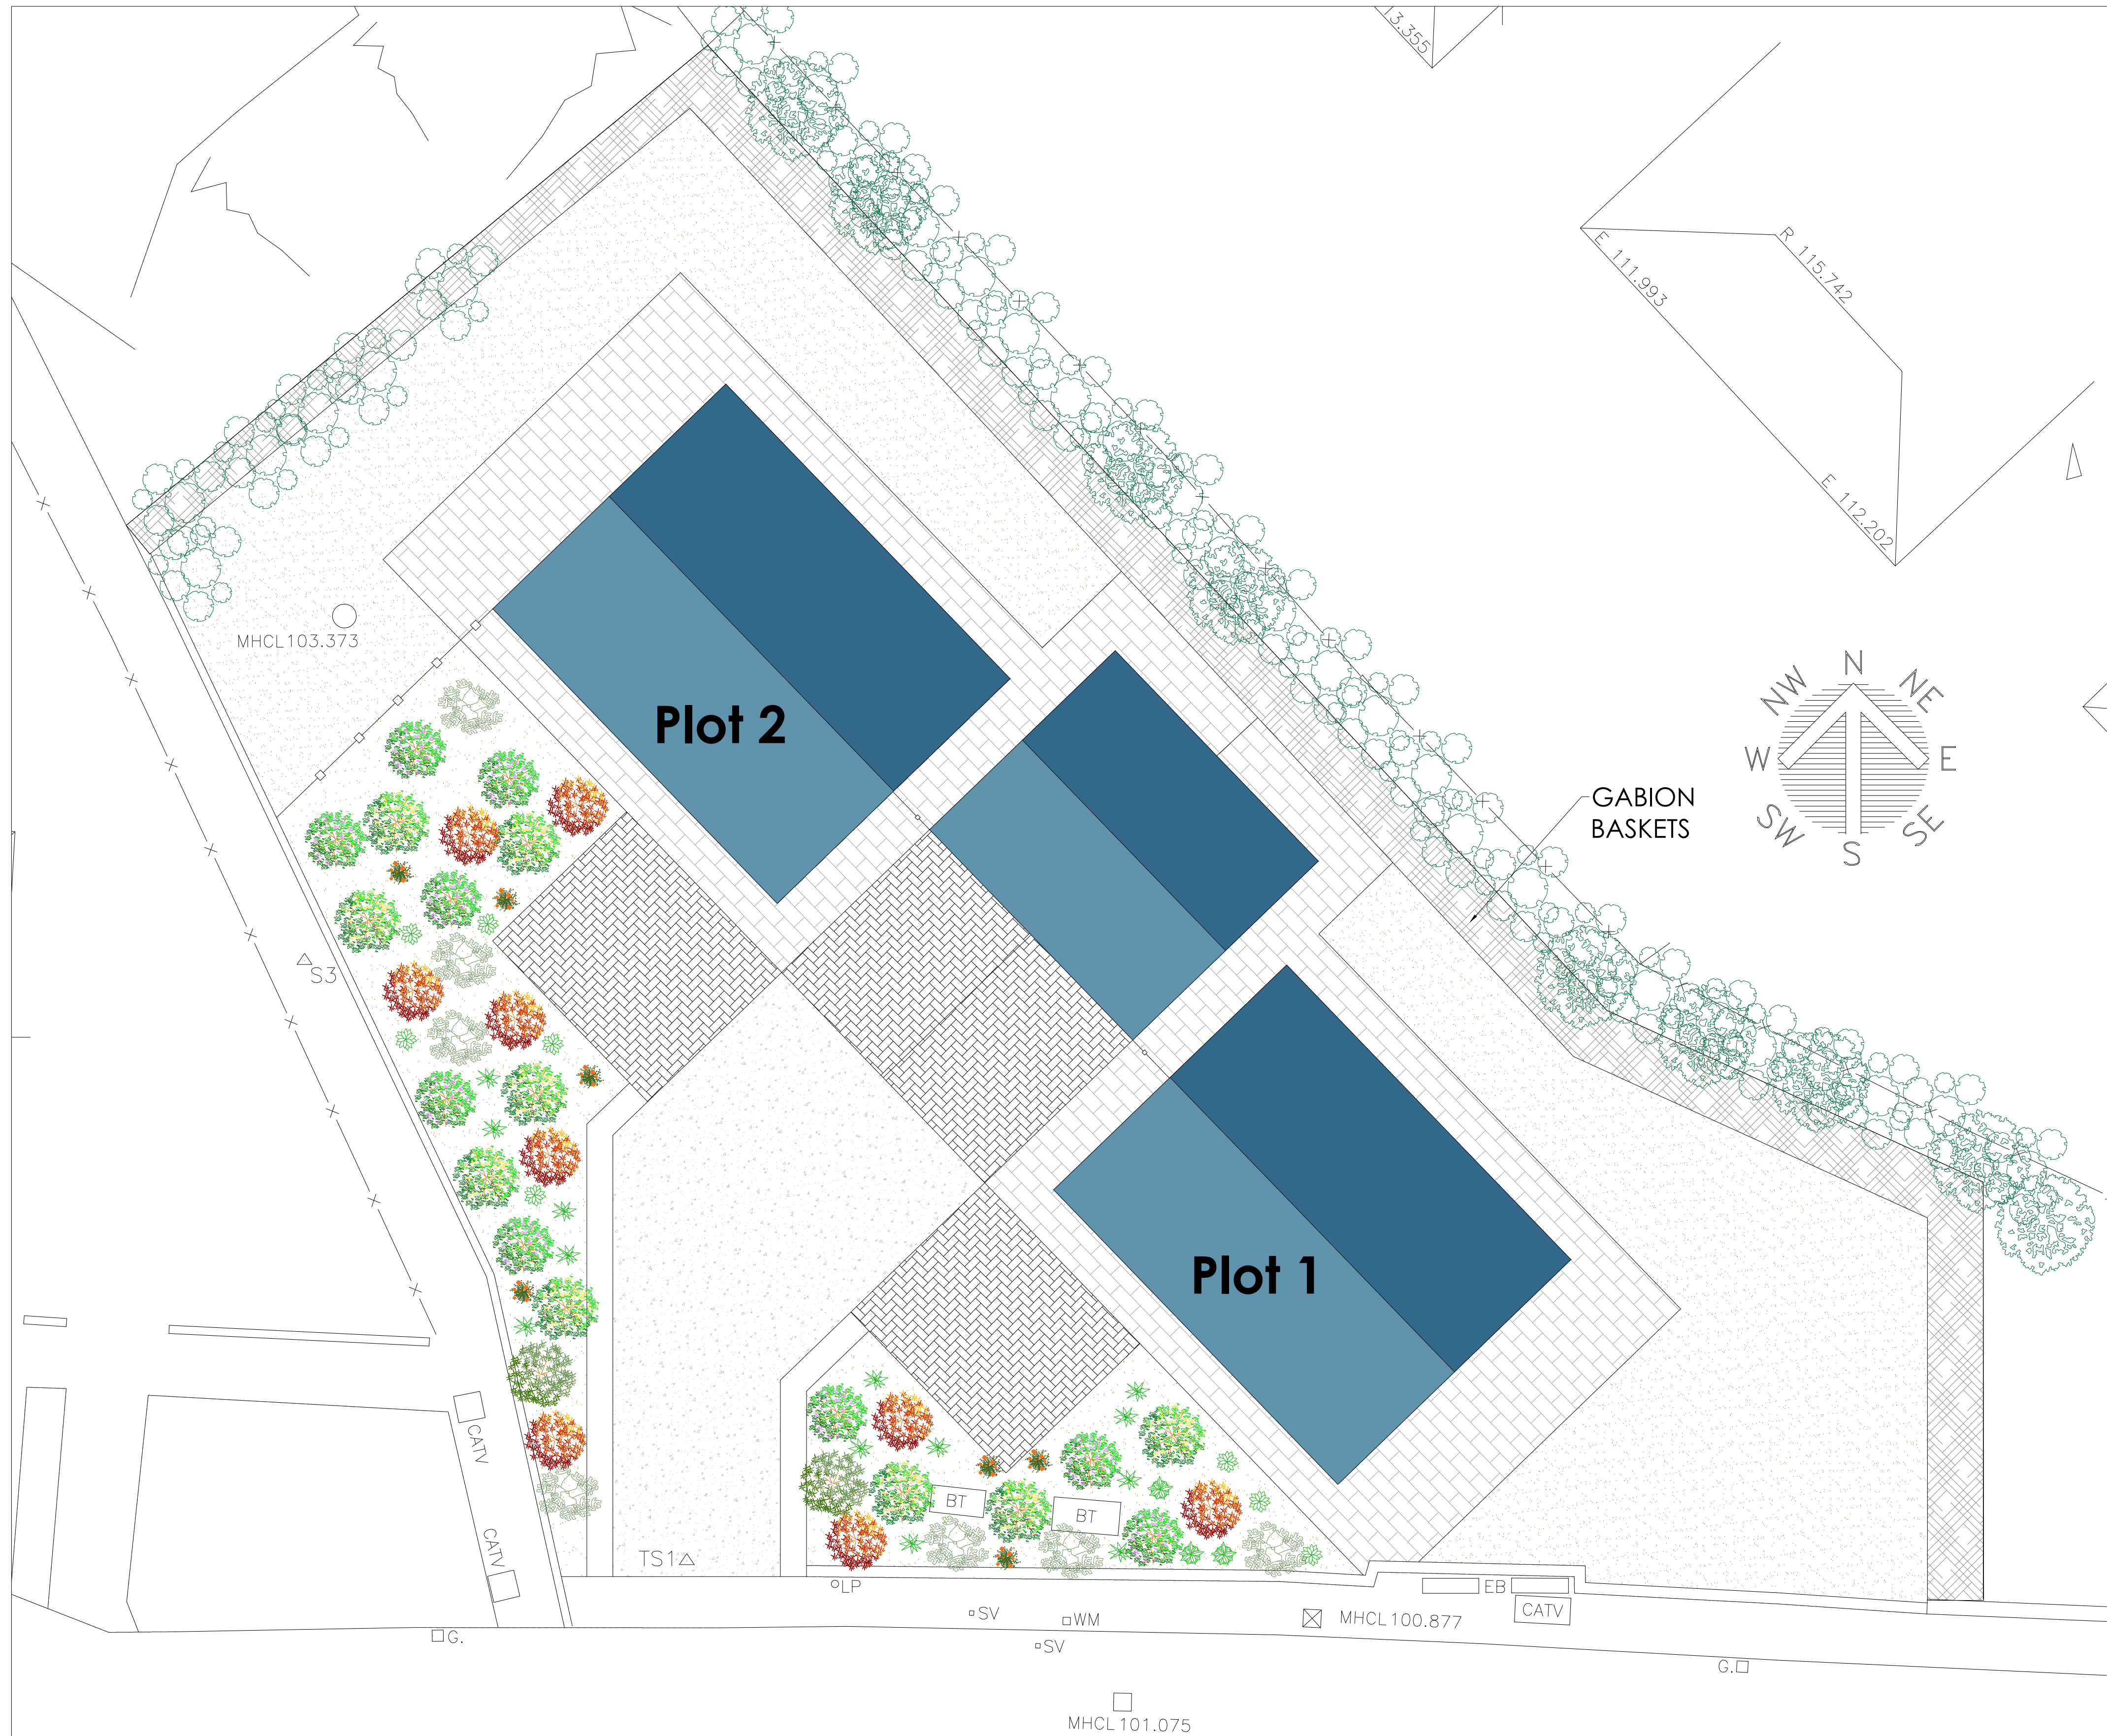

Location Plan
Scale 1:500

			8 MORSTON BUSINESS PARK, WHALEY ROAD, BARUGH GREEN, BARNSELY, S75 1HQ Email: info@whiteaguspartnership.co.uk Web: www.whiteaguspartnership.co.uk			Phone: 01226 208482 Fax: 01226 283030					
ARCHITECTURAL SERVICES AND SURVEYORS						Client.					
Project.						Client.					
RESIDENTIAL DEVELOPMENT GREENSIDE LANE, HOYLAND BARNSELY						GEM CONSTRUCTION LTD					
Drawing Title.						Date.	Scale.				
SITE PLAN						JULY 2017	AS SHOWN				
						Ref.	Dwg. No.	Rev.			
						17-040	02				
Date	Suffix	Description	Date	Suffix	Description						