




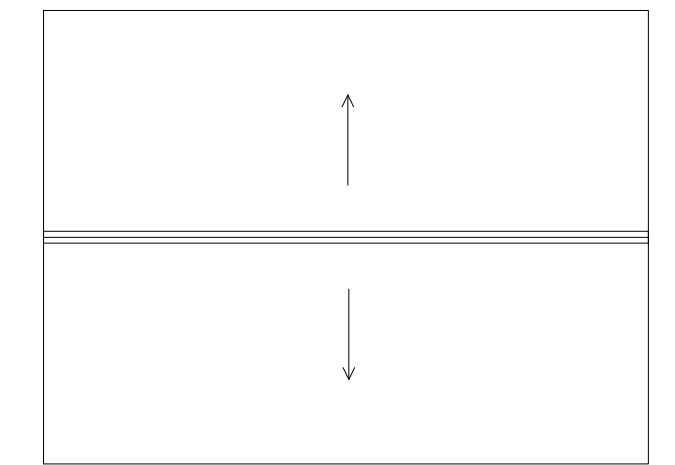

EXISTING ROOF PLAN

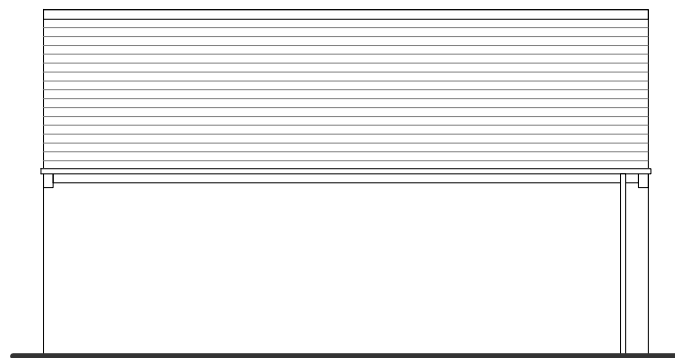

EXISTING WEST ELEVATION

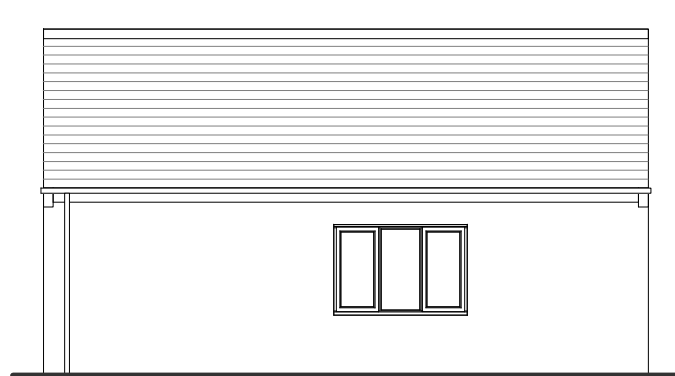


EXISTING EAST ELEVATION




EXISTING SITE PLAN
SCALE 1:200




LOCATION PLAN
SCALE 1:1250

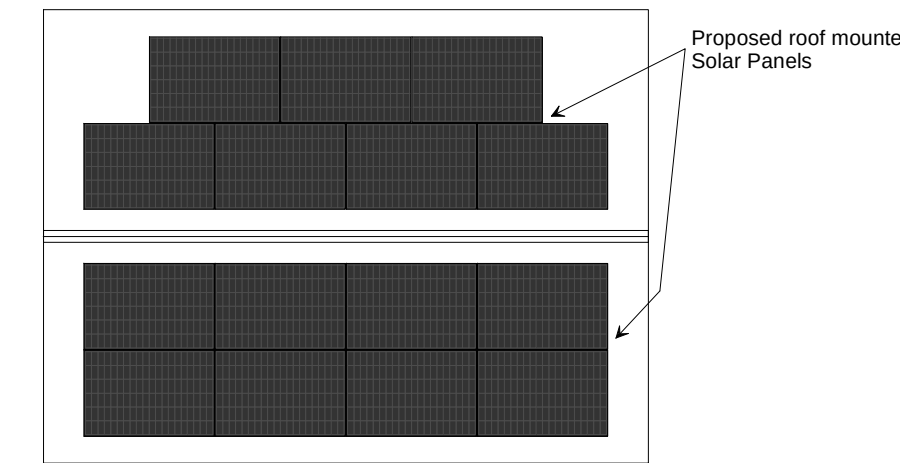

PROPOSED ROOF PLAN

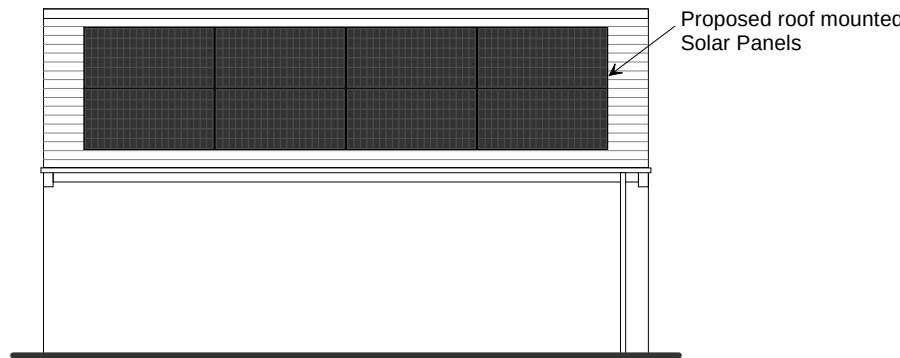


PROPOSED WEST ELEVATION

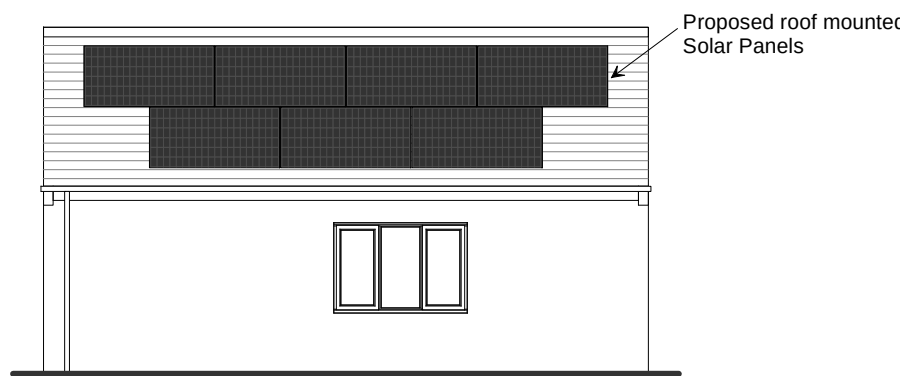

PROPOSED EAST ELEVATION



PROPOSED SITE PLAN
SCALE 1:200

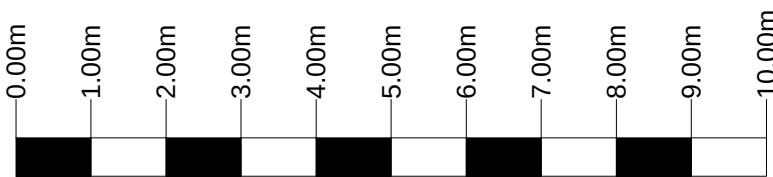

Scale 1:100



Scale 1:200

PROPOSED 15 ROOF
MOUNTED SOLAR PANELS
AT
IVY COTTAGE
2 STANLEY COTTAGES
LANGSETT
STOCKSBRIDGE S36 4GY

ELEVATIONS, ROOF PLANS, SITE PLANS

Client
PROJECT SOLAR UK Page size
A2

Date: May 2022 Scale: 1:100 and 1:200 Drawing No 1

Brian Newman - planning and Building Consultant
Autumn lodge
Catton
Hexham
Northumberland
NE47 9QS
01434 683401
email brian@ineedplanningpermission.co.uk
www.ineedplanningpermission.co.uk

