


NOTE!
Clients must ensure that the requirements of the Party Wall Act 1996 are strictly adhered to and all legal requirements of the act discharged, prior to any work commencing adjacent to existing party and boundary walls.


Do Not Scale Drawing
All Dimensions to be Checked on
Site Prior to Commencement

applicant

Mr R Cooper
2 West Street
Goldthorpe
Rotherham
S63 9JU

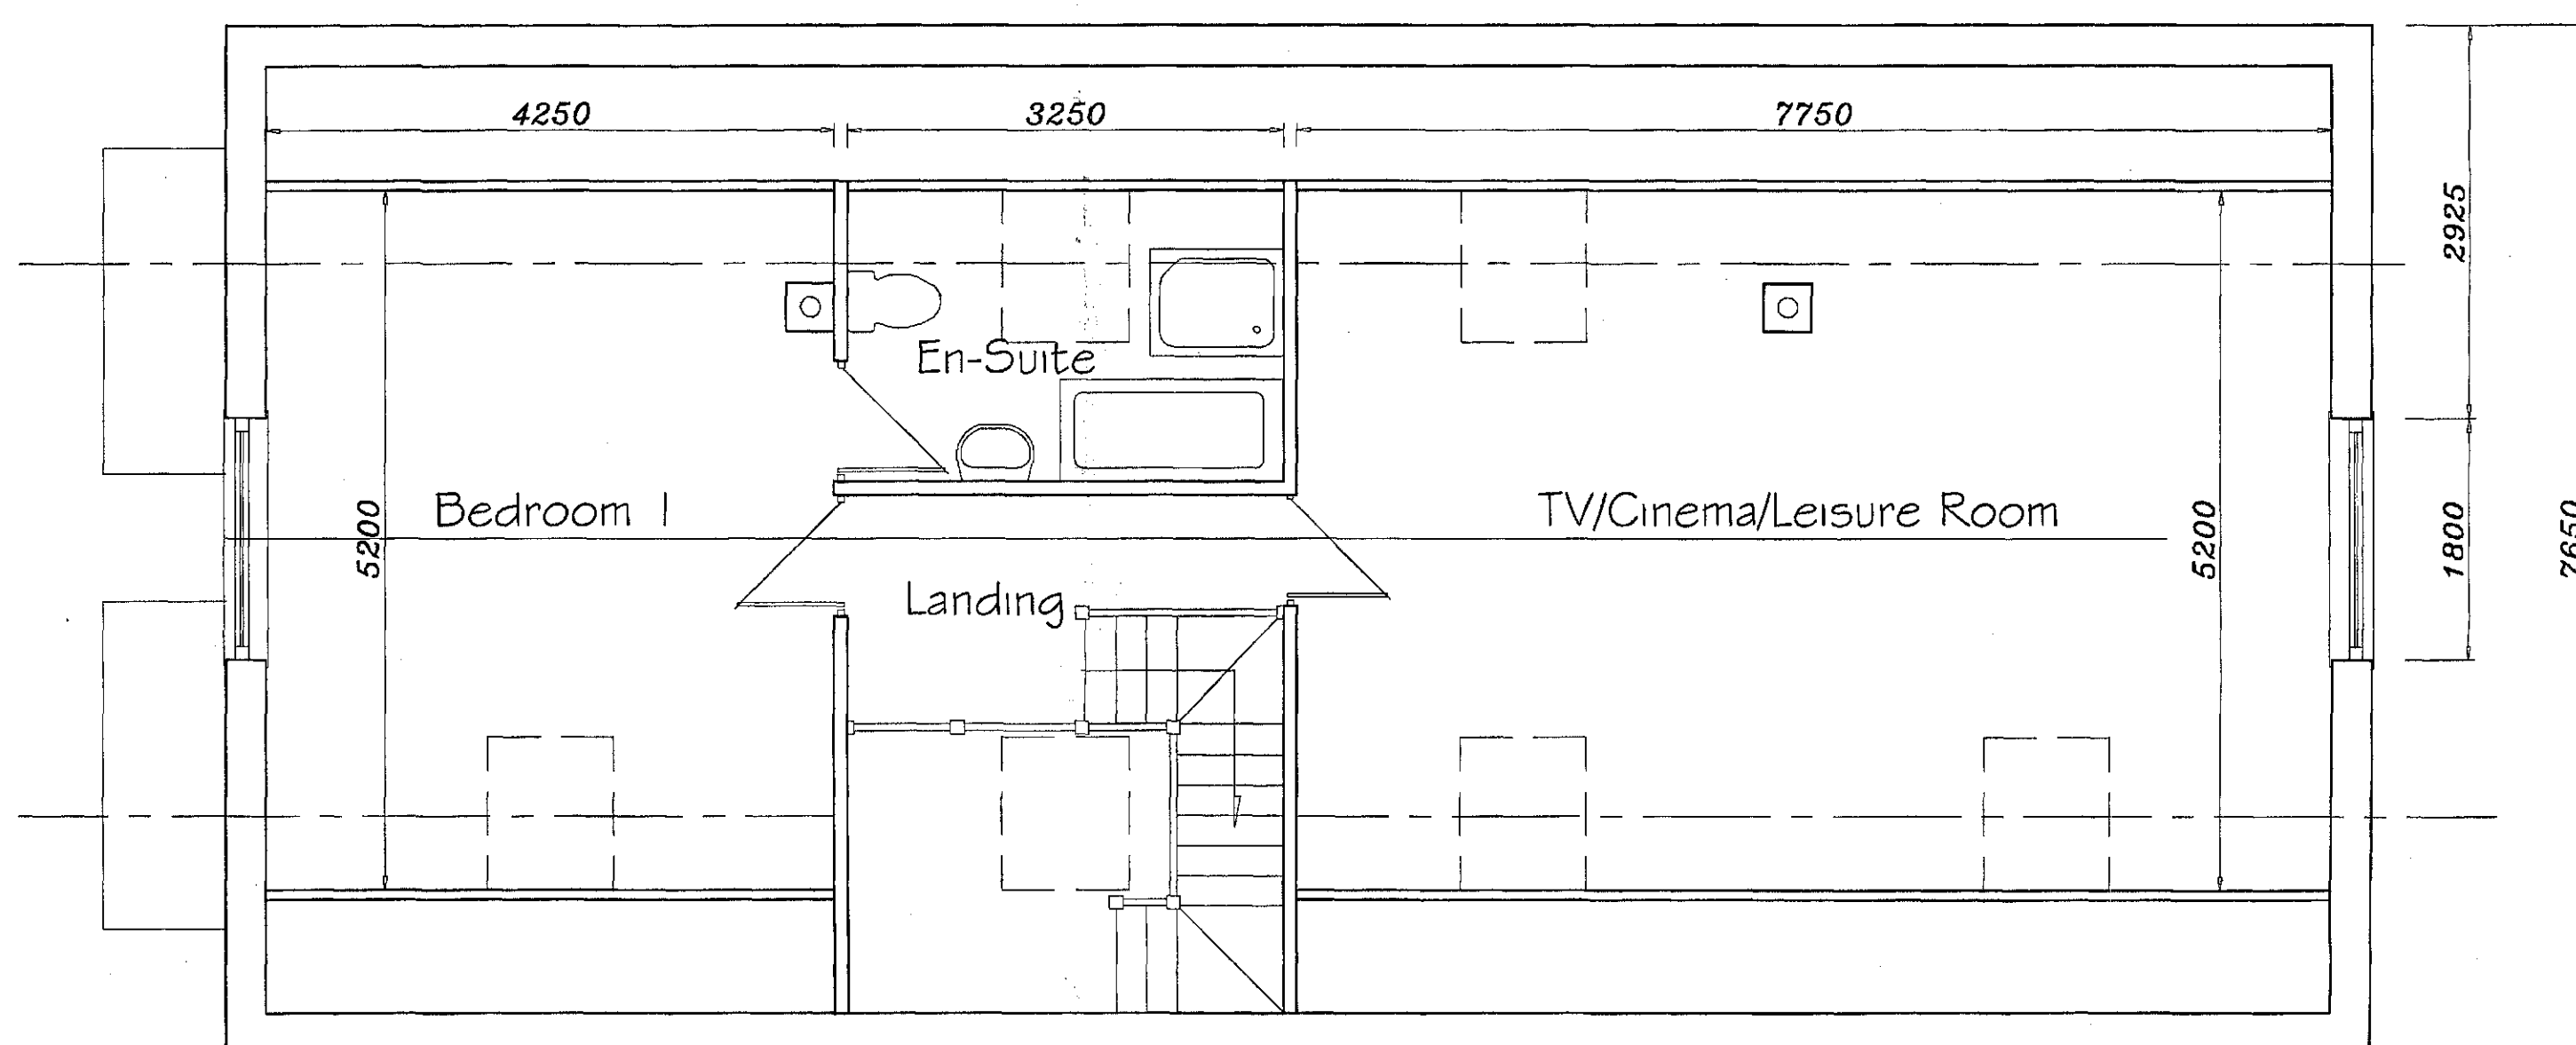

Proposed First Floor Plan

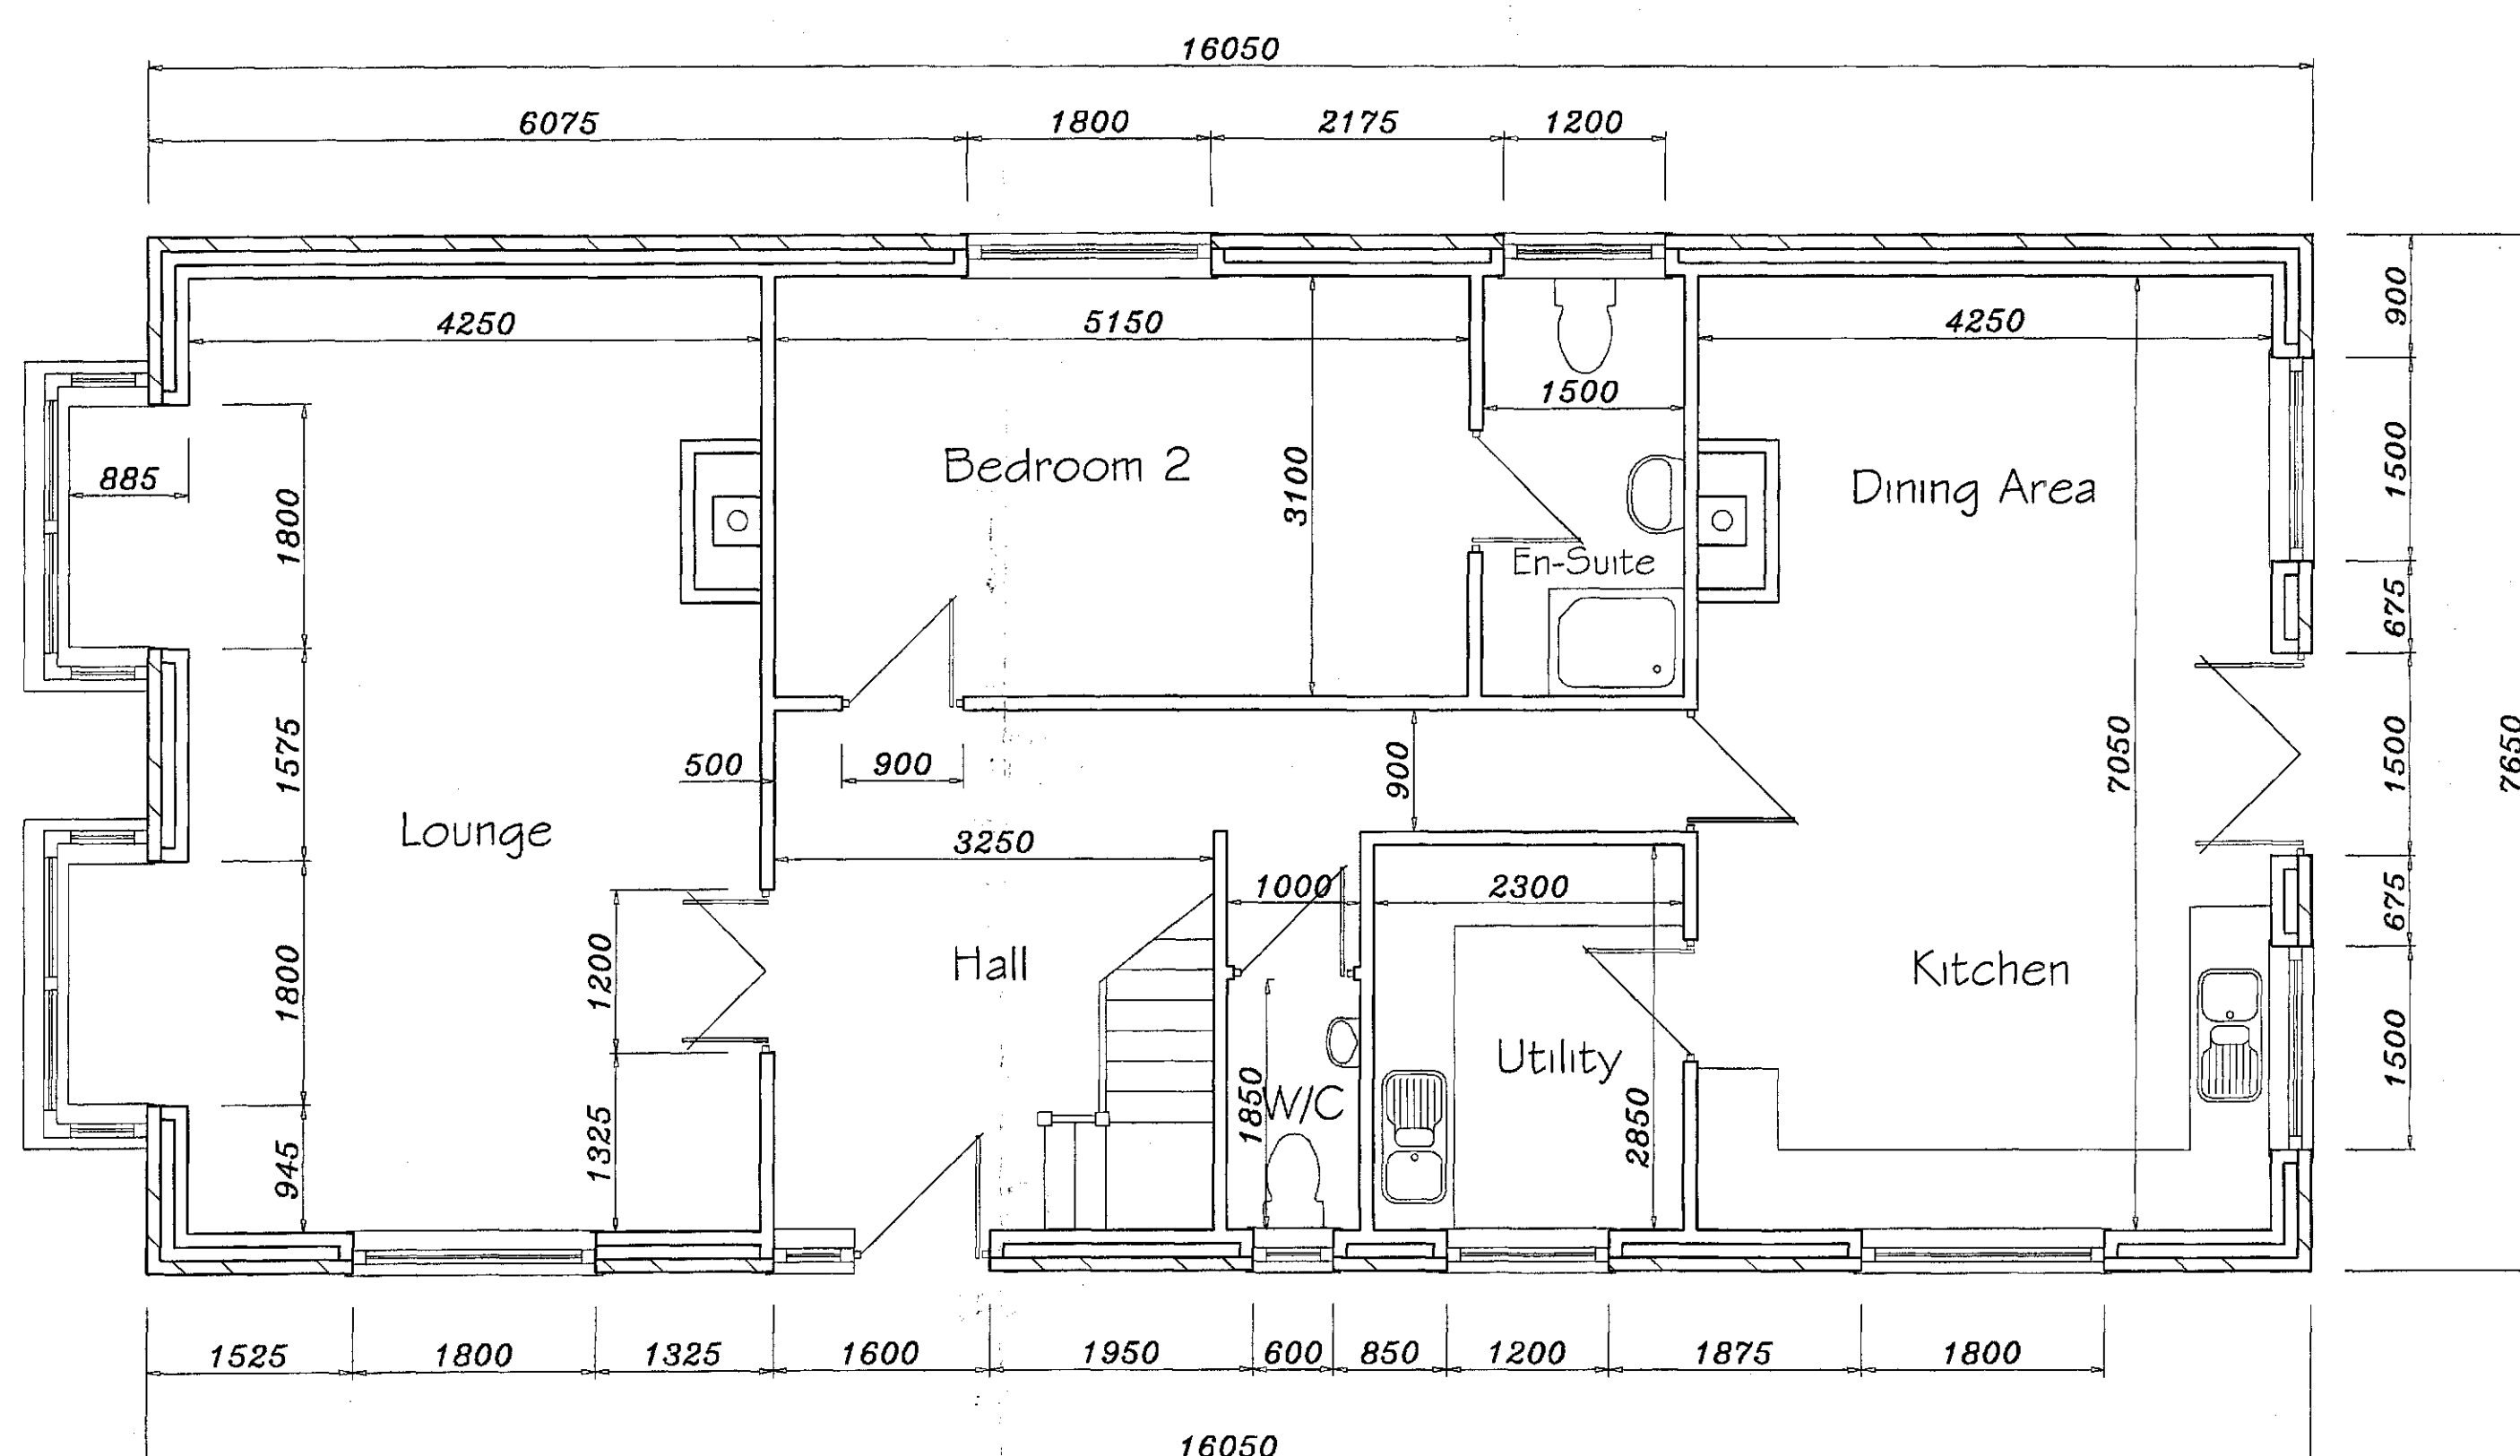


Proposed Ground Floor Plan


PROPOSED ERECTION OF DETACHED BUNGALOW with ROOM IN THE ROOF at
LAND TO SOUTH OF MARIST CONVENT, LOCKWOOD ROAD, GOLDTORPE, S63 9JY.



Proposed Front Elevation

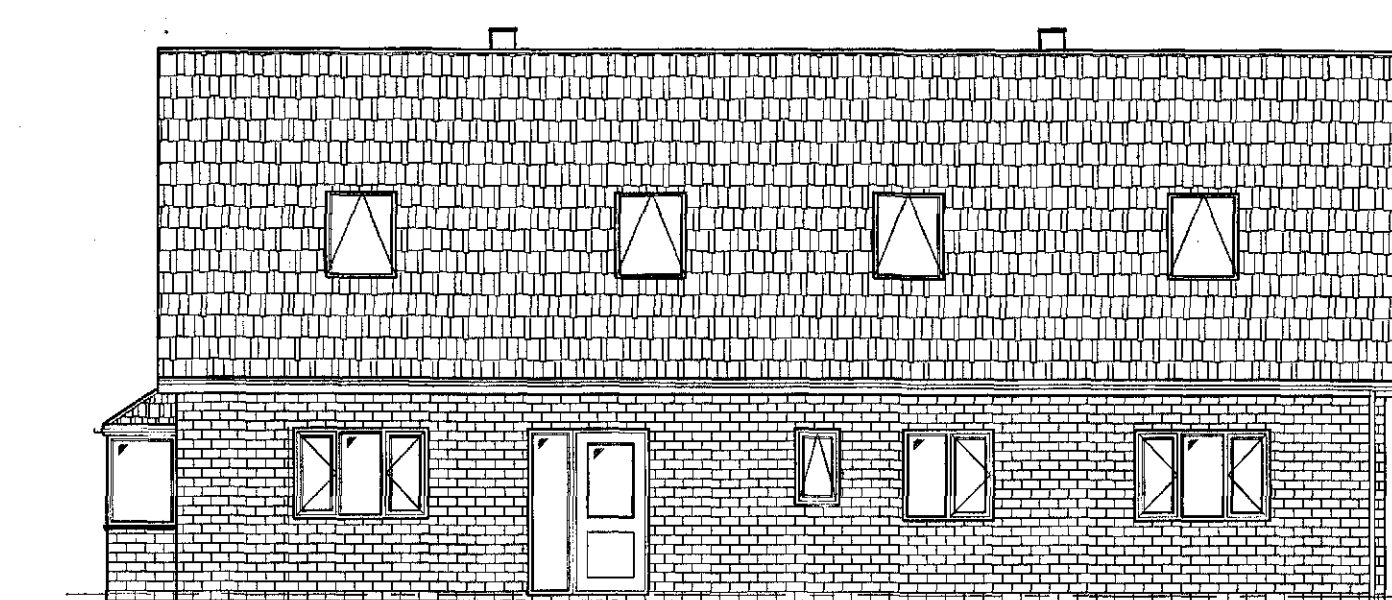


Proposed Side Elevation
(View from Scout Hall)

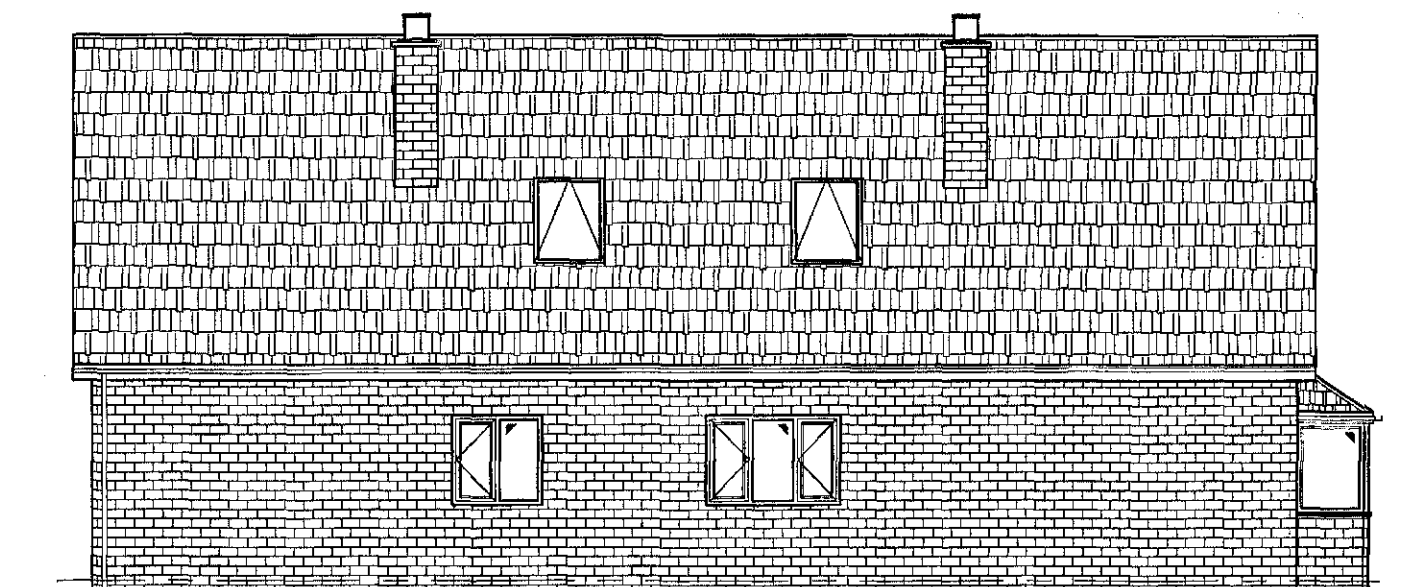

Proposed Side Elevation
(View from Convent)



Proposed Rear Elevation

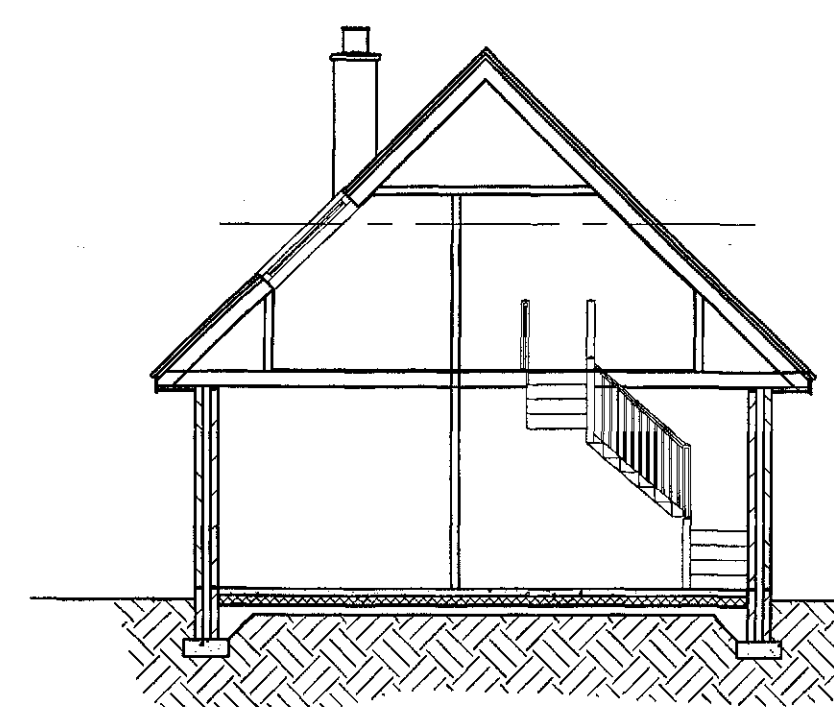

Section Thro Building

Samples of all external materials to be submitted
to and approved by L/A planning department prior
to commencement.

AMENDMENTS TO APPLICATION No 2012/0823
PLANNING DRAWING

PROPOSED PLANS AND ELEVATIONS
Scale 1:50 & 1:100 - MARCH 2014

