


FRONT (E) ELEVATION

END (N) ELEVATION

REAR (W) ELEVATION

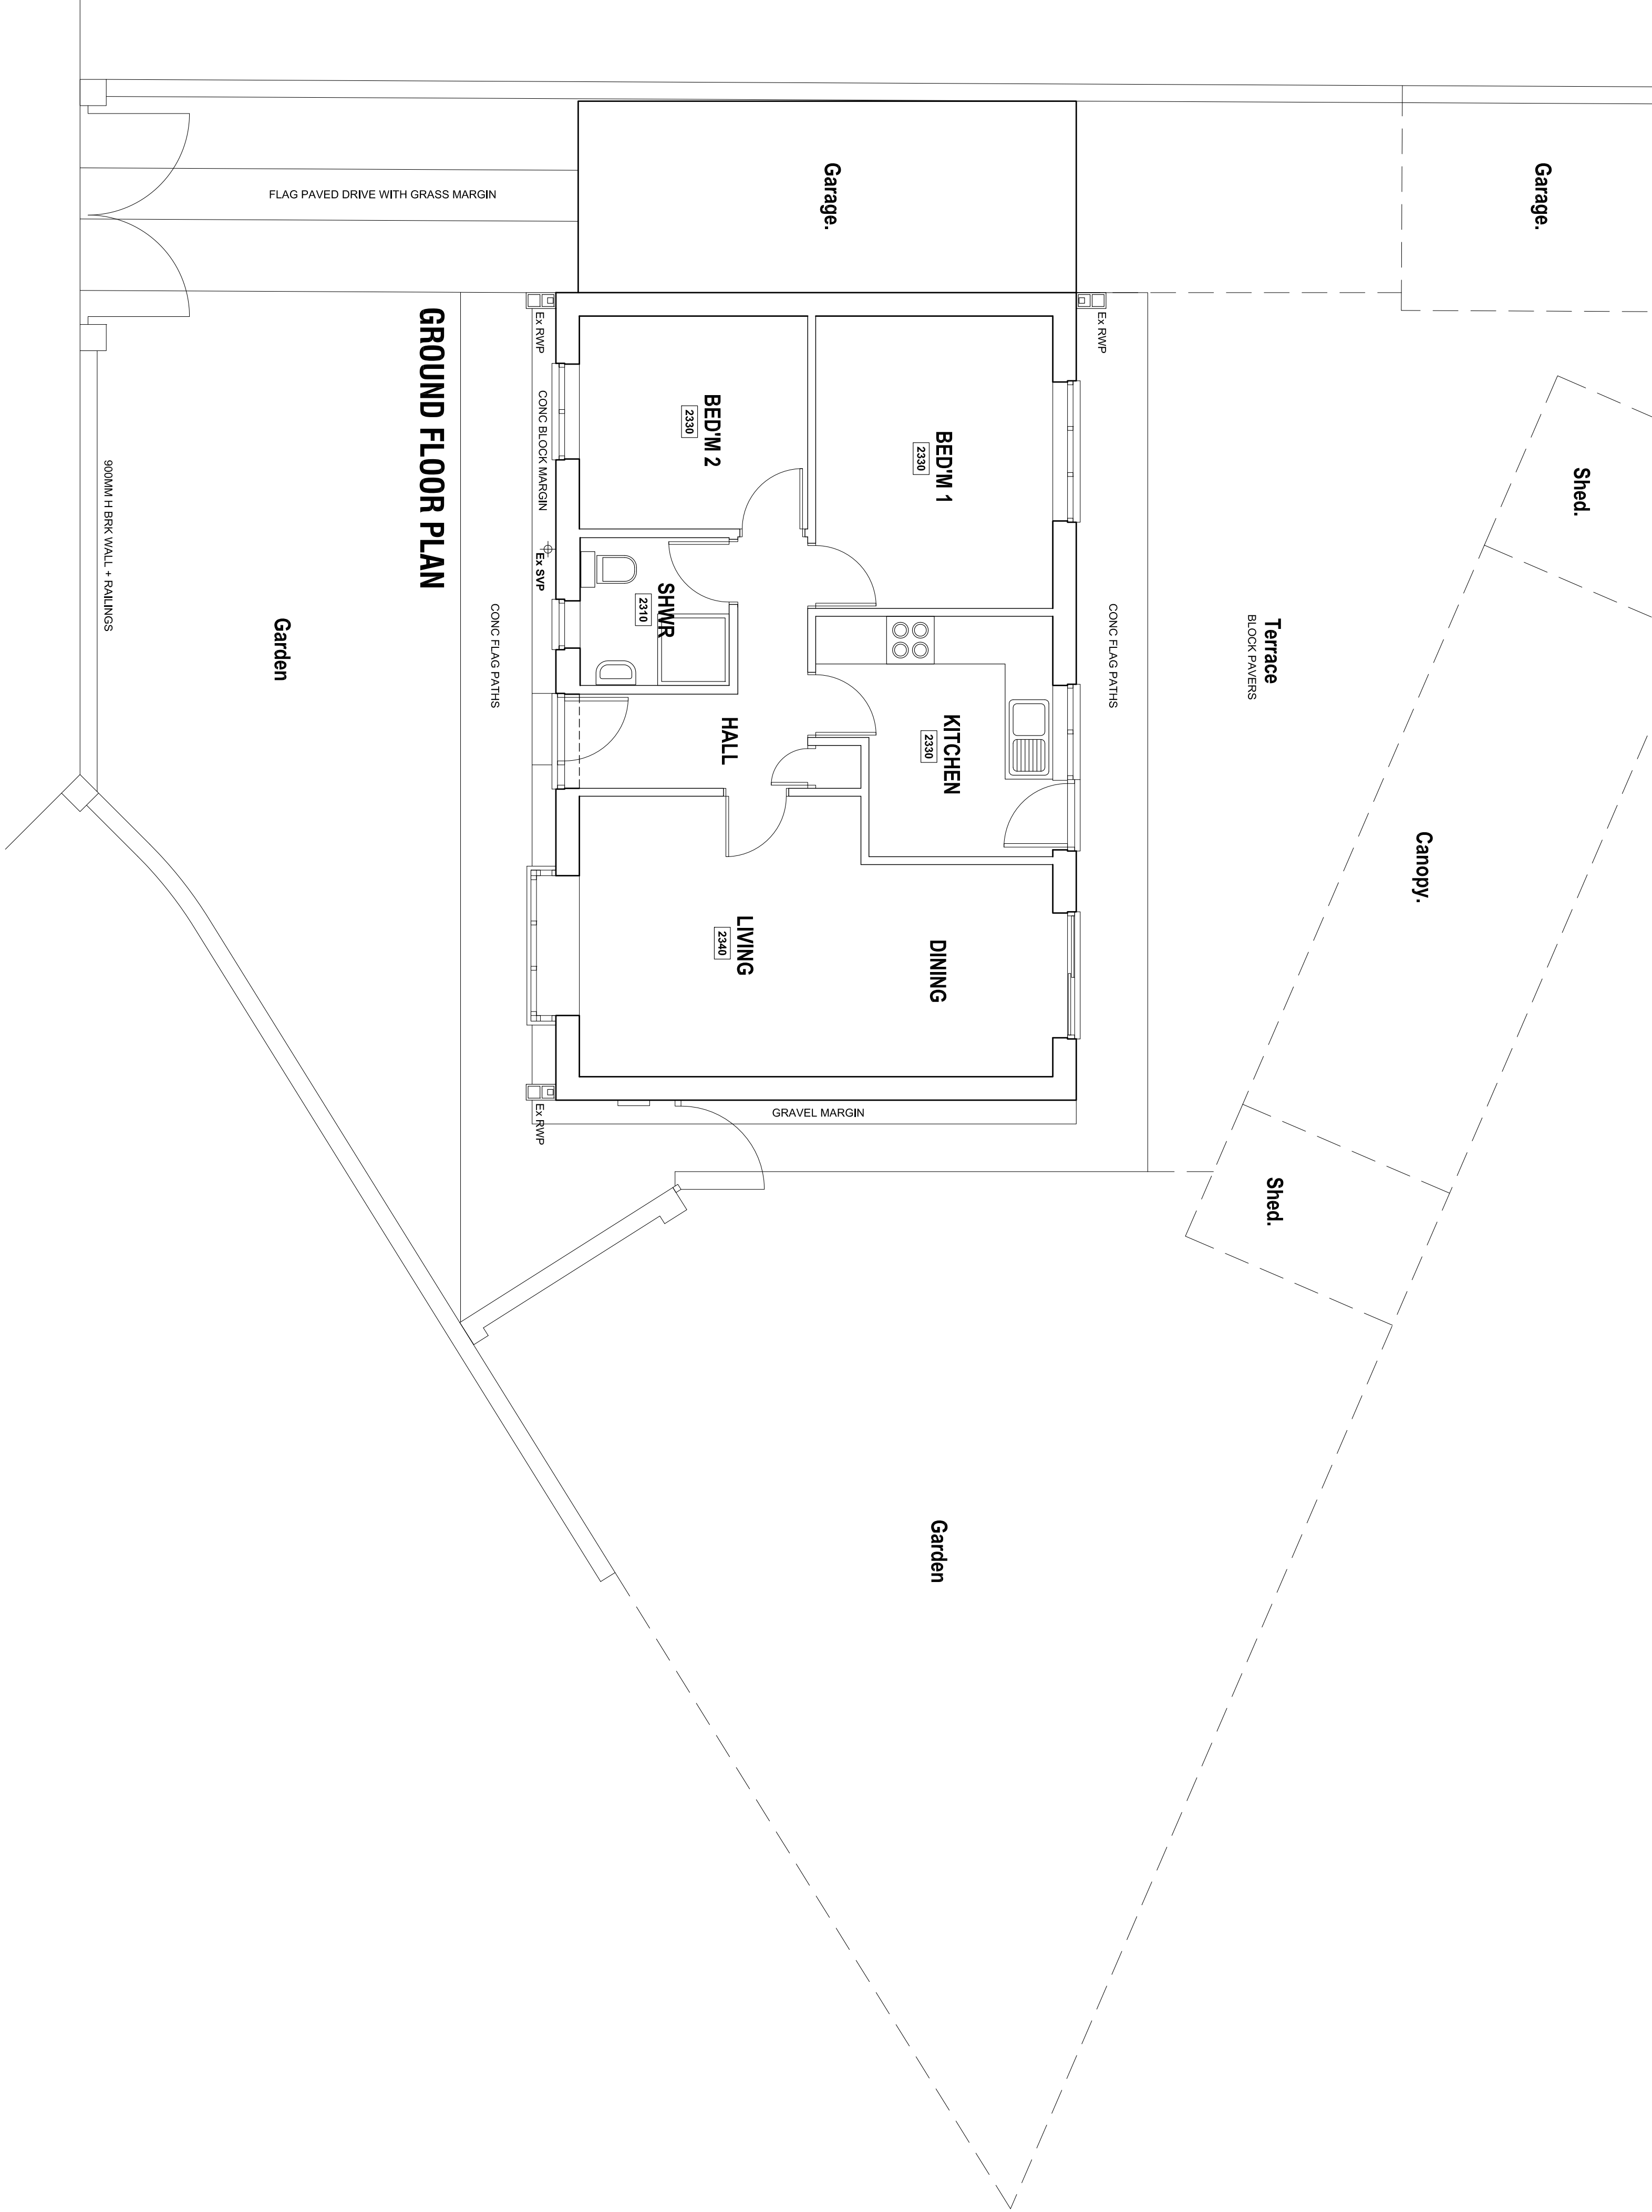

GROUND FLOOR PLAN

Revision		Date	Description
PROPOSED SIDE EXTENSION TO, 41, MARKET CLOSE, OAKWELL, BARNSELEY, ST1 1DP.			
SURVEY Plans & Elevations.			
Mr A Priestley,			
JPA Architectural Ltd Building Design Services 23 Windmill Road, Wombwell, Leeds LS16 7JN Tel: 01226 754507 Email: paul@jpaconnect.com			
This drawing and the copyright in the Architectural Company's project and style, and or reproduced only by agreement. All Permissions in Affirmation (Latter specified address and subject to verification on site).			
Scale: 1:50 @ A1	Date: NOV 2020		
Ref: 202021	Dwg No: 01		
0:00m	2:50m	4:00m	6:00m