




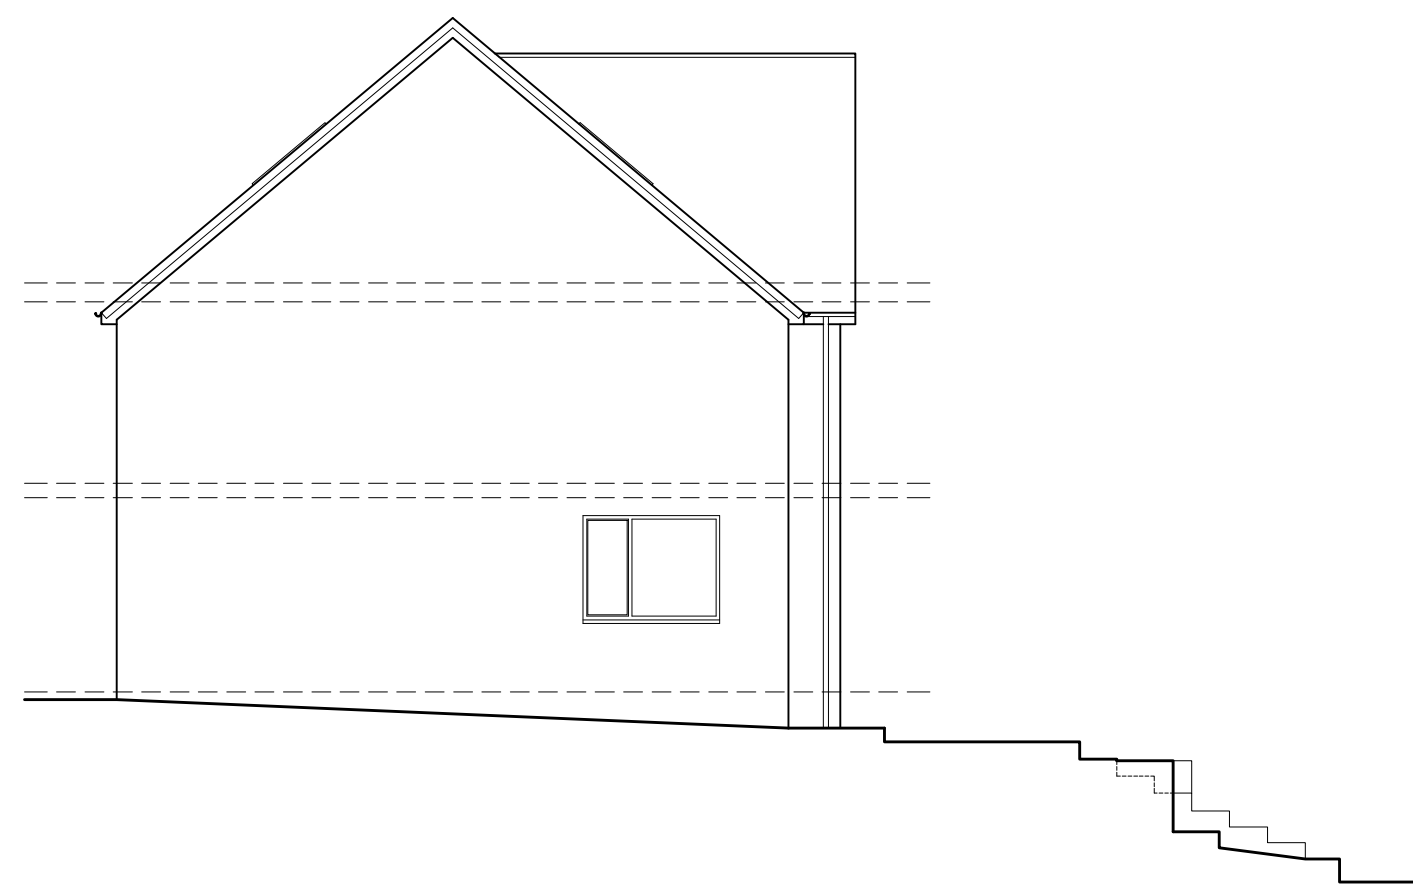


**EXISTING
SIDE ELEVATION**
SCALE 1:100

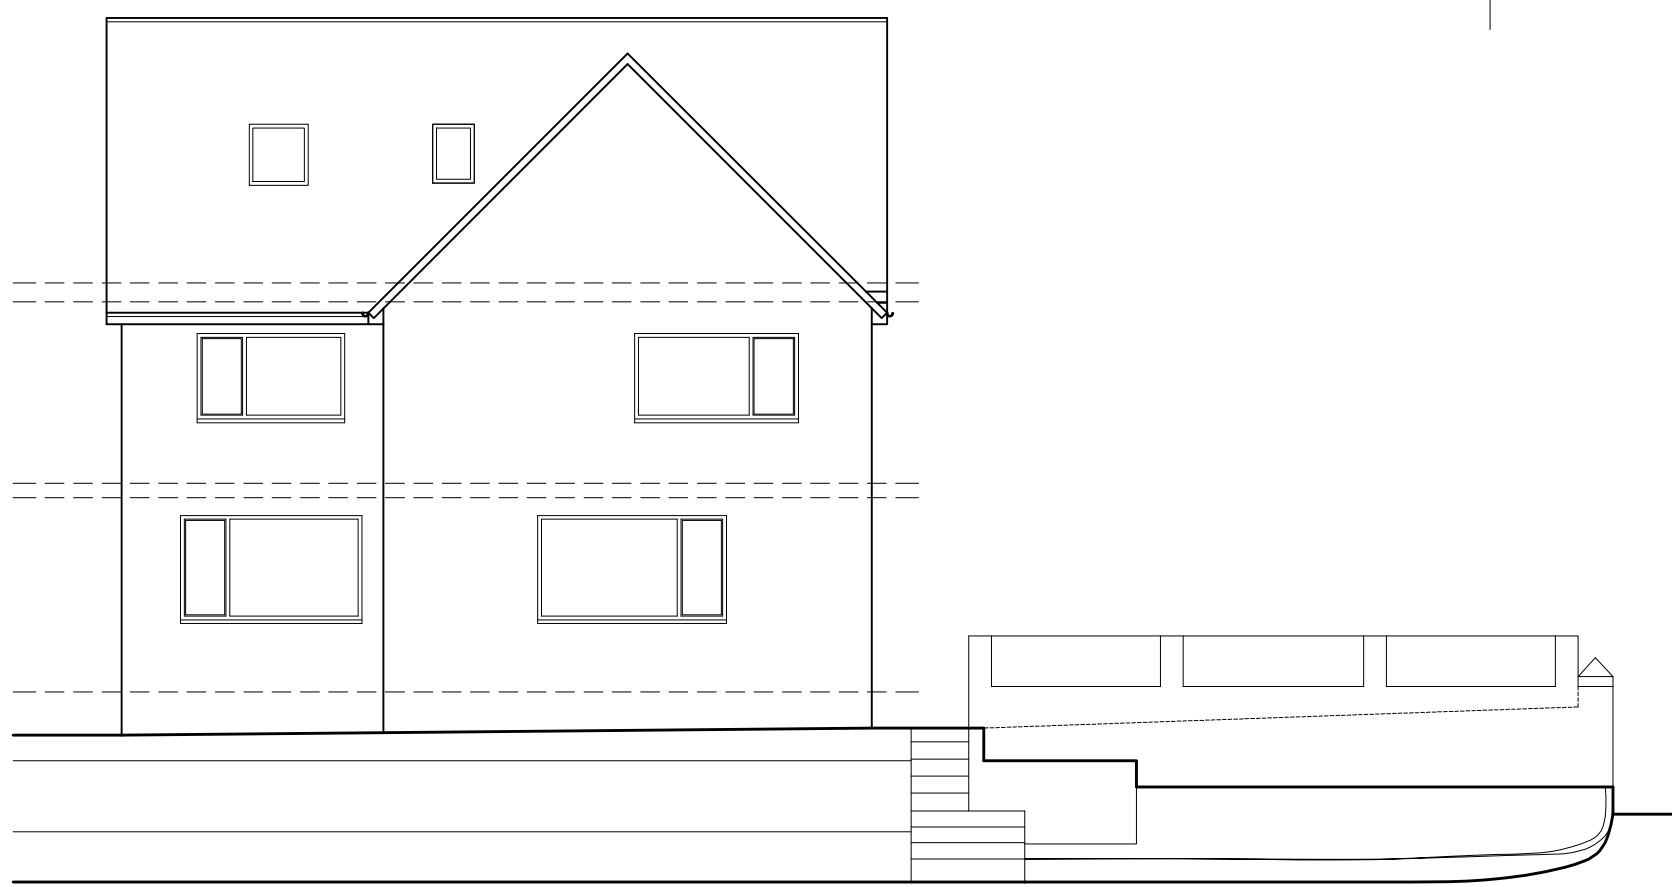


**EXISTING
FRONT ELEVATION**
SCALE 1:100

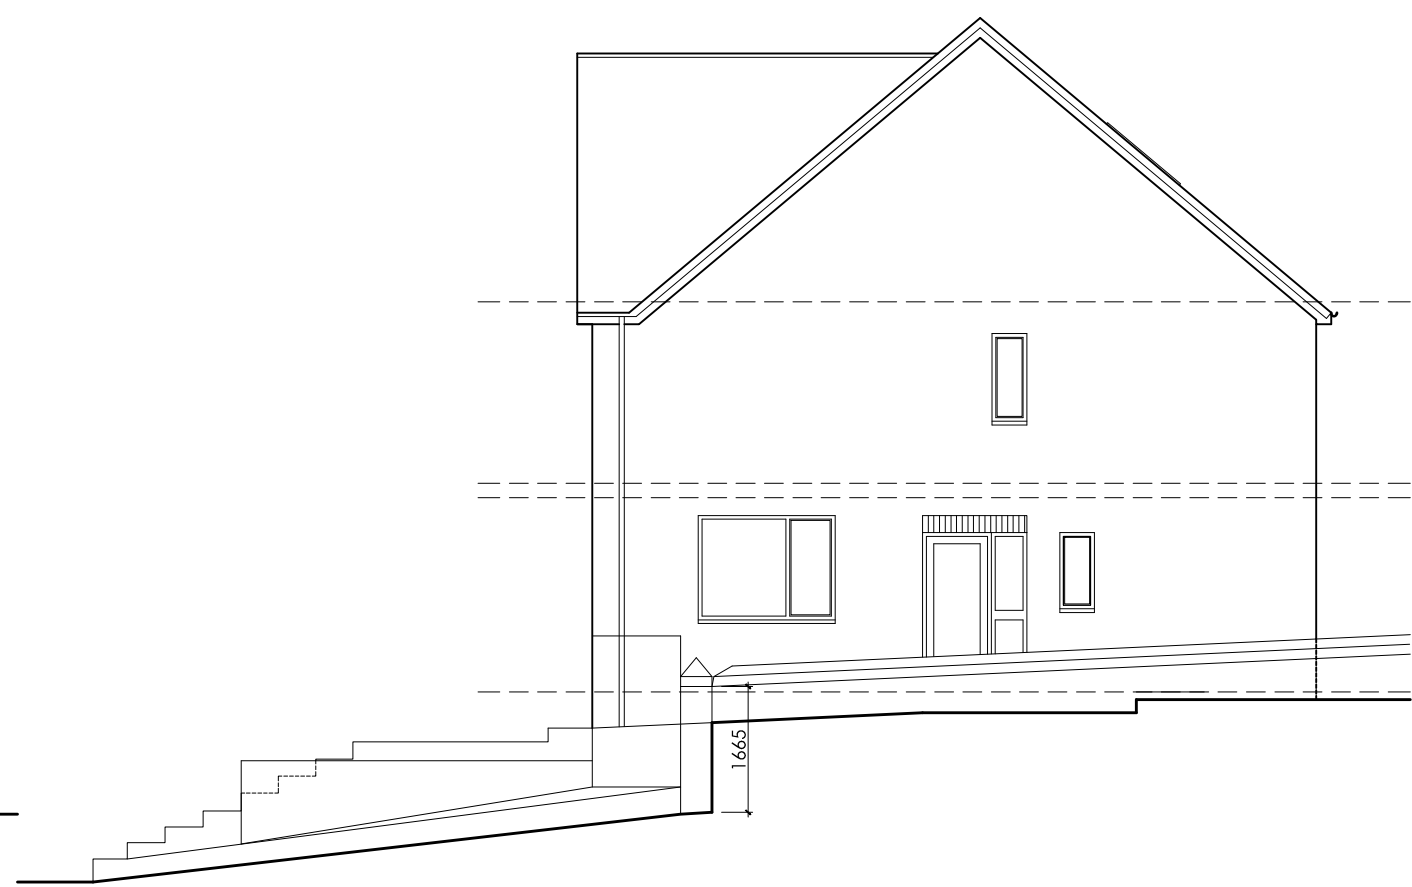


**EXISTING
SIDE ELEVATION**
SCALE 1:100

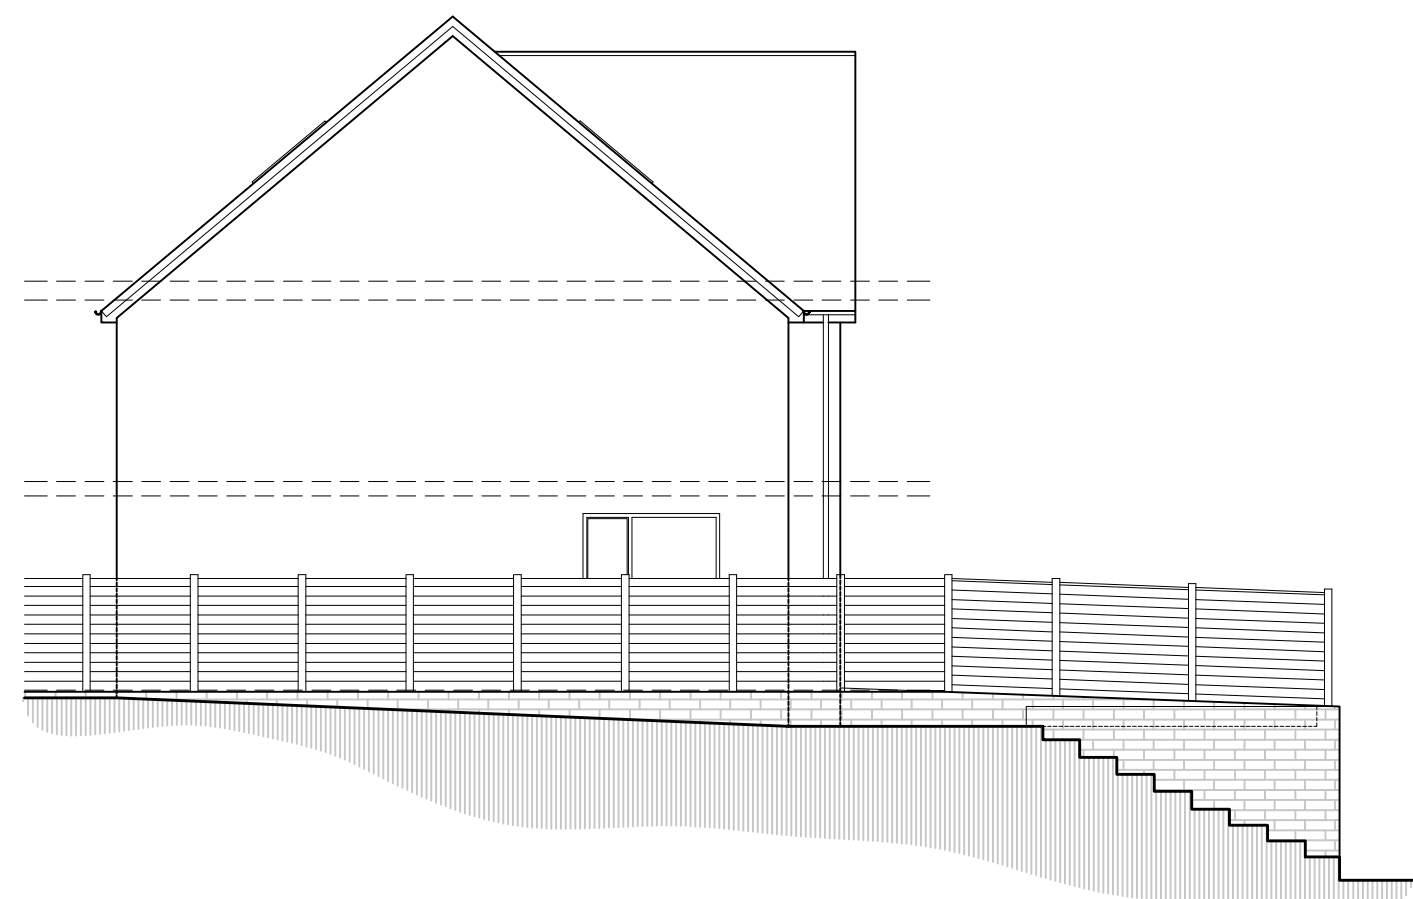


**PROPOSED
SIDE ELEVATION**
SCALE 1:100

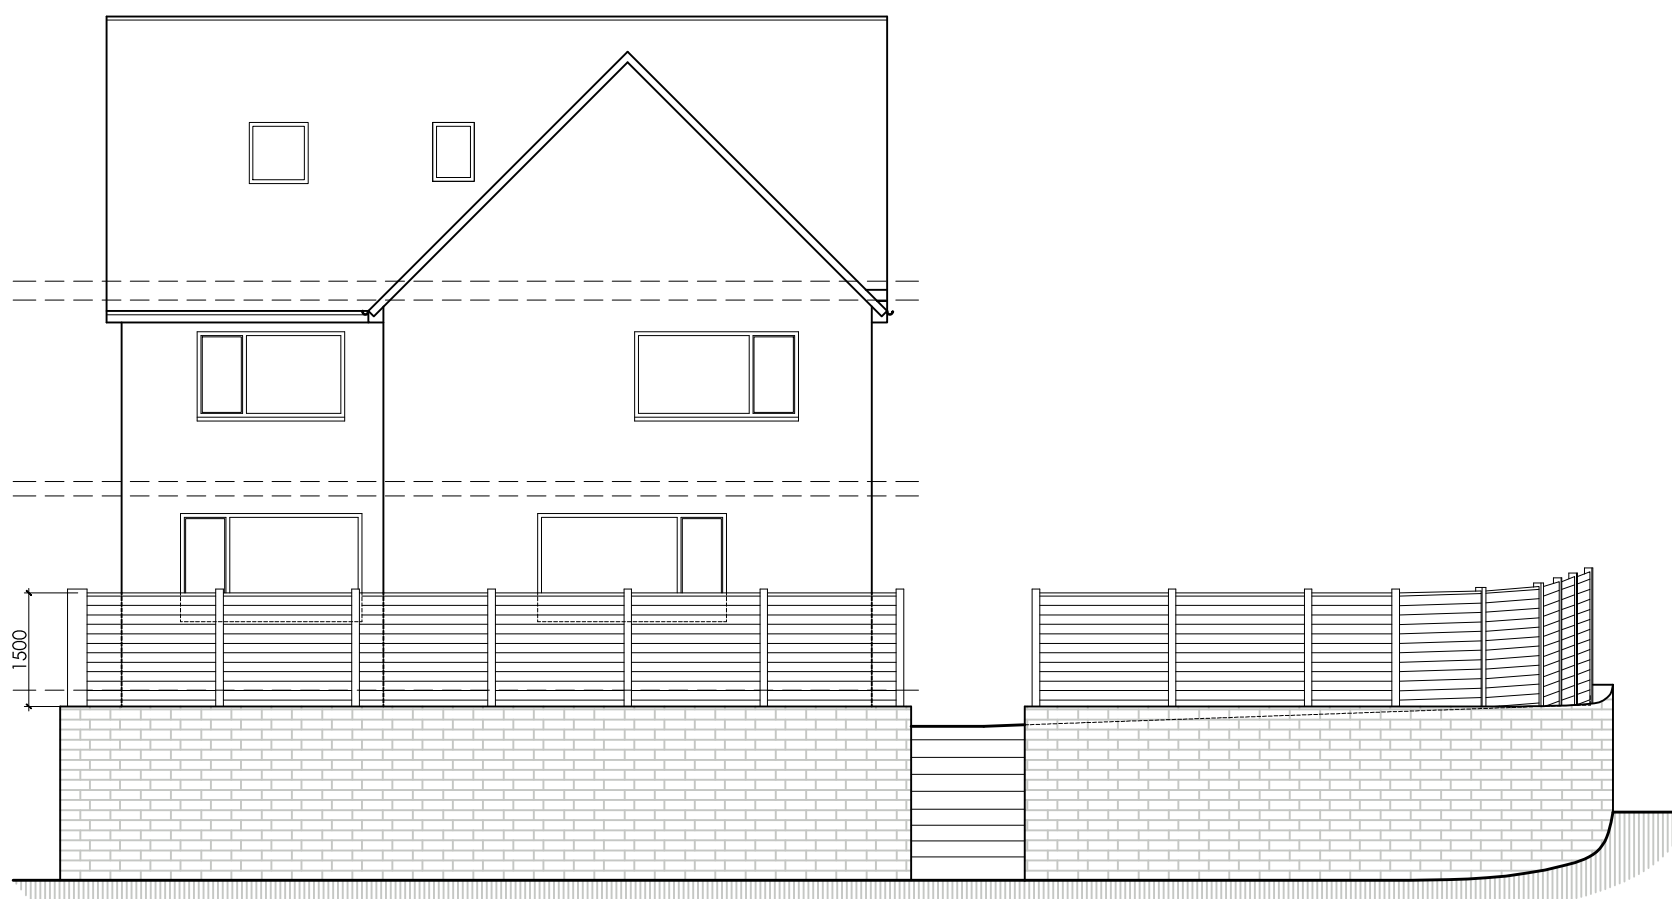

**PROPOSED
FRONT ELEVATION**
SCALE 1:100

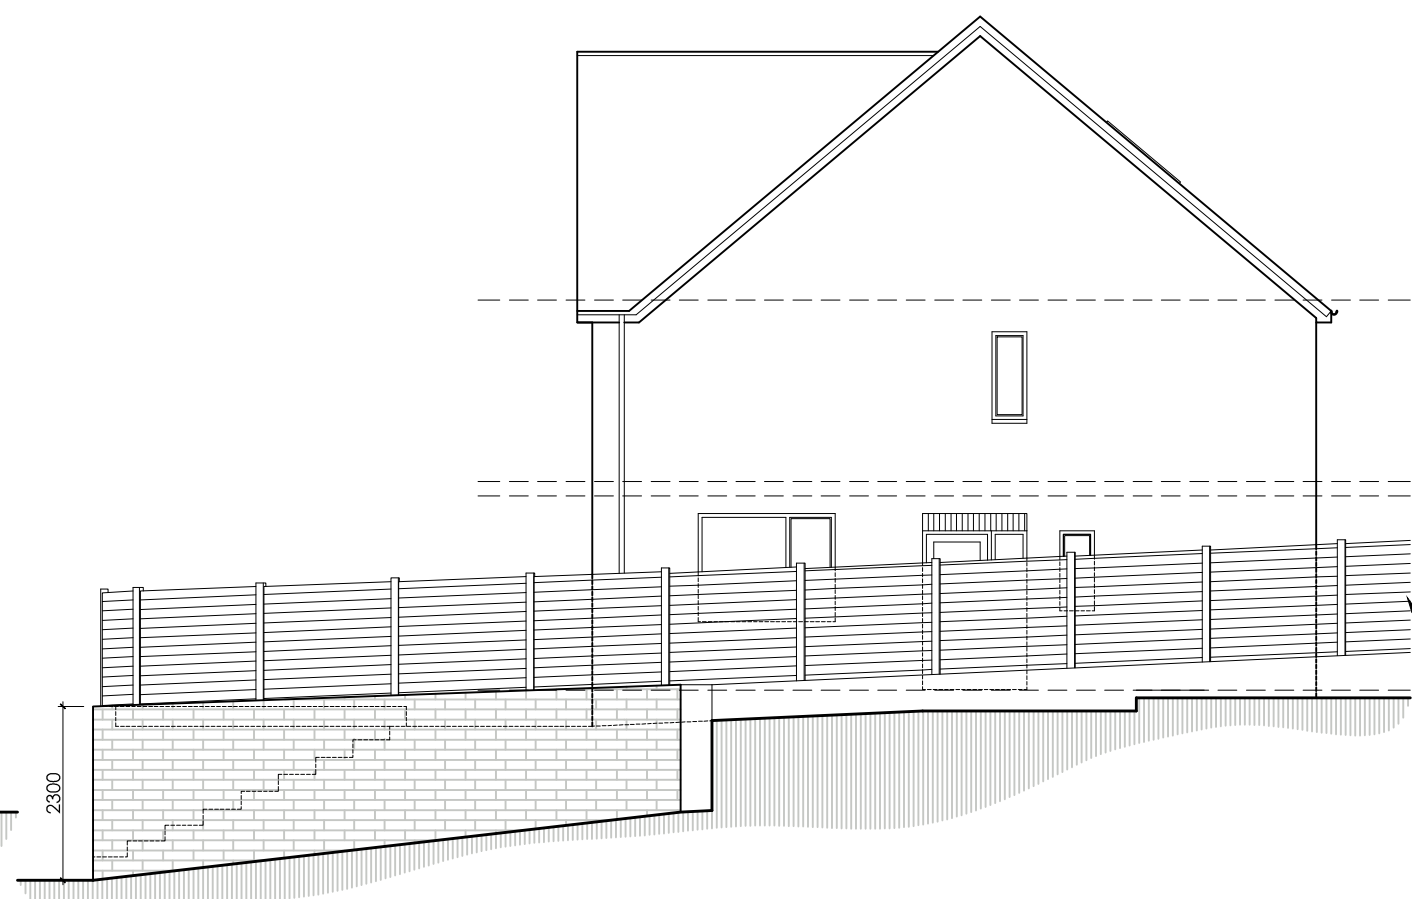


**PROPOSED
SIDE ELEVATION**
SCALE 1:100

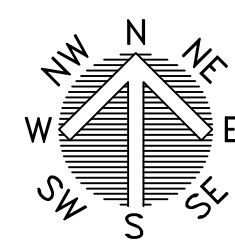


LOCATION PLAN
SCALE 1:1250



BLOCK PLAN
SCALE 1:500

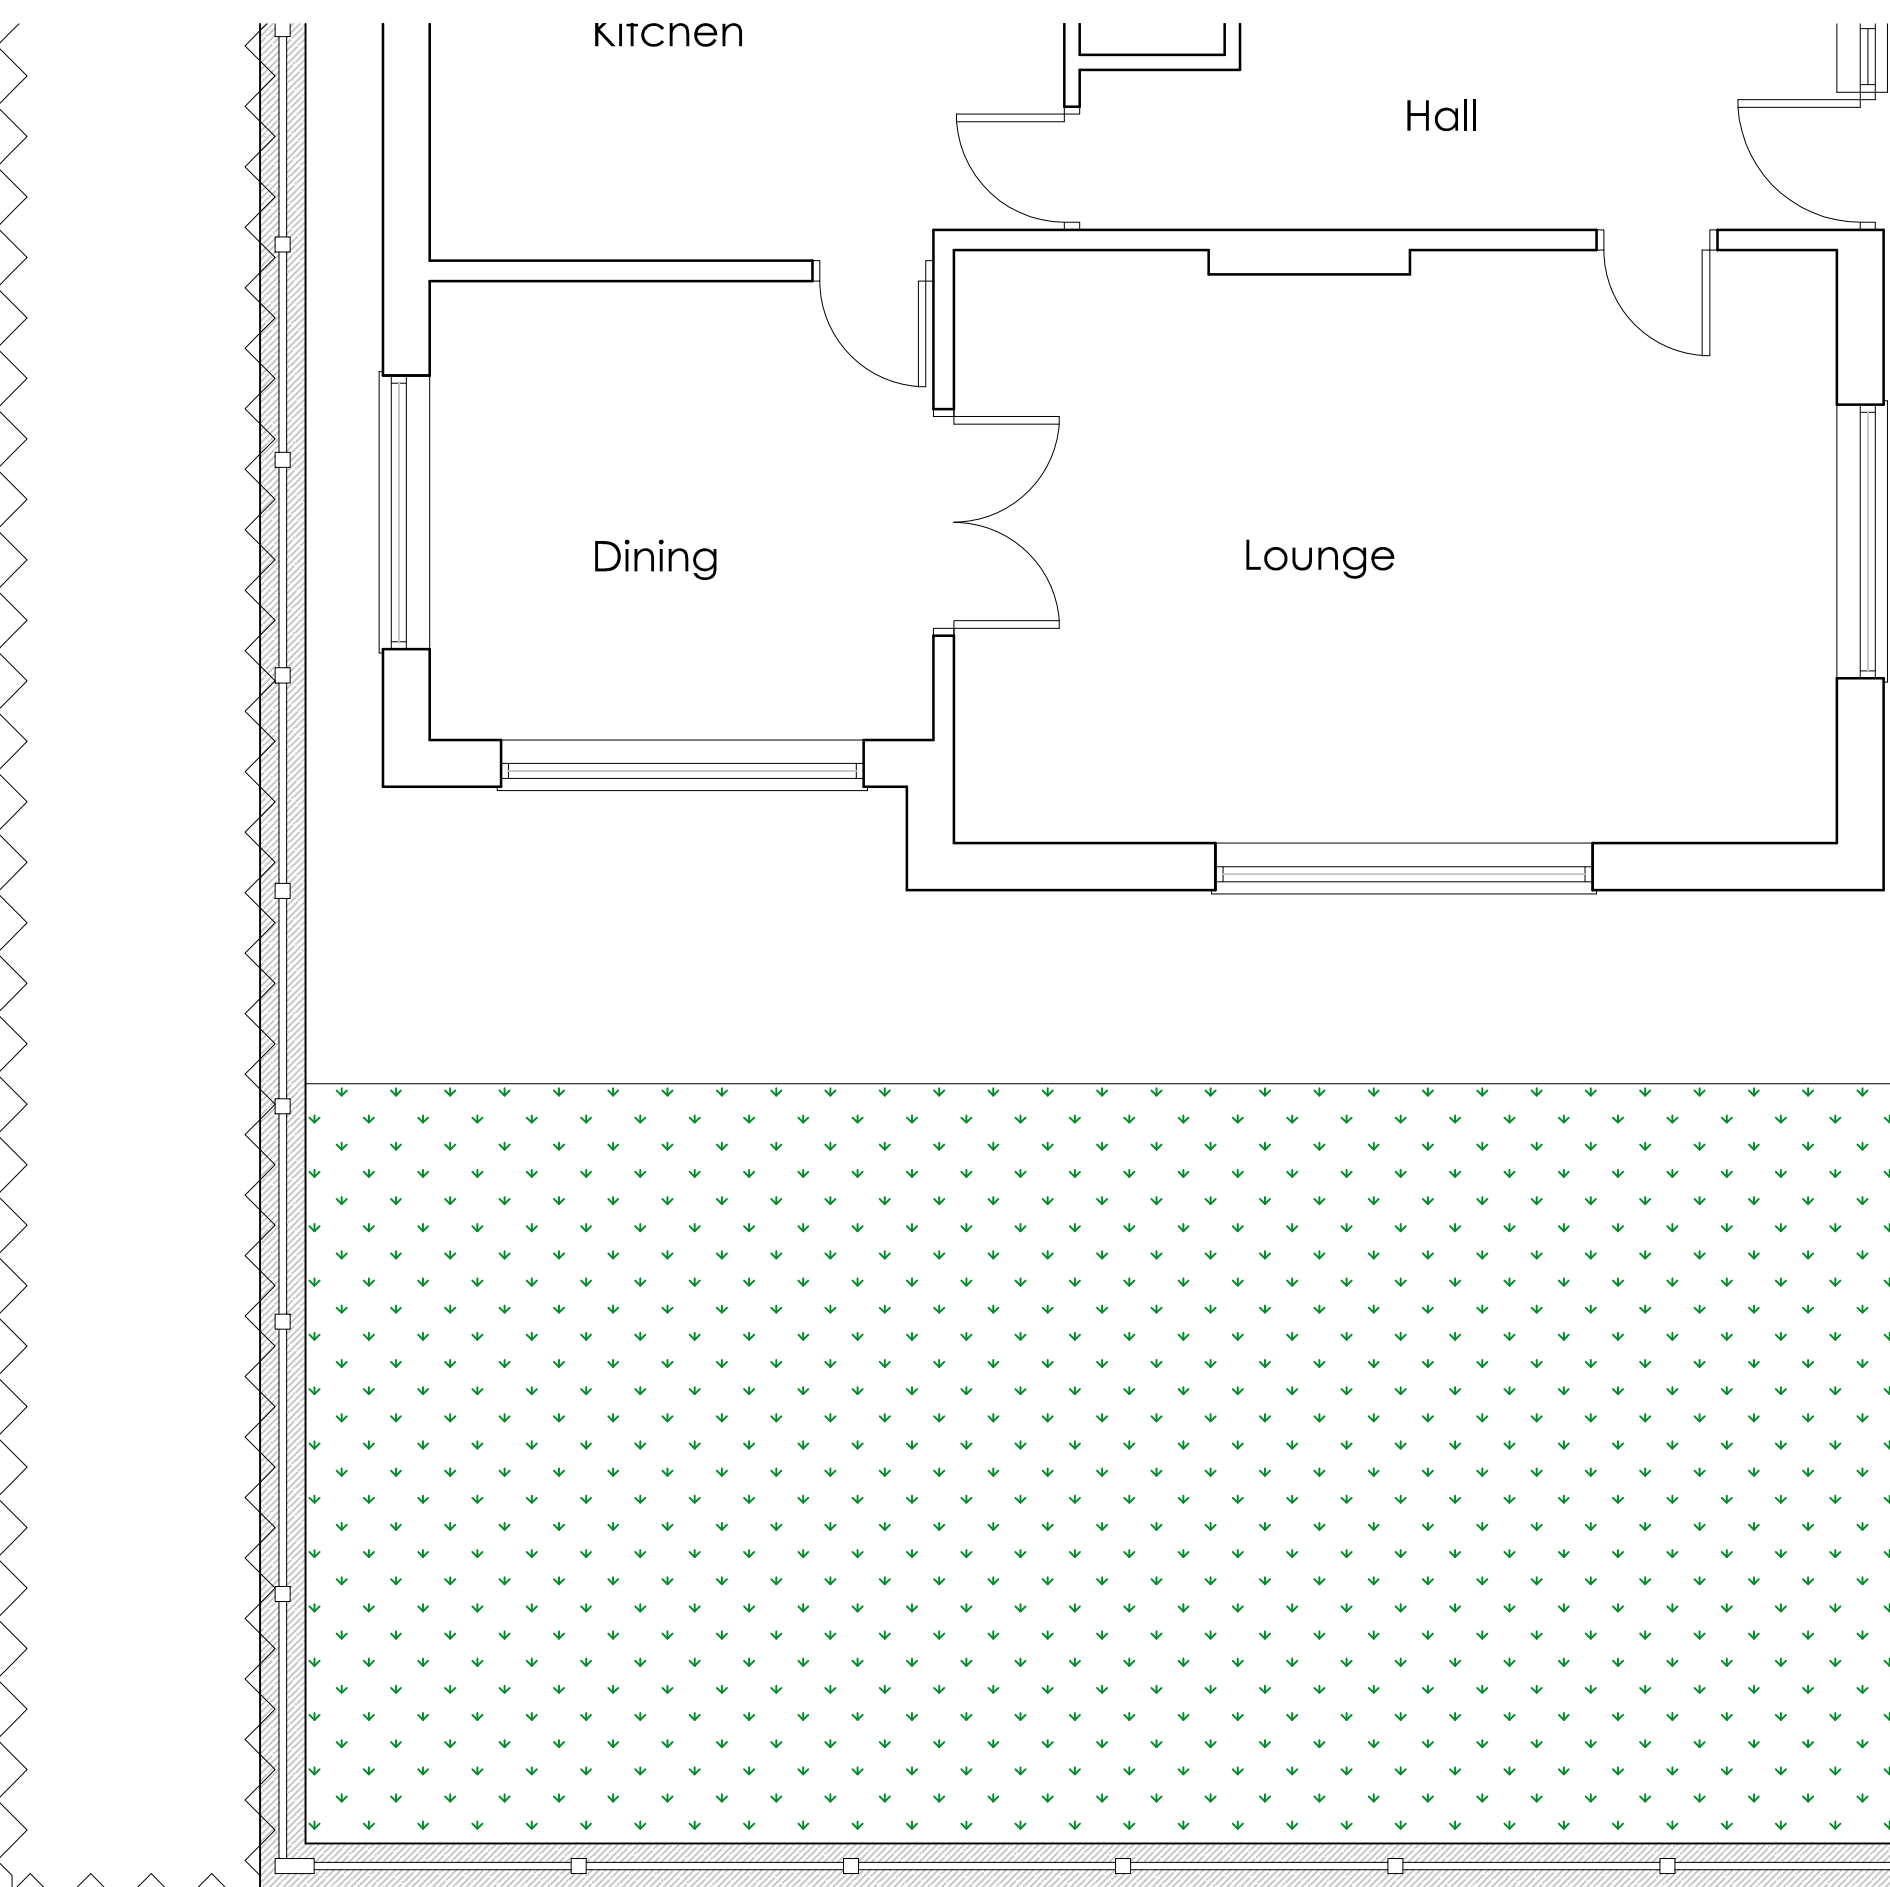

**PROPOSED GROUND
FLOOR PLAN**
SCALE 1:50

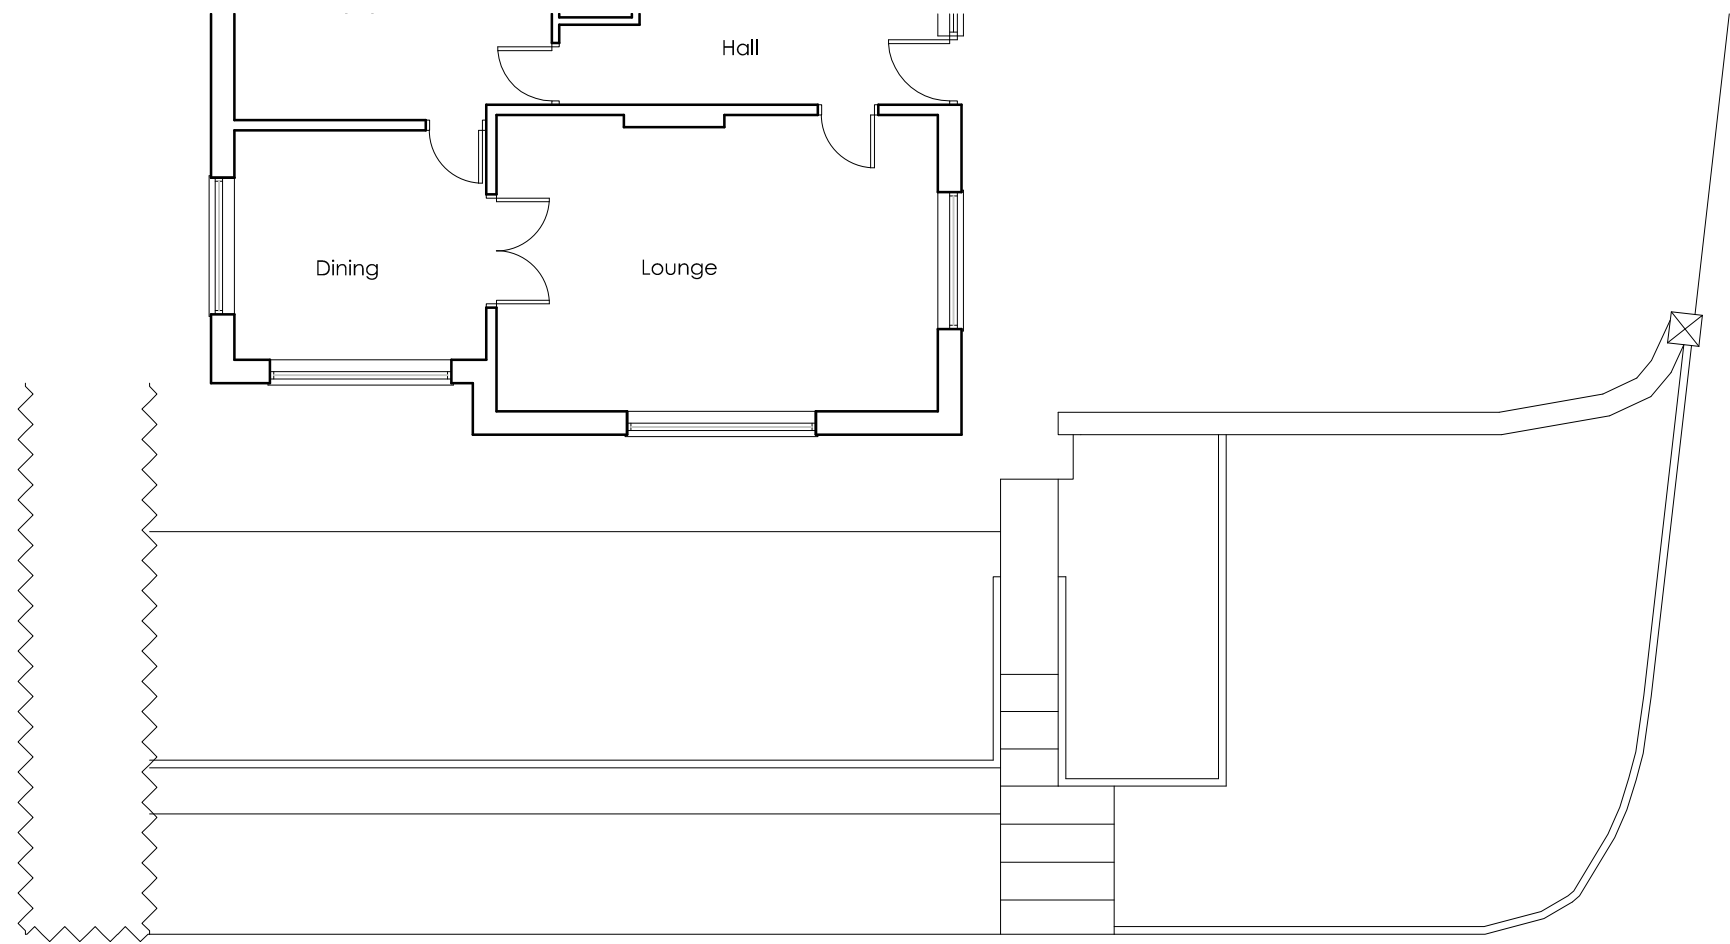

**EXISTING GROUND
FLOOR PLAN**
SCALE 1:100

 White Agus PARTNERSHIP			OFFICE ONE, 34 VICTORIA ROAD, BARNLSLEY, S70 2BU			Phone: 01226 208482 Email: info@whiteaguspартnership.co.uk Web: www.whiteaguspартnership.co.uk		
ARCHITECTURAL SERVICES								
Project. PROPOSED ALTERATIONS AT 28 TENTERS GREEN BARNLSLEY, S70 5HG					Client. MR C. FIELD			
Drawing Title. PLANS AND ELEVATIONS					Date. AUGUST 2021		Scale. 1:50 & 1:100 @ A1	
					Ref. 21-116		Dwg. No. 01	
							Rev. B	
Date	Suffix	Description			Date	Suffix	Description	
24/08/2021	A	REVISED TO CLIENTS REQUIREMENTS						
24/08/2021	B	REVISED TO CLIENTS REQUIREMENTS						