




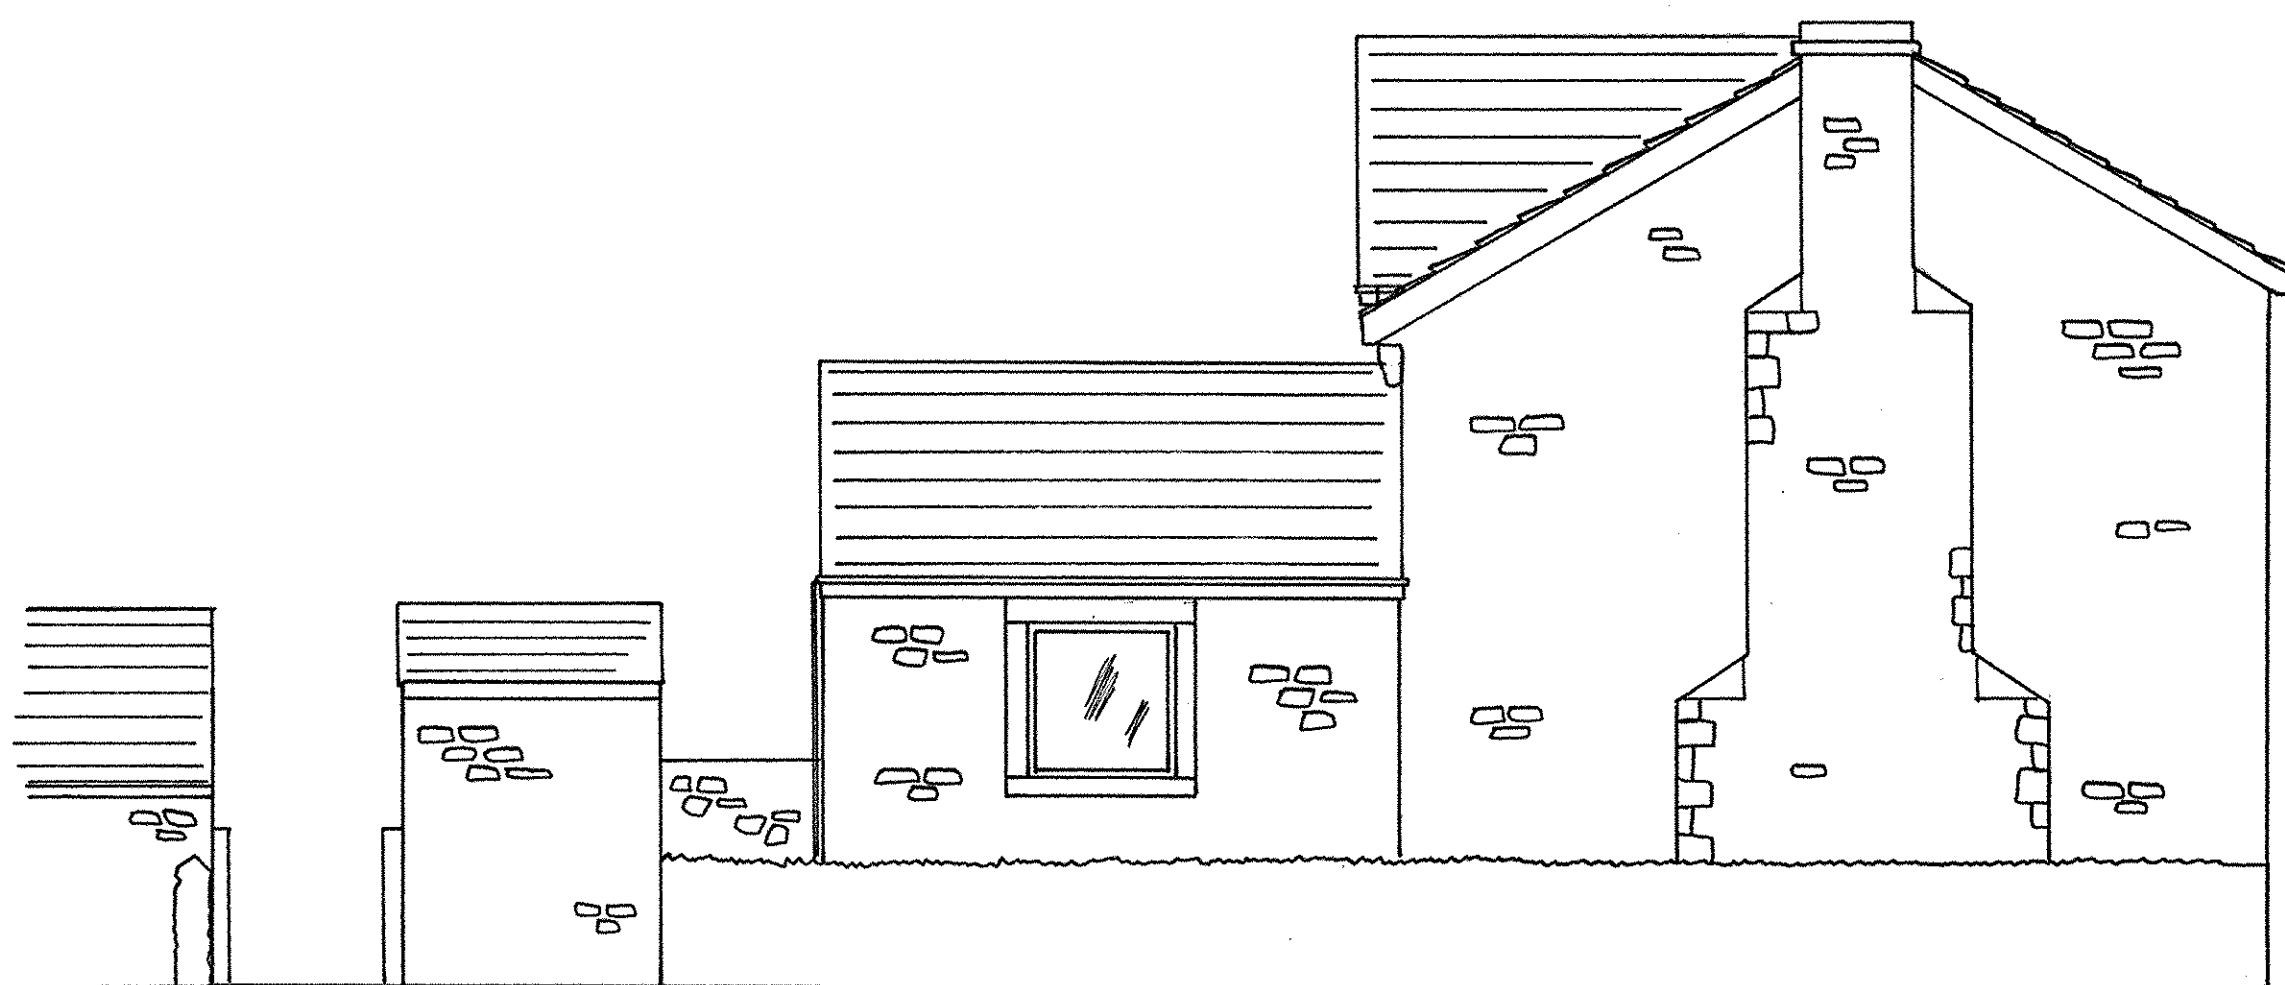


EXISTING SIDE ELEVATION

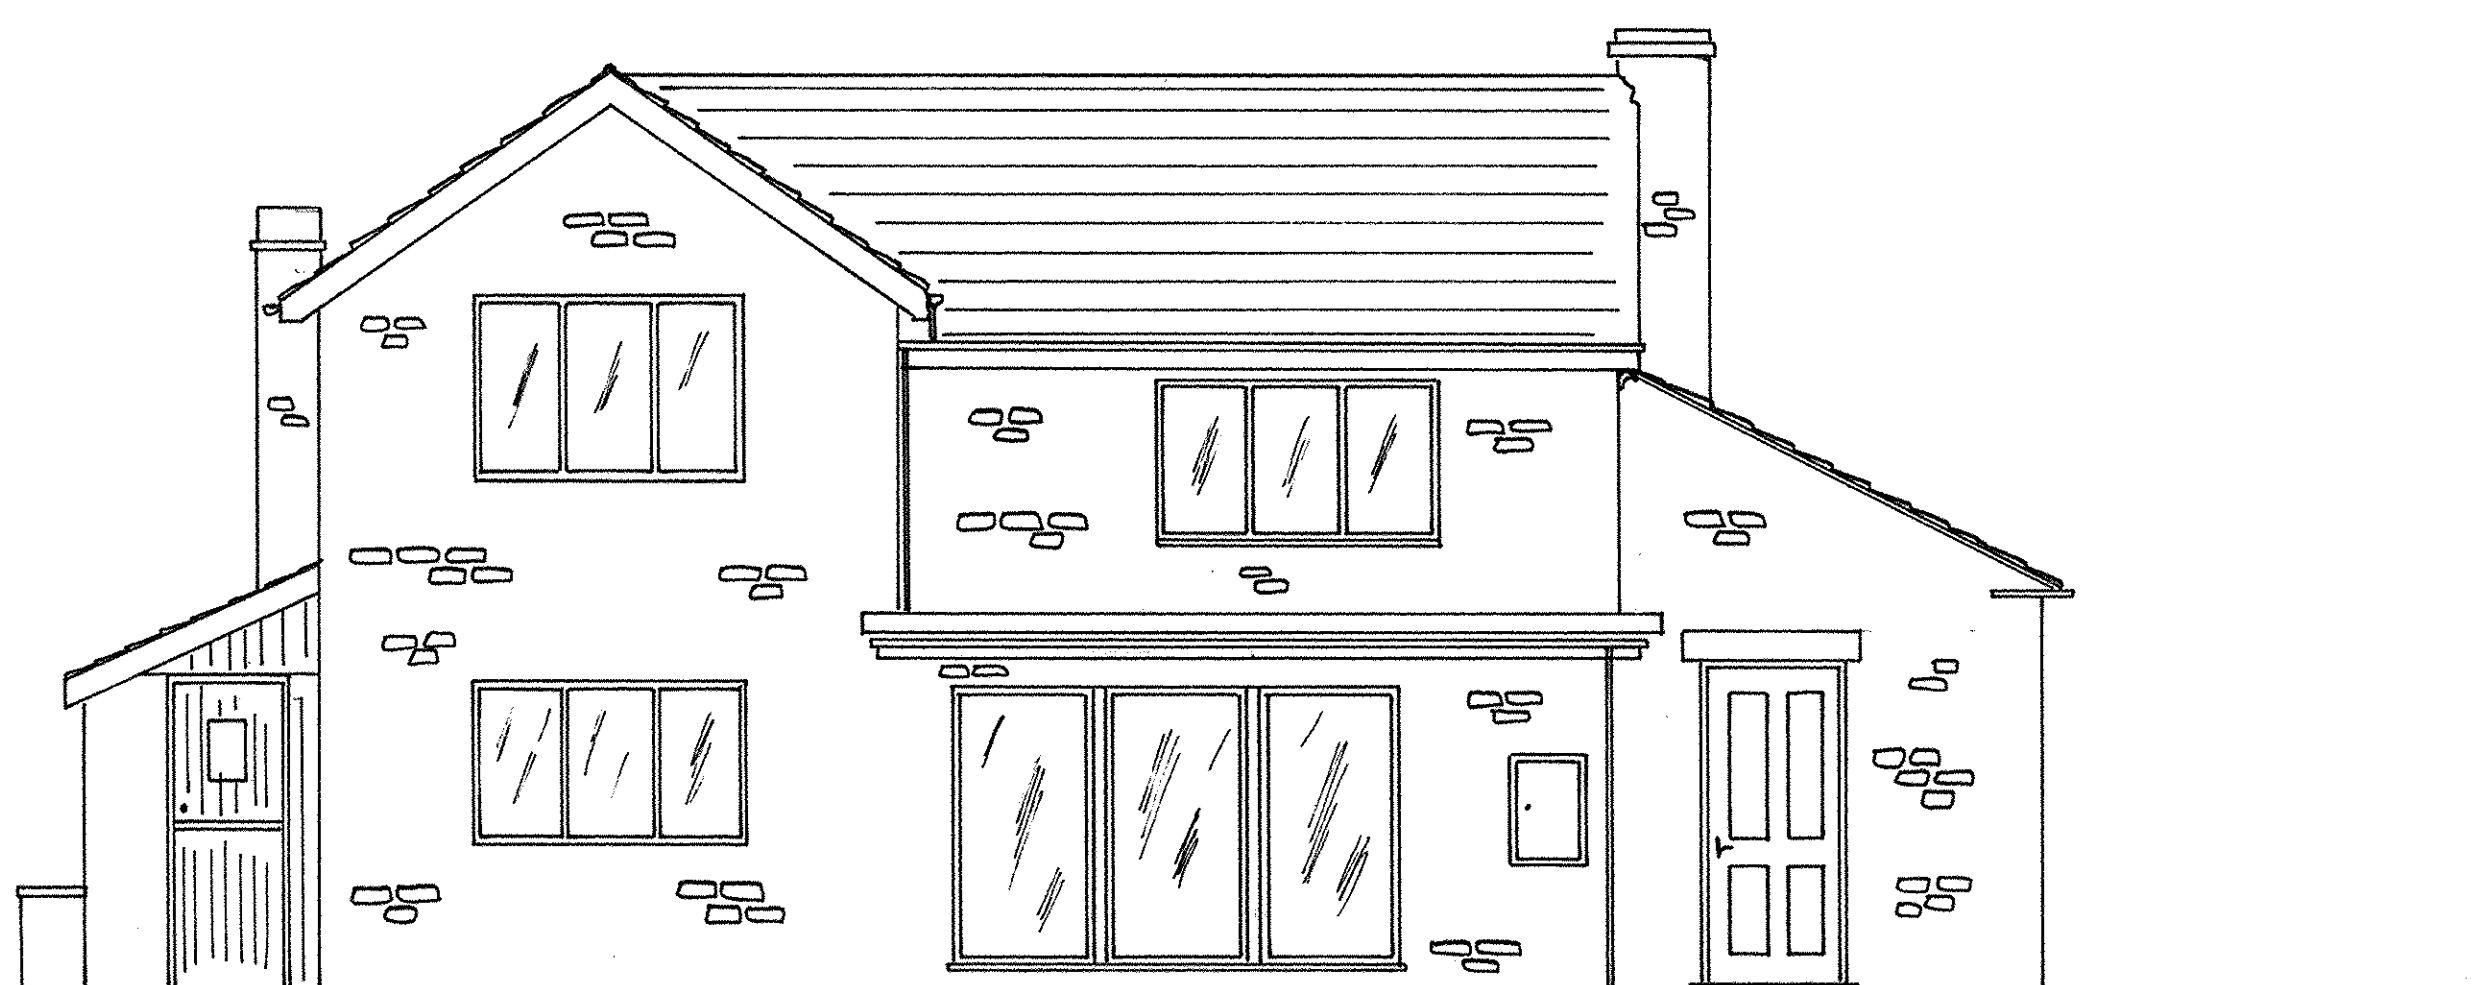


EXISTING FRONT ELEVATION

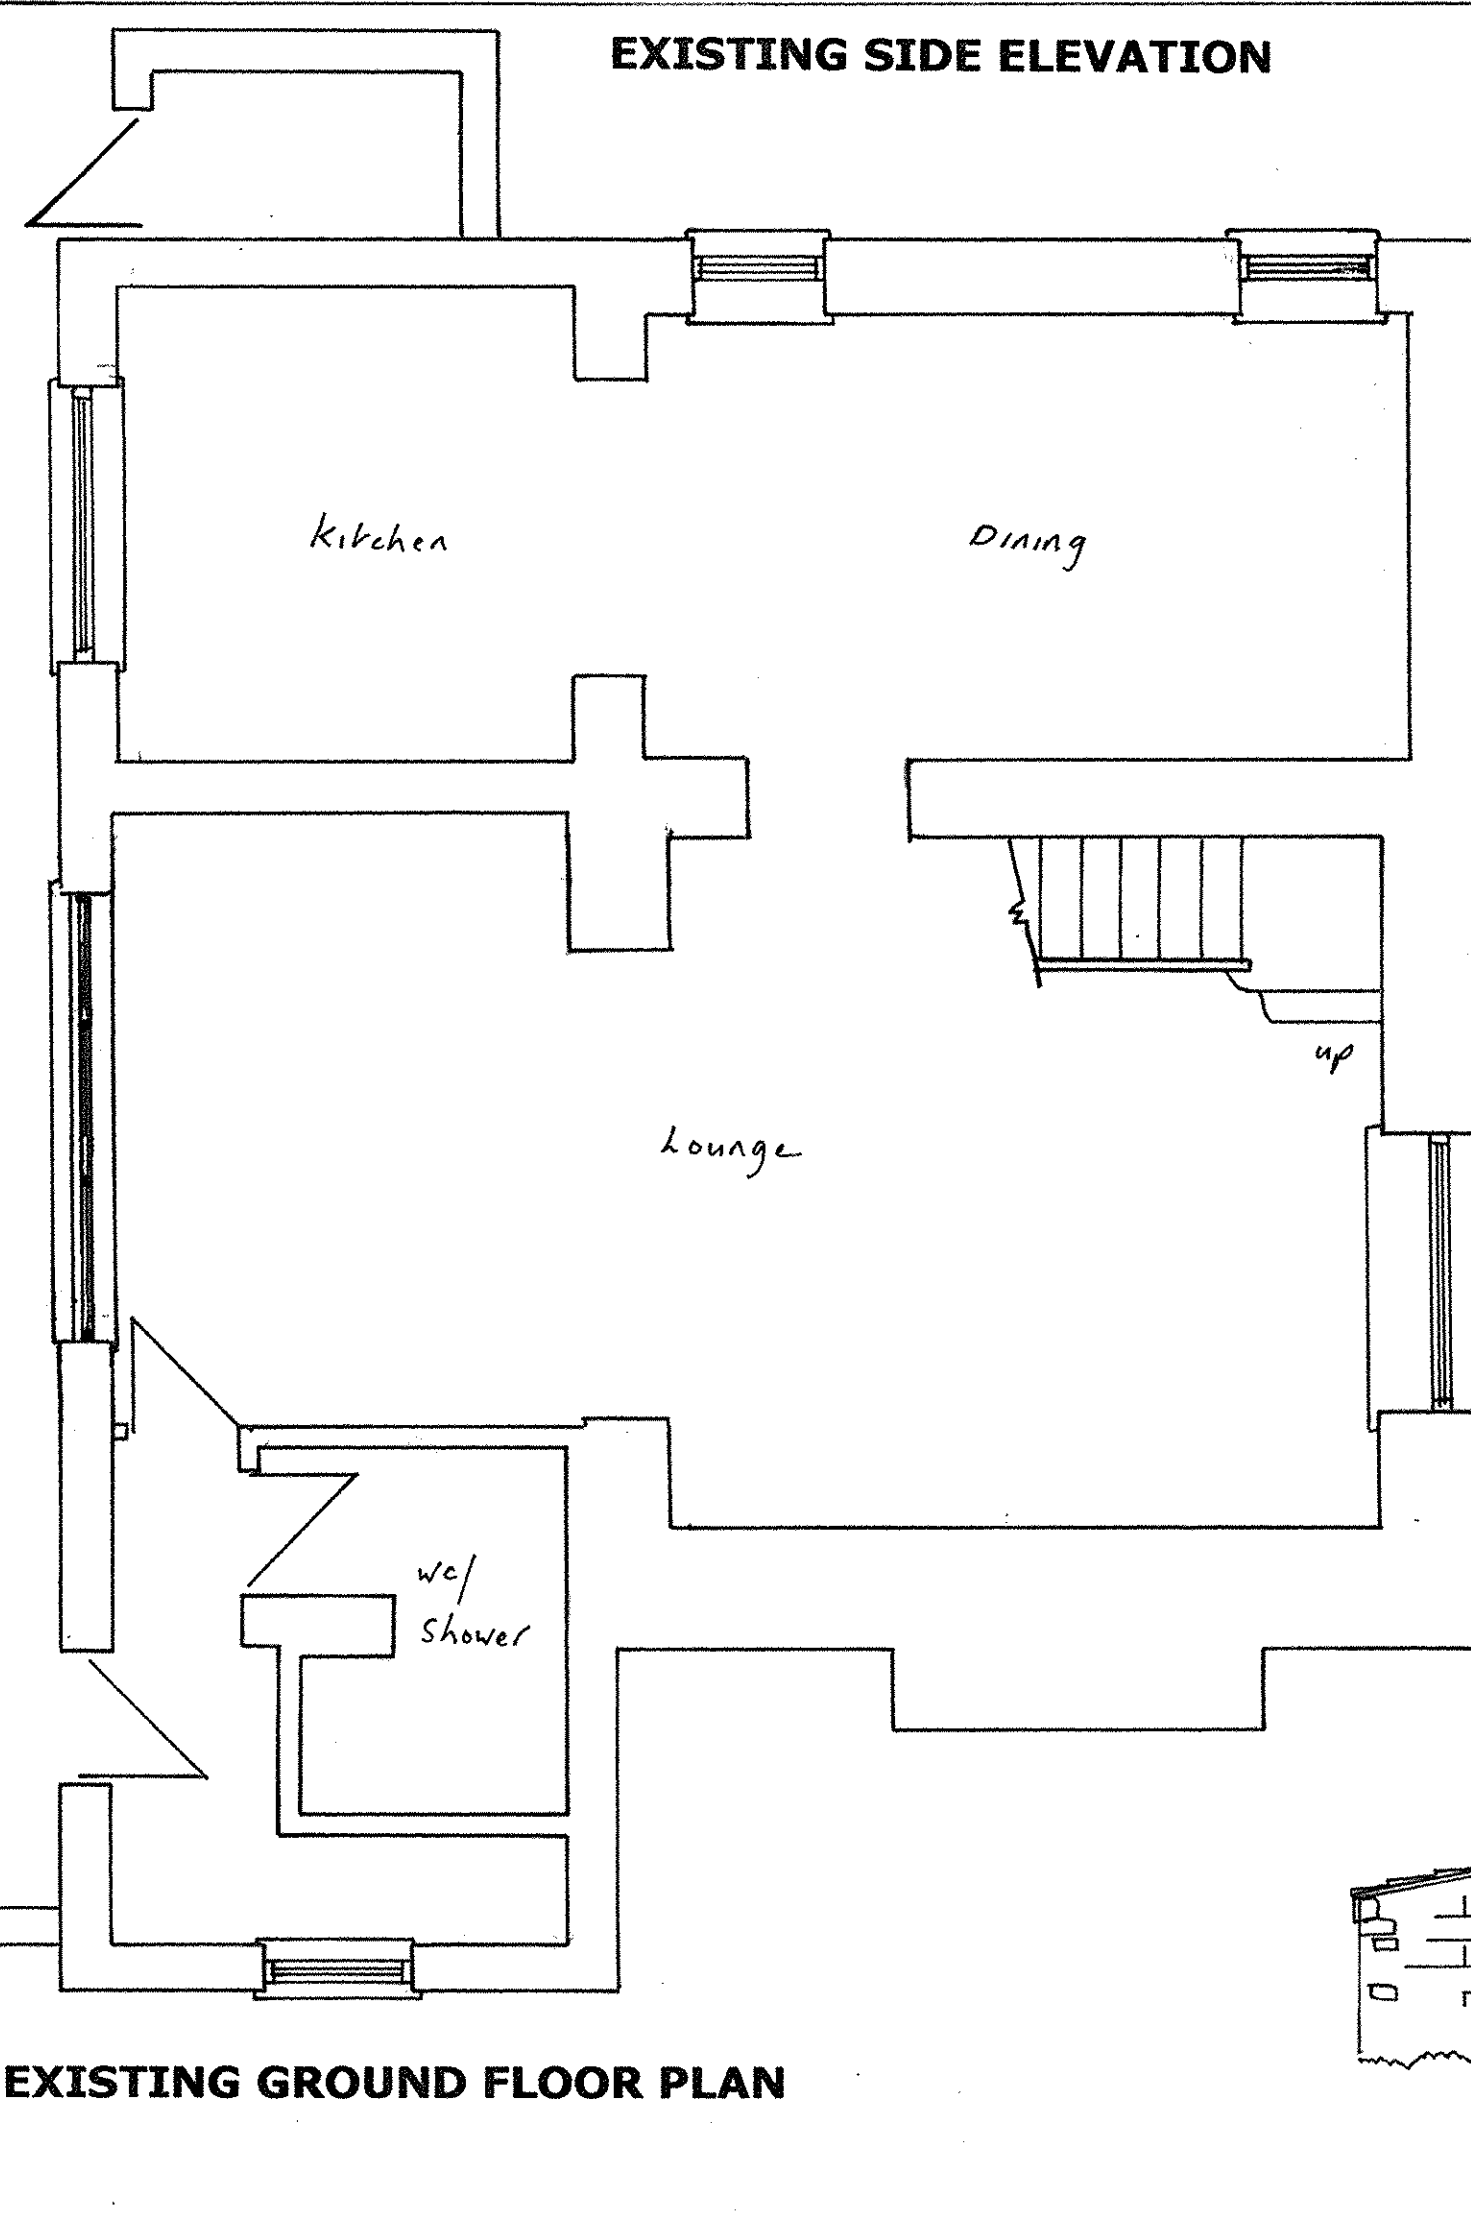


EXISTING GROUND FLOOR PLAN

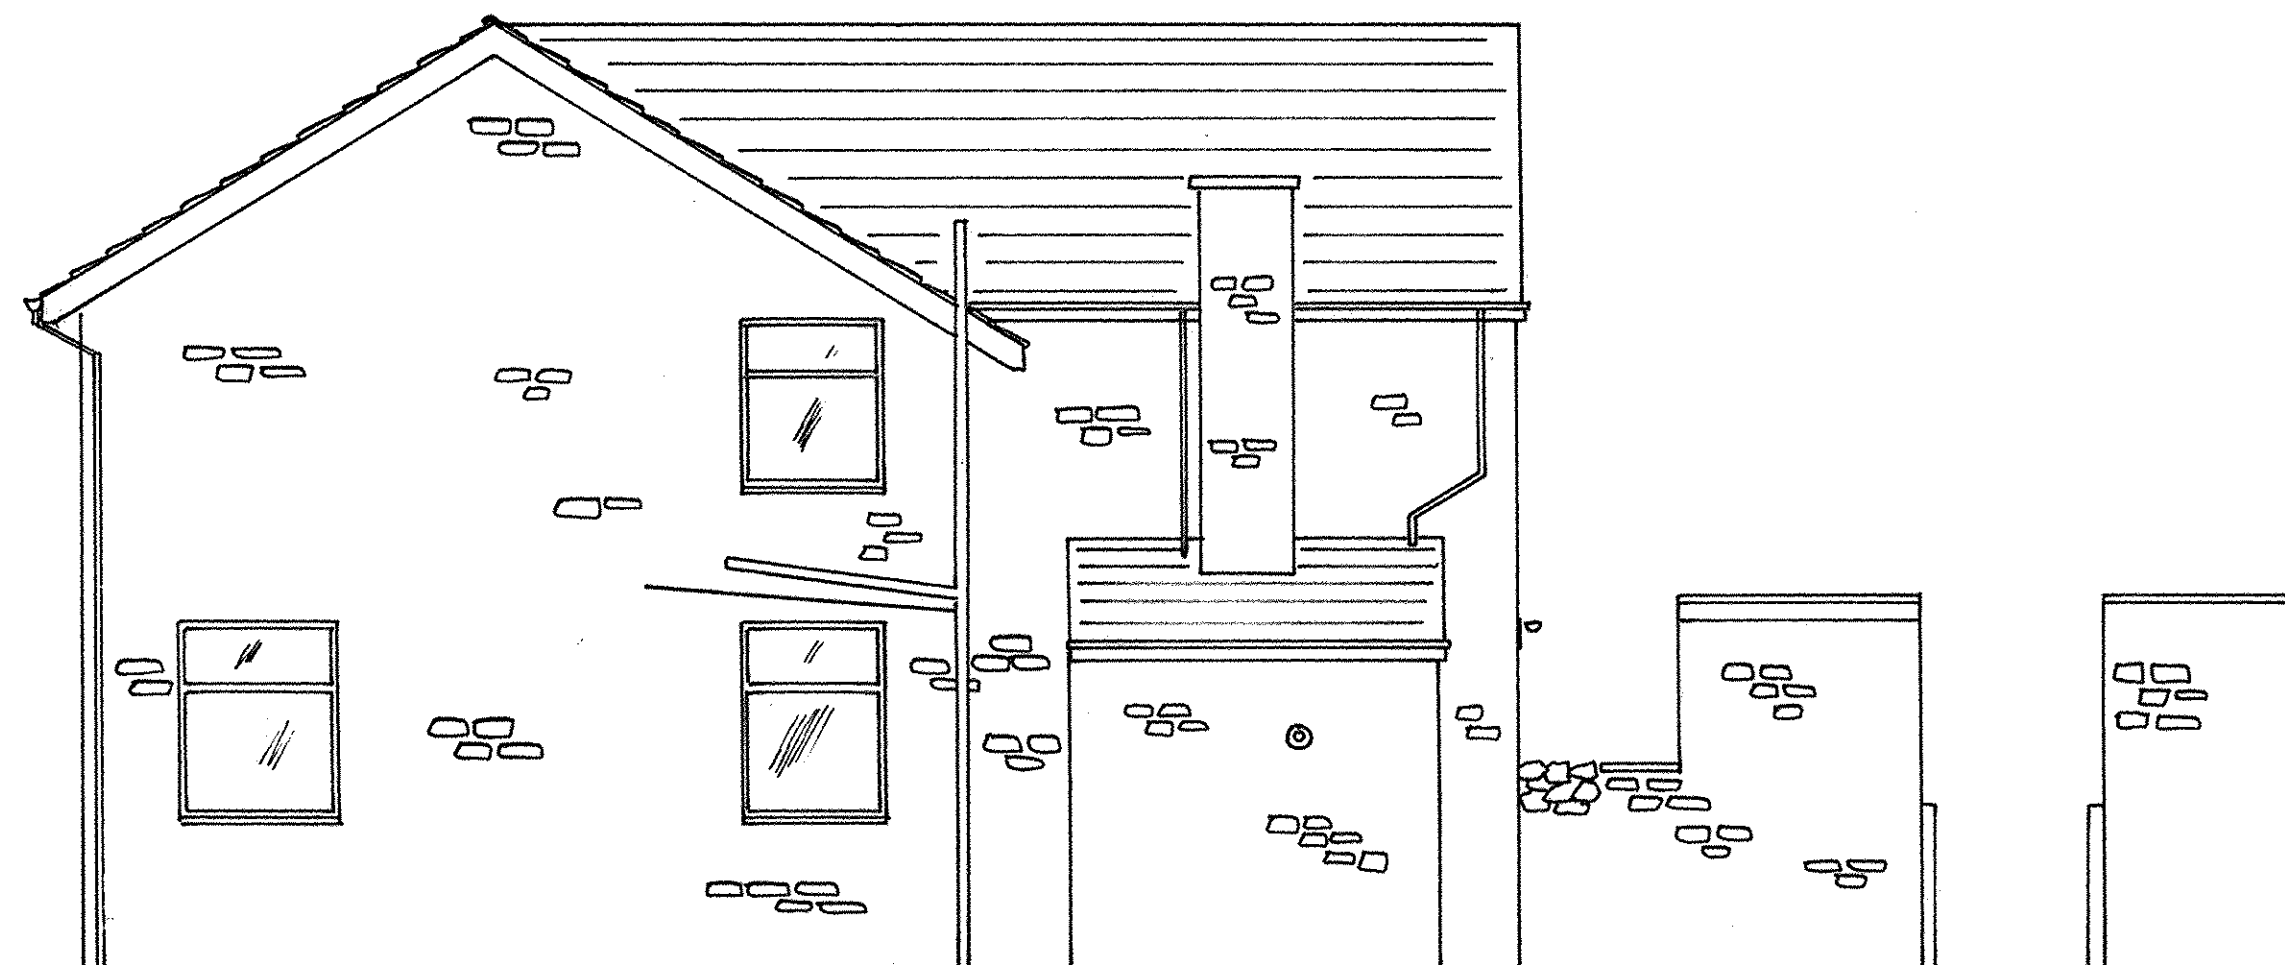


EXISTING SIDE ELEVATION

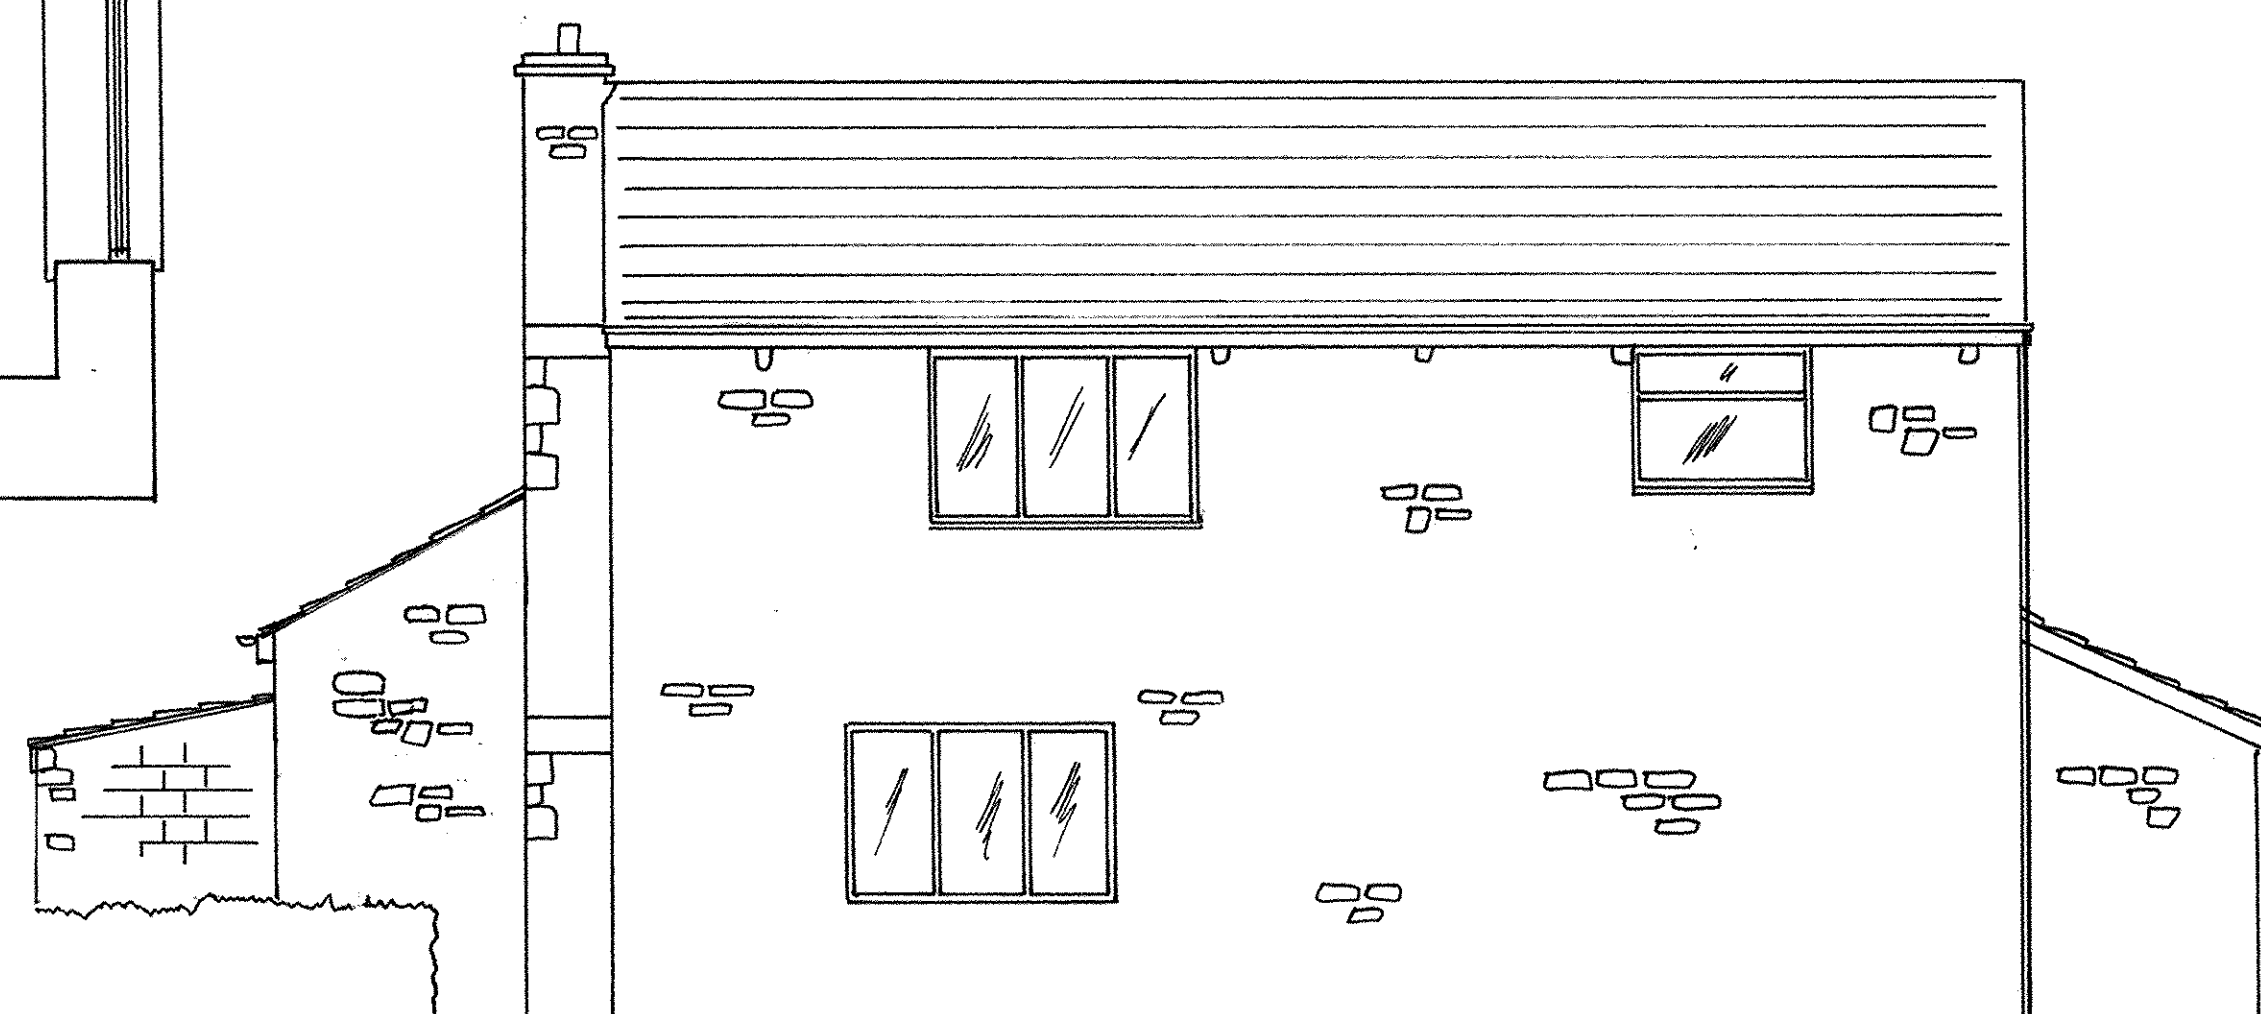

EXISTING REAR ELEVATION

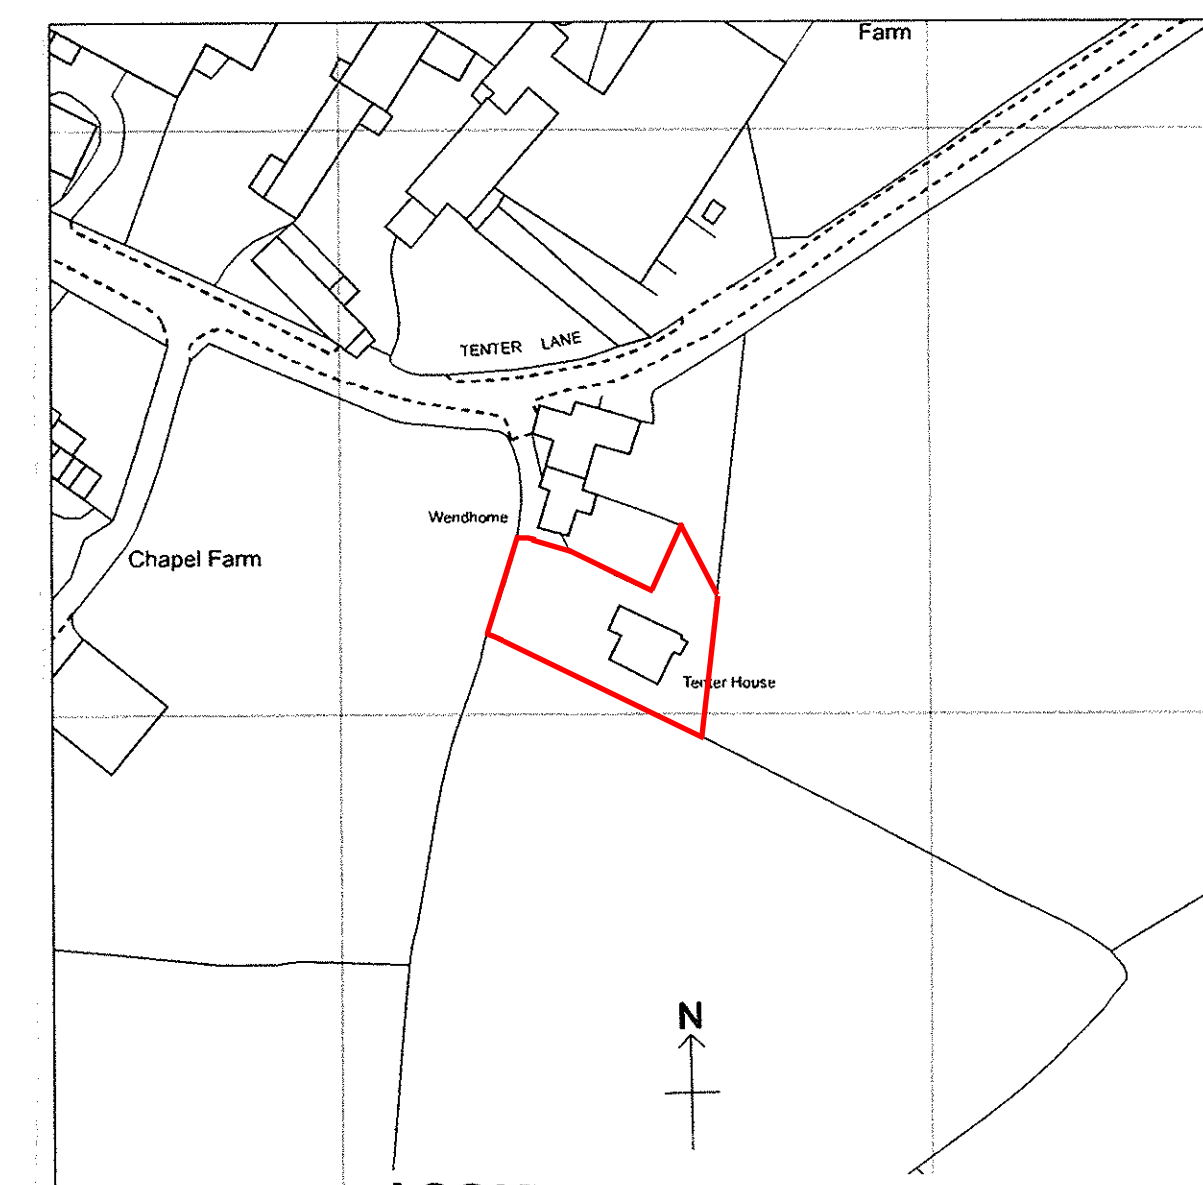

LOCATION PLAN 1:1250

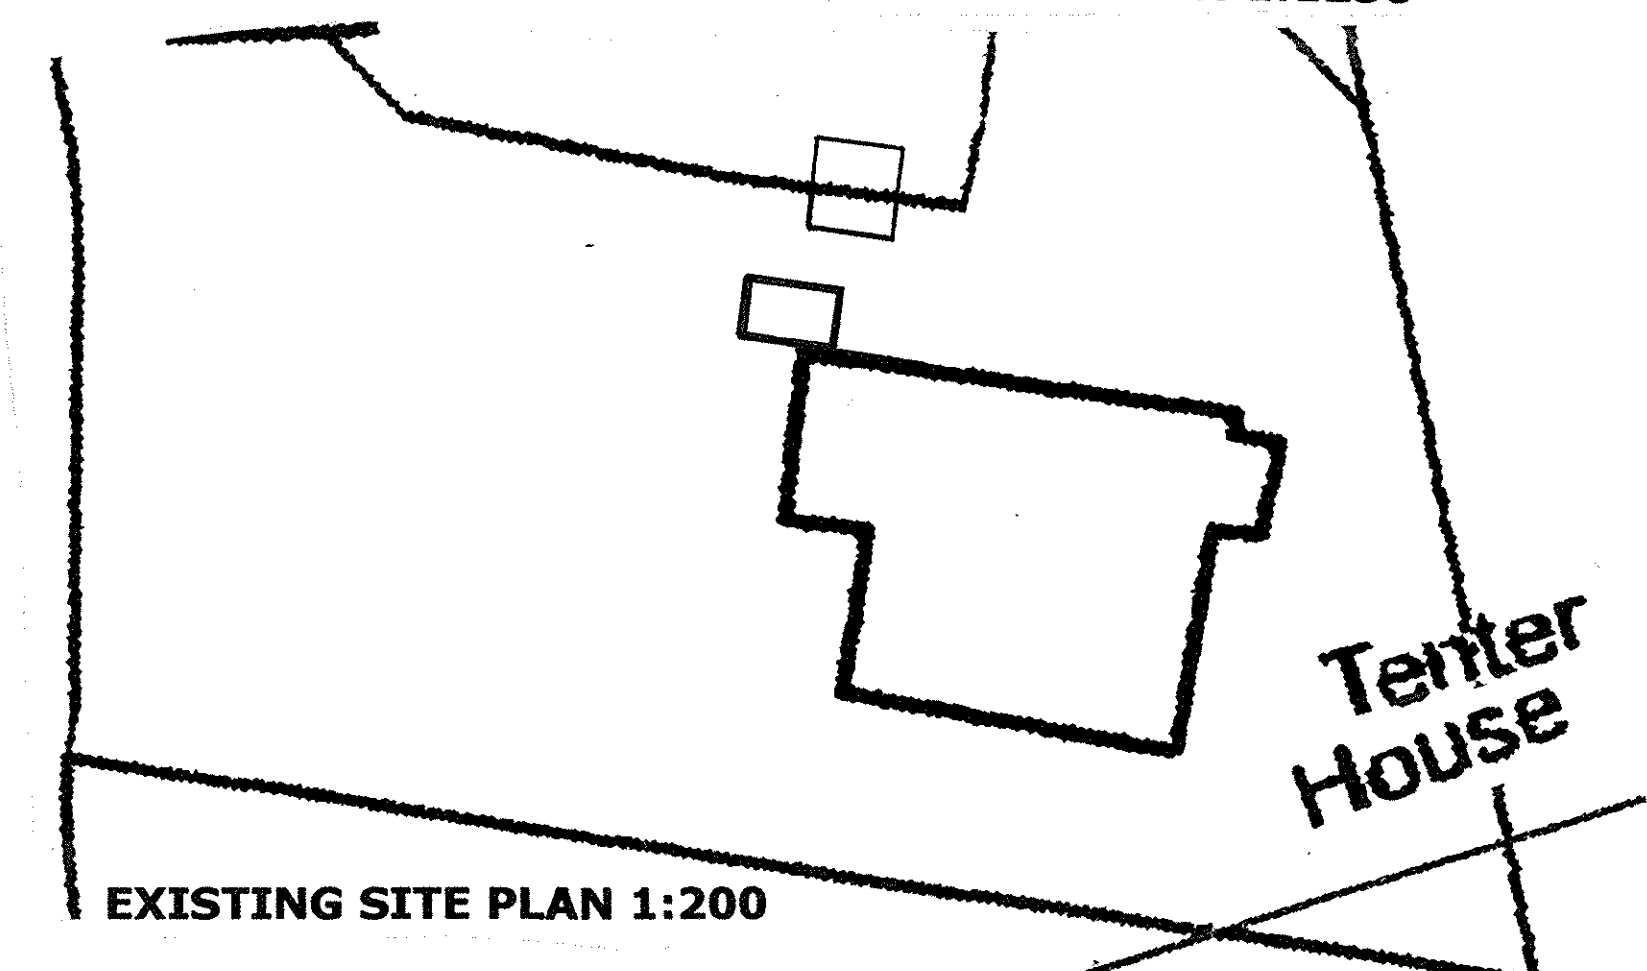

EXISTING SITE PLAN 1:200

PROPOSED ATTACHED STONE BUILT GARAGE
FOR:
MR AND MRS HILL
TENTER HOUSE TENTER LANE
SNOWDEN HILL OXSPRING S36 8YR
DRAWING 1 OF 2
EXISTING ELEVATIONS AND FLOOR PLAN
SCALE 1:50 DATE JANUARY 2014