





Proposed Rear Elevation

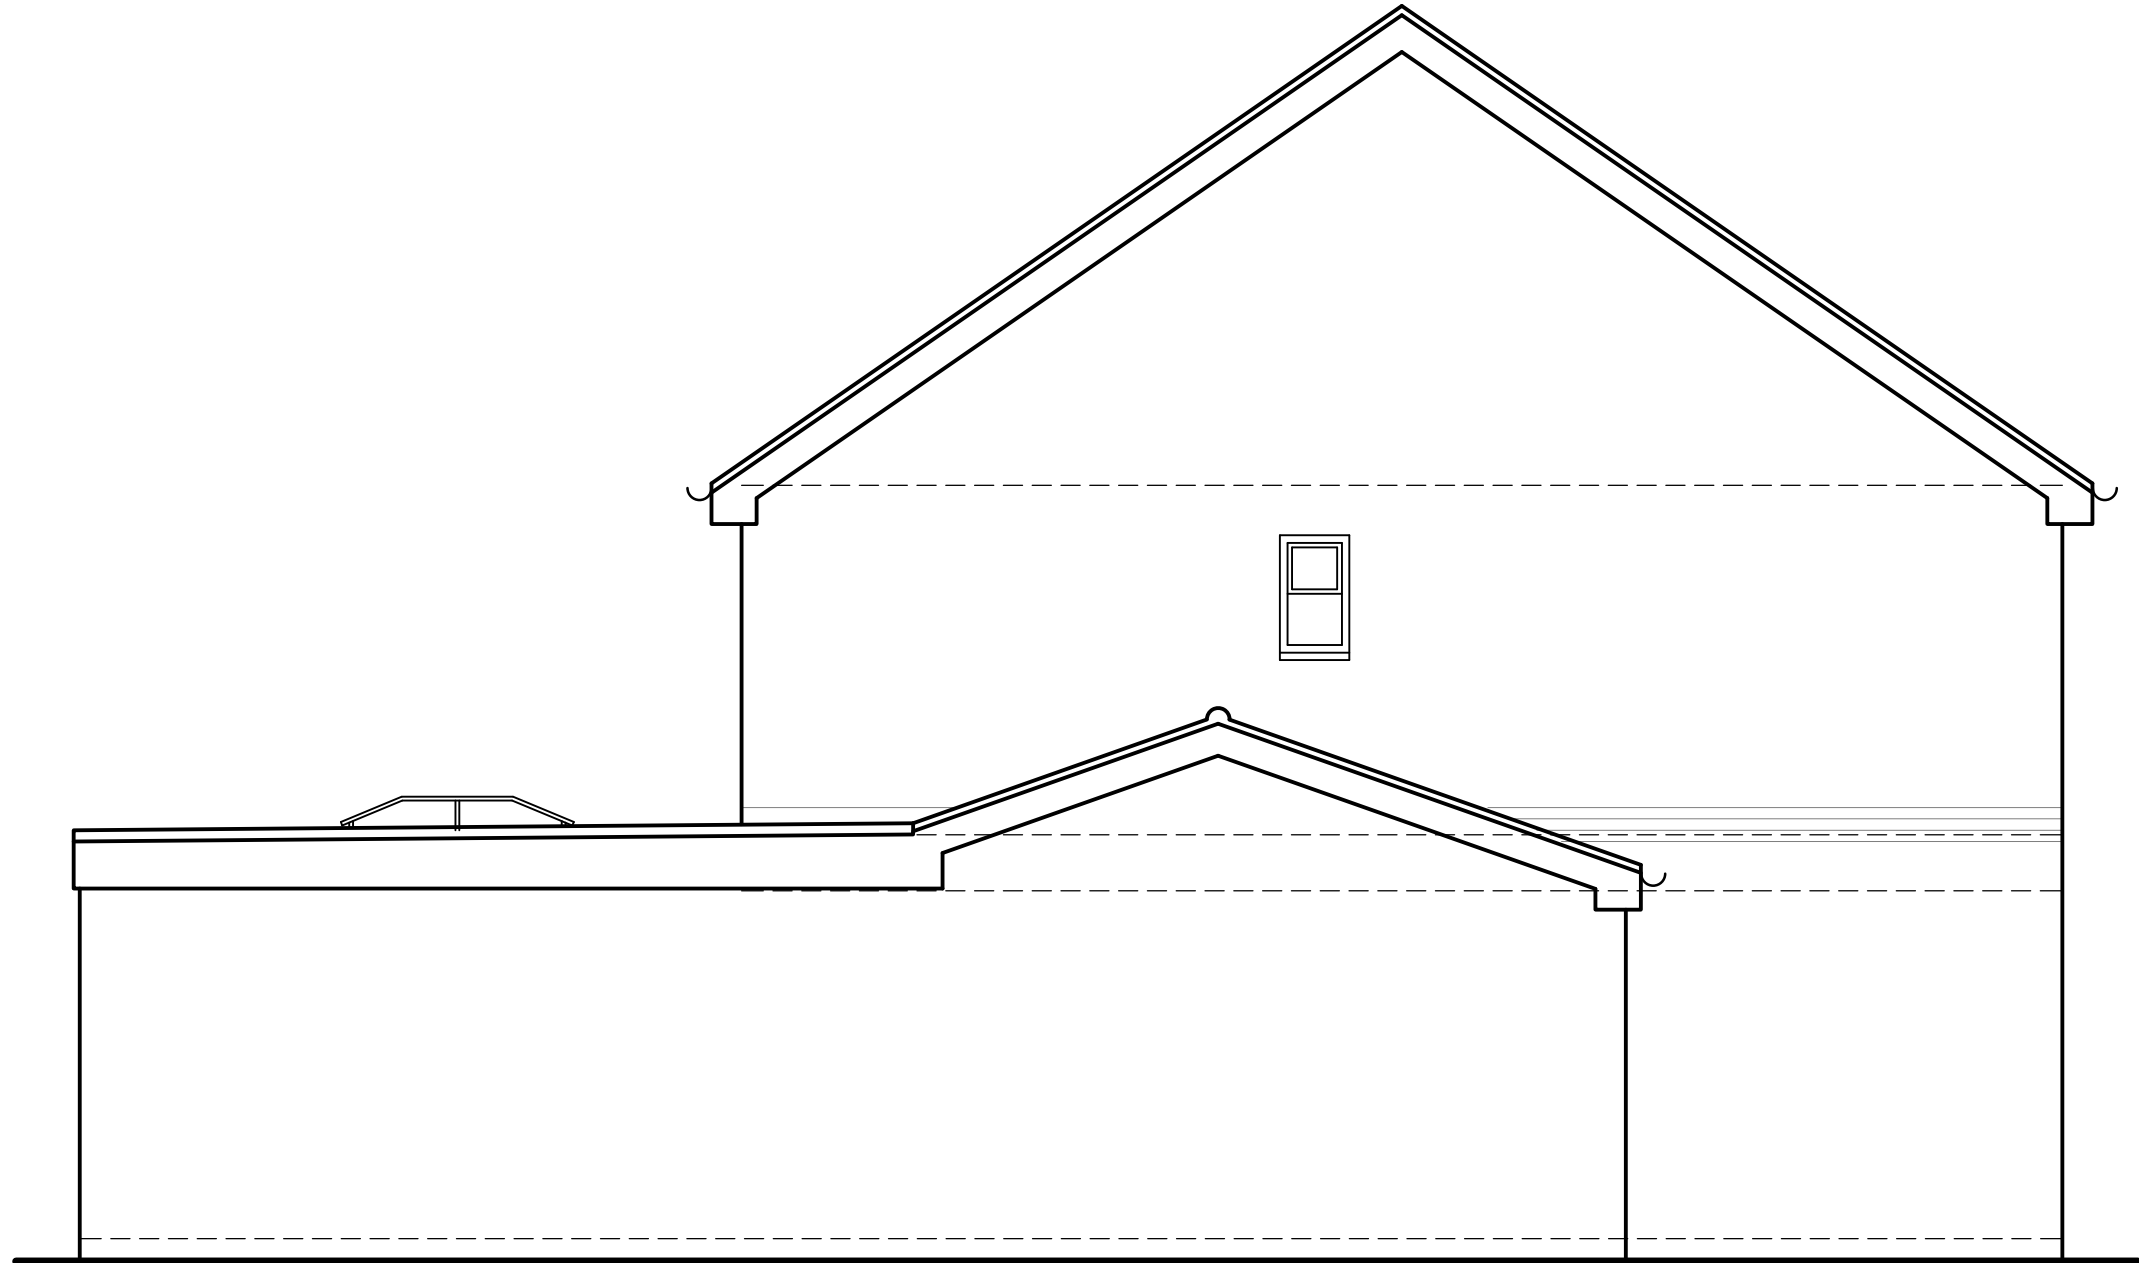

Proposed Side Elevation



Proposed Front Elevation

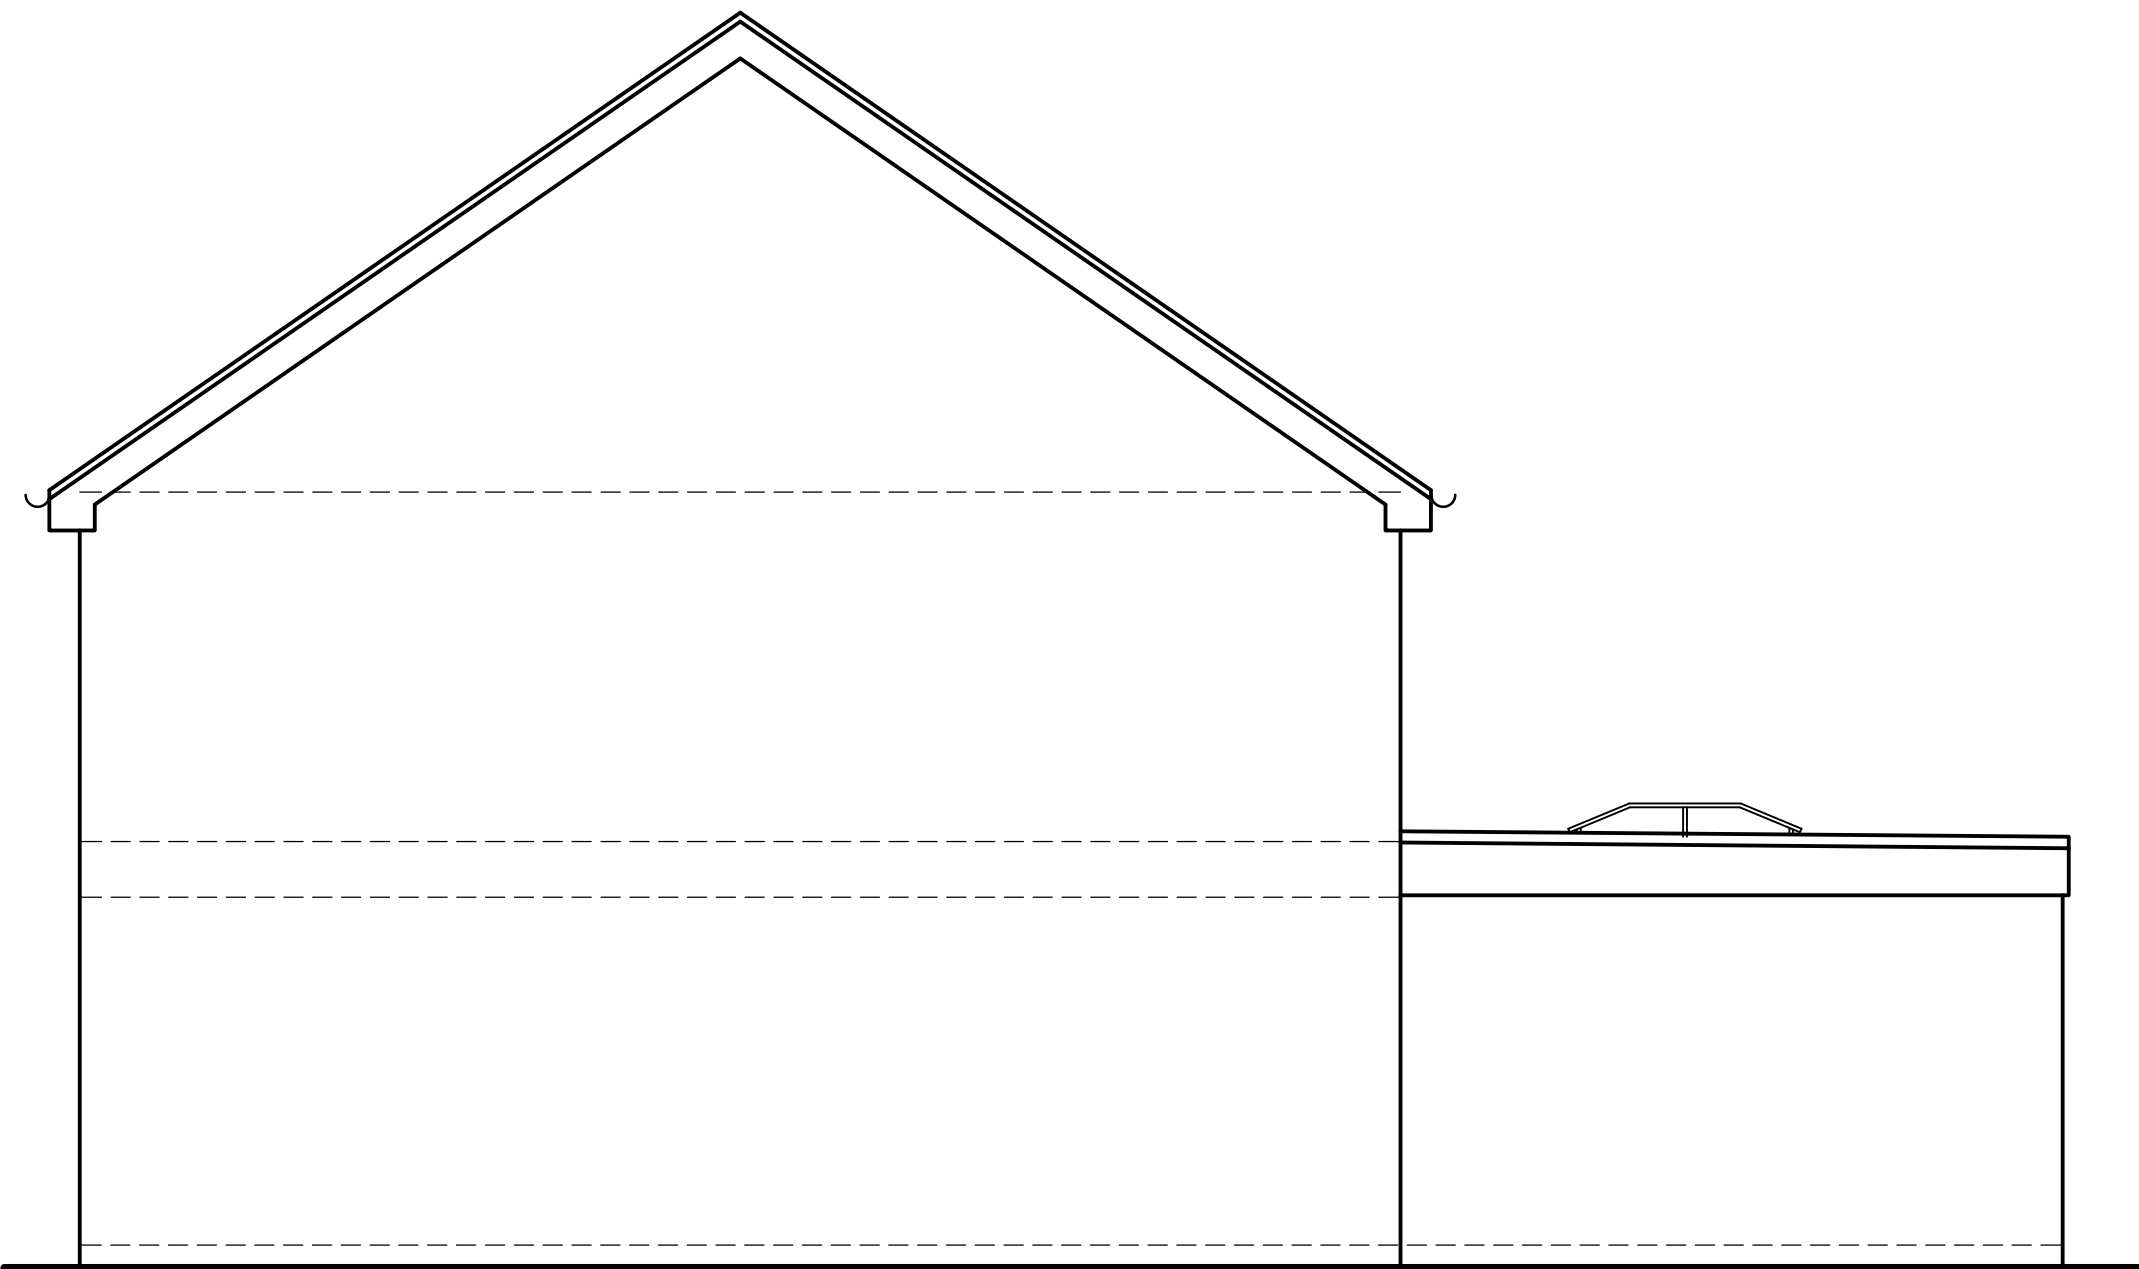

Proposed Side Elevation (view from neighbours side)

C 08.10.23 Amended to new design
B 14.08.23 Building Regs details added
A 02.08.23 Side elevation added

PROPOSED FLOOR PLAN
& ELEVATIONS

REAR EXTENSION & PARTIAL
GARAGE CONVERSION

AT
34 KINGSWAY
GRIMETHORPE

FOR
MR & MRS OBARISIAGBON

scale 1/50 date June 2023

project no.	drawing no.	revision
SD254	02	C