

Notes: PLANNING DRAWINGS, NOT TO BE USED FOR BUILDING REGULATIONS OR CONSTRUCTION PURPOSES


PROPOSED MATERIALS
WALLS - red brick plinth and render to match house
ROOF - matching concrete tiles

Revision: B


Revision List:
A - 18.07.12 - hipped roof to car port and porch, car port length reduced
B - 10.08.20 - Planning revision

0 5m


Project/ Client: 14 Mortimer Road
Drawing Title: Plans, Elevations - Proposed
Drawing Number: 1053/TP/003
Scale at A3: 1:100@A3

 


Date: May 11

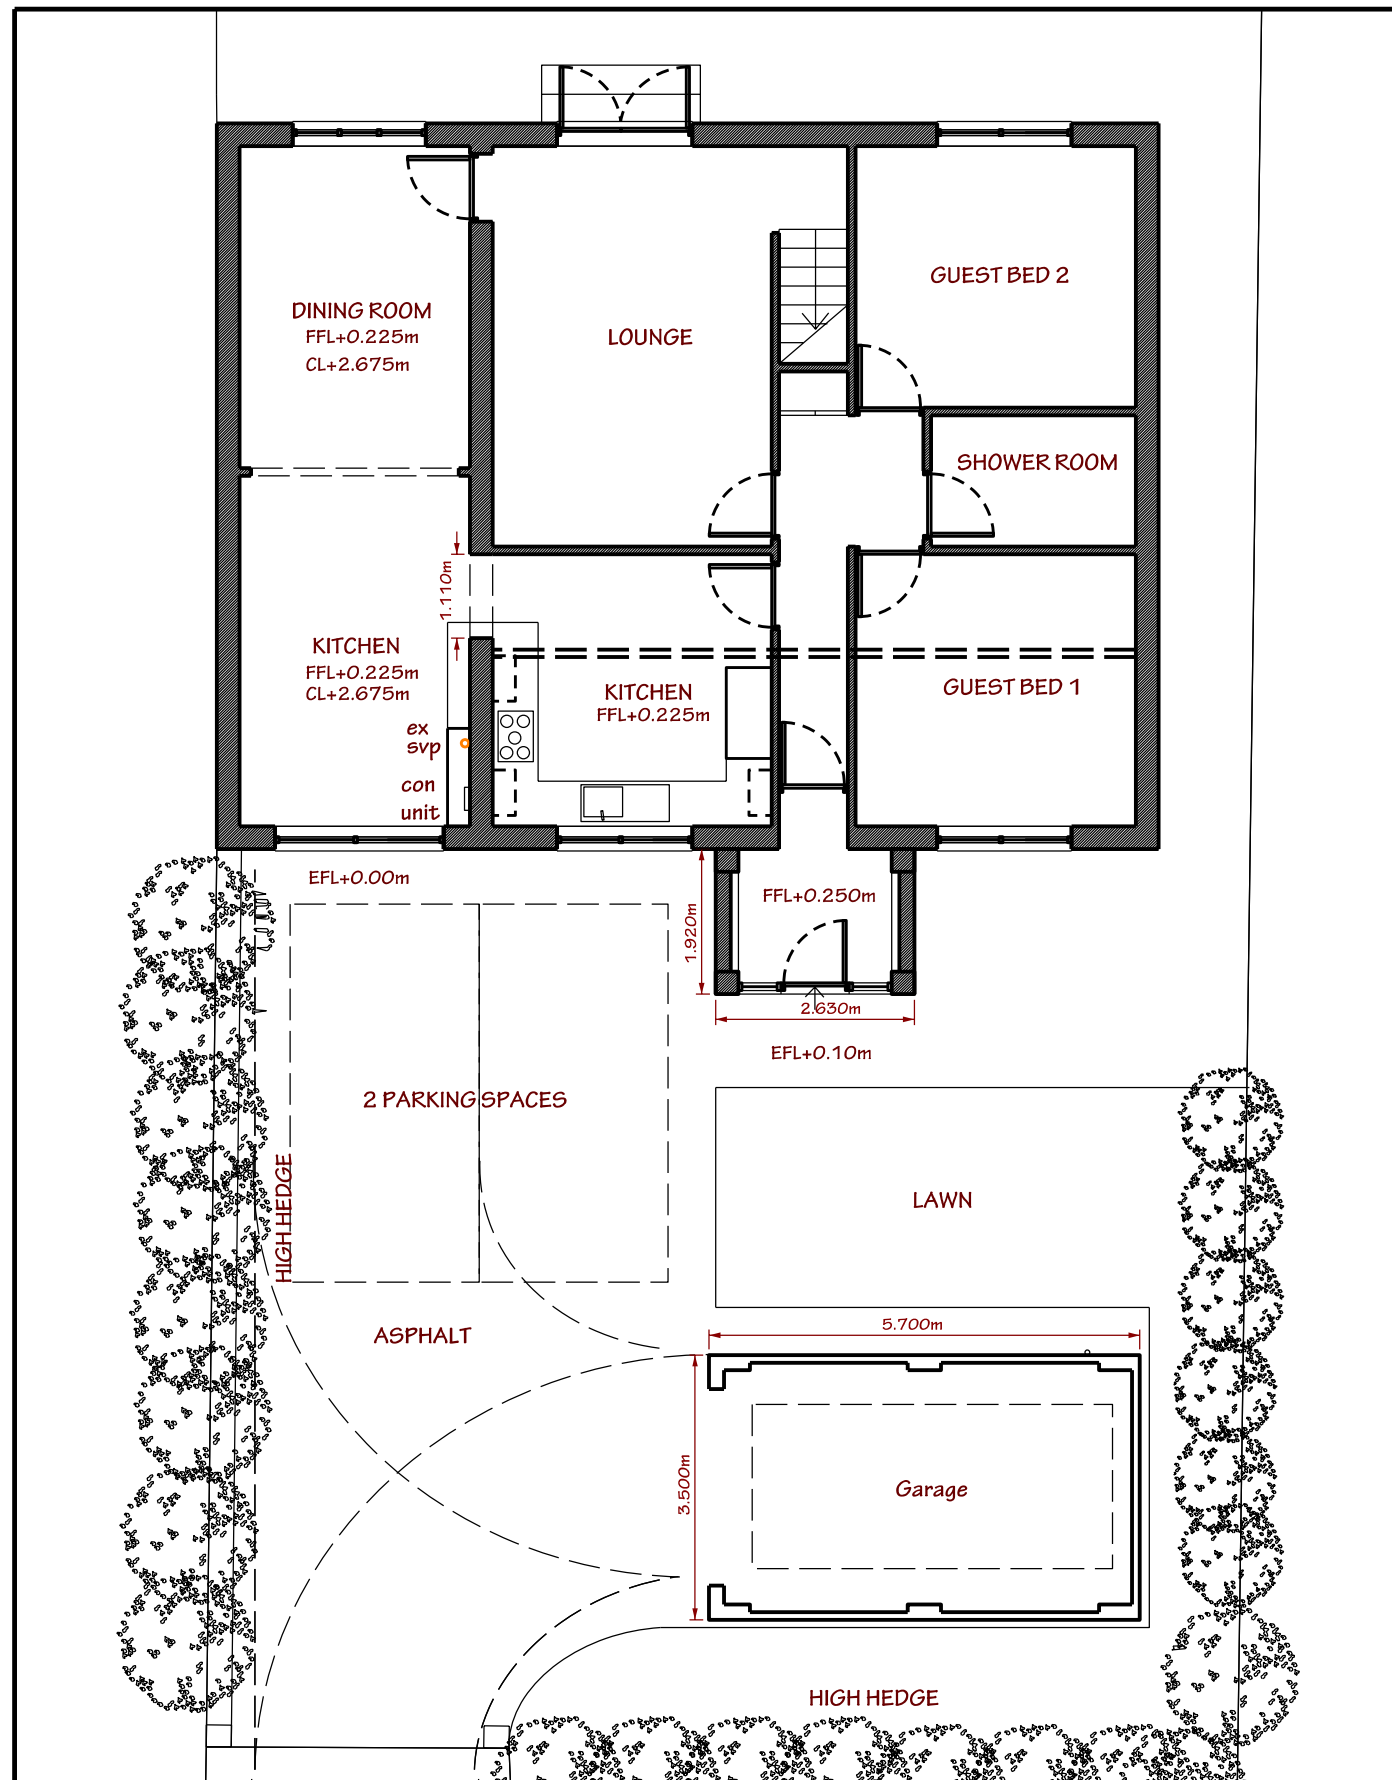


Ground Floor Plan - Proposed

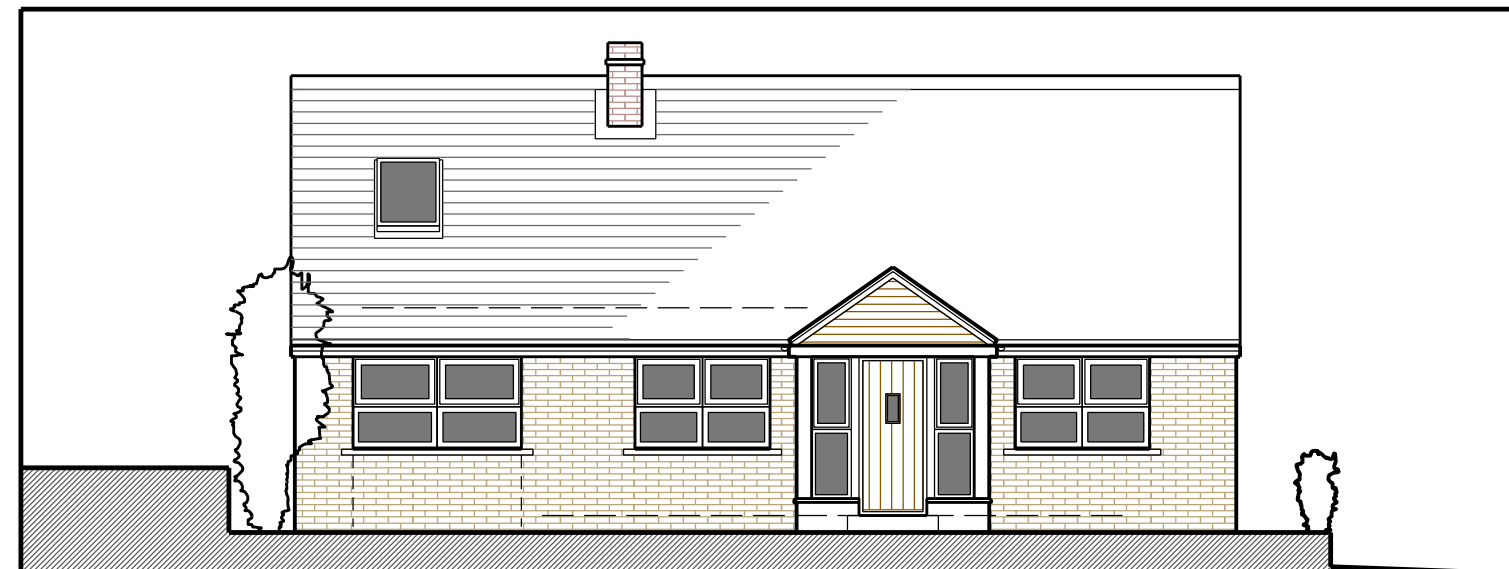

East Elevation - Proposed

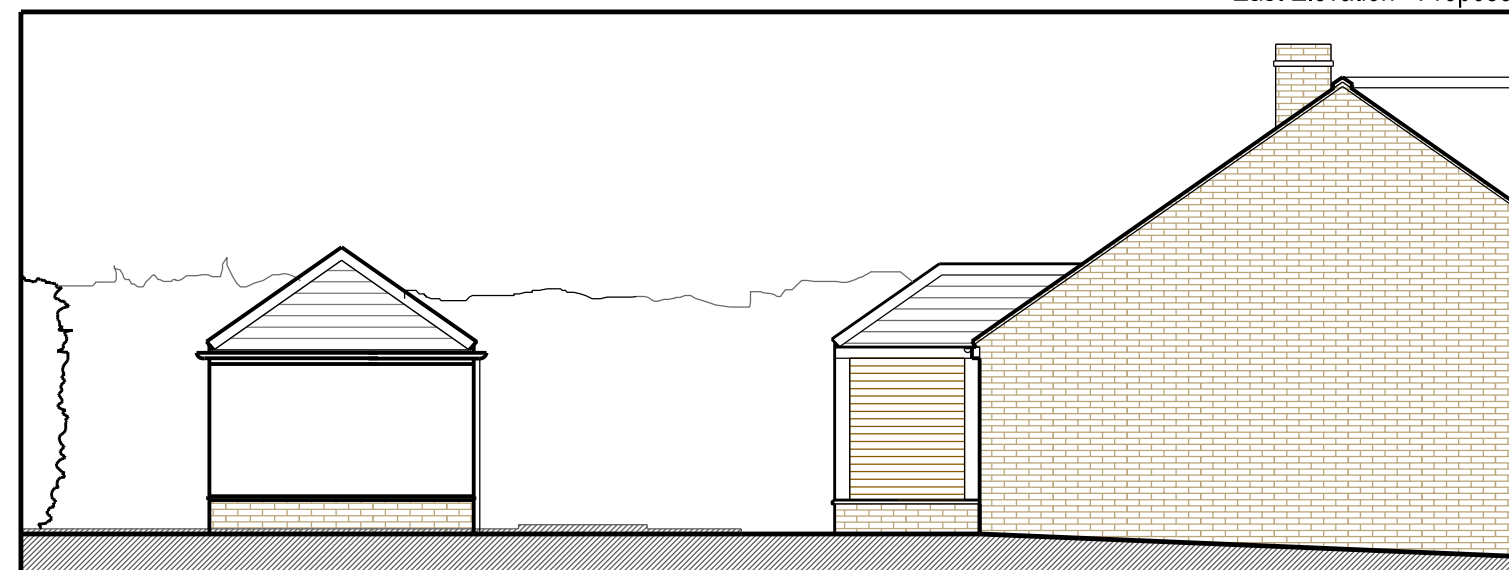

North Elevation - Proposed

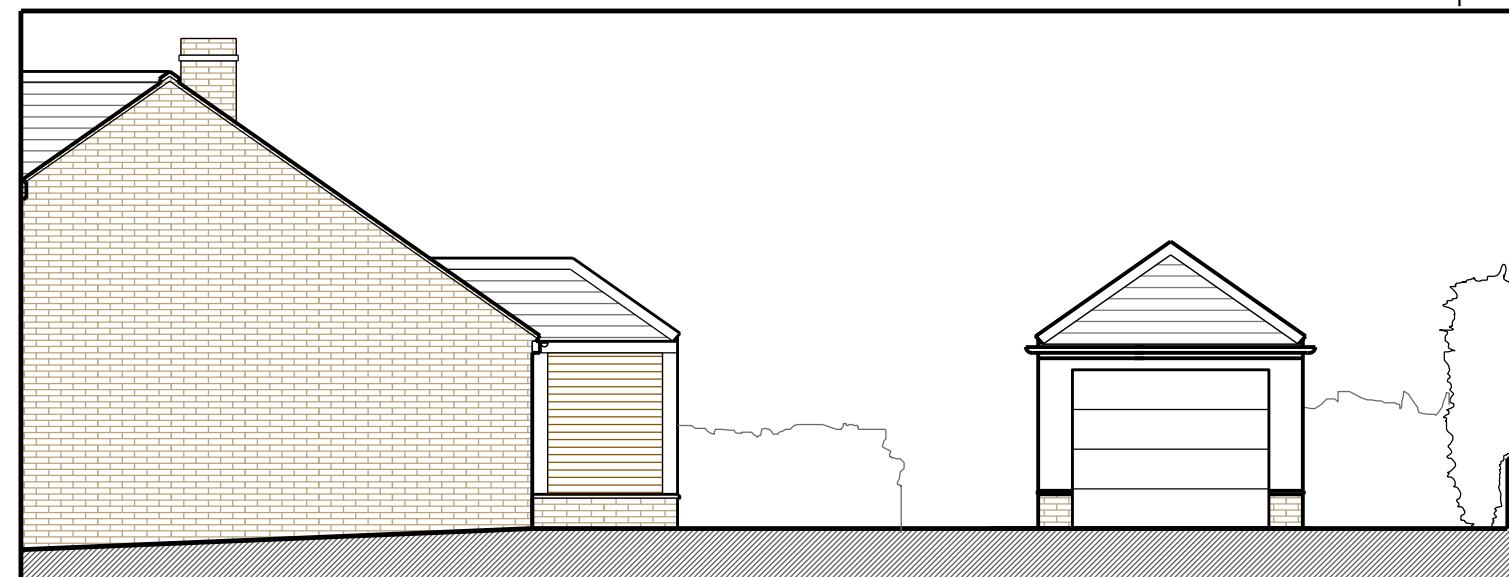

South Elevation - Proposed