



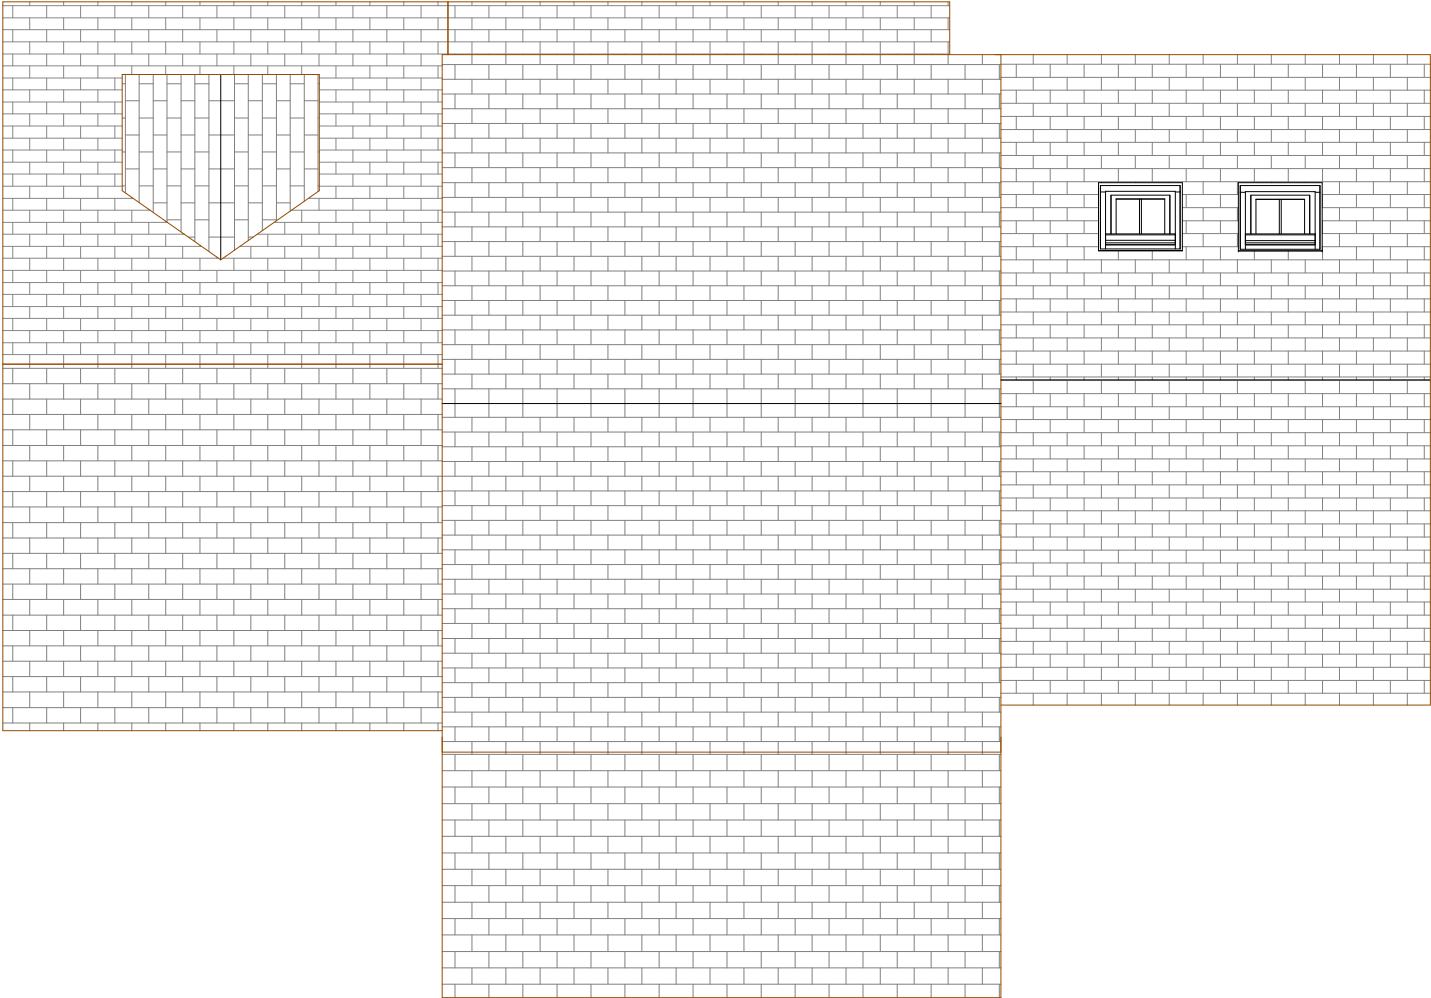

EXISTING FIRST FLOOR PLAN
1 : 100

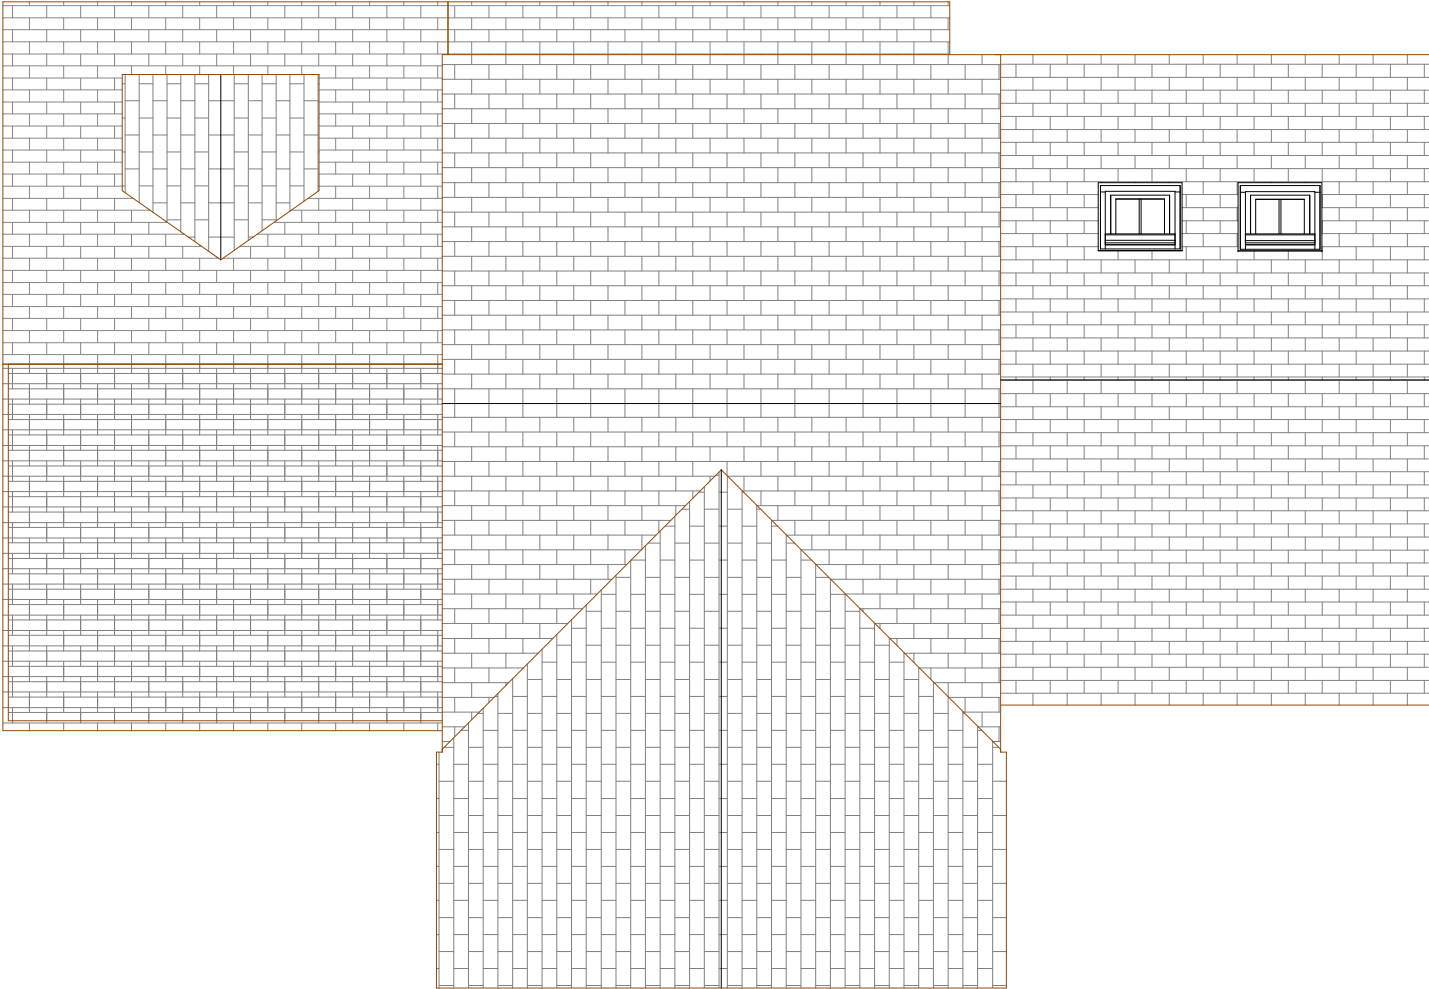

PROPOSED ROOF PLAN
1 : 100



scale @A3-	1 : 100	drawn-	MB	date:	Jan 22
Client:	Mr & Mrs CADMAN				
Project:	33 Staincross Common, BARNSELY, S75 6JD				
Drawing:	ROOF PLAN				
Status:	Planning Application				
DWG No:	P 021 016 -06				Rev: