




Drawing No.	Rev No.
MDL001 -002	

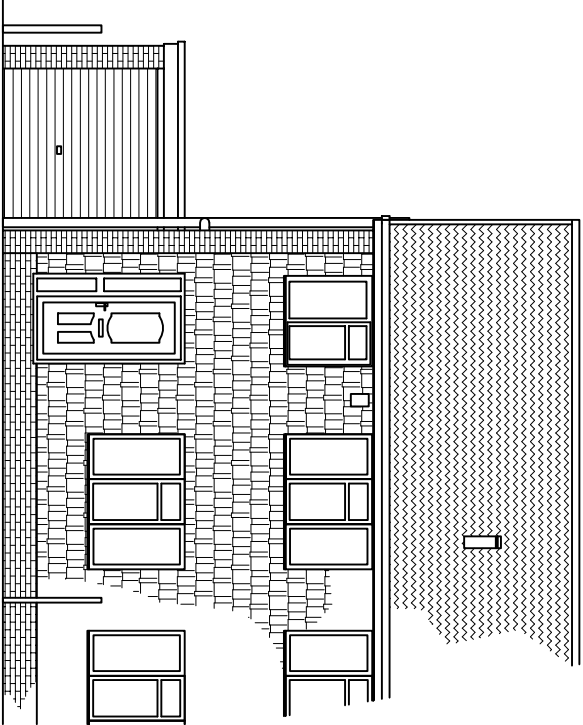


EXISTING FRONT ELEVATION
SCALE 1:100 AT A3

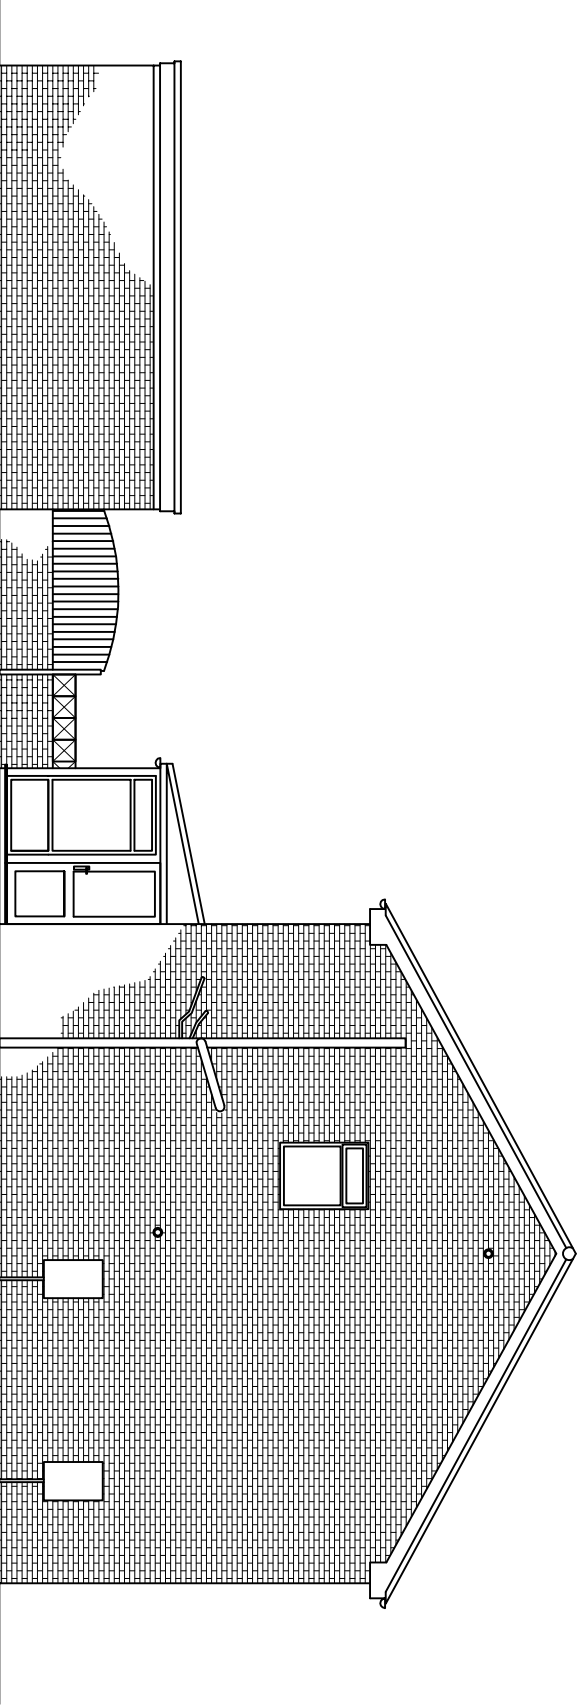

EXISTING SIDE ELEVATION
SCALE 1:100 AT A3

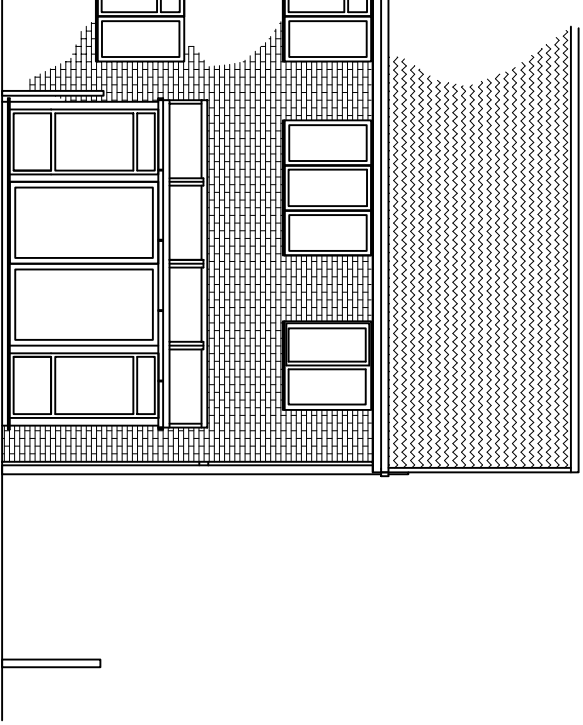

EXISTING REAR ELEVATION
SCALE 1:100 AT A3

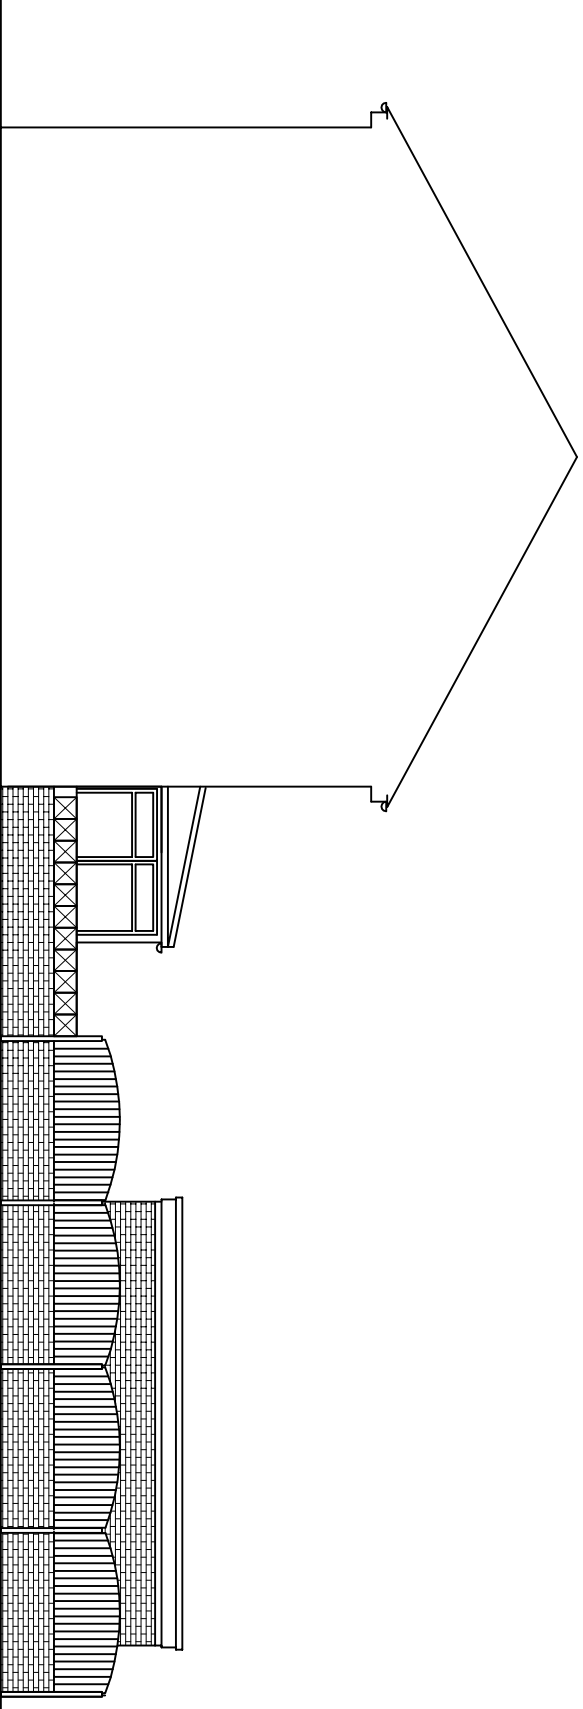

EXISTING SIDE ELEVATION
SCALE 1:100 AT A3

DO NOT SCALE: Contractor to check all dimensions and report any omissions or errors

NOTES

Rev	Description	By	CHK	App	Date
-----	-------------	----	-----	-----	------

JRB DESIGNS Ltd
1 Saville Road
Cudworth
Barnsley
S72 8LT
Tel: 01226 383542
Fax: 01226 380078
Mob: 07970 541192
Email: joinie@jrbdesigns.co.uk
This drawing is copyright. © Jrbdesigns Ltd.

Client
MRS D LINDSEY

Drawing Title
EXISTING ELEVATIONS

Address
**1 RYLSTONE WALK
STAIRFOOT
BARNSLEY
S70 3BY**

Project Title:
**PROPOSED TWO STOREY SIDE
& SINGLE STOREY REAR EXTN**

Purpose of Issue:
PLANNING

Drawing Status
FIRST ISSUE

Scale at A3	Drawn By	Date
AS SHOWN	JRB	01/04/2012
Checked By	Date	Approved By
DL	01/04/2012	DL
Project No.	Drawing No.	Revision
MDL001	002	-

APPROVAL ☒ INFORMATION ☐ TENDER ☐ CONTRACT ☐ CONSTRUCTION ☐