




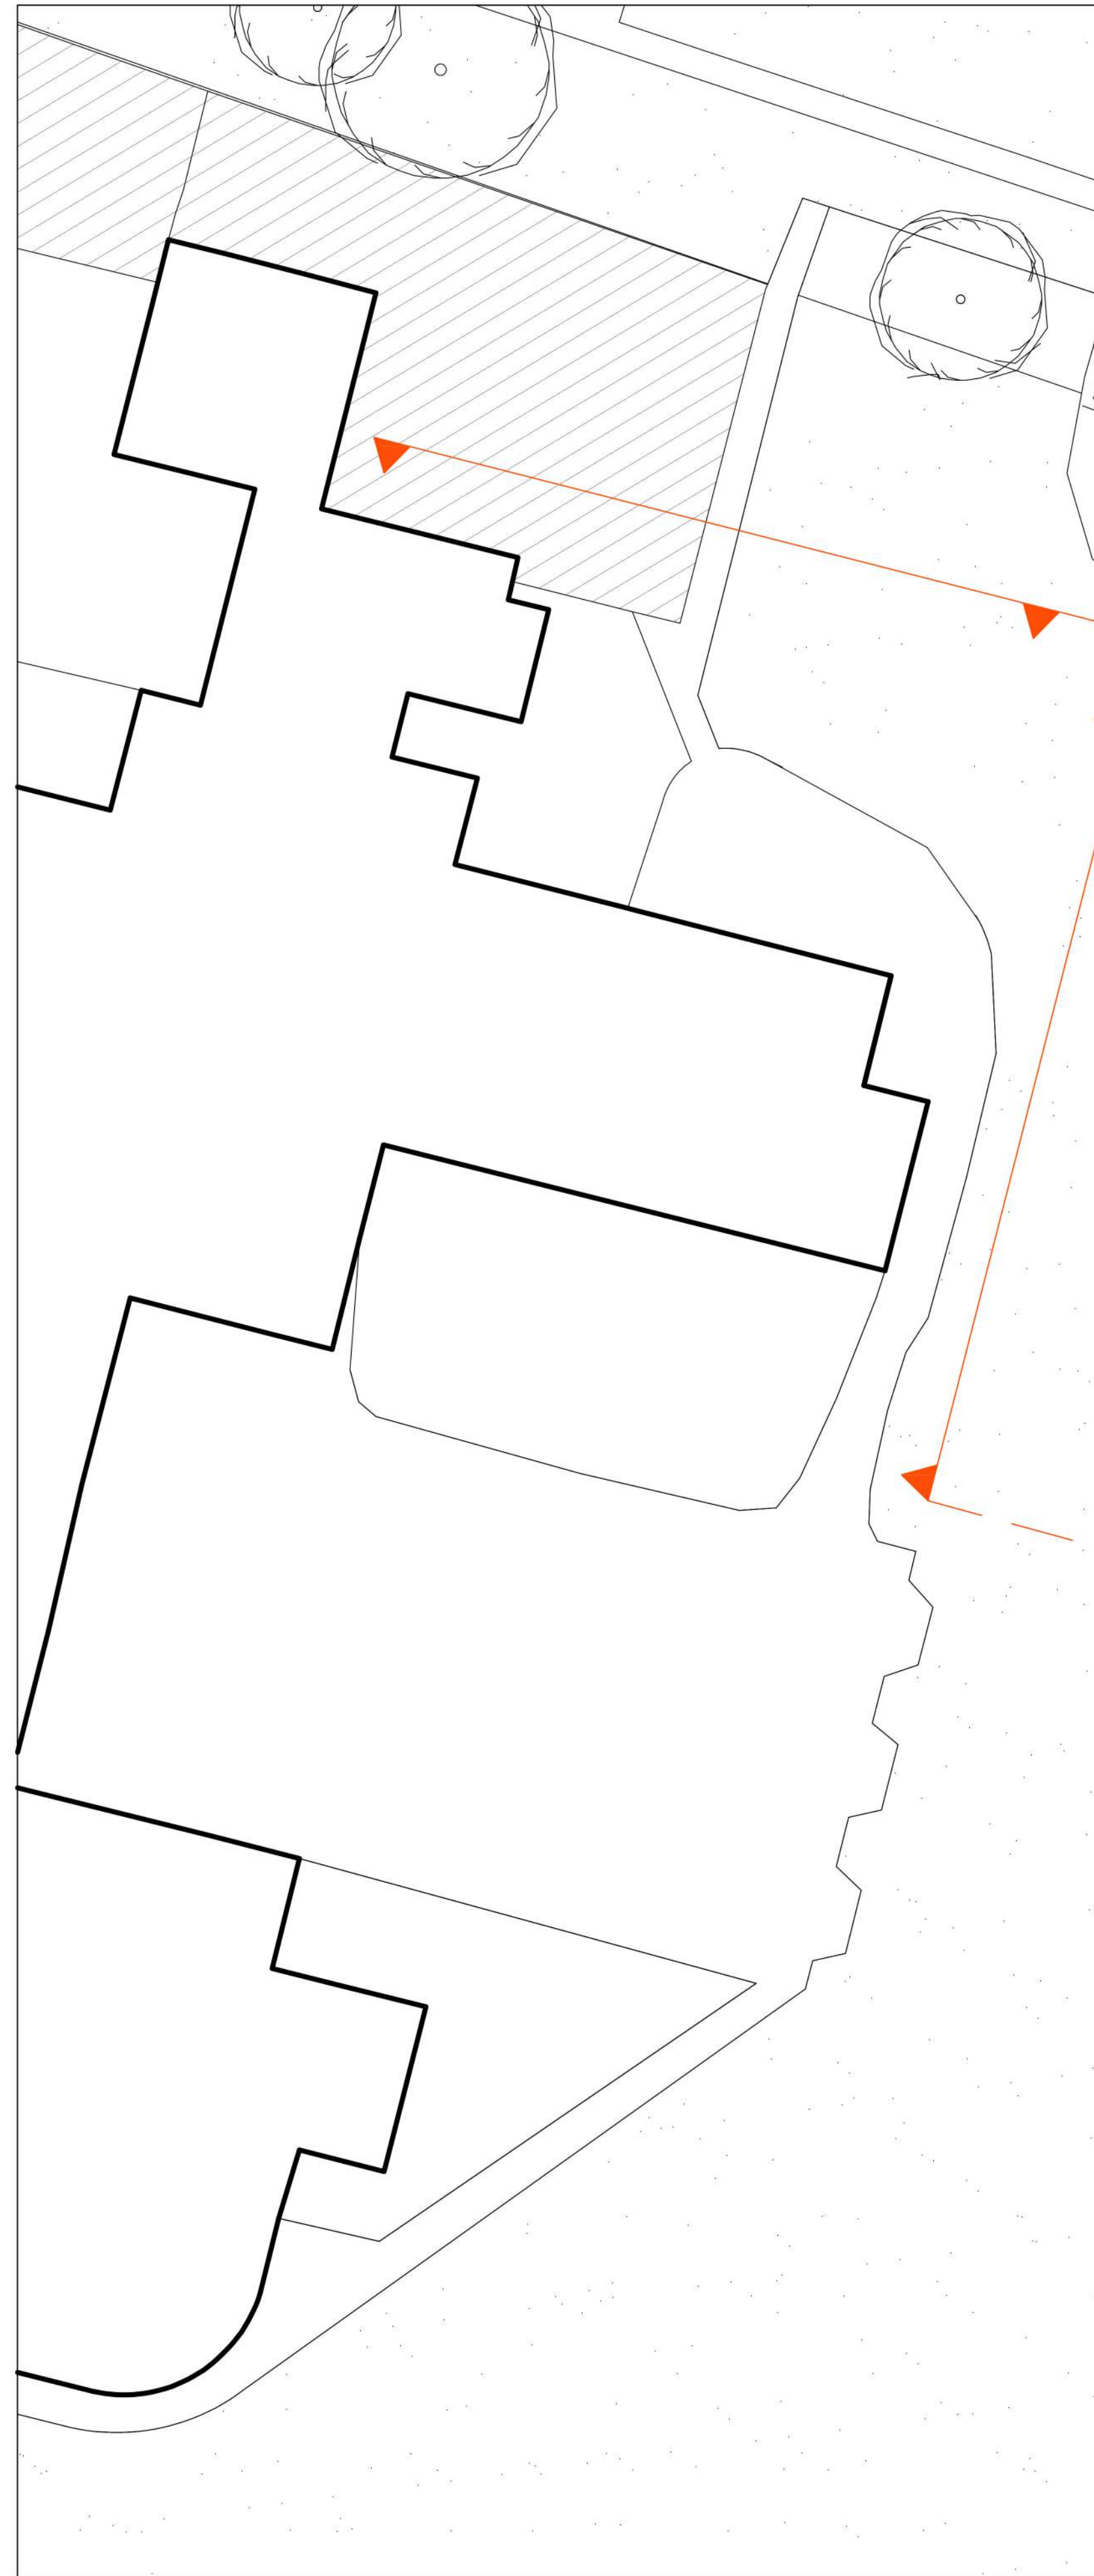

EXISTING PLAN [1 : 200]

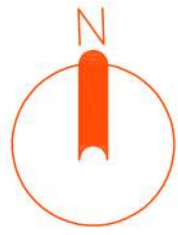

NORTH ELEVATION

 

EAST ELEVATION



- Notes
1. Do not scale drawing. If in doubt contact SDA
 2. All dimensions are in millimeters unless noted otherwise
 3. Not for construction unless otherwise shown
 4. When appropriate, this drawing to be read in conjunction with project specific Designers Risk Assessments, produced in accordance with requirements of Regulation 13 of the Construction (Design and Management) Regulations 2007
 5. The design shown on this drawing is the property of SDA and is not to be used or the drawing copied, communicated or disclosed, in whole or in part, except in accordance with a contract, licence or agreement in writing with SDA

REV.	DATE	DESCRIPTION	DRN.	CKD.
SDA ARCHITECTS & DESIGNERS				
VICTORIA FOUNDRY MARSHALL STREET LEEDS LS11 9EH T: +44 (0)113 288 1000 F: +44 (0)113 288 1001 E: mail@sdapartnership.com www.sdapartnership.com LEEDS LONDON CALIFORNIA				
PROJECT CARRFIELD PRIMARY ACADEMY NEW BUILD CLASSROOM EXTENSION				
TITLE EXISTING NORTH & EAST FACING ELEVATIONS				
STAGE PLANNING				
JOB No. A1E0049		DWG No. A(10)01-200	REV. -	
SCALE 1:100 @ A1		DATE 22 JUL 2015		
DRAWN SM		CHECKED AS		
BSI REGISTERED UKAS QUALITY MANAGEMENT FS 56715				

