



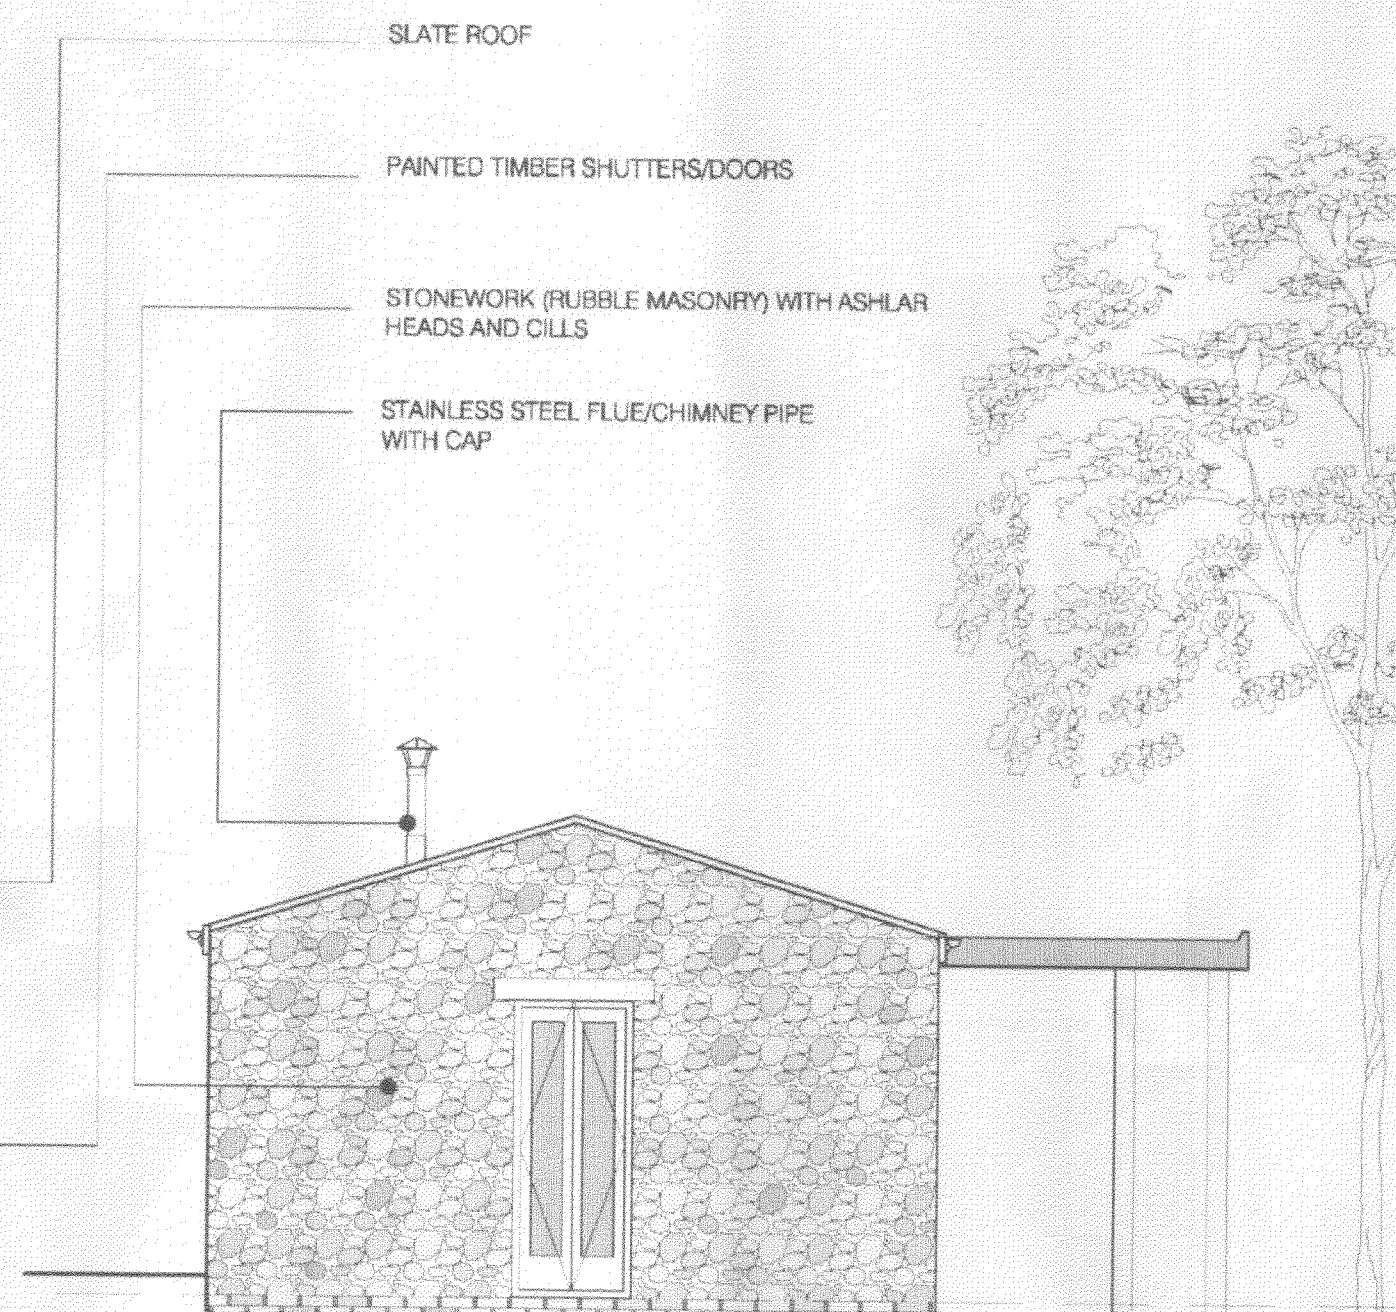


FRONT ELEVATION AS PROPOSED




SIDE ELEVATION AS PROPOSED

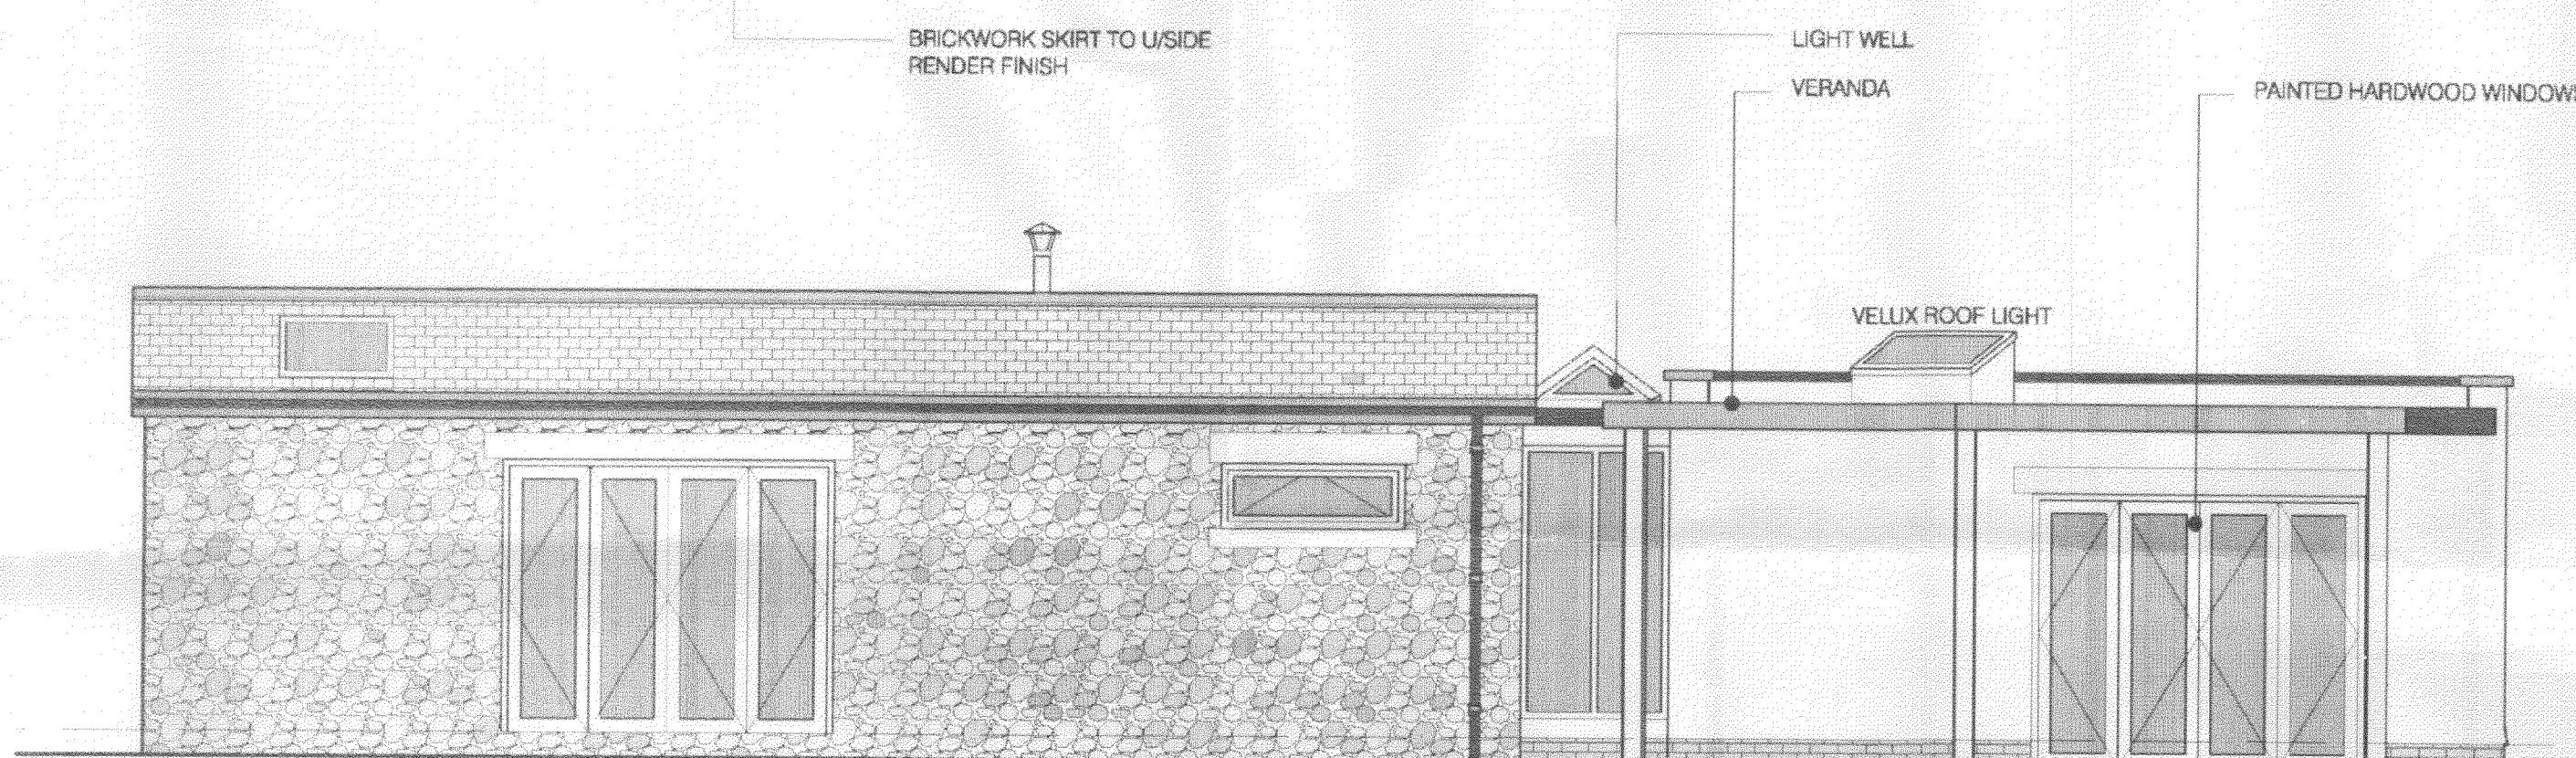


REAR ELEVATION AS PROPOSED

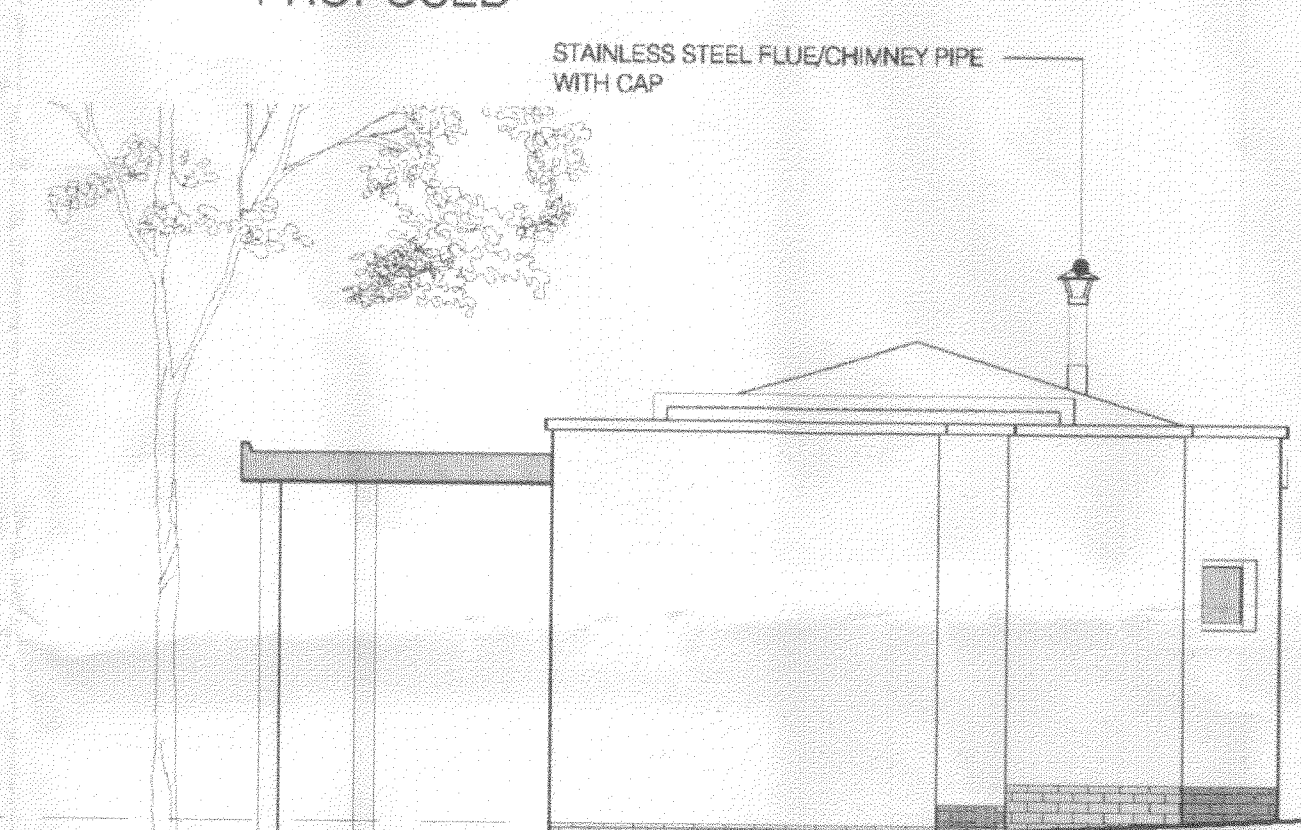

SIDE ELEVATION AS PROPOSED

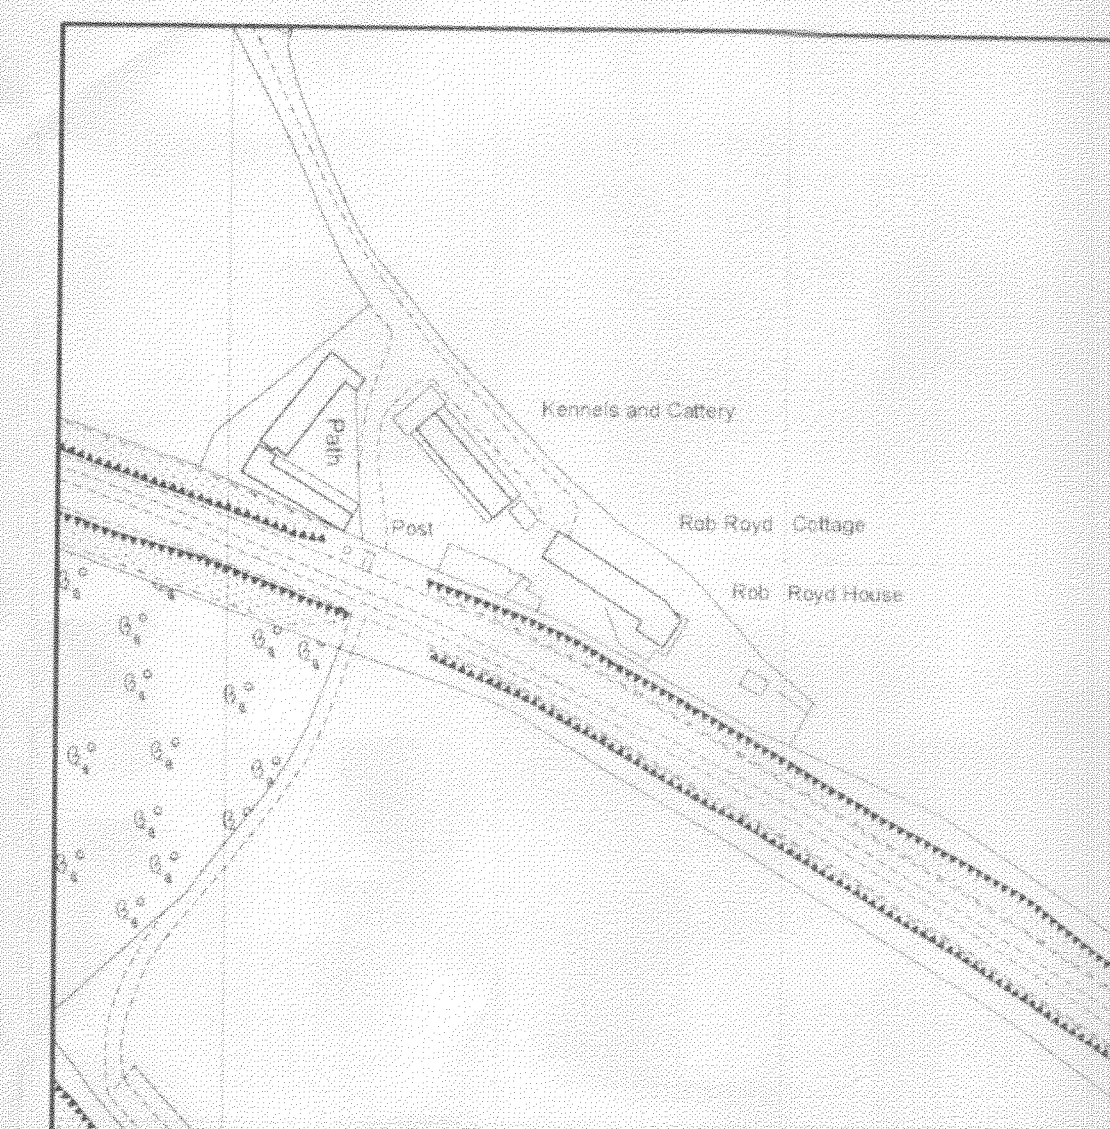


SITE LOCATION PLAN 1:1250

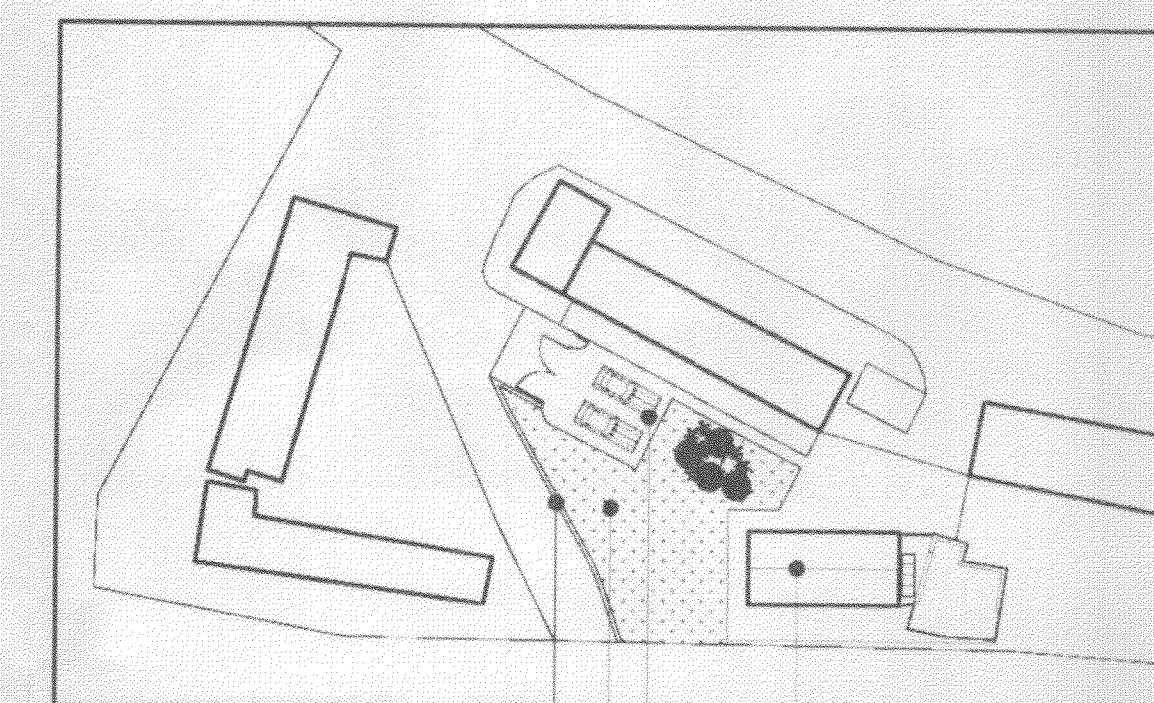


SITE PLAN LAYOUT AS PROPOSED 1:500


OLD CATTERY
PARKING
LAWNED AREA
RETAINING WALL

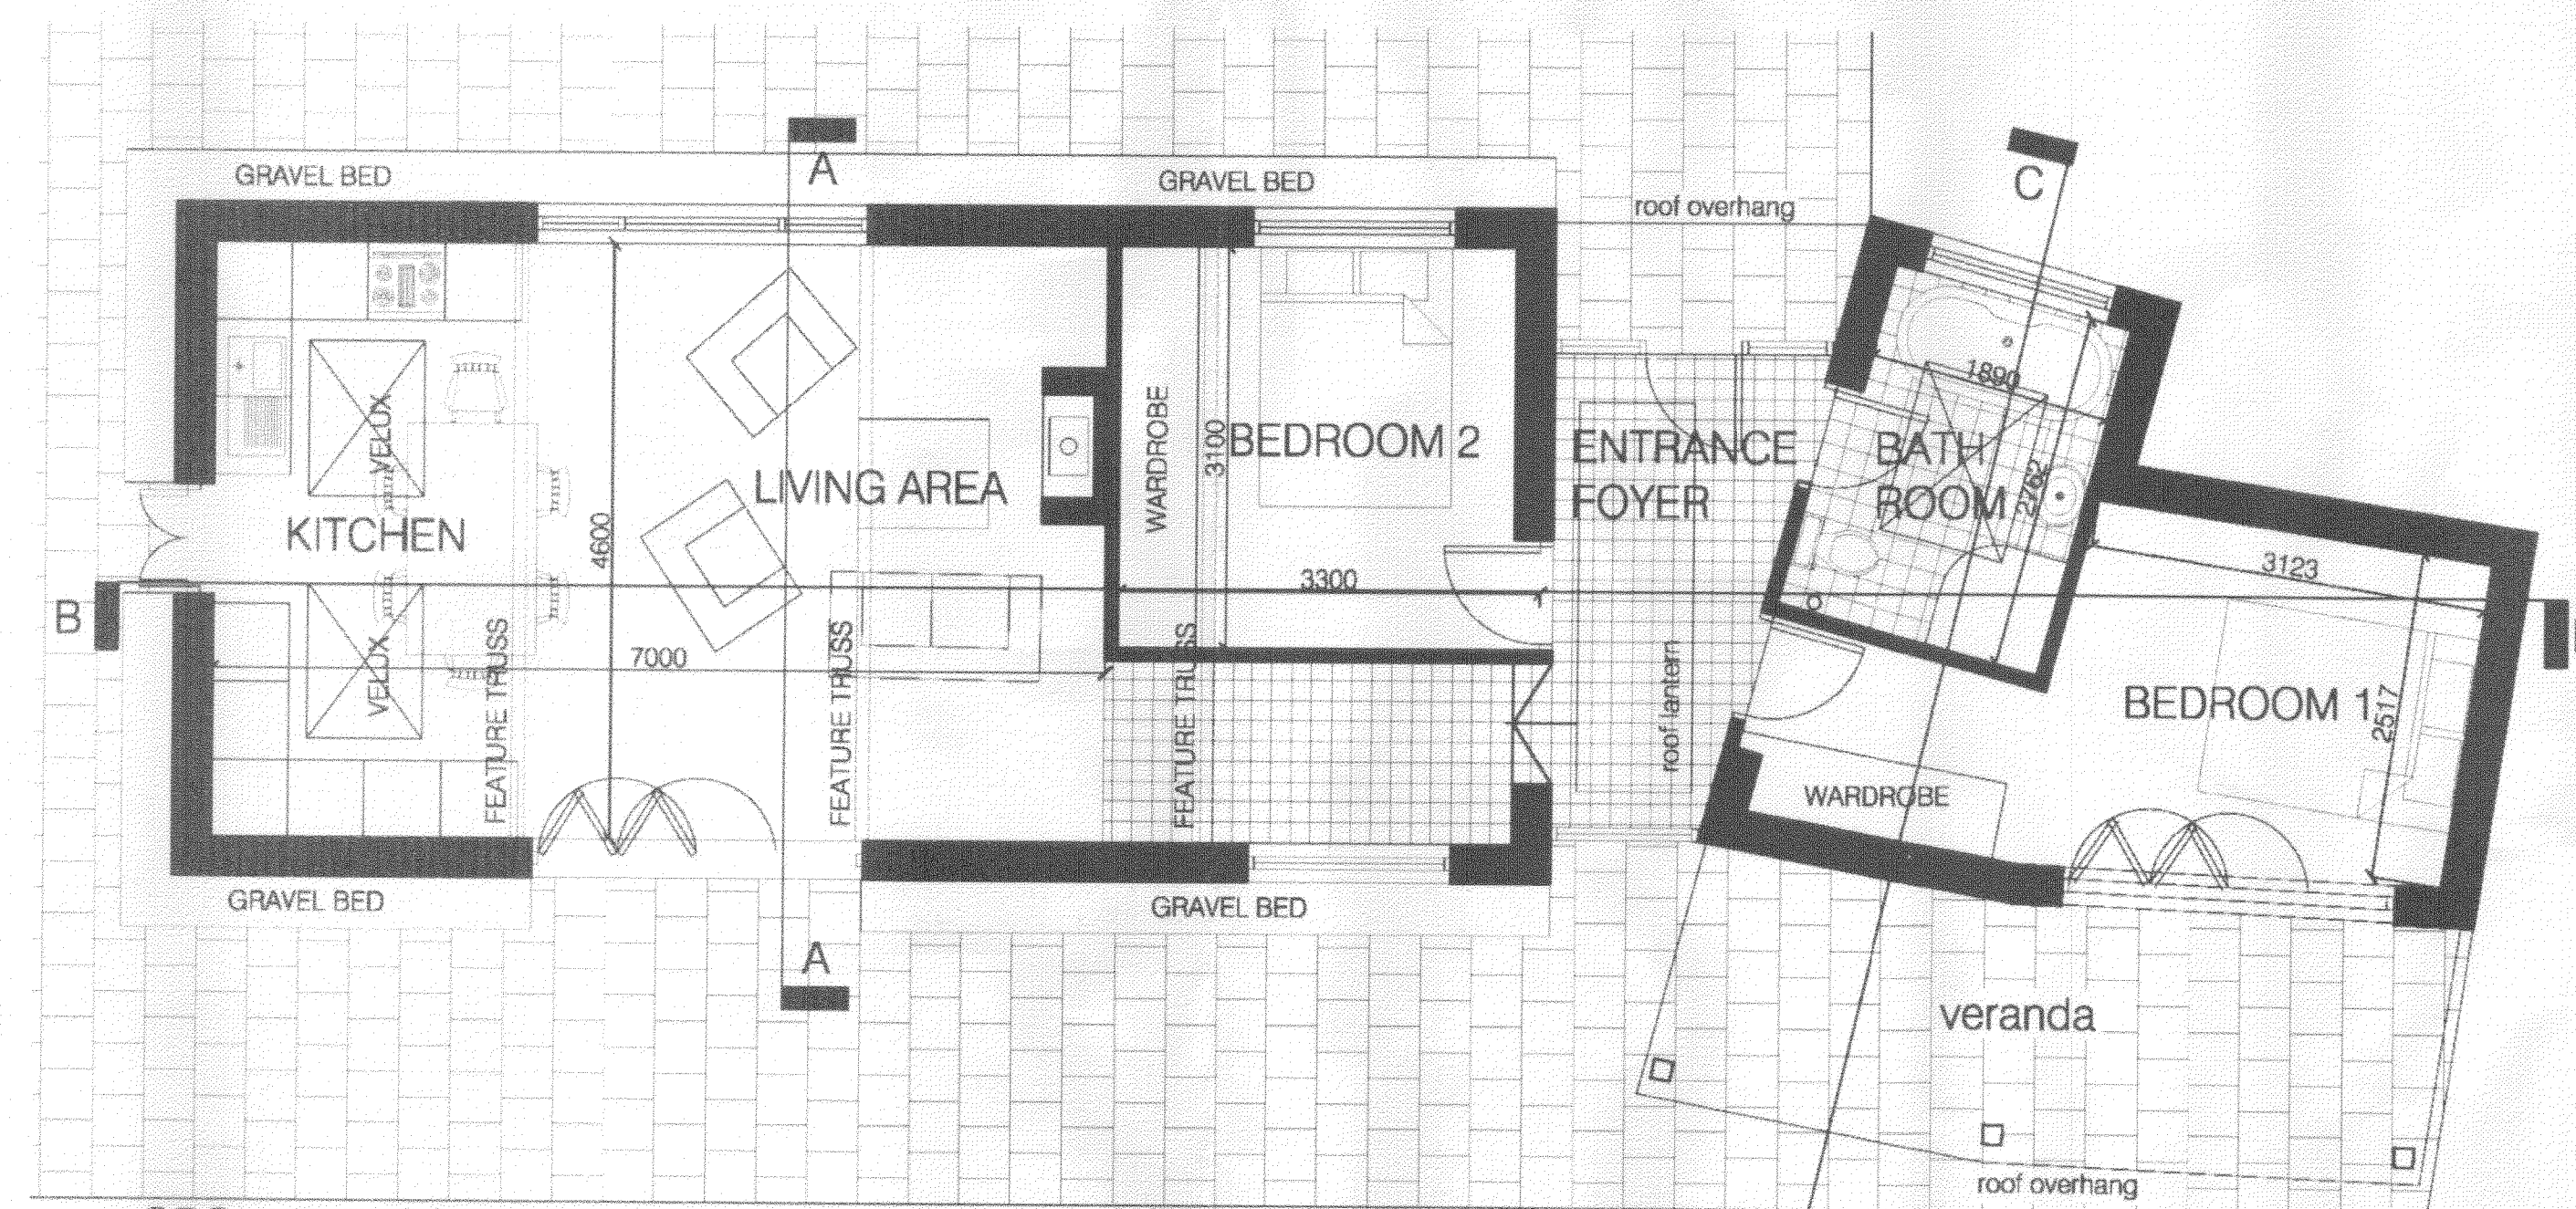


GROUND FLOOR LAYOUT AS PROPOSED

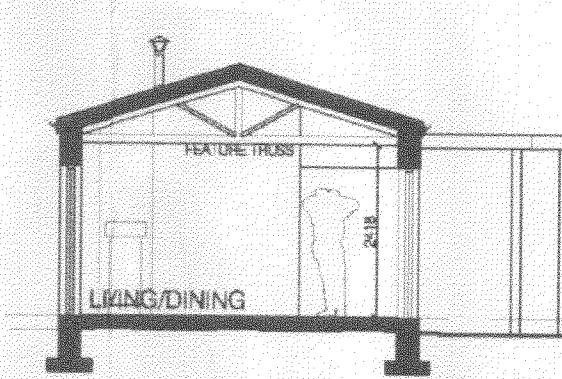


TYPICAL SECTION A-A

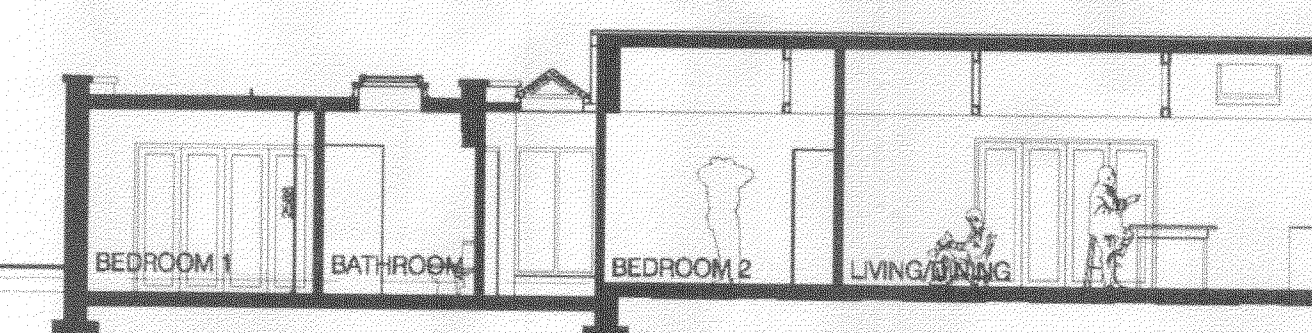

TYPICAL SECTION B-B

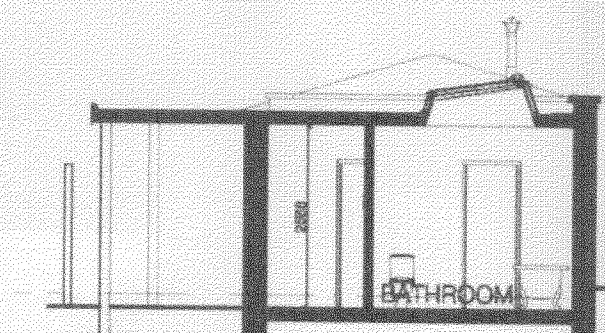

TYPICAL SECTION C-C

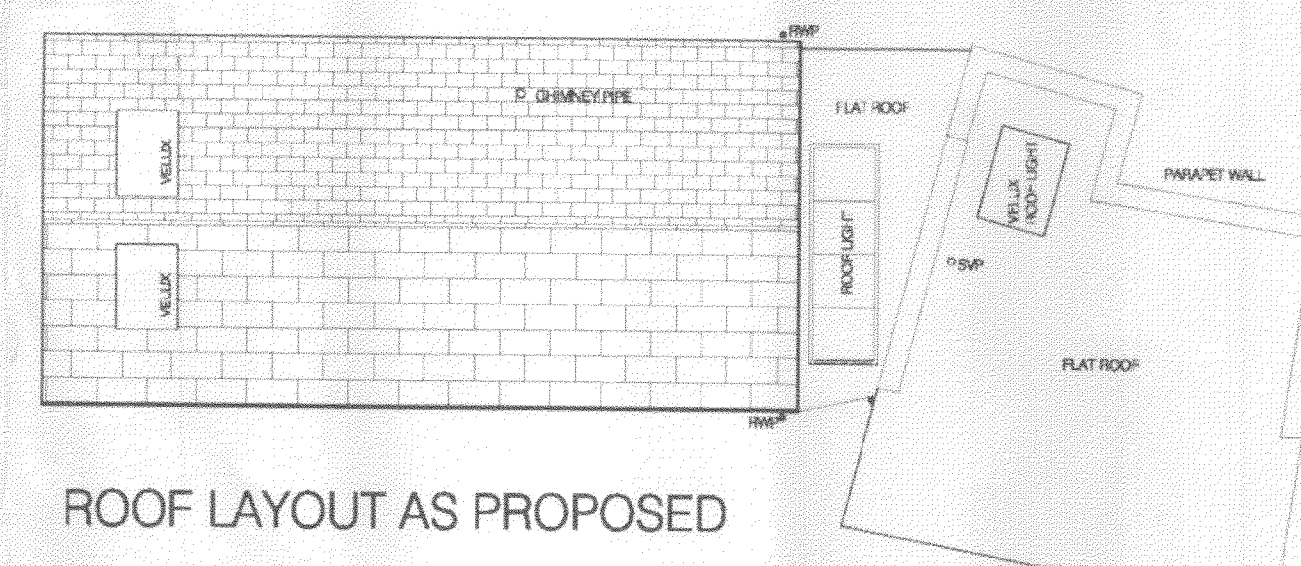

ROOF LAYOUT AS PROPOSED

MATERIALS

WALLS

LIVING/DINING BLOCK TO BE COURSED STONEWORK AS INDICATED ON DRAWINGS. BEDROOM/BATHROOM BLOCK TO BE RENDER FINISH WITH RED BRICK SKIRTING.

ROOFS

LIVING/DINING BLOCK TO BE NATURAL SLATE FINISH.

BEDROOM/BATHROOM BLOCK TO BE FLAT ROOF CONSTRUCTION WITH GRP ROOF MEMBRANE IN CHARCOAL GREY TO BE TAKEN UP INSIDE FACE OF PARAPET WALLS AND DETAILED OVER COPING STONES TO FORM DRIP TO EXTERNAL EDGE.

ALL RAINWATER GOODS TO BE CAST IRON IN BLACK FINISH.

WINDOWS/DOORS

TO BE TREATED/PAINTED HARDWOOD OR UPVC TO BE AGREED.

EXTERNAL

PAVING TO BE GIVEN NATURAL STONE FINISH. ALL GRAVEL TO BE GRANITE OR SIMILAR. EXTERNAL TIMBER WORK TO BE TREATED SOFTWOOD PAINTED OR STAINED TO SUIT.

ARCHITECTURALDRAWINGS Ltd
44 Park Road, Boreham, S10 1TE
TEL: 01225 940291 MOB: 07740 917055

REVISIONS

Rev. Date

CLIENT

**THE OLD CATTERY
ROB ROYD KENNELS
PROPOSED DWELLING**

TITLE

PROPOSED PLANS

DRAWING STATUS INFORMATION

SCALE 1:50 @ A1

DATE JULY 2010

JOB NO.

531

DRAWING NUMBER

02

REV

THE OLD CATTERY PROPOSED DWELLING