




Drawing No.	Rev No.
MBB001 -001	A

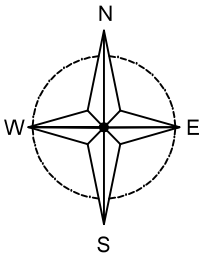

INDICATIVE
ONLY

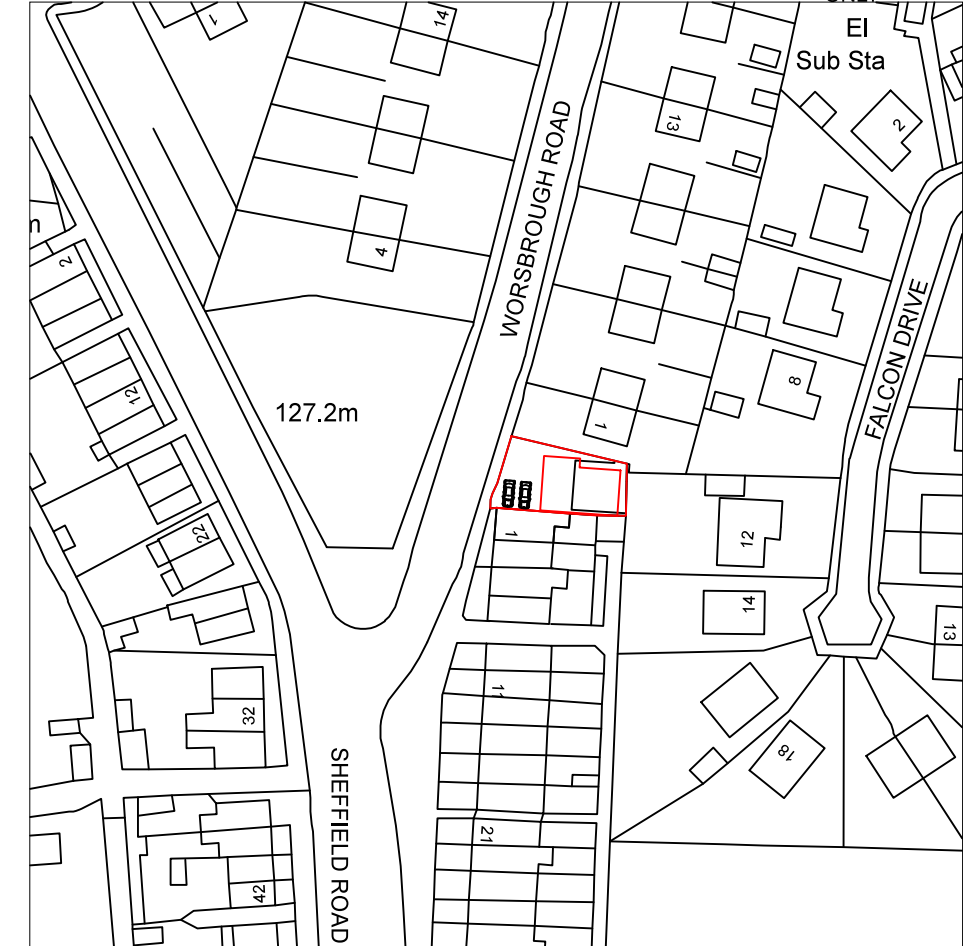

LOACATION PLAN
SCALE 1:1250 AT A3

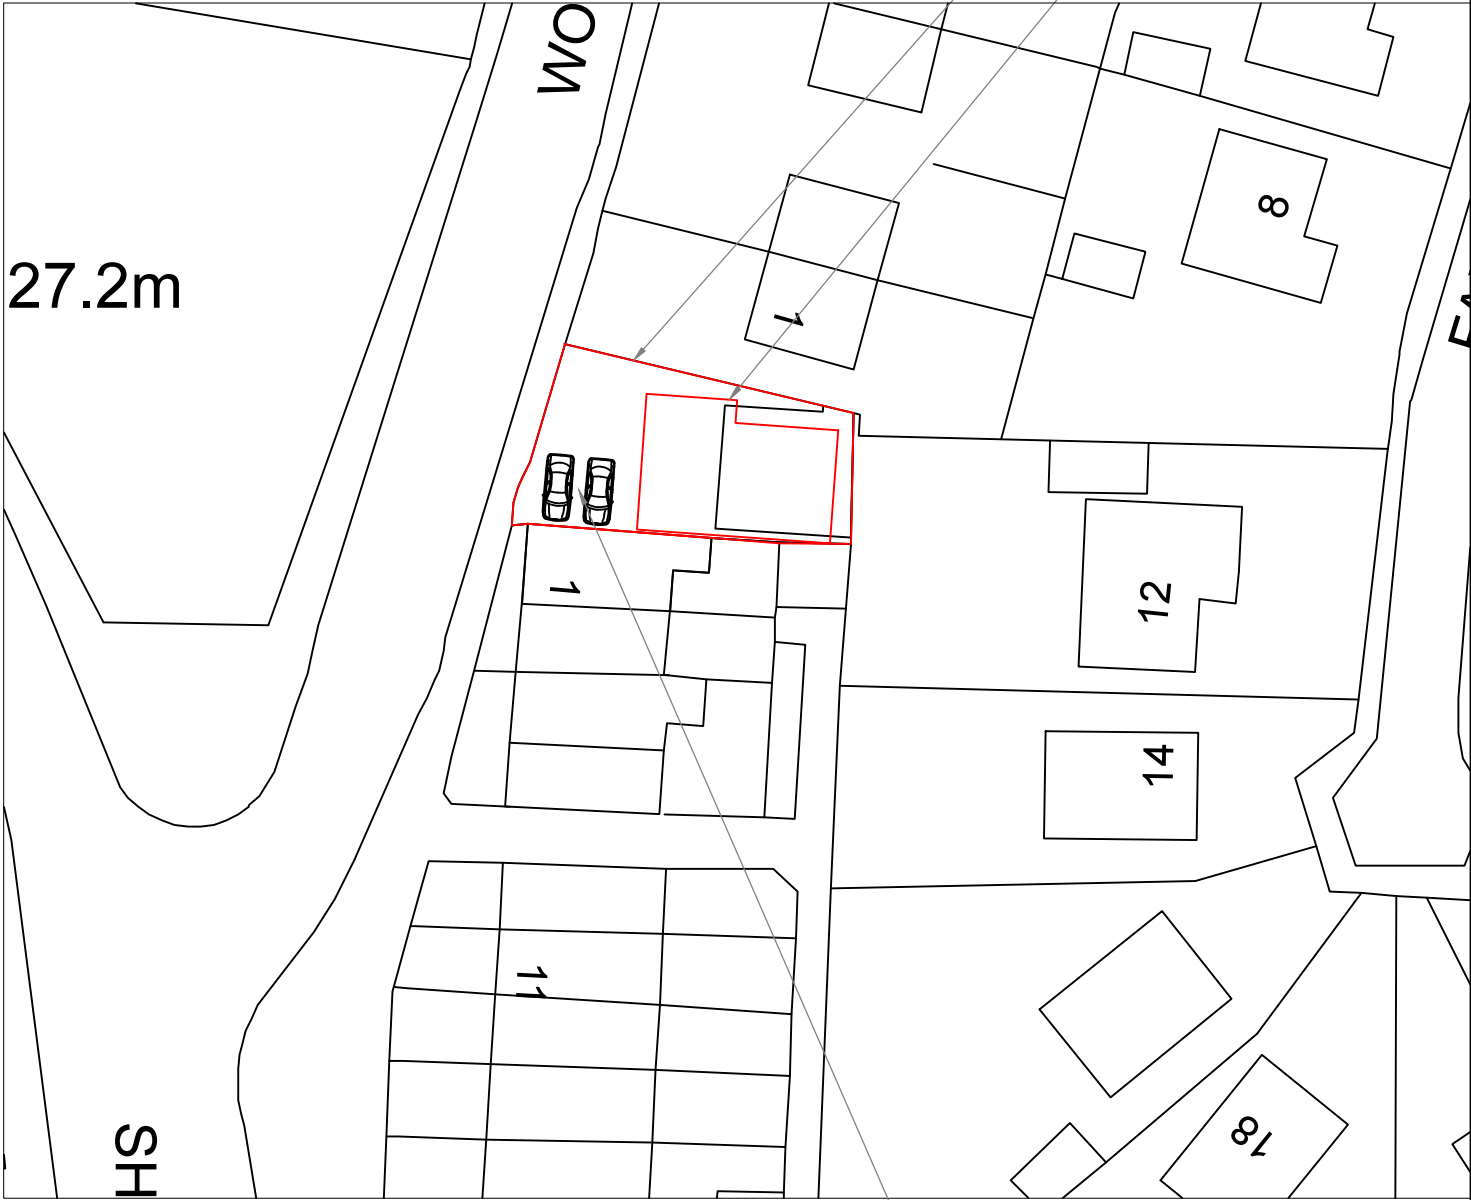

SITE PLAN
SCALE 1:500 AT A3

DO NOT SCALE: Contractor to check all dimensions and report any omissions or errors

NOTES

A	Roof height reduced	JRB			13/06/19
Rev	Description	By	Chk	App	Date

JRB DESIGNS Ltd
1 Saville Road
Cudworth
Barnsley
S72 8LT
Tel: 01226 383542
Fax: 01226 380078
Mob: 07970 541192
Email: john@jrbdesigns.co.uk

This drawing is copyright. © jrbdesigns Ltd.

Client
B BARRETT

Drawing Title
SITE PLANS

Address
**1A WORSBROUGH ROAD
BIRDWELL
BARNSELEY
S70 5QR**

Project Title:
**NEW REATAIL UNIT WITH AN
APARTMENT ABOVE**

Purpose of Issue:
PLANNING

Drawing Status
FIRST ISSUE

Scale at A3 AS SHOWN	Drawn By JRB	Date 18/02/2019
Checked By	Date 18/02/2019	Approved By Date 18/02/2019

Project No. MBB001	Drawing No. 001	Revision A
------------------------------	---------------------------	----------------------

APPROVAL ☐ INFORMATION ☐ TENDER ☐ CONTRACT ☐ CONSTRUCTION ☐