


Toilets:

- MALE:**
- Full decorations throughout.
 - New LED illuminated feature urinal pods.
 - Existing floor tiles to be cleaned only.
 - Allow for new feature tiled entry wall.
 - New entry unit with illuminated cabinet base, new WHB's & tops
 - Retain existing light fittings.
 - New applied mural panels to cubicle doors, in bric-a-brac scheme.
- FEMALE:**
- Full decorations throughout.
 - Existing floor tiles to be cleaned only.
 - New feature tiled entry wall to entry.
 - New entry unit with illuminated cabinet base, new WHB's & tops
 - Existing lighting retained.
 - New applied feature mural panels to cubicle doors, in bric-a-brac scheme.

- DISABLED WC:**
- Existing disabled toilet to be refurbished and receive full decorations throughout.

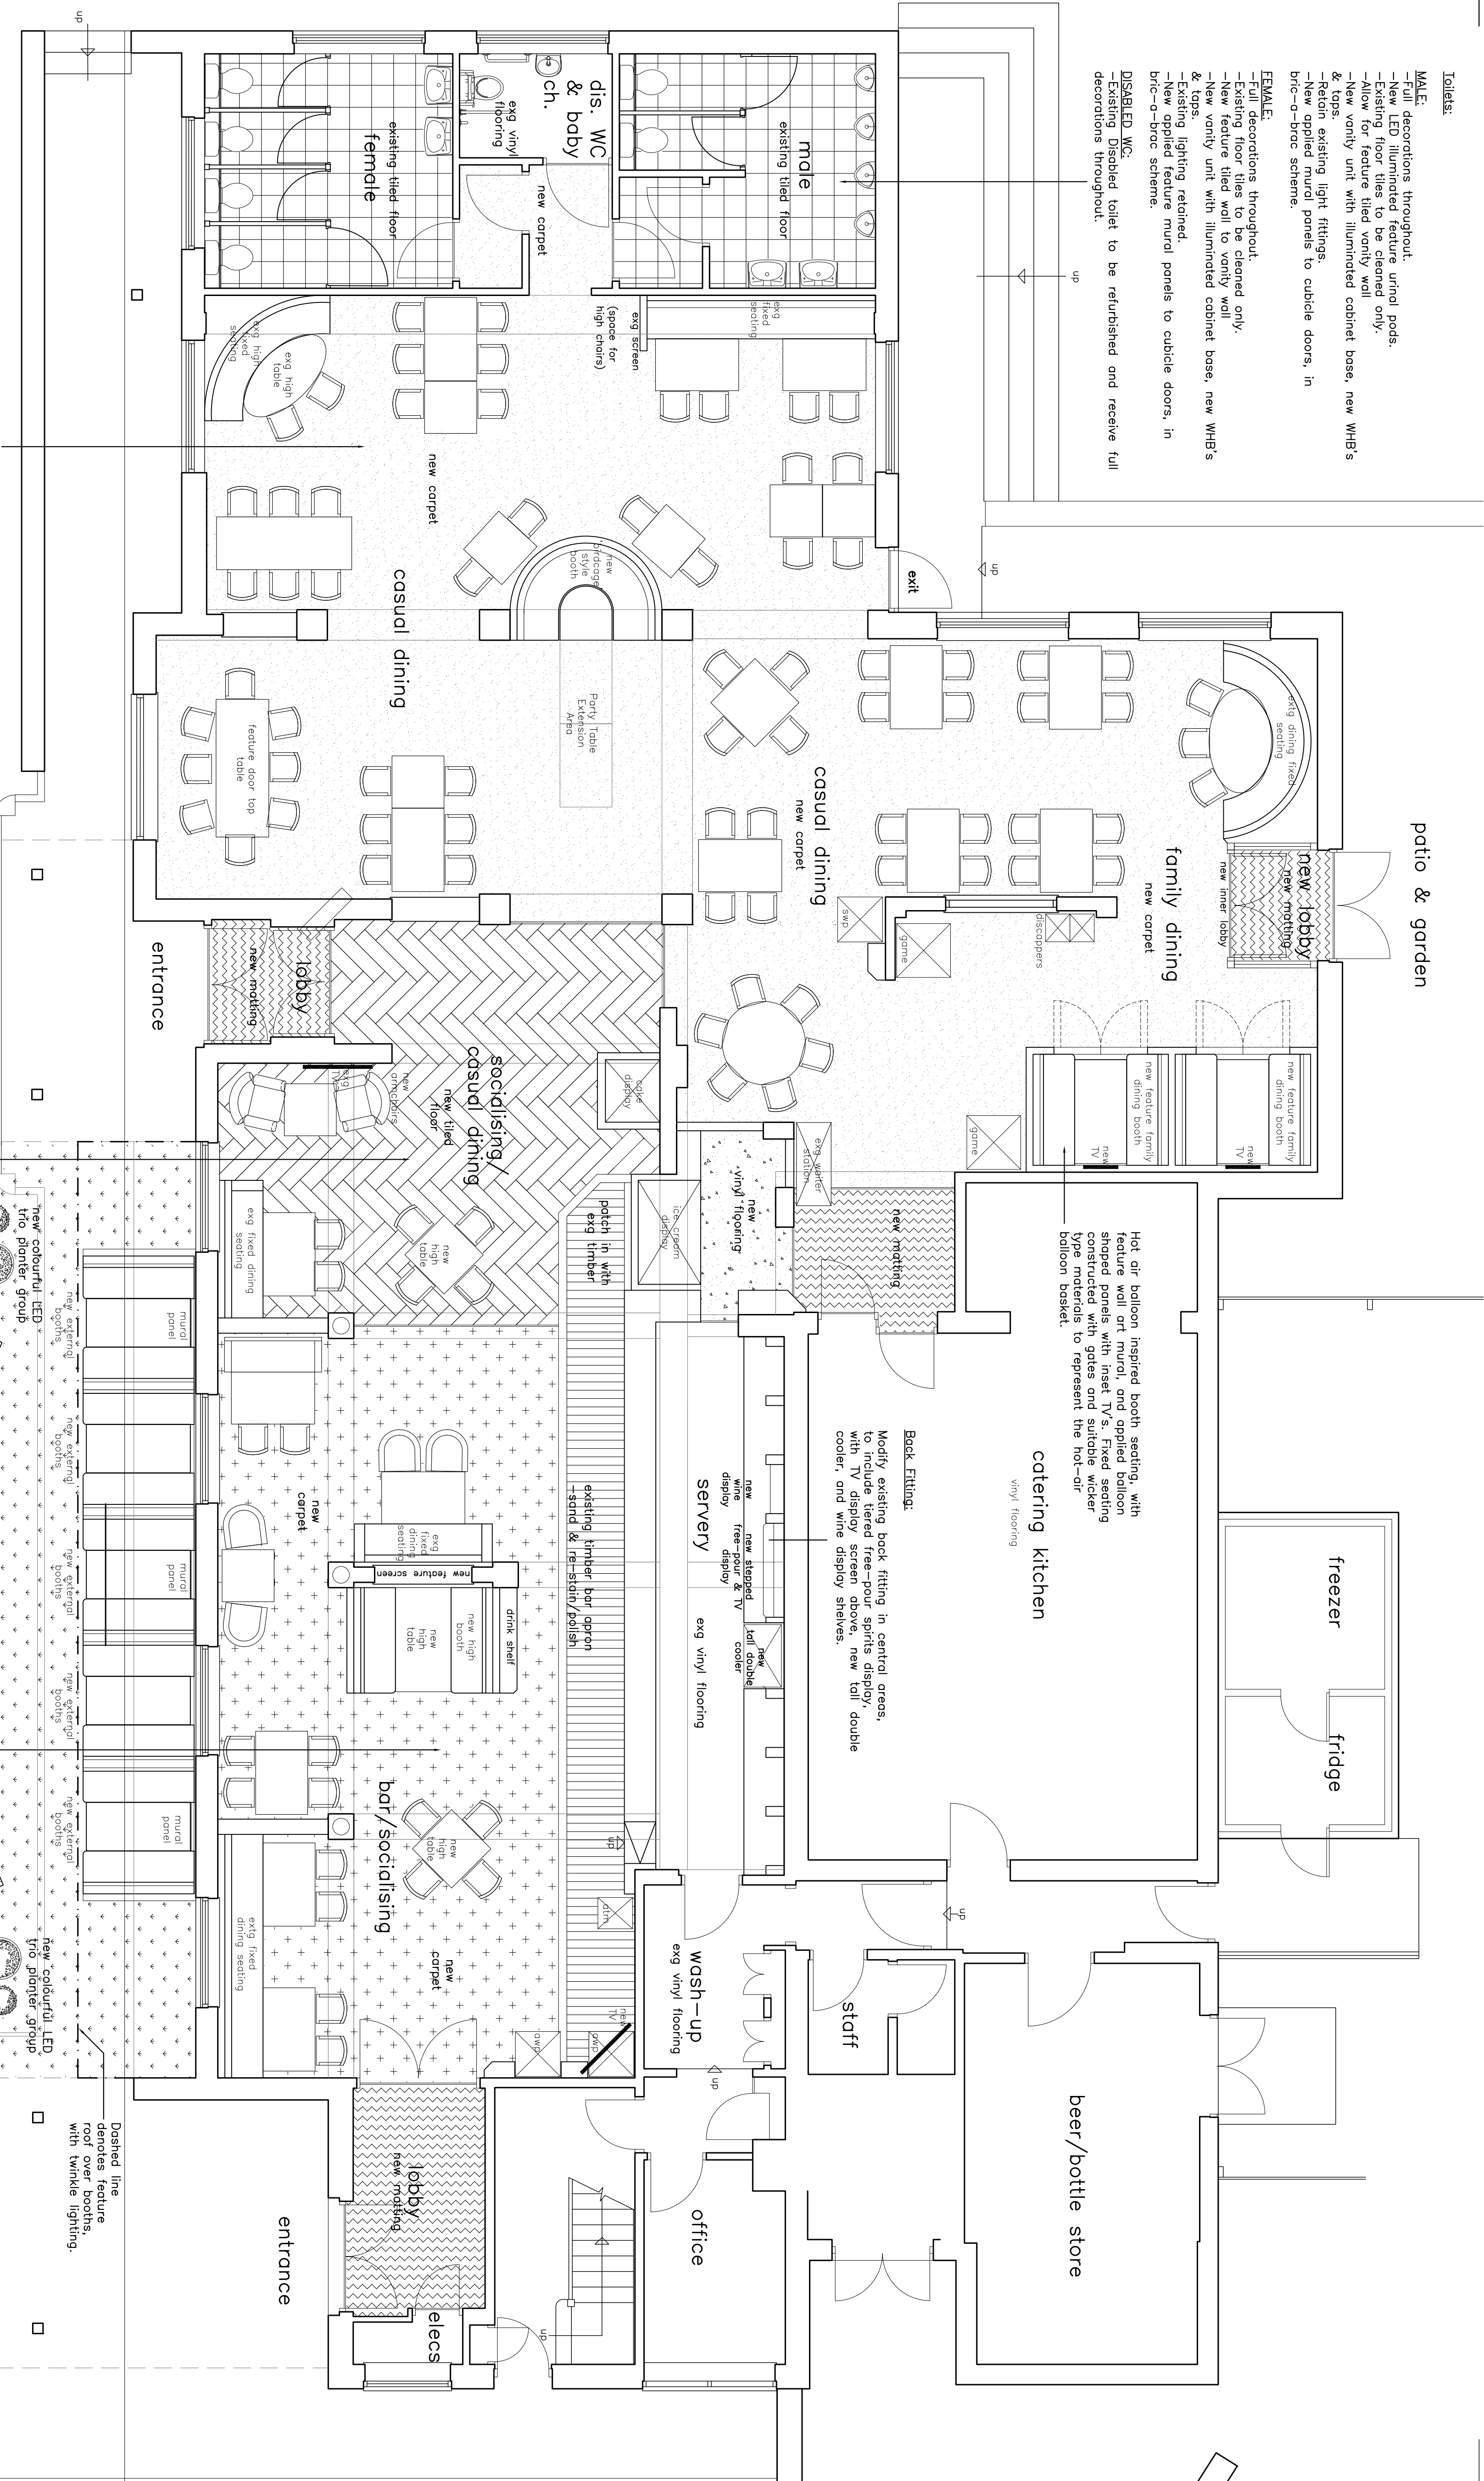

Ground Floor Plan
-Proposed

- Casual Dining/Family Dining:**
- Existing casual dining to be refurbished and full decorations throughout.
 - Allow for feature mural artwork wall.
 - Allow for new full height glazed internal lobby, with lighting & matting.
 - Allow for new carpet throughout.
 - Allow for new re-upholstered existing posess height fixed seating.
 - Allow to retain "flat of balcony" dining booths with interactive TVs in family area.
 - To give mural artwork wall, with PVC cabinet panels in relief from artwork wall, also with mural images on, with TV's inset. Bespoke pendant lights above each booth to new points.
 - Remaining fixed seating to be re-upholstered.
 - Allow for mixture of existing and new furniture to suit layout with some in pointed finishes, with existing loose furniture re-upholstered.
 - Allow for new kids area with games machine and discappers.
 - Allow for a mixture of existing and new light fittings.

Socialising/ Casual Dining:

- Existing socialising/casual dining to be refurbished and full decorations throughout.
- Allow for new tiled flooring laid in a herringbone pattern.
- Allow for new matting to entrance lobby.
- Allow for new feature tiled wall panel & new coke station facing customers as enter.
- Form new ice cream display counter to end of bar counter, with feature paneled front & granite effect laminate counter top with lighting & canopy above.
- Allow for a mixture of new and existing loose furniture to suit layout.
- Existing furniture to be re-upholstered.
- Allow for a mixture of existing and new light fittings.

Bar/ Socialising:

- Existing Bar/socialising to be refurbished and full decorations throughout.
- Allow for new carpet throughout & new matting in entrance lobby.
- Existing timber bar operon to be sanded and re-stained/ polished.
- Existing fixed seating to be re-upholstered & add new feature high level seating behind bar to be cleaned only.
- Existing vinyl flooring behind bar to be cleaned only.
- Allow for a mixture of new and existing loose furniture to suit layout.
- Furniture to be re-upholstered & have some in pointed finishes.
- Allow for a mixture of existing and new light fittings.

External drinking Area:

- Allow for Sno new timber fixed seating booths formed from sleepers with striped painted table tops.
- Allow for new feature tiled wall panel & new coke station facing customers as enter.
- Allow to extend drinks area with semi-circular astro turfed floor finish
- Feature "rope pergola" with 5 tall posts, plus lower post & rope fence in-between to delineate the area
- fastoon lighting linking the pergola to the building.
- Add coloured LED illuminated planter pots in groups of three.
- New loose bench & chair furniture groups.

© copyright
This drawing, design & all information contained herein remains the sole copyright of BGW DESIGN STUDIO & reproduction in any form is strictly forbidden unless permission is obtained in writing.

NOTES:

- Do not scale from this drawing, all dimensions must be checked against the drawing.
- Details & specifications. Any discrepancies must be reported to BGW DESIGN STUDIO prior to any commencement of work.
- Figured dimensions to take preference over those scaled.
- Manufacturers recommendations & instructions.

0mm 1000 2000 3000 4m
1:50 - SCALE BAR

E	14.11.14	Revisions following design review meeting 13.11.14	JL
D	20.10.14	Budget reflecting revisions following site visit	JL
C	13.10.14	Revs to suit Client feedback.	FM
B	03.10.14	Feature table added.	FM
A	22.09.14	Revs to suit Client feedback.	JL
rev date	note		init. ch

DESIGN

Client: MARSTON'S

Project: THE NORMAN INN

BURTON ROAD
MONK BRETTON
S71 2HG

Title: Proposed Ground Floor

Scale	1:50	Dwg size:	A1
Drawn:	JL	Date:	SEPT 14
Drawing No:	2396 - 0201	Revision:	E

BGW DESIGN STUDIO

South Yorkshire
Palmer Street
Hyde Park
Doncaster
DN4 5DD
Suffex: 01302 361 024
Fax: 01302 321 343
www.bgwdesignstudio.com

London
Unit 6a
11 Plough Yard
London
EC2A 3LP

Sheet: 020 3 36502297