



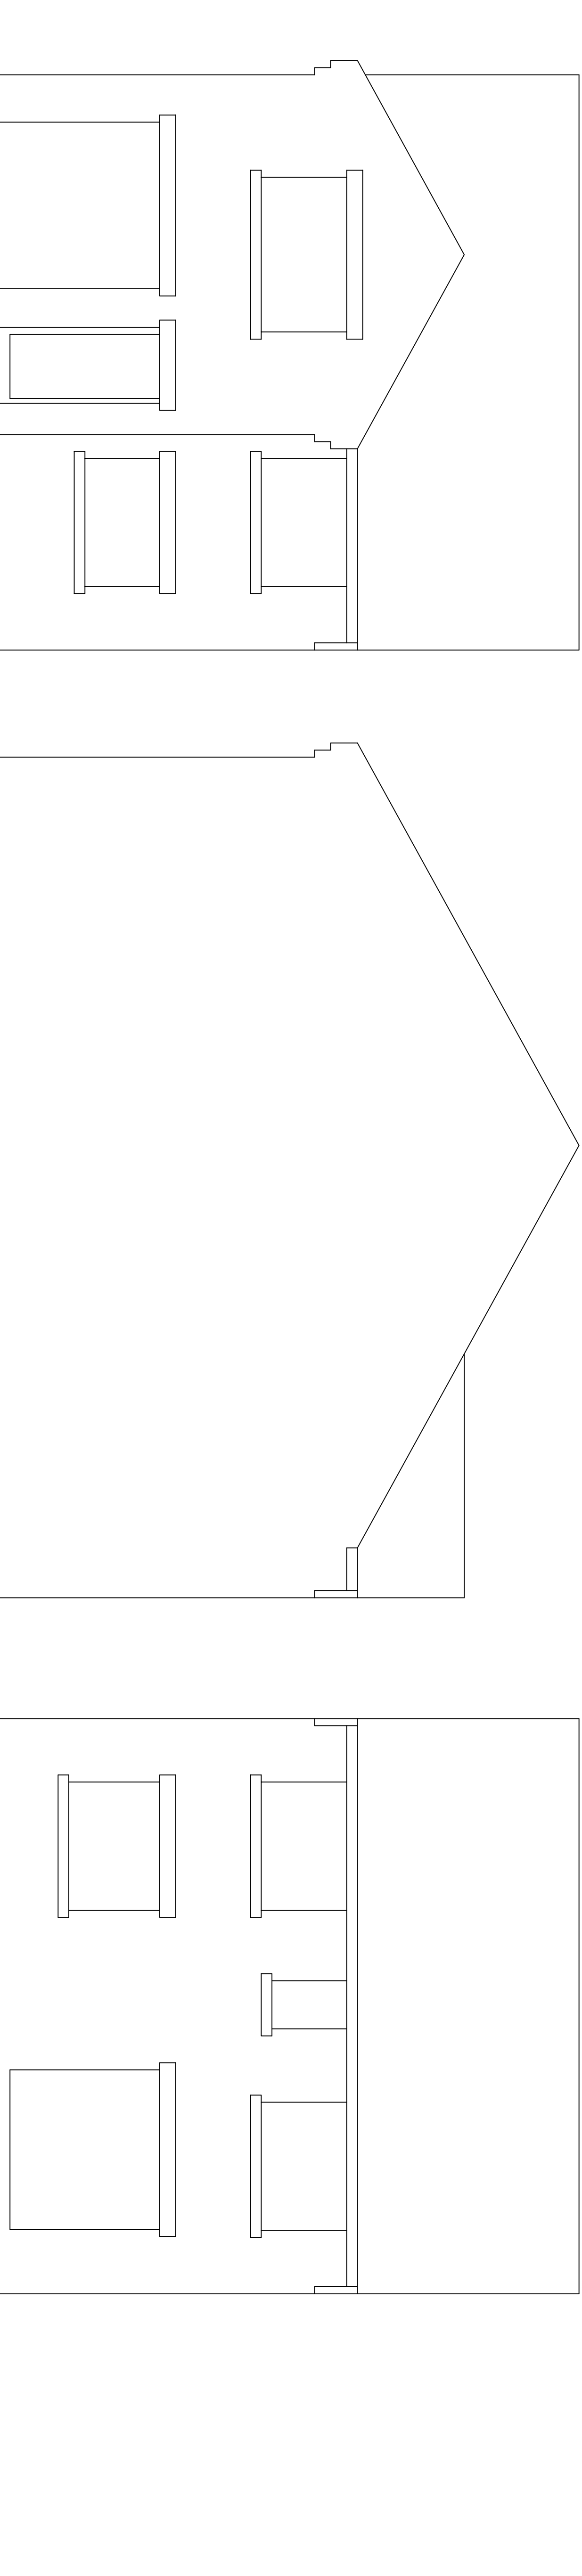

EXISTING FRONT ELEVATION

EXISTING SIDE ELEVATION



EXISTING REAR ELEVATION

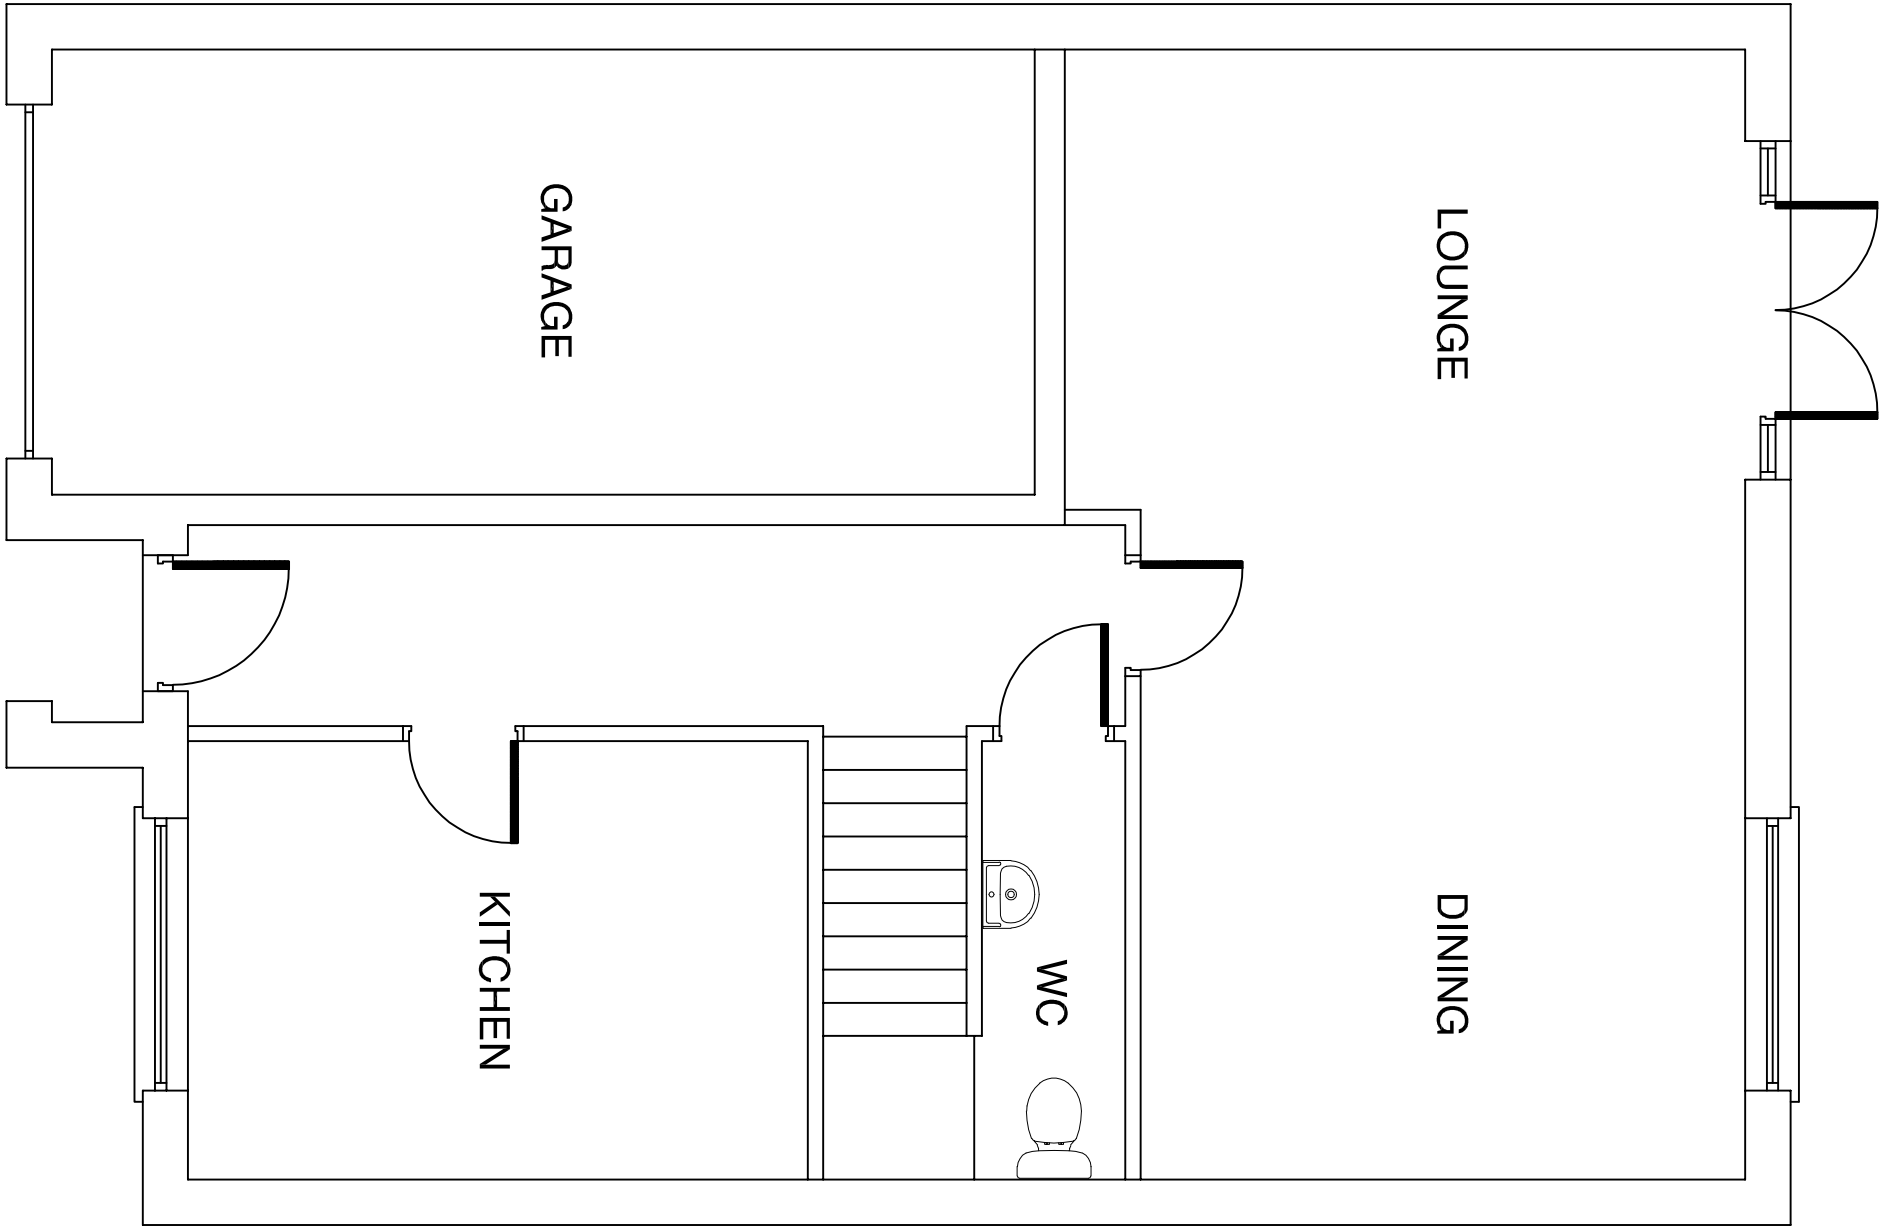

EXISTING GROUND FLOOR PLAN



LOCATION PLAN - 1/1250

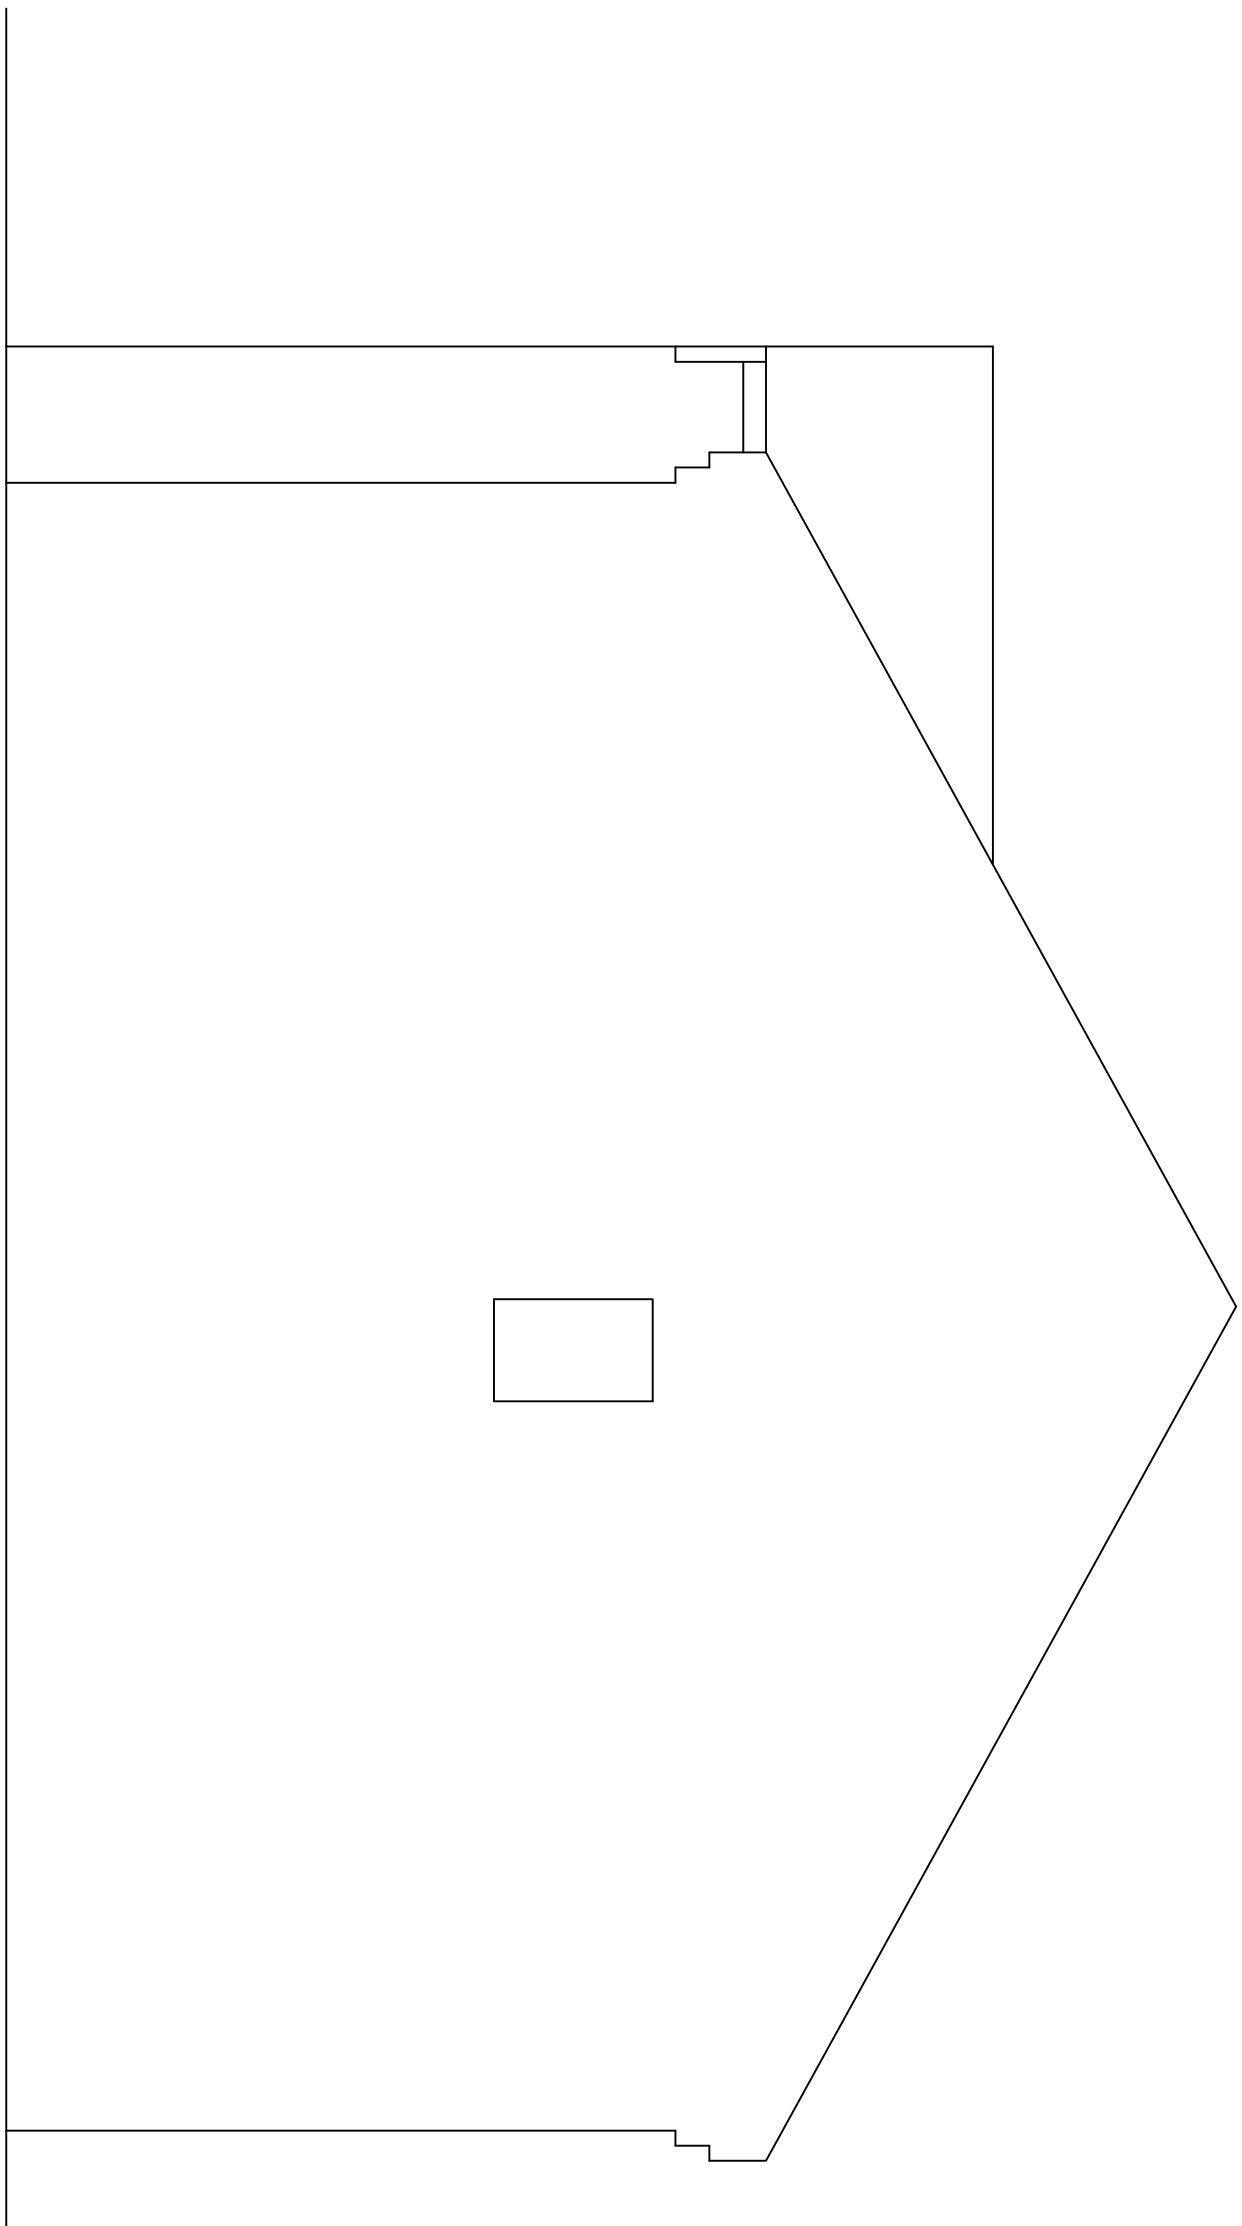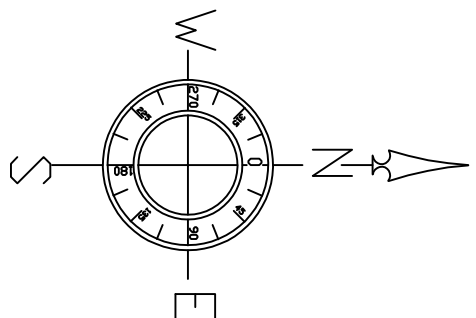

EXISTING SIDE ELEVATION

DEVELOPMENT			
KAREN FIELD			
3 OAKWOOD ROAD			
ROYSTON			
BARNSTLEY			
S71 4EZ			
STATUS			
PLANNING LAYOUT			
DRAWING TITLE			
EXISTING PLANS			
AND ELEVATIONS			
SCALE			
1:50 / 1:1250			
DATE		DRAWN	
APR 2021		A/C	
DRG. No.		REV.	
KF/01		/	