




Graphical Scale 1:100									
0	1	2	3	4	5				m
Drawn by: MJB		Date: 12.06.12		Scale 1:100		@ A1			
Status	Primary	Preparation	Tender	Construction	Last Issue				
Date:	2012								
Approved by:	DC								
Revision						Date	Drawn	Approved	

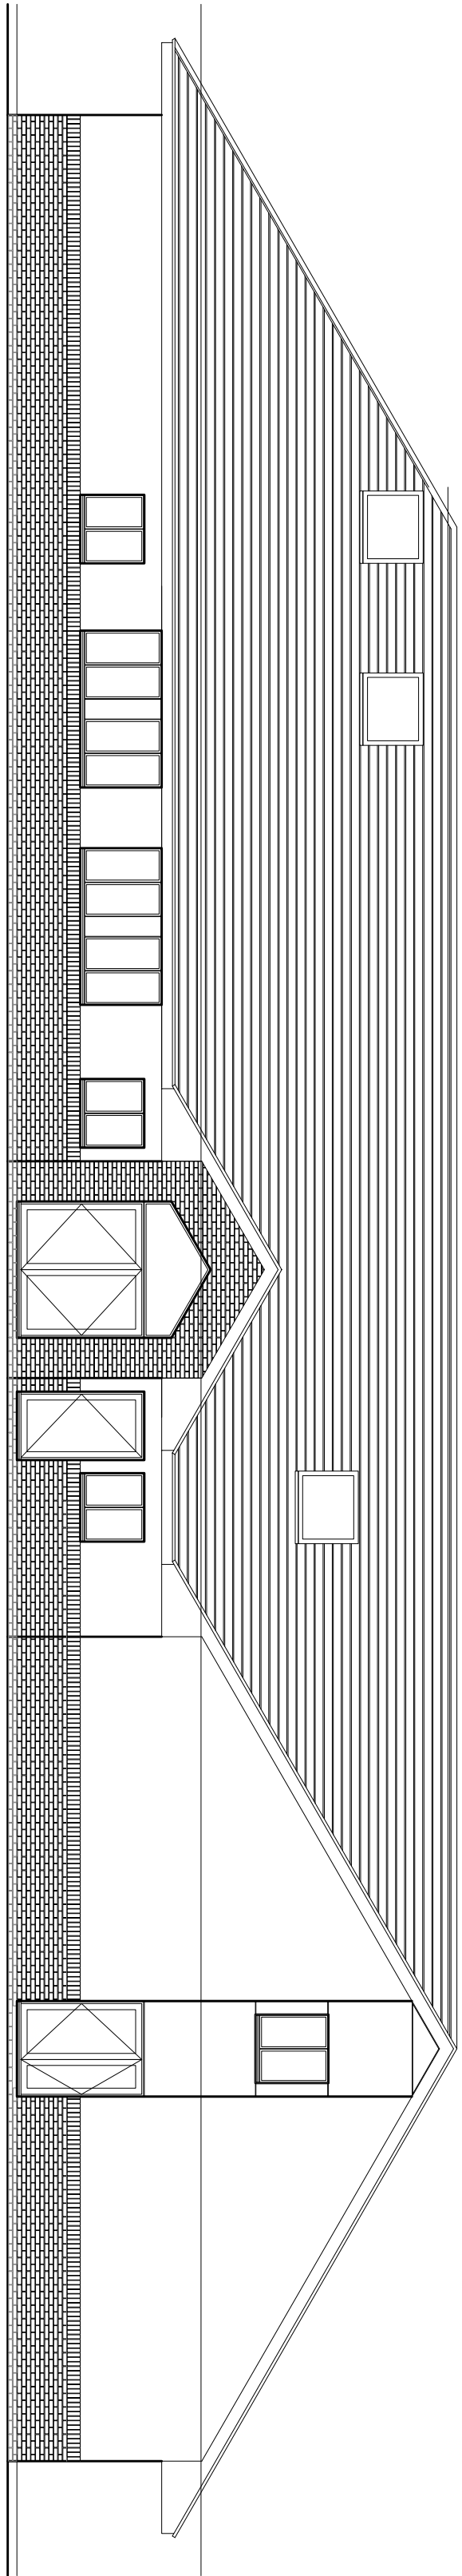


Building A - North West Elevation Scale 1:100

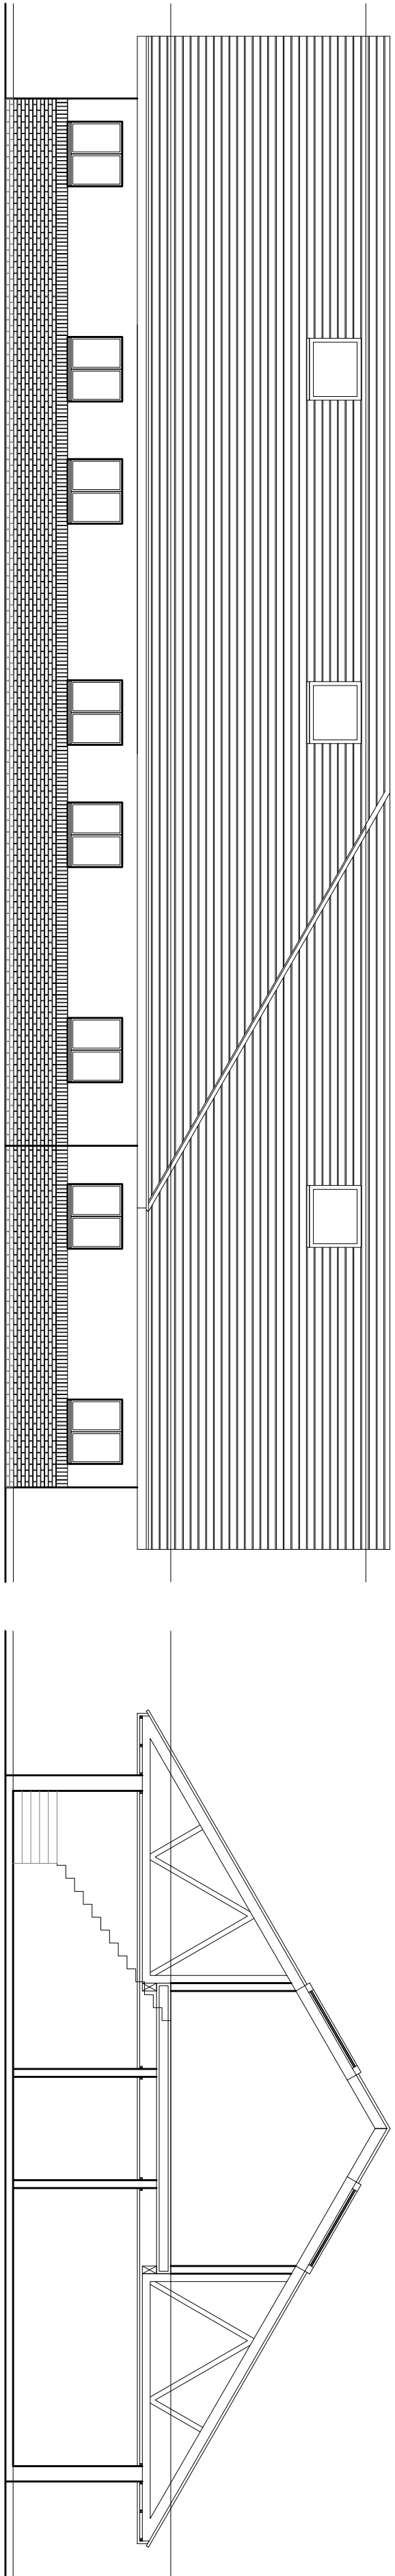

Building A - South West Elevation Scale 1:100

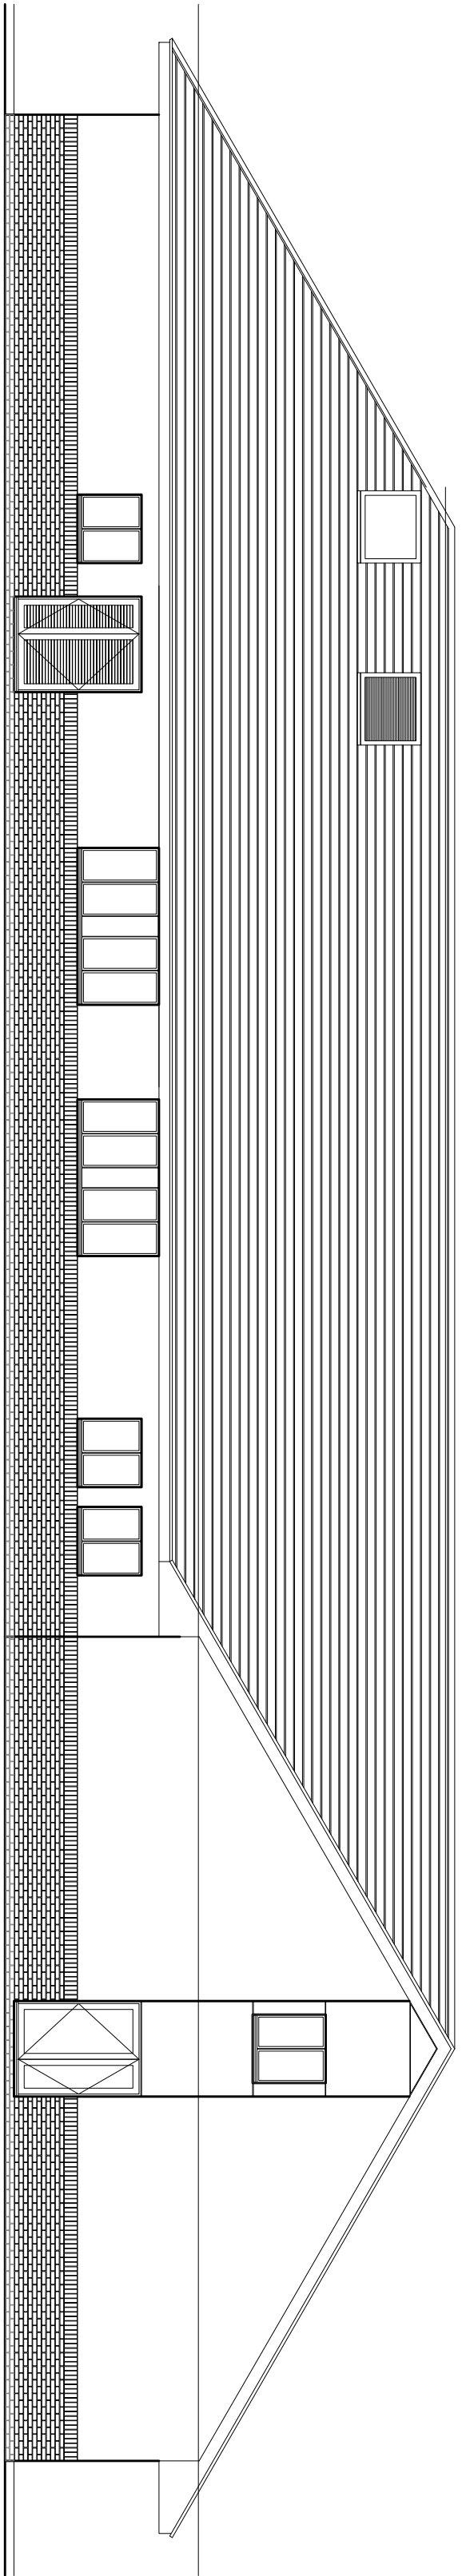


Building A - Typical Section Scale 1:100

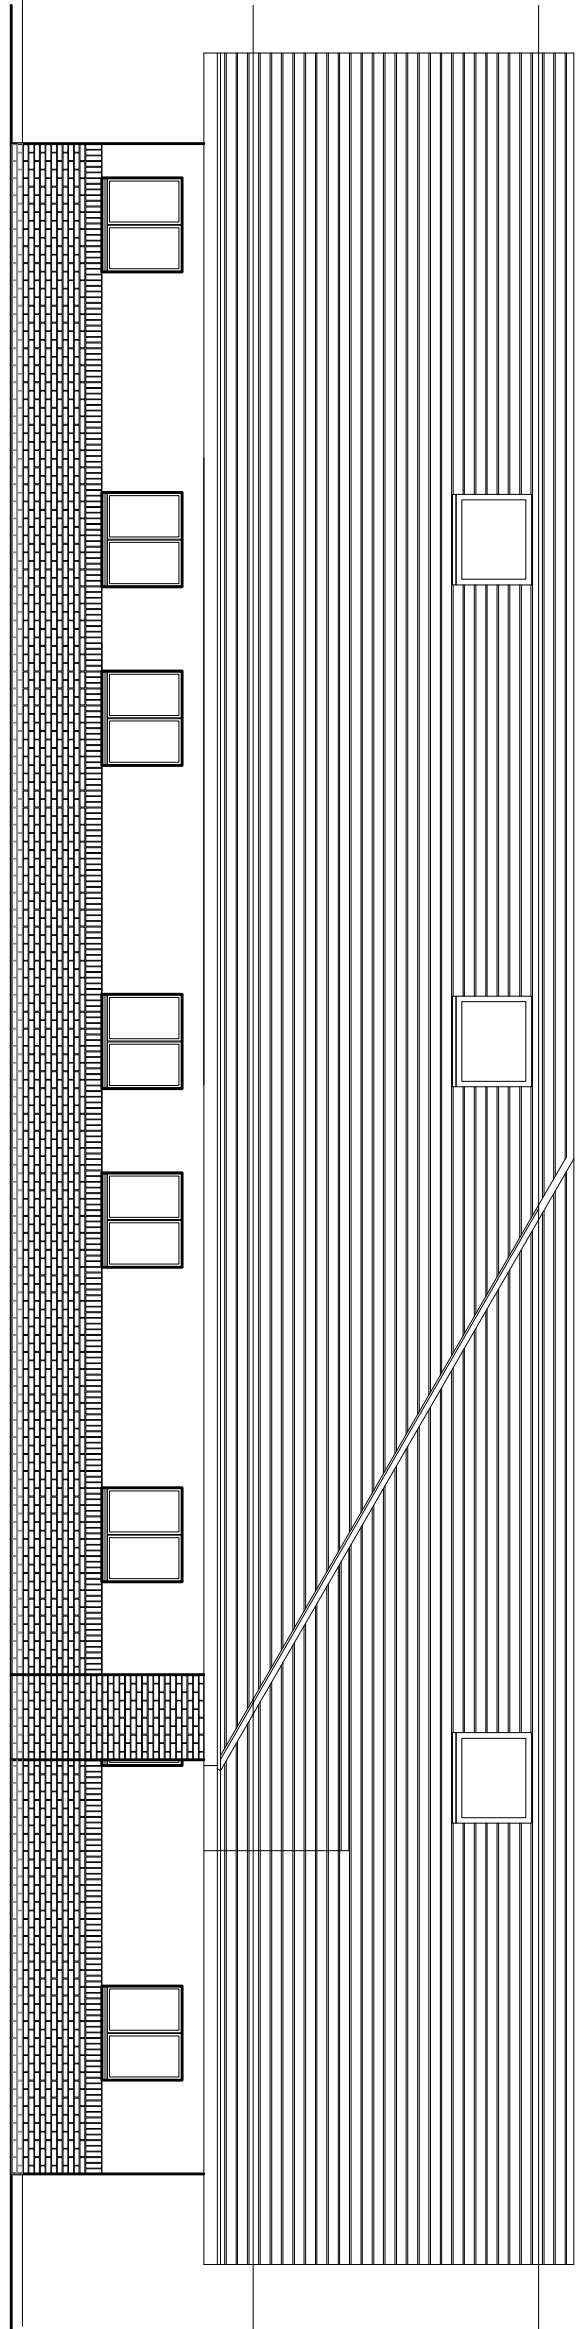

Building A - South East Elevation Scale 1:100

Building A - North East Elevation Scale 1:100

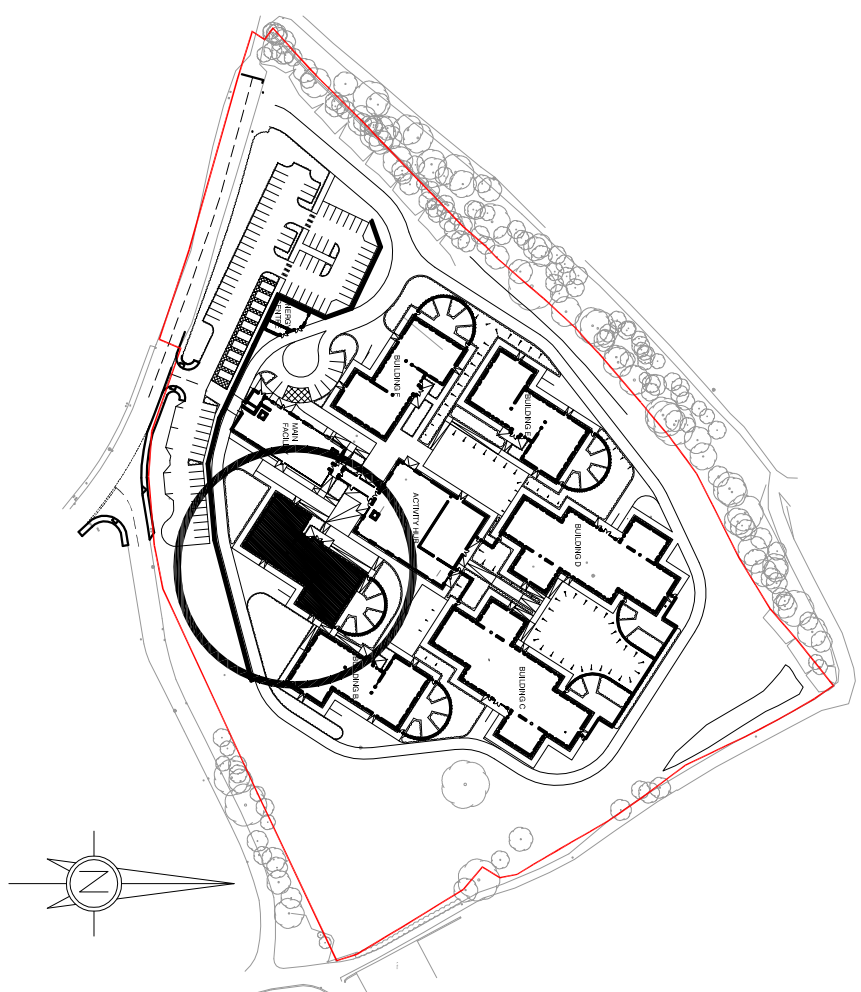

Building A - Location Plan Scale 1:2500

Materials Key:

Pitched Roof Concrete Tile >
Sandfort 'Calendered Light Grey'

Feature Cladding >
Rockpanel 'Rockclad' PALL 7031 (Blue Grey)

Rainwater Goods
Powder Coated Aluminium:
Anti-Climb downpipes:
PALL 7030 (Stone Grey) >
Roof Eaves / Soffits / Trims >
Trespa PALL 9010 (Pure White)

Inset Windows >
Powder Coated Aluminium Frames PALL 7030 (Stone Grey)
with Glazex Infill

Brick Soldier Course >
Brickwork Finish >
Itstock 'Sharr Bull'

Brickwork below DPC >
Itstock 'Self-cleaning Blue Bricks Ungrazed'

Typical Elevation Module

Scale 1:50

This drawing was prepared for Interverve Construction and shall not be used for any other purpose than for making a planning application to Barnsley Metropolitan Borough Council.

Client : Hoyland Estates	Drawing Title : Building A Elevations	
Project : Earlswood Autistic Hospital		
Project No. : 3417-01	Drawing No. : (2-105)	Rev. : -
RACE COTTAM ASSOCIATES		
Sheffield Studio 3 Wootton House Soby Street Sheffield S19 4BB T : 0114 273 7050 F : 0114 273 7981		
Website : www.racecottam.com		
		