


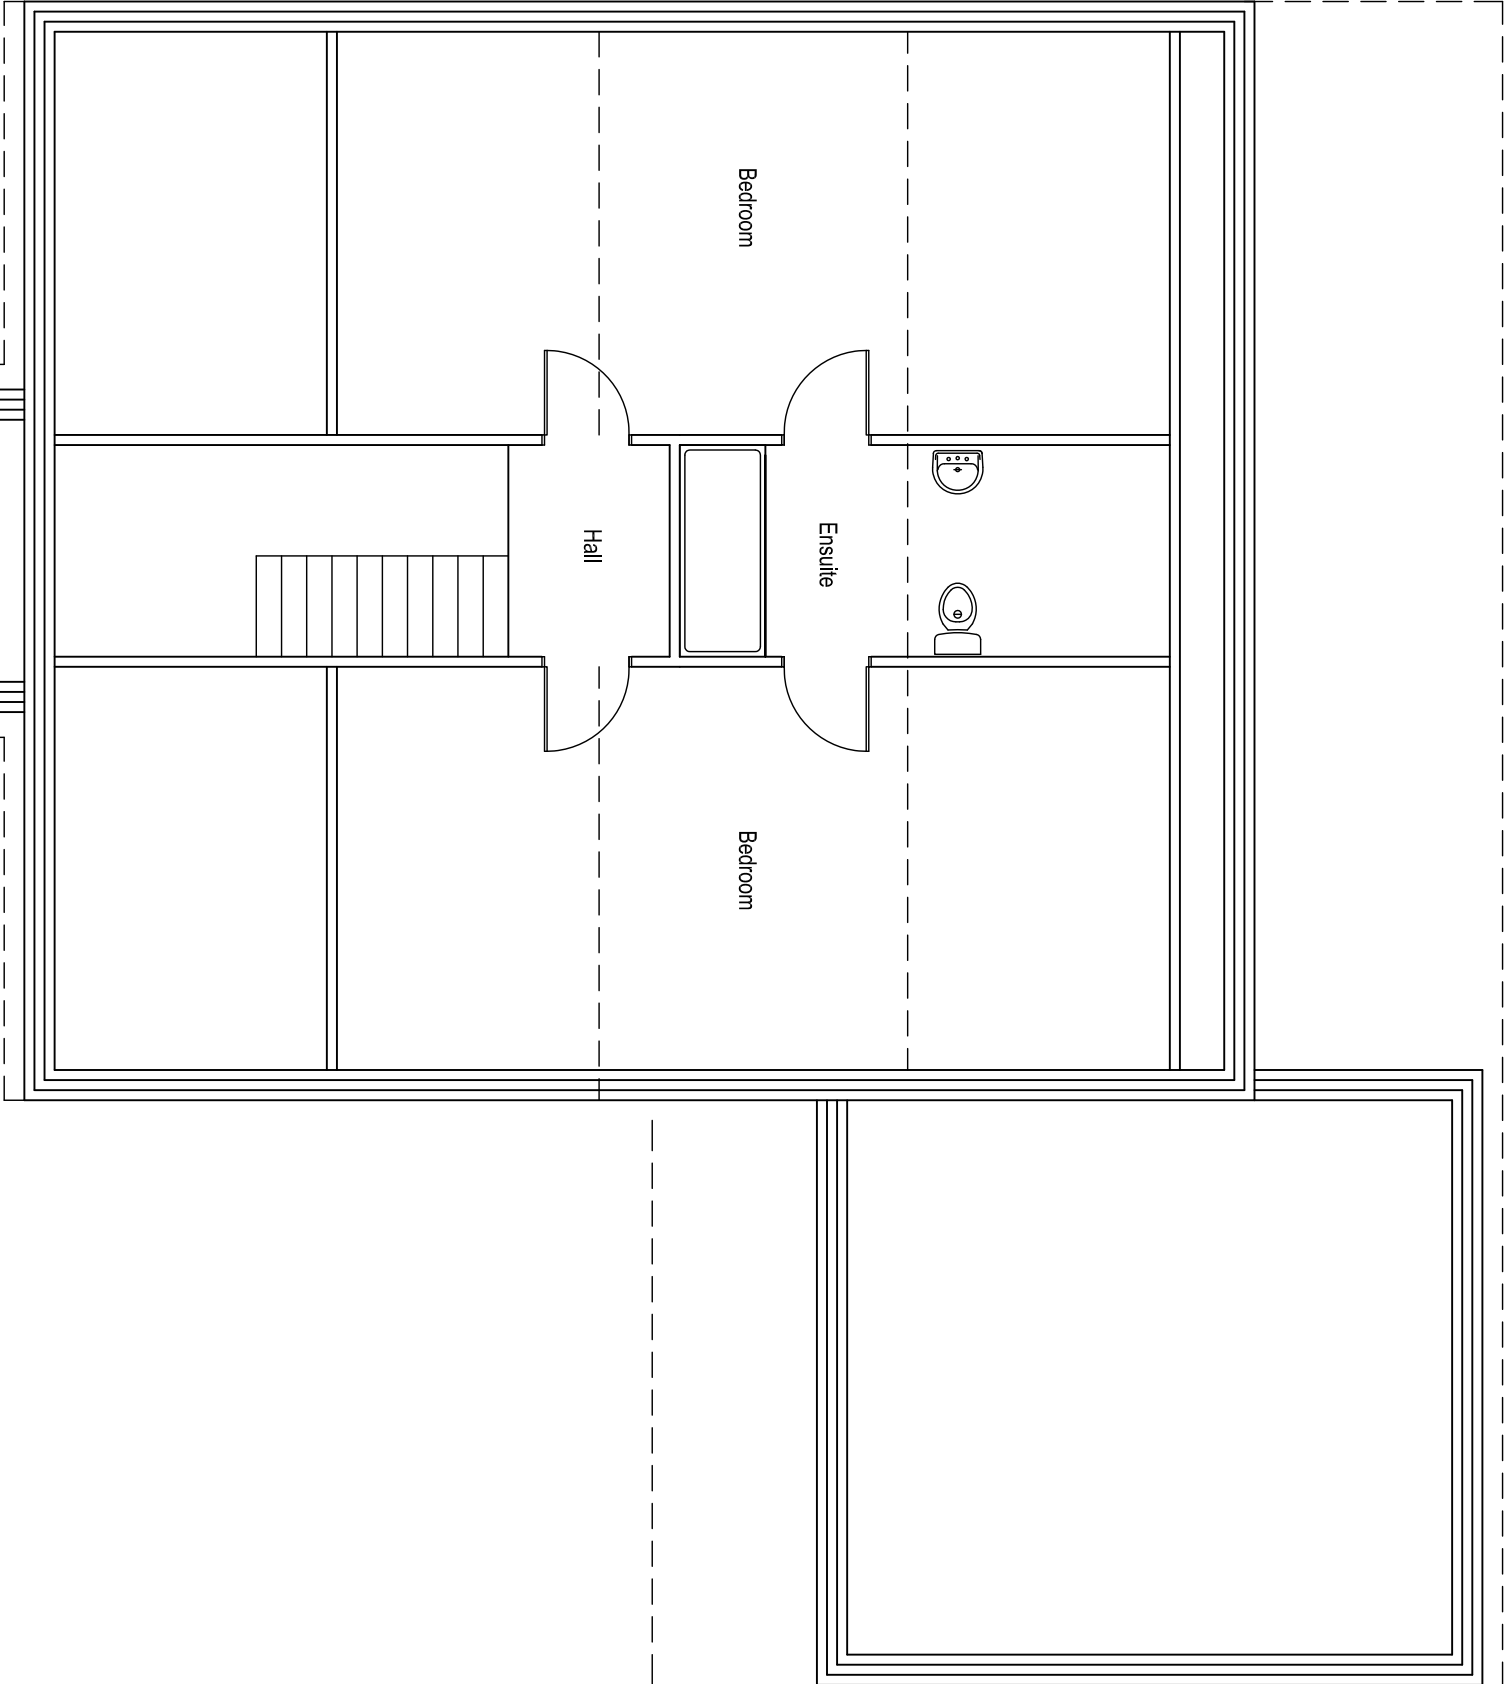

First Floor Plan

Scale 1:75

										Client				Job Title				 E2A Designs Ltd 8 Pennine View Barnsley, S. Yorks, S74 0FL +44 (0) 1226 889 841 www.e2a-designs.co.uk				Drawing Title Plot 4 First Floor Plan			
										Mr and Mrs Hardy				Proposed New Dwelling Woodroyd Gardens Wood Walk, Wombwell											
A		14/03/15		CY		CY		CY																	
Revised to suit planning comments																									
-		07/04/14		CY		CY		CY																	
Planning Issue																									
Issue		Date		By		Chkd		Appd																	

Do not scale