



Drawing No.	Rev No.
MAH001 -003	A

DO NOT SCALE: Contractor to check all dimensions and report any omissions or errors

NOTES

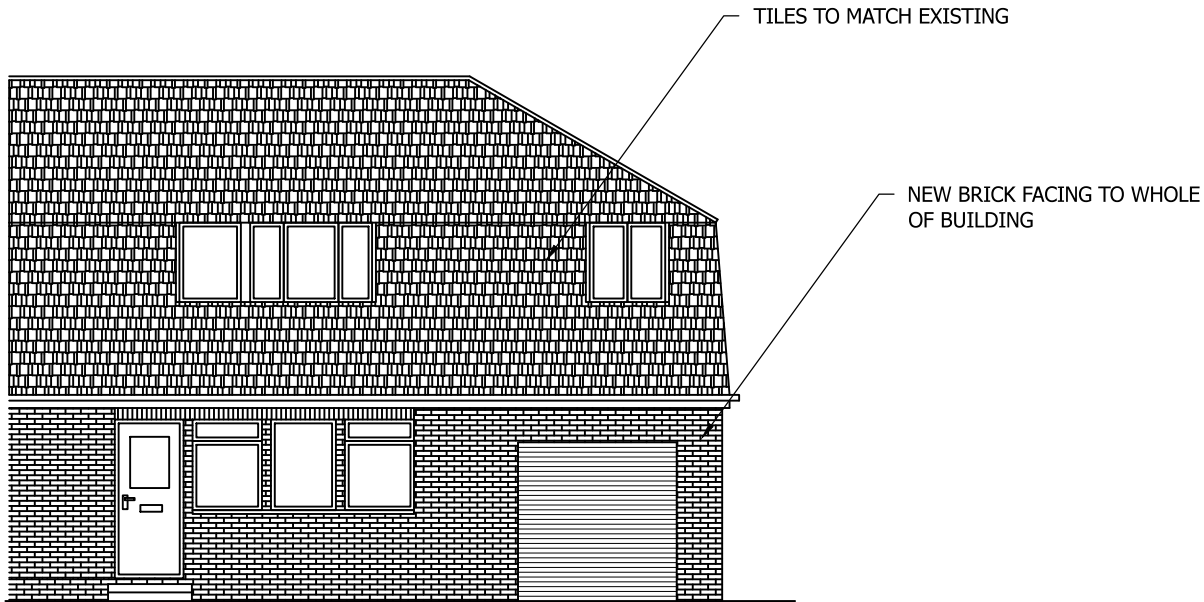


PROPOSED FRONT ELEVATION
SCALE 1:100 AT A3

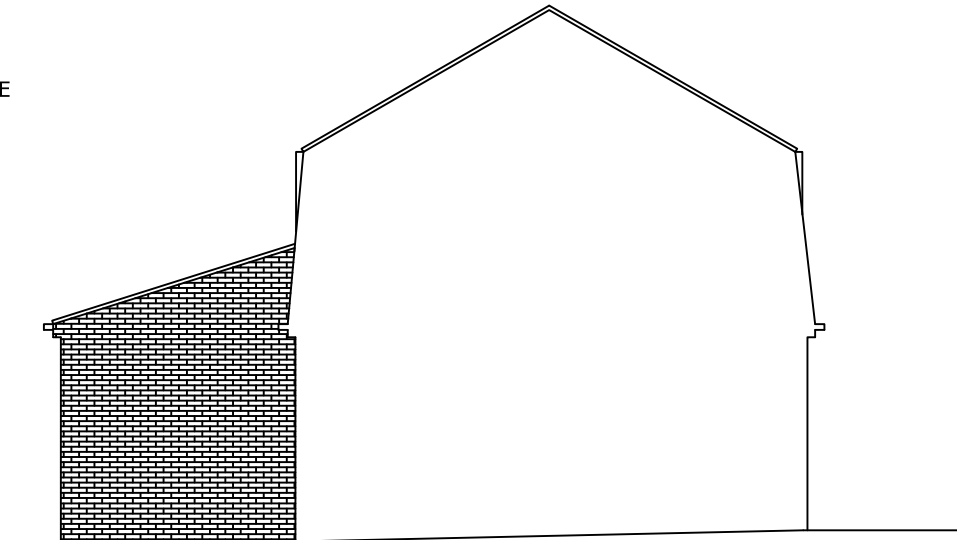

PROPOSED END ELEVATION
SCALE 1:100 AT A3



PROPOSED REAR ELEVATION
SCALE 1:100 AT A3

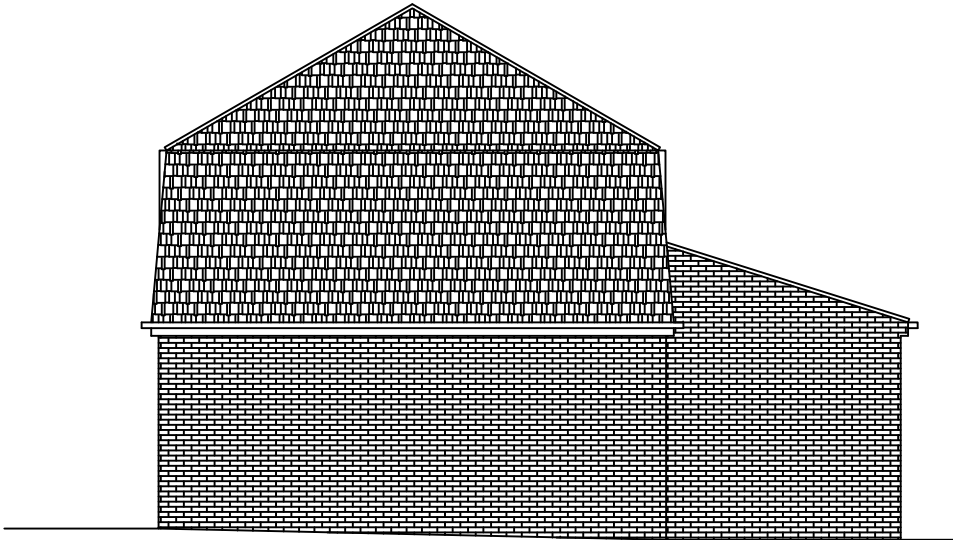

PROPOSED END ELEVATION
SCALE 1:100 AT A3

A	Front extension removed	JRB			06/04/21
Rev	Description	By	Chk	App	Date
JRB DESIGNS Ltd 1 Saville Road Cudworth Barnsley S72 8LT Tel: 01226 383542 Fax: 01226 380078 Mob: 07970 541192 Email: john@jrbdesigns.co.uk This drawing is copyright. © jrbdesigns Ltd.					
Client		MR. A HOLLING			
Drawing Title					
PROPOSED ELEVATIONS					
Address					
26 ST. AUSTEL DRIVE BARUGH GREEN BARNSELEY S75 1LG					
Project Title:					
TWO STOREY SIDE & SINGLE REAR EXTENSION					
Purpose of Issue:					
PLANNING					
Drawing Status					
FIRST ISSUE					
Scale at A3 AS SHOWN	Drawn By JRB	Date 16/11/2020			
Checked By	Date 16/11/2020	Approved By	Date 16/11/2020		
Project No. MAH001		Drawing No. 003		Revision A	
APPROVAL ☒ INFORMATION ☐ TENDER ☐ CONTRACT ☐ CONSTRUCTION ☐					