


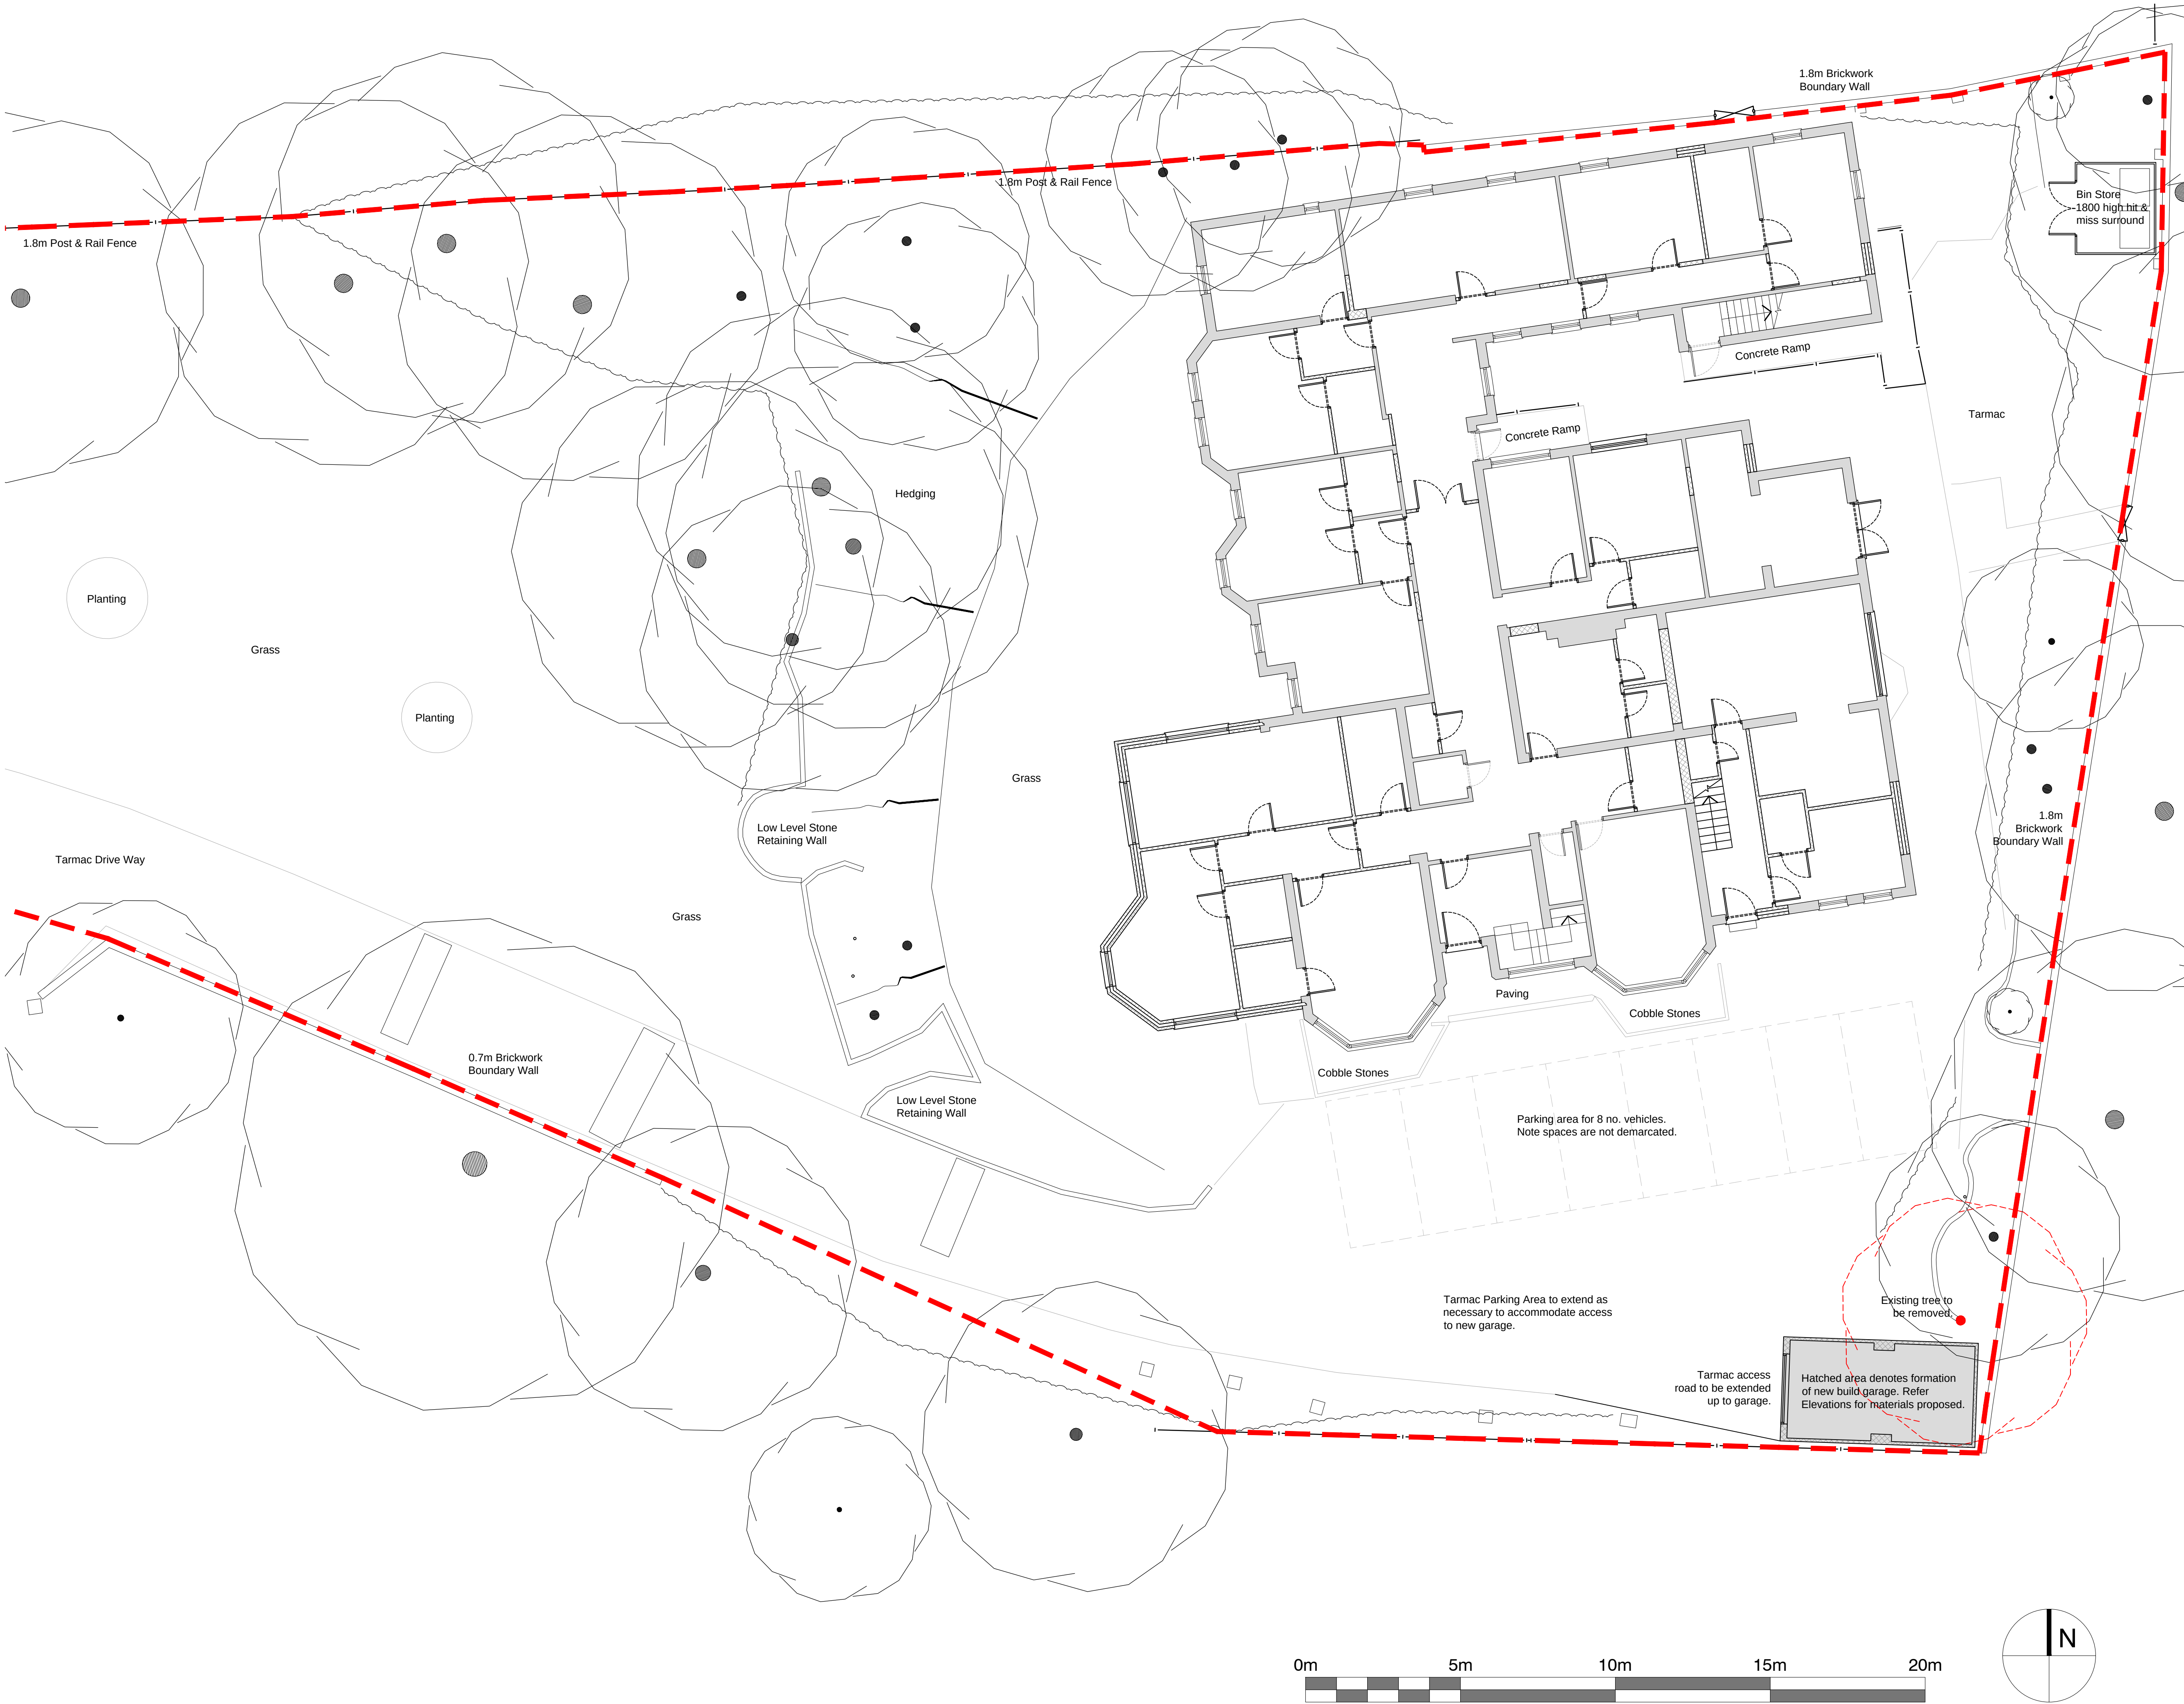

Notes

Do not scale, use figured dimensions only.

All dimensions to be verified on site prior to the commencement of any work or the production of any shop drawing. All discrepancies to be reported to the Architect.

This drawing is to be read in conjunction with all related Architect's and Engineer's drawings and any other relevant information.


This drawing is copyright © of DWA Architects Ltd.

	date	revision	
A	06.08.14	Tree adjacent extension no longer indicated, to suit removal mid 2014.	NMJ
B	22.09.15	Proposed garage indicated. Adjacent tree shown removed. Bin store relocated to suit.	NMJ

DWA ARCHITECTS



DWA Architects Ltd
Renaissance House
1 St Mary's Court
York
YO24 1AH
Telephone
01904 544400
Facsimile
01904 544449
Email
york@dwa-architects.co.uk
Website
www.dwa-architects.co.uk

 

Client
WNF Group Ltd

PLANNING
Project
**Care Home Redevelopment,
Willoughby House, St John's Road,
Cudworth, Barnsley, S72 8DE**

Drawing Title
Site Plan as Proposed

Scale
1:200 @ A3
1:100 @ A1
Date
22.09.15
Drawn by
NMJ
Checked by

Job No.
M5505
Drawing No.
74
Rev.
B